



REPUBLIC OF KENYA



**AFRICAN DEVELOPMENT BANK
AFRICAN DEVELOPMENT FUND**



TANA WATER WORKS DEVELOPMENT AGENCY

KENYA TOWNS SUSTAINABLE WATER SUPPLY AND SANITATION PROGRAM

TENDER No. TWWDA/ADB/004/2024-2025

Construction of Chuka and Chogoria Water Supply and Sanitation Infrastructure

ADDITIONAL WORKS FOR CHUKA AND CHOGORIA WATER SUPPLY INFRASTRUCTURE

CONTRACT DOCUMENT

VOLUME III

CONTENTS

ENGINEERING DRAWINGS

Employer:

TANA WATER WORKS DEVELOPMENT AGENCY
P.O. BOX 1292 – 10100
NYERI, KENYA

Project Manager:

CHIEF EXECUTIVE OFFICER
TANA WATER WORKS DEVELOPMENT AGENCY
P.O. BOX 1292 – 10100
NYERI, KENYA


Supervising Engineers:

MIBP
CONSULTING ENGINEERS

MANGAT I.B. PATEL (MIBP) LIMITED
CONSULTING ENGINEERS
P.O. BOX 48674, 00100 – GPO
NAIROBI, KENYA
TEL.: +254-20-2710500 / 1
Email: mibp.nairobi@mibp.co.ke


JUNE 2025

KENYA TOWNS SUSTAINABLE WATER SUPPLY AND SANITATION PROGRAM				
DESIGN REVIEW AND CONSTRUCTION SUPERVISION OF CHUKA AND CHOGORIA WATER SUPPLY AND SEWERAGE PROJECT				
TENDER NO. TWWDA/ADB/004/2024-2025				
SCHEDULE OF ENGINEERING DRAWINGS - ADDITIONAL WORKS FOR CHUKA AND CHOGORIA WATER SUPPLY INFRASTRUCTURE				
DRG NO.	DESCRIPTION		DRG NO.	DESCRIPTION
	GENERAL (G)		M407/CK/TWKT/24	PLAN AND LONGITUDINAL SECTION SHEET 24 OF 26
M407/CK/G/01	PROJECT LOCATION PLAN - EXISTING AND PROPOSED CHUKA WATER SUPPLY SYSTEM		M407/CK/TWKT/25	PLAN AND LONGITUDINAL SECTION SHEET 25 OF 26
M407/CG/G/01	PROJECT LOCATION PLAN - EXISTING AND PROPOSED CHOGORIA WATER SUPPLY SYSTEM		M407/CK/TWKT/26	PIPE FITTINGS SHEET 26 OF 26
	TREATED WATER GRAVITY MAINS (TW)			BREAK PRESSURE TANKS (BPT)
	KABUI TANK LINE EXTENSION (TWKB)			BPT - 01
M407/CG/TWKB/01	PLAN AND LONGITUDINAL SECTION SHEET 1 OF 3		M407/CK/BPT-1/01	BPT - 01, 5m ³ - SITE LAYOUT PLAN
M407/CG/TWKB/02	PLAN AND LONGITUDINAL SECTION SHEET 2 OF 3		M407/CK/BPT-1/02	BPT - 01, 5m ³ - PLAN, SECTION & R.C. DETAILS
M407/CG/TWKB/03	PLAN AND LONGITUDINAL SECTION SHEET 3 OF 3		M407/CK/BPT-1/03	BPT - 01, 5m ³ - PIPEWORK DETAILS
	KAANWA LINE EXTENSION - NTUNTUNI LINE (TWKN)			BPT - 02
M407/CK/TWKN/01	PLAN AND LONGITUDINAL SECTION SHEET 1 OF 7		M407/CK/BPT-2/01	BPT - 02, 5m ³ - SITE LAYOUT PLAN
M407/CK/TWKN/02	PLAN AND LONGITUDINAL SECTION SHEET 2 OF 7		M407/CK/BPT-2/02	BPT - 02, 5m ³ - PLAN, SECTION & R.C. DETAILS
M407/CK/TWKN/03	PLAN AND LONGITUDINAL SECTION SHEET 3 OF 7		M407/CK/BPT-2/03	BPT - 02, 5m ³ - PIPEWORK DETAILS
M407/CK/TWKN/04	PLAN AND LONGITUDINAL SECTION SHEET 4 OF 7			
M407/CK/TWKN/05	PLAN AND LONGITUDINAL SECTION SHEET 5 OF 7			
M407/CK/TWKN/06	PLAN AND LONGITUDINAL SECTION SHEET 6 OF 7			BPT - 03
M407/CK/TWKN/07	PIPE FITTINGS SHEET 7 OF 7		M407/CK/BPT-3/01	BPT - 03, 5m ³ - SITE LAYOUT PLAN
			M407/CK/BPT-3/02	BPT - 03, 5m ³ - PLAN, SECTION & R.C. DETAILS
			M407/CK/BPT-3/03	BPT - 03, 5m ³ - PIPEWORK DETAILS
	KAANWA LINE EXTENSION - MWANJATI LINE (TWKM)			
M407/CK/TWKW/01	PLAN AND LONGITUDINAL SECTION SHEET 1 OF 7			
M407/CK/TWKW/02	PLAN AND LONGITUDINAL SECTION SHEET 2 OF 7			BPT - 04
M407/CK/TWKW/03	PLAN AND LONGITUDINAL SECTION SHEET 3 OF 7		M407/CK/BPT-4/01	BPT - 04, 5m ³ - SITE LAYOUT PLAN
M407/CK/TWKW/04	PLAN AND LONGITUDINAL SECTION SHEET 4 OF 7		M407/CK/BPT-4/02	BPT - 04, 5m ³ - PLAN, SECTION & R.C. DETAILS
M407/CK/TWKW/05	PLAN AND LONGITUDINAL SECTION SHEET 5 OF 7		M407/CK/BPT-4/03	BPT - 04, 5m ³ - PIPEWORK DETAILS
M407/CK/TWKW/06	PLAN AND LONGITUDINAL SECTION SHEET 6 OF 7			
M407/CK/TWKW/07	PIPE FITTINGS SHEET 7 OF 7			
				STANDARD DRAWINGS (SD)
			M407/SD/01	DETAILS FOR VALVE CHAMBER
	KATHWANA LINE (TWKT)		M407/SD/02	DETAILS OF PRECAST CONCRETE COVERS FOR VALVE CHAMBERS
M407/CK/TWKT/01	PLAN AND LONGITUDINAL SECTION SHEET 1 OF 26		M407/SD/03	THRUST BLOCKS, ANCHOR BLOCKS AND INDICATOR POST DETAILS
M407/CK/TWKT/02	PLAN AND LONGITUDINAL SECTION SHEET 2 OF 26		M407/SD/04	TYPICAL DETAILS OF CONSUMER WATER METER INSTALLATION ON A SERVICE LINE
M407/CK/TWKT/03	PLAN AND LONGITUDINAL SECTION SHEET 3 OF 26			
M407/CK/TWKT/04	PLAN AND LONGITUDINAL SECTION SHEET 4 OF 26			
M407/CK/TWKT/05	PLAN AND LONGITUDINAL SECTION SHEET 5 OF 26			
M407/CK/TWKT/06	PLAN AND LONGITUDINAL SECTION SHEET 6 OF 26			
M407/CK/TWKT/07	PLAN AND LONGITUDINAL SECTION SHEET 7 OF 26			
M407/CK/TWKT/08	PLAN AND LONGITUDINAL SECTION SHEET 8 OF 26			
M407/CK/TWKT/09	PLAN AND LONGITUDINAL SECTION SHEET 9 OF 26			
M407/CK/TWKT/10	PLAN AND LONGITUDINAL SECTION SHEET 10 OF 26			
M407/CK/TWKT/11	PLAN AND LONGITUDINAL SECTION SHEET 11 OF 26			
M407/CK/TWKT/12	PLAN AND LONGITUDINAL SECTION SHEET 12 OF 26			
M407/CK/TWKT/13	PLAN AND LONGITUDINAL SECTION SHEET 13 OF 26			
M407/CK/TWKT/14	PLAN AND LONGITUDINAL SECTION SHEET 14 OF 26			
M407/CK/TWKT/15	PLAN AND LONGITUDINAL SECTION SHEET 15 OF 26			
M407/CK/TWKT/16	PLAN AND LONGITUDINAL SECTION SHEET 16 OF 26			
M407/CK/TWKT/17	PLAN AND LONGITUDINAL SECTION SHEET 17 OF 26			
M407/CK/TWKT/18	PLAN AND LONGITUDINAL SECTION SHEET 18 OF 26			
M407/CK/TWKT/19	PLAN AND LONGITUDINAL SECTION SHEET 19 OF 26			
M407/CK/TWKT/20	PLAN AND LONGITUDINAL SECTION SHEET 20 OF 26			
M407/CK/TWKT/21	PLAN AND LONGITUDINAL SECTION SHEET 21 OF 26			
M407/CK/TWKT/22	PLAN AND LONGITUDINAL SECTION SHEET 22 OF 26			
M407/CK/TWKT/23	PLAN AND LONGITUDINAL SECTION SHEET 23 OF 26			

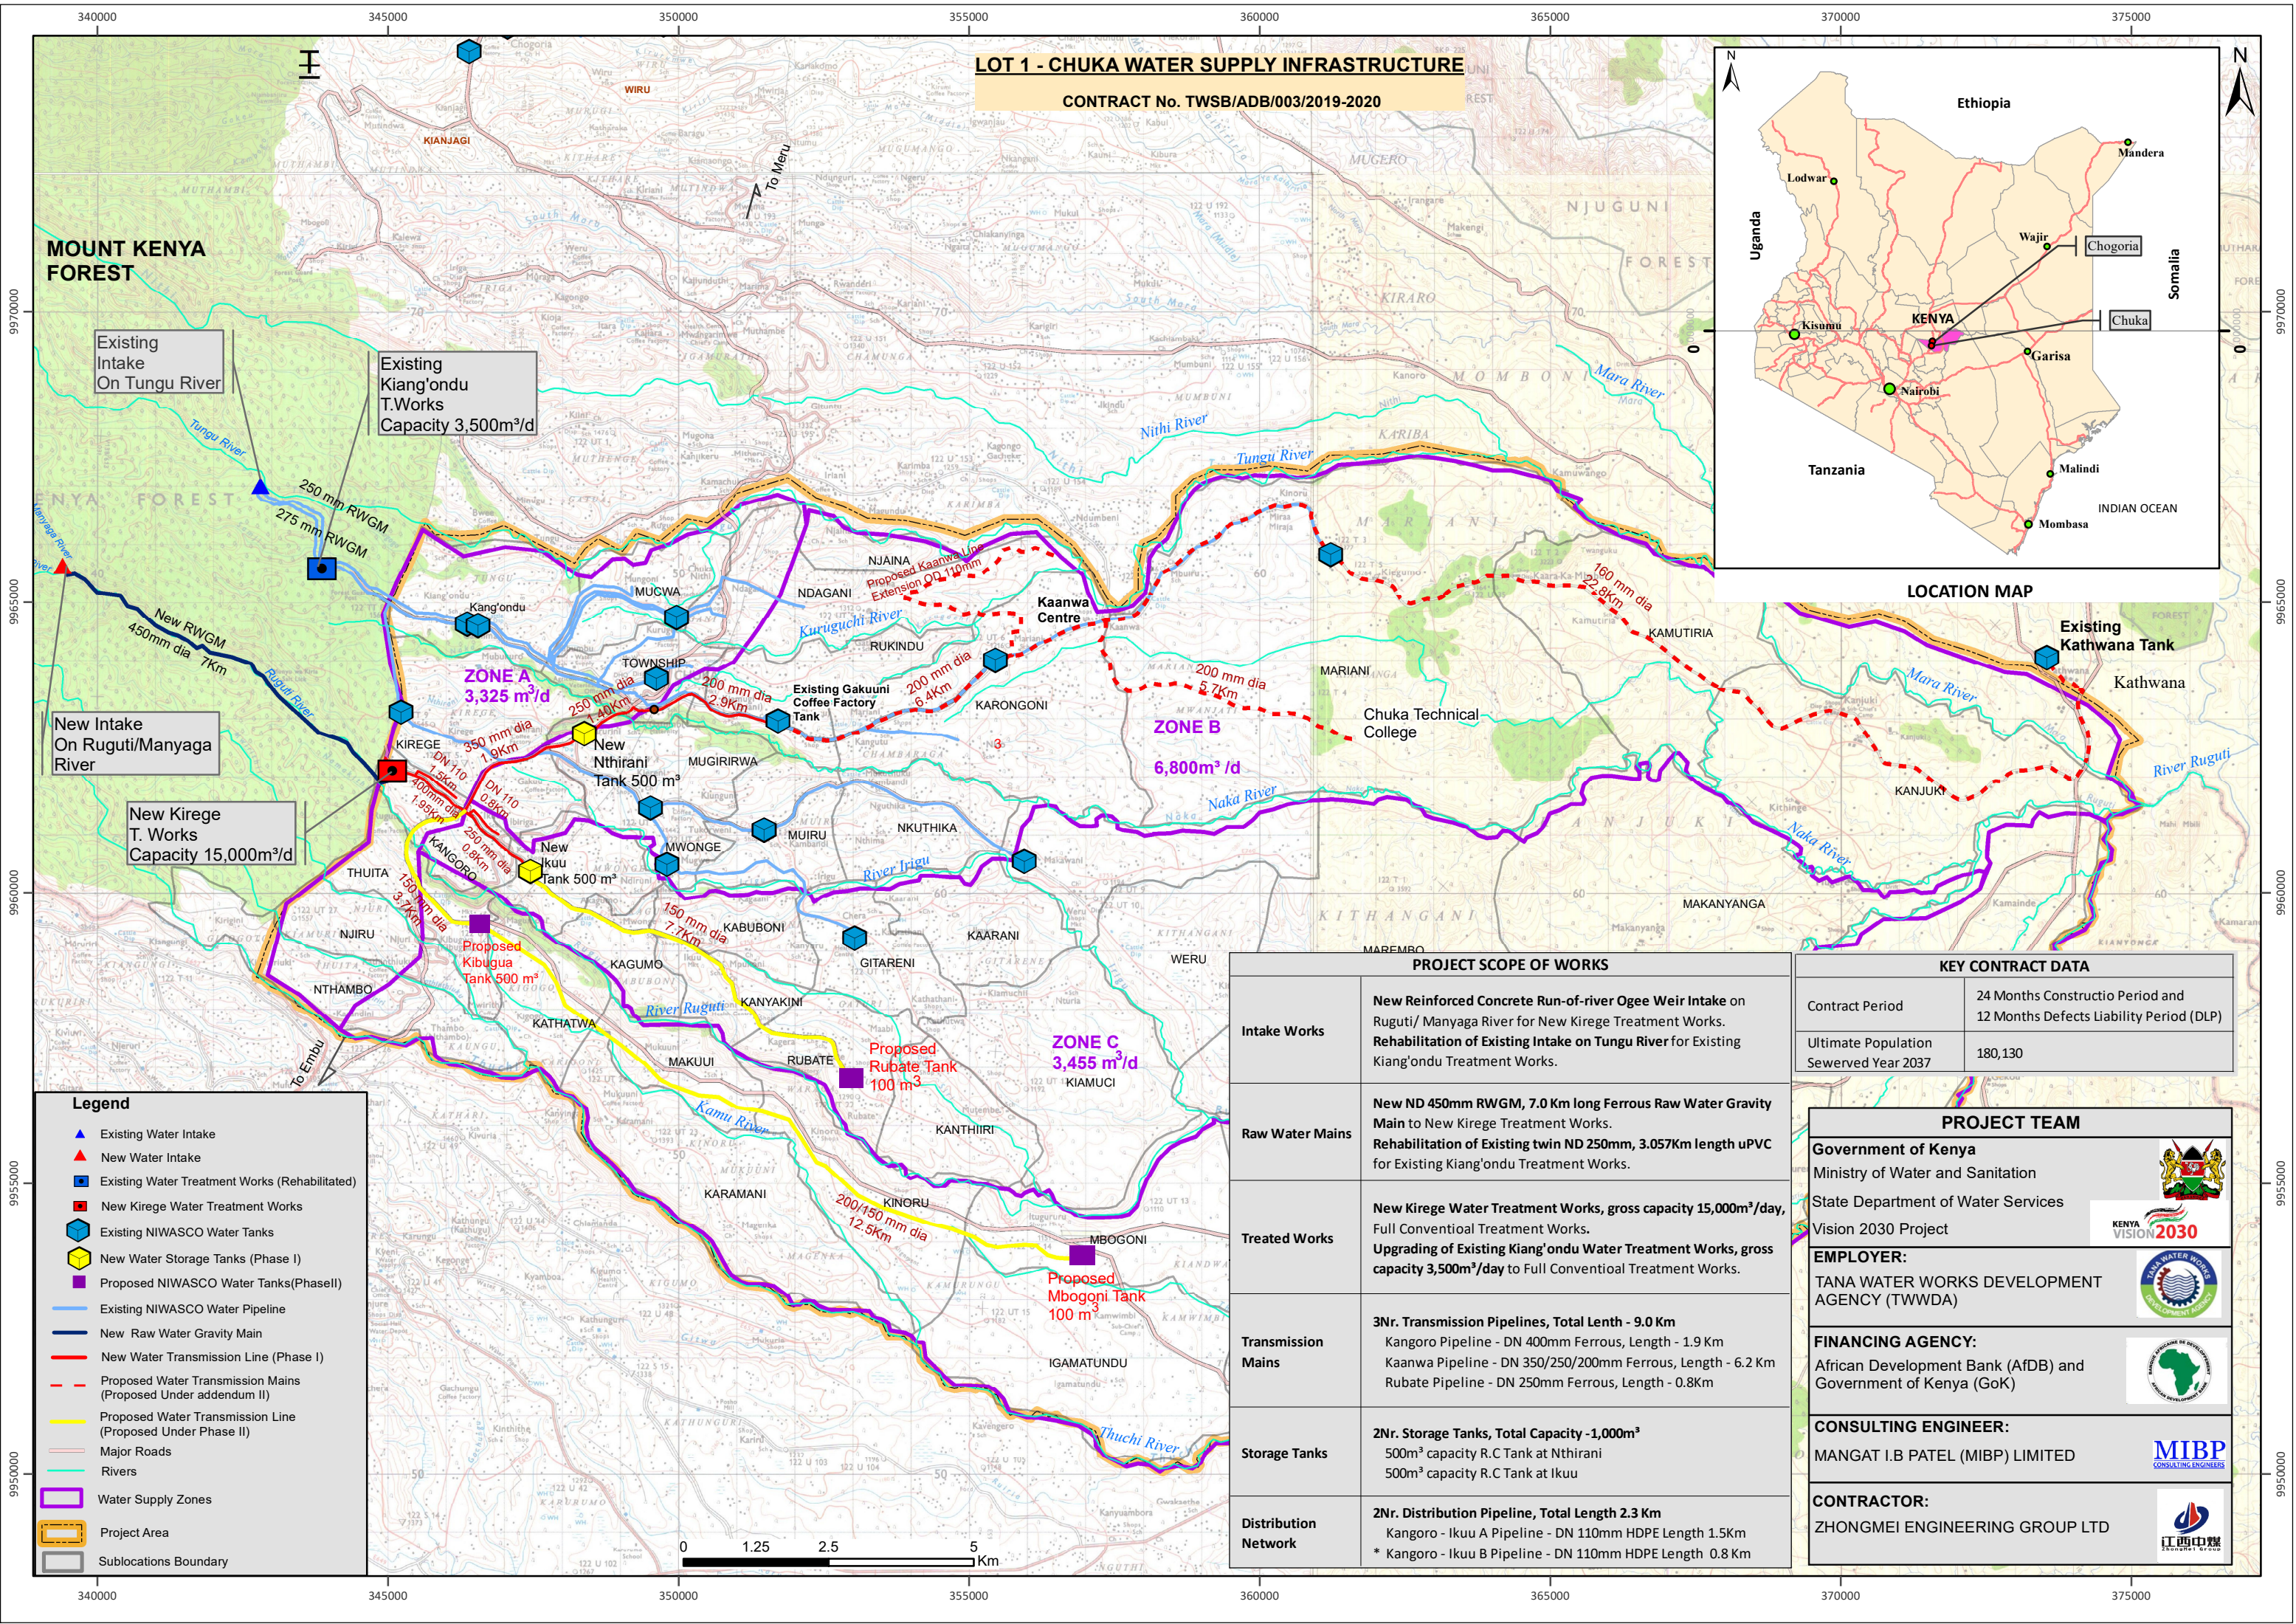

LOT 1 - CHUKA WATER SUPPLY INFRASTRUCTURE

CONTRACT No. TWSB/ADB/003/2019-2020

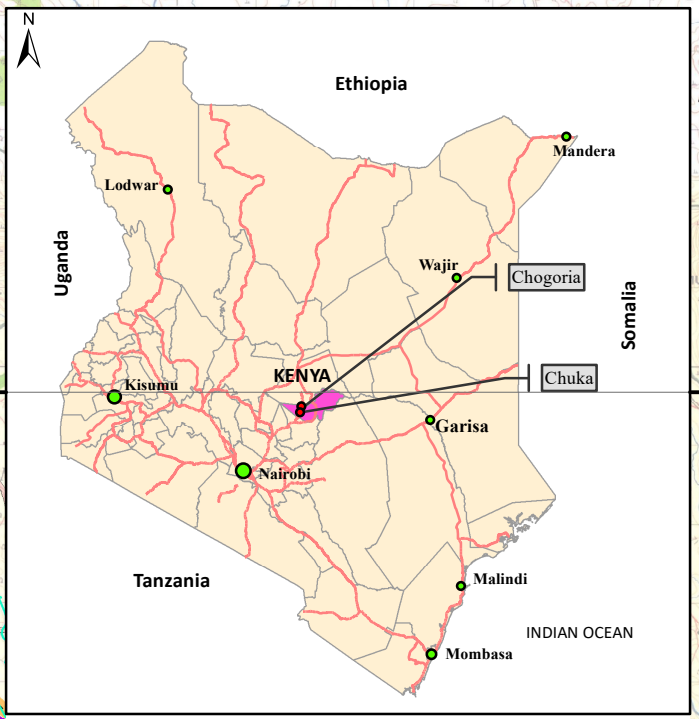

LOCATION MAP

PROJECT SCOPE OF WORKS	
Intake Works	New Reinforced Concrete Run-of-river Ogee Weir Intake on Ruguti/ Manyaga River for New Kirege Treatment Works. Rehabilitation of Existing Intake on Tungu River for Existing Kiang'onde Treatment Works.
Raw Water Mains	New ND 450mm RWGM, 7.0 Km long Ferrous Raw Water Gravity Main to New Kirege Treatment Works. Rehabilitation of Existing twin ND 250mm, 3.057Km length uPVC for Existing Kiang'onde Treatment Works.
Treated Works	New Kirege Water Treatment Works, gross capacity 15,000m³/day, Full Conventional Treatment Works. Upgrading of Existing Kiang'onde Water Treatment Works, gross capacity 3,500m³/day to Full Conventional Treatment Works.
Transmission Mains	3Nr. Transmission Pipelines, Total Length - 9.0 Km Kangoro Pipeline - DN 400mm Ferrous, Length - 1.9 Km Kaanwa Pipeline - DN 350/250/200mm Ferrous, Length - 6.2 Km Rubate Pipeline - DN 250mm Ferrous, Length - 0.8Km
Storage Tanks	2Nr. Storage Tanks, Total Capacity - 1,000m³ 500m³ capacity R.C Tank at Nthirani 500m³ capacity R.C Tank at Ikuu
Distribution Network	2Nr. Distribution Pipeline, Total Length 2.3 Km Kangoro - Ikuu A Pipeline - DN 110mm HDPE Length 1.5Km * Kangoro - Ikuu B Pipeline - DN 110mm HDPE Length 0.8 Km

KEY CONTRACT DATA	
Contract Period	24 Months Constructio Period and 12 Months Defects Liability Period (DLP)
Ultimate Population Served Year 2037	180,130

PROJECT TEAM

Government of Kenya
Ministry of Water and Sanitation
State Department of Water Services
Vision 2030 Project

EMPLOYER:
TANA WATER WORKS DEVELOPMENT AGENCY (TWWDA)

FINANCING AGENCY:
African Development Bank (AfDB) and Government of Kenya (GoK)

CONSULTING ENGINEER:
MANGAT I.B PATEL (MIBP) LIMITED

CONTRACTOR:
ZHONGMEI ENGINEERING GROUP LTD

- Legend**
- Existing Water Intake
 - New Water Intake
 - Existing Water Treatment Works (Rehabilitated)
 - New Kirege Water Treatment Works
 - Existing NIWASCO Water Tanks
 - New Water Storage Tanks (Phase I)
 - Proposed NIWASCO Water Tanks(PhaseII)
 - Existing NIWASCO Water Pipeline
 - New Raw Water Gravity Main
 - New Water Transmission Line (Phase I)
 - Proposed Water Transmission Mains (Proposed Under addendum II)
 - Proposed Water Transmission Line (Proposed Under Phase II)
 - Major Roads
 - Rivers
 - Water Supply Zones
 - Project Area
 - Sublocations Boundary

LOT 2 - CHOGORIA WATER SUPPLY INFRASTRUCTURE

CONTRACT No. TWSB/ADB/004/2017-2018

PROJECT SCOPE OF WORKS

Intake Works	New Reinforced Concrete Run-of-river Ogee Weir Intake on South Mara River for New Kibaranu Treatment Works. Rehabilitation of Existing Intake on Mara Manyi River for Existing High-Level Water Supply Area.
Raw Water Mains	New ND 450mm, 2.1 Km long Steel Raw Water Gravity Main to New Kibaranu Treatment Works. Rehabilitation of Existing ND 160mm, 3Km length uPVC mains for Existing High-Level Water Supply Area.
Treated Works	New Kibaranu Water Treatment Works, gross capacity 15,000m³/day, Full Conventional Treatment Works.
Transmission Mains	4Nr. Transmission Pipelines, Total Length - 22.1Km Kianjagi Pipeline - DN 350mm Steel, Length - 3.2Km Kairuni Pipeline - DN 250mm/300mm Steel, Length - 5.6Km Iruma Pipeline - DN 200mm Steel, Length - 5.3Km, Kabui Pipeline - DN 200/160mm HDPE, Length 7.45 Km
Storage Tanks	4Nr. Storage Tanks, Total Capacity -1,700m³ 1,000m³ capacity R.C Tank at Kianjagi 500m³ capacity R.C Tank at Kairuni 100m³ capacity R.C Tank at Iruma * 100m³ capacity R.C Tank at Kabui
Distribution Network	Rehabilitation Works on Existing Water Supply System i.e Repairs of Distribution Pipeline and Storage Tanks.

KEY CONTRACT DATA

Contract Price	Kshs 574,317,060.56 (Exclusive of VAT)
Date of Contract Signing	20 th November 2018
Date of Site Handling Over to Contractor	14 th December 2018
Commencement Date	2 nd January 2019
Contract Period	24 Months Construction Period and 12 Months Defects Liability Period (DLP)
Initial Completion Date	3 rd January 2021
Revised Completion Date	3 rd March 2023
Ultimate Population Served Year 2037	160,000

PROJECT TEAM


Government of Kenya Ministry of Water, Sanitation and Irrigation State Department of Water Services Vision 2030 Project	
EMPLOYER: TANA WATER WORKS DEVELOPMENT AGENCY (TWWDA)	
FINANCING AGENCY: African Development Bank (AfDB) and Government of Kenya (GoK)	
CONSULTING ENGINEER: MANGAT I.B PATEL (MIBP) LIMITED	
CONTRACTOR: ORIENTAL CONSTRUCTION COMPANY (OCC)	

LOCATION MAP




Legend

- Existing NIWASCO Intake
- New Water Intake on South Mara River
- New Kibaranu Water Treatment Works (15,000m³/day)
- Existing NIWASCO Water Tanks
- New Water Storage Tanks (Phase I)
- Existing NIWASCO Water Pipeline
- New Water Transmission Line (Phase I)
- Proposed Water Transmission Mains (Proposed Under addendum II)
- Water Supply Zones
- General**
- Rivers
- Major Roads
- Proposed Kanjogu Dam
- Sublocations Boundary
- Project Area

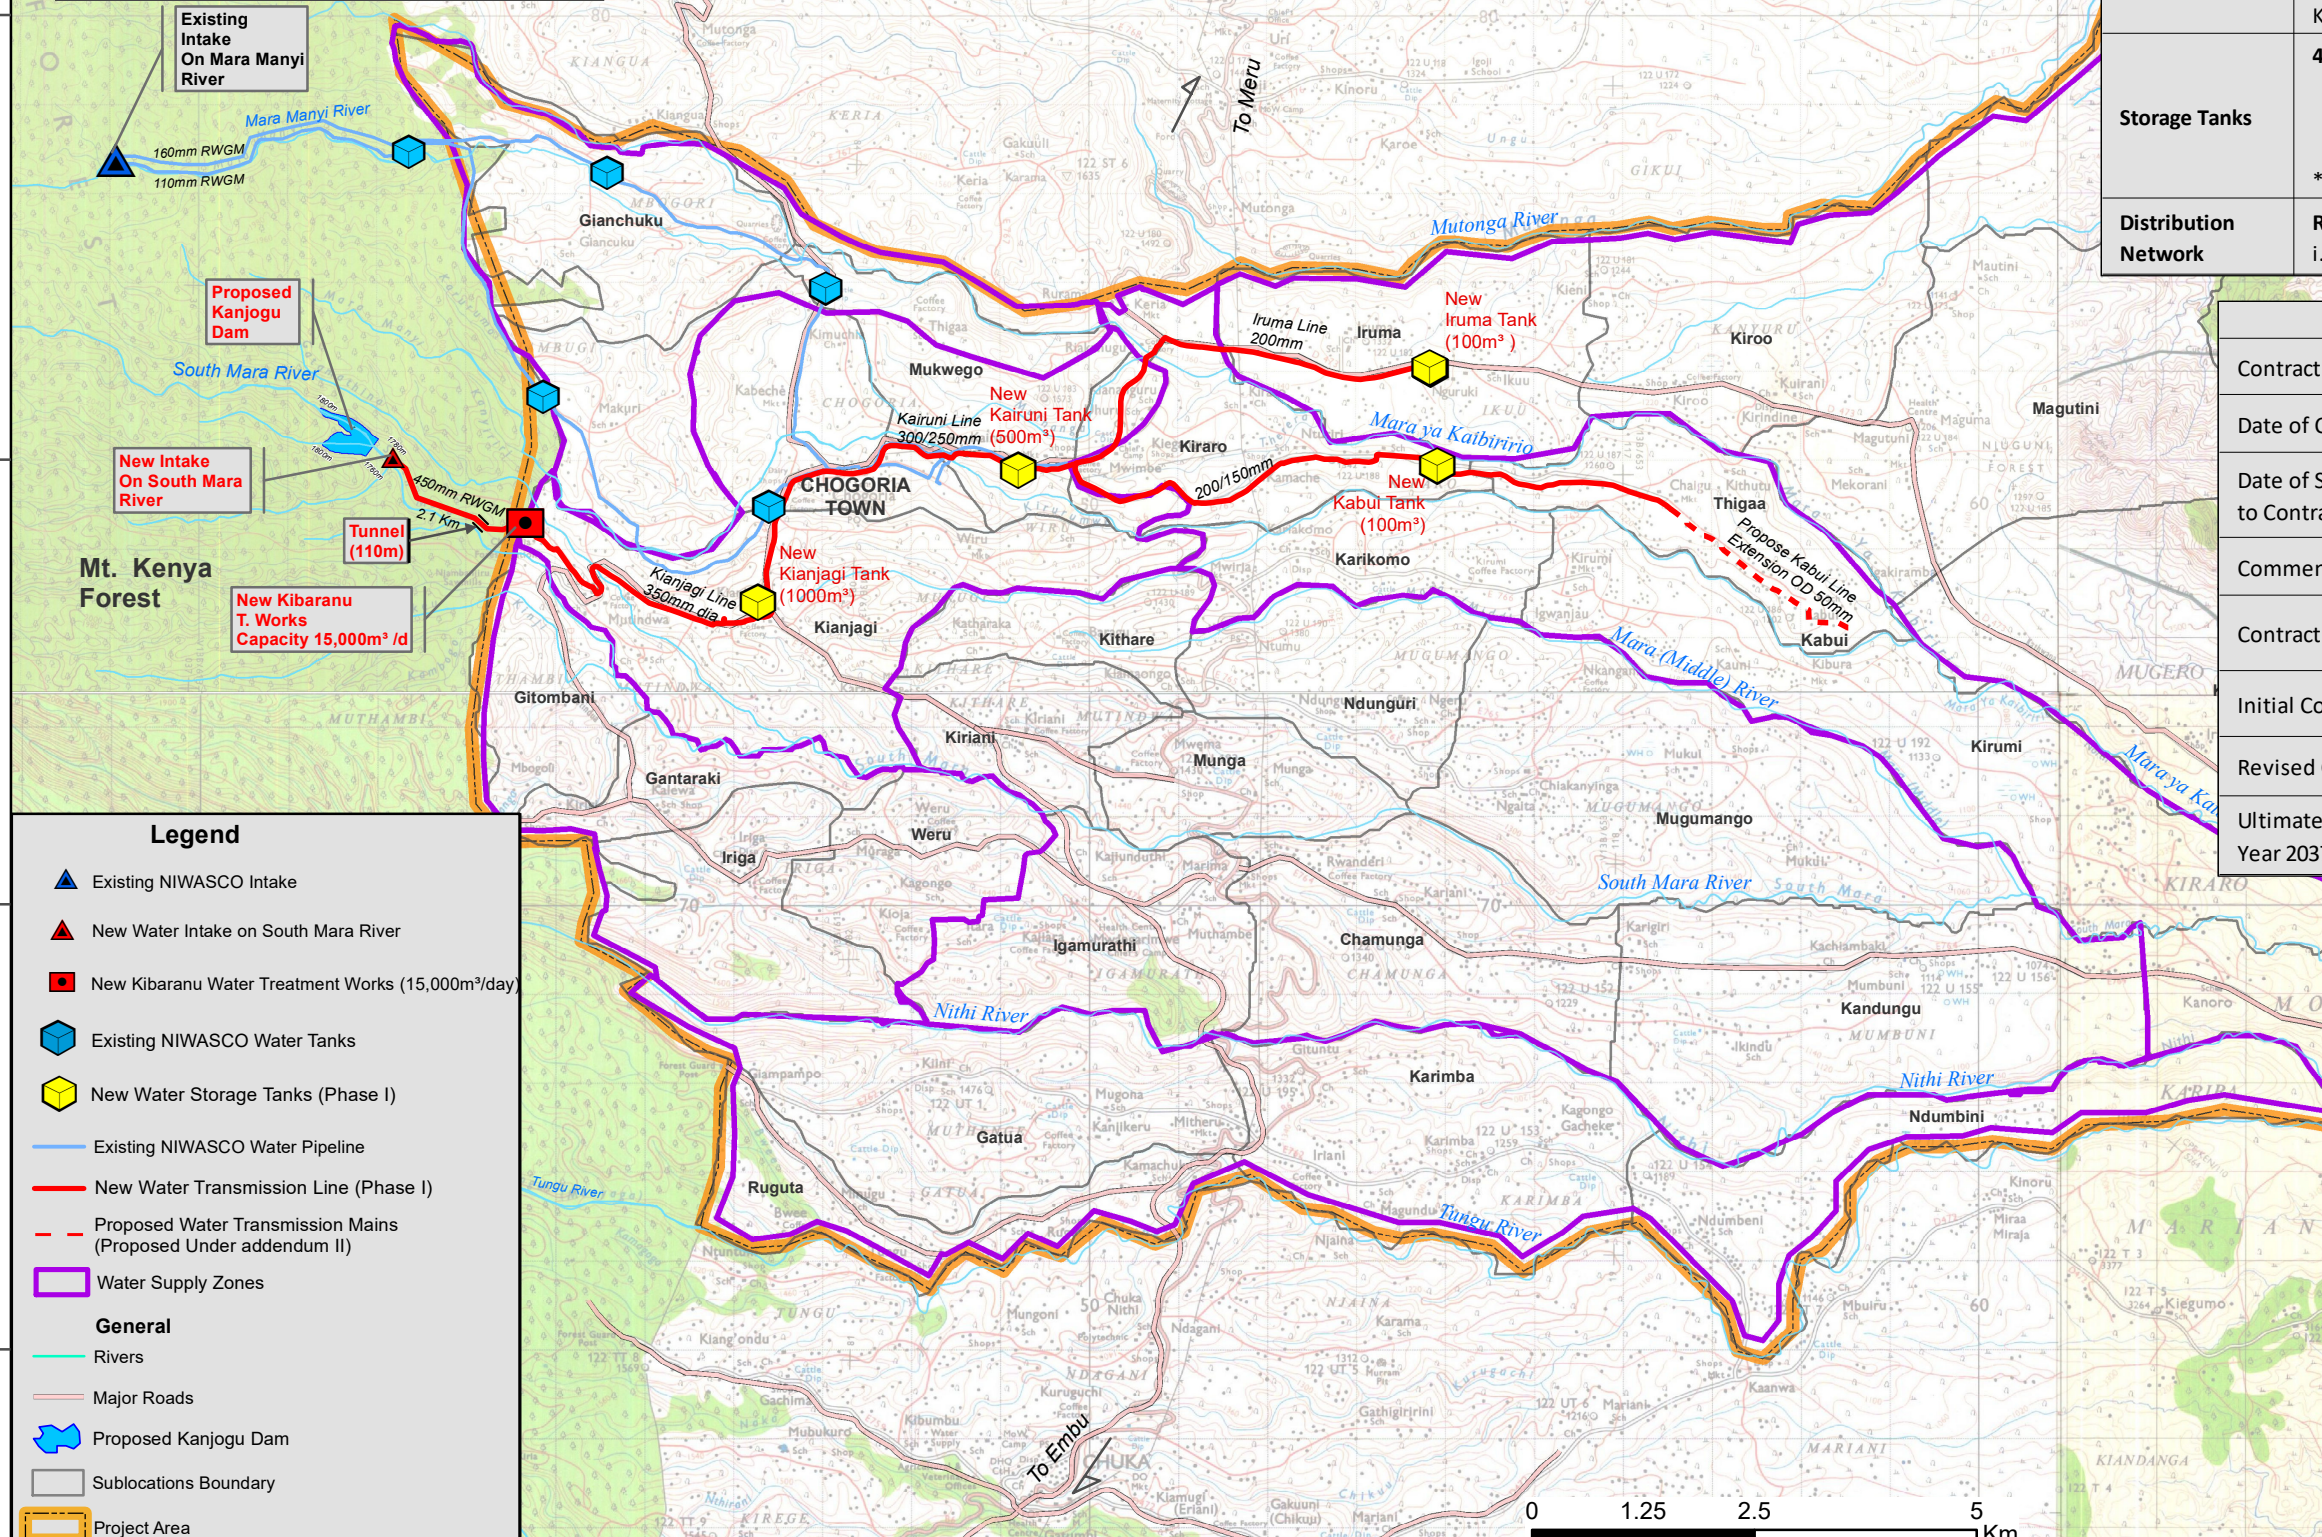

0 1.25 2.5 5 Km

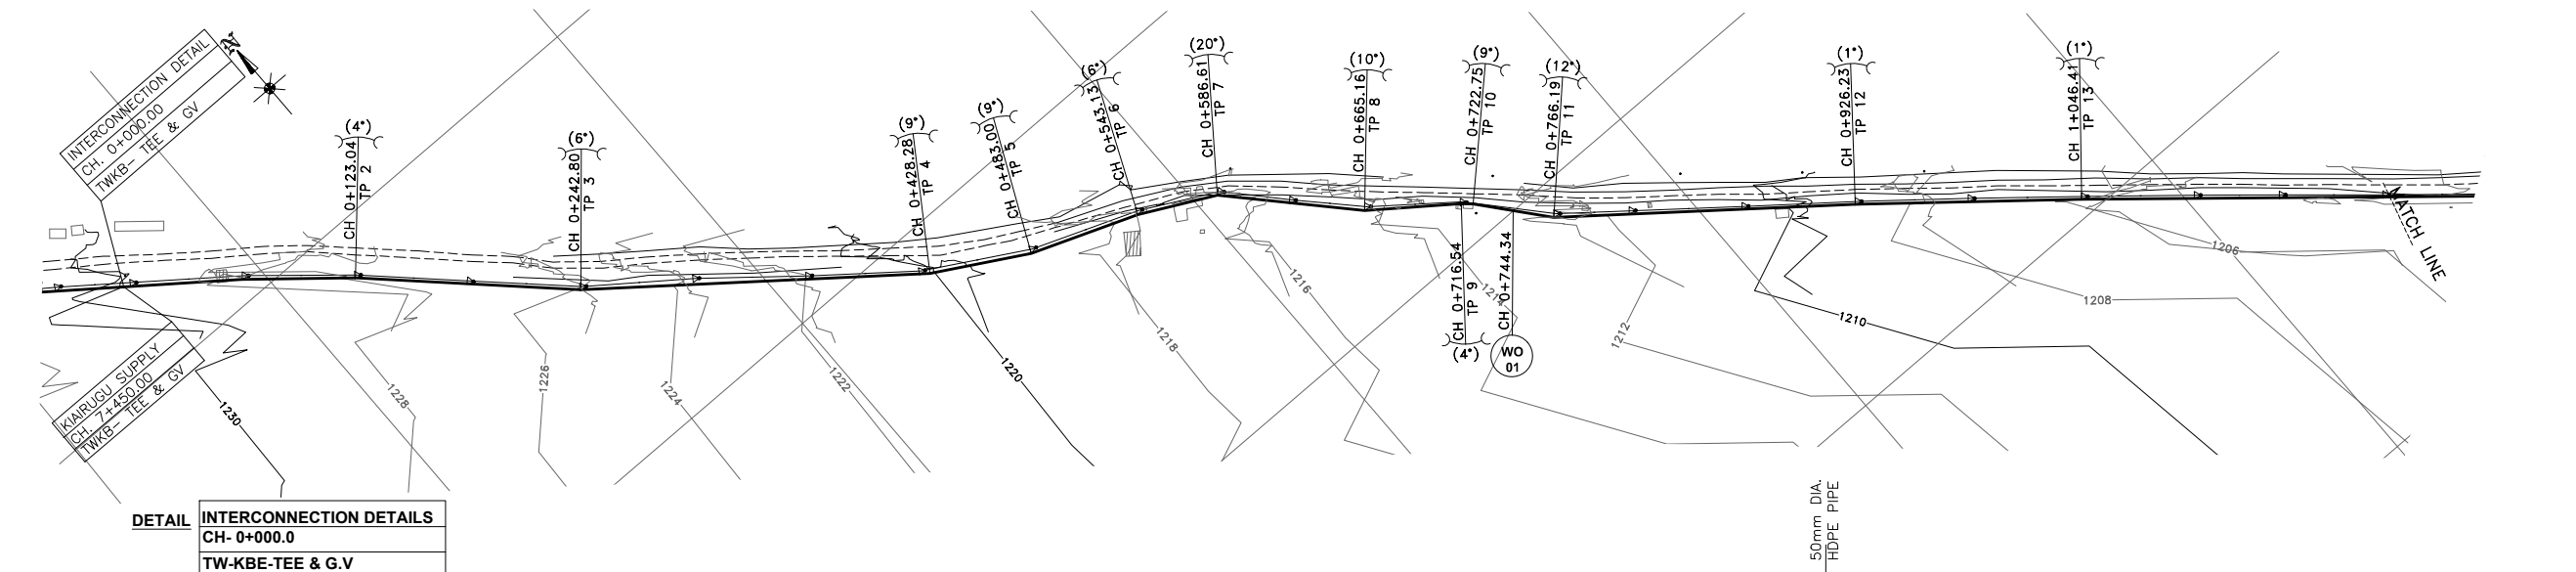


PLAN

DESCRIPTION

1 No. REQUIRED

- ① 1 No. 160X50mm DIA. ALL FLANGED CONCENTRIC TAPER
② 1 No. 50mm DIA. ALL FLANGED GATE VALVE
③ 1 No. 50mm DIA. PE FLANGE ADAPTER (STUB END) COMPLETE WITH METAL BACK UP RING

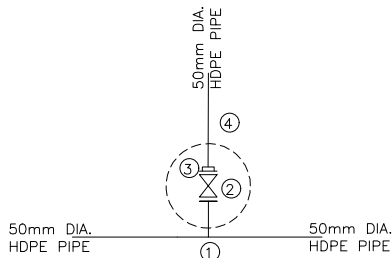


DETAIL CH. 0+744.34
LINE TW-KBE-TEE & GV(WO) - 01

DESCRIPTION


1 No. REQUIRED

- ① 1 Nos. 50x50mm DIA. HDPE PLAIN LEVEL INVERT TEE WITH FLANGED BRANCH
② 1 No. 50mm DIA. ALL FLANGED GATE VALVE
③ 1 No. 50mm DIA. PE FLANGE ADAPTER (STUB END) COMPLETE WITH METAL BACK UP RING
④ 1 No. 50mm DIA. HDPE PIPE (LENGTH TO SUIT ON SITE)

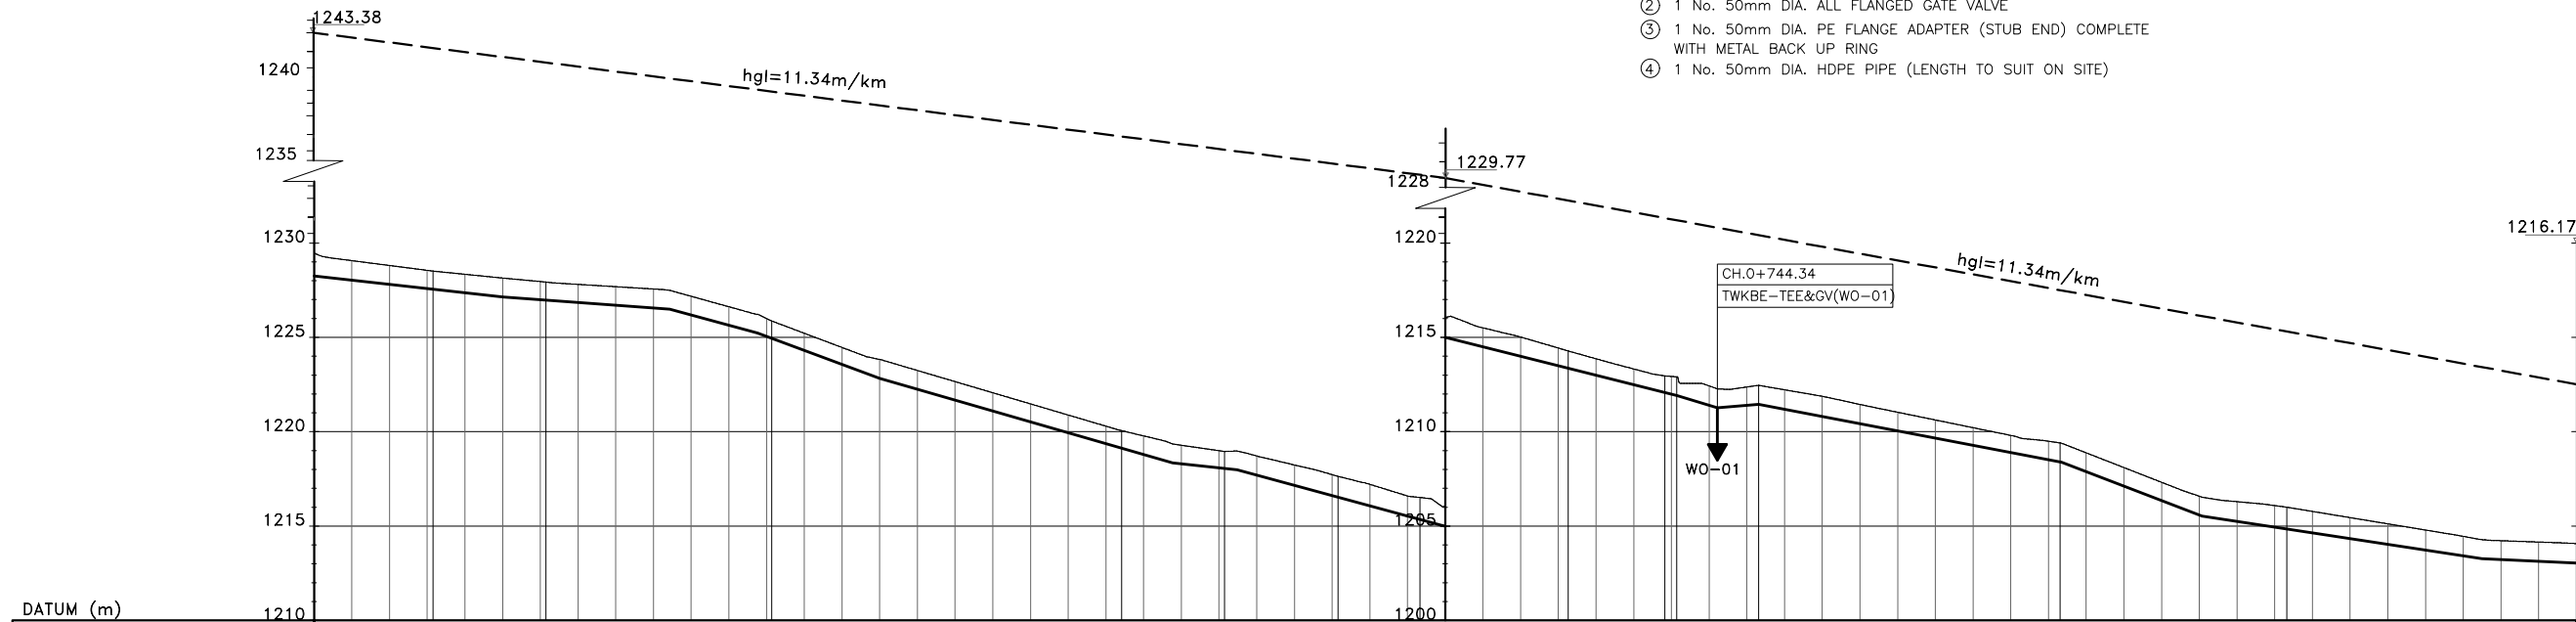

DATUM (m)	1210
TYPE OF PIPE AND SIZE	OD 50mm HDPE PIPE (PN10)
GEOLOGICAL CONDITION	RED LOAM SOIL
EXISTING GROUND LEVEL (m)	1229.46, 1229.07, 1228.81, 1228.55, 1228.34, 1228.14, 1227.98, 1227.81, 1227.68, 1227.56, 1227.49, 1227.49, 1227.18, 1227.18, 1226.62, 1226.24, 1225.86, 1225.86, 1225.22, 1224.47, 1223.83, 1223.24, 1222.65, 1222.06, 1221.47, 1220.88, 1220.29, 1220.06, 1219.78, 1218.71, 1218.24, 1217.71, 1217.16, 1216.50, 1215.50, 1215.01, 1214.43, 1214.28, 1213.87, 1213.52, 1212.43, 1212.27, 1212.37, 1212.46, 1212.22, 1211.88, 1211.45, 1211.03, 1210.62, 1209.67, 1209.28, 1209.80, 1209.50, 1209.50, 1209.88, 1208.88, 1208.10, 1207.32, 1206.88, 1206.29, 1206.09, 1206.00, 1205.78, 1205.45, 1205.12, 1204.79, 1204.46, 1204.28, 1204.22, 1204.15, 1204.07
INVERT LEVELS (m)	1228.26, 1228.04, 1227.81, 1227.58, 1227.37, 1227.14, 1226.99, 1226.85, 1226.70, 1226.56, 1226.49, 1226.19, 1226.19, 1226.65, 1226.24, 1225.86, 1225.86, 1224.31, 1223.57, 1222.83, 1222.25, 1221.67, 1221.10, 1220.52, 1220.88, 1219.94, 1219.37, 1219.13, 1218.79, 1218.35, 1218.08, 1217.98, 1217.70, 1217.16, 1216.50, 1215.50, 1215.01, 1214.43, 1214.28, 1213.87, 1213.52, 1212.43, 1212.27, 1212.37, 1212.46, 1212.22, 1211.88, 1211.45, 1211.03, 1210.62, 1209.67, 1209.28, 1209.80, 1209.50, 1209.50, 1209.88, 1208.88, 1208.10, 1207.32, 1206.88, 1206.29, 1206.09, 1206.00, 1205.78, 1205.45, 1205.12, 1204.79, 1204.46, 1204.28, 1204.22, 1204.15, 1204.07
CHAINAGE (m)	0+000.00, 0+020.00, 0+040.00, 0+060.00, 0+080.00, 0+100.00, 0+120.00, 0+140.00, 0+160.00, 0+180.00, 0+200.00, 0+220.00, 0+240.00, 0+260.00, 0+280.00, 0+300.00, 0+320.00, 0+340.00, 0+360.00, 0+380.00, 0+400.00, 0+420.00, 0+440.00, 0+460.00, 0+480.00, 0+500.00, 0+520.00, 0+540.00, 0+560.00, 0+580.00, 0+600.00, 0+620.00, 0+640.00, 0+660.00, 0+680.00, 0+700.00, 0+720.00, 0+740.00, 0+760.00, 0+780.00, 0+800.00, 0+820.00, 0+840.00, 0+860.00, 0+880.00, 0+900.00, 0+920.00, 0+940.00, 0+960.00, 0+980.00, 1+000.00, 1+020.00, 1+040.00, 1+060.00, 1+080.00, 1+100.00, 1+120.00, 1+140.00, 1+160.00, 1+180.00, 1+200.00
DEPTH OF INVERT (m)	1.20, 1.03, 1.00, 0.98, 0.98, 1.00, 0.98, 0.98, 1.01, 1.00, 0.99, 0.98, 0.98, 0.98, 0.90, 0.89, 1.00, 0.99, 0.98, 0.97, 0.95, 0.94, 0.93, 0.93, 0.99, 1.00, 1.02, 1.08, 1.01, 1.02, 0.94, 0.88, 0.84, 0.88, 1.02, 0.98, 1.00, 1.03, 1.07, 1.01, 0.98, 0.96, 0.93, 0.90, 0.88, 1.00, 0.99, 0.98, 0.97, 0.99, 1.05, 1.14, 1.15, 1.14, 1.11, 1.08, 1.06, 1.03, 1.00, 1.02, 1.04
GRADIENT	1:89.61, 1:116.20, 1:97.04, 1:26.85, 1:34.89, 1:92.70, 1:35.97, 1:39.87, 1:33.45, 1:116.38, 1:52.36, 1:26.06, 1:85.87
REFERENCE PEG NO.	TP 1, TP 2, TP 3, TP 4, TP 5, TP 6, TP 7, TP 8, TP 9, TP 10, TP 11, TP 12, TP 13

LONGITUDINAL SECTION

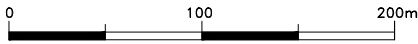

NOTES:

1. CONTOUR LEVELS ARE IN METERS AT TWO METER INTERVALS
2. GRID VALUES ARE IN METERS AT 200 METER INTERVALS
3. GEOLOGICAL CONDITIONS INDICATED ON DRAWING ARE FOR GENERAL GUIDANCE ONLY
4. DRAWING TO BE READ IN CONJUNCTION WITH STANDARD DRAWINGS

LEGEND:

- ROAD (TARMAC)
ROAD / TRACK (EARTH / MURRAM)
FENCE / HEDGE
CONTOURS
ELECTRIC POST
CULVERT
GATE
TEMPORARY STRUCTURES
BUILDINGS
KeNHA / KeRRA ROAD BEACON
PROPOSED TREATED WATER GRAVITY MAIN
TRUNK SEWER TS 1
TRAVERSE POINT & No.
TRIAL HOLE
HORIZONTAL BEND (H) OR VERTICAL BEND (V) WITH ANGLE INDICATED
RIVER/STREAM
V.J.
GV
SV-01
WO-01
SAV-01
WM
PROPOSED MASONRY CHAMBER
PROPOSED VALVE BOX
PIPELINE GRADIENT WITH SLOPE DIRECTION (SLOPE MIN. OR 1 IN n)

ISSUED FOR CONSTRUCTION

REVISIONS	SIGN	DATE	APPROVED
BY	CHECKED		
BY	CHECKED		
BY	CHECKED		
BY	CHECKED		

CLIENT: THE CHIEF EXECUTIVE OFFICER
TANA WATER WORKS
DEVELOPMENT AGENCY
P.O BOX 1292 - 10100,
NYERI, KENYA

CONSULTING ENGINEERS:
MANGAT I.B PATEL(MIBP) LIMITED
P.O BOX 48674,00100-GPO,
NAIROBI, KENYA
E-MAIL: mibp.nairobi@mibp.co.ke
TEL: +254-2-2710500


PROJECT TITLE:
KENYA TOWNS SUSTAINABLE WATER
SUPPLY AND SANITATION PROGRAM

CONTRACT No.TWSB/ADB/004/2017-2018
CONSTRUCTION OF CHUKA AND
CHOGORIA WATER SUPPLY AND
SANITATION PROJECT

LOT 2: CHOGORIA WATER SUPPLY

DRAWING TITLE:
TREATED WATER GRAVITY MAIN -
KABUI TANK LINE EXTENSION
PLAN & LONGITUDINAL SECTION
CH. 0+000.00 - 1+200.00
SHEET 1 OF 3

Designed by: C.M.M
Checked by: N.J.N
Scale: H- 1:4000, V- 1:400
DRG No. M407/CG/TWKB/01
Drawn by: C.M.M
Approved by: R.S.R
Date: NOV 2022
REV

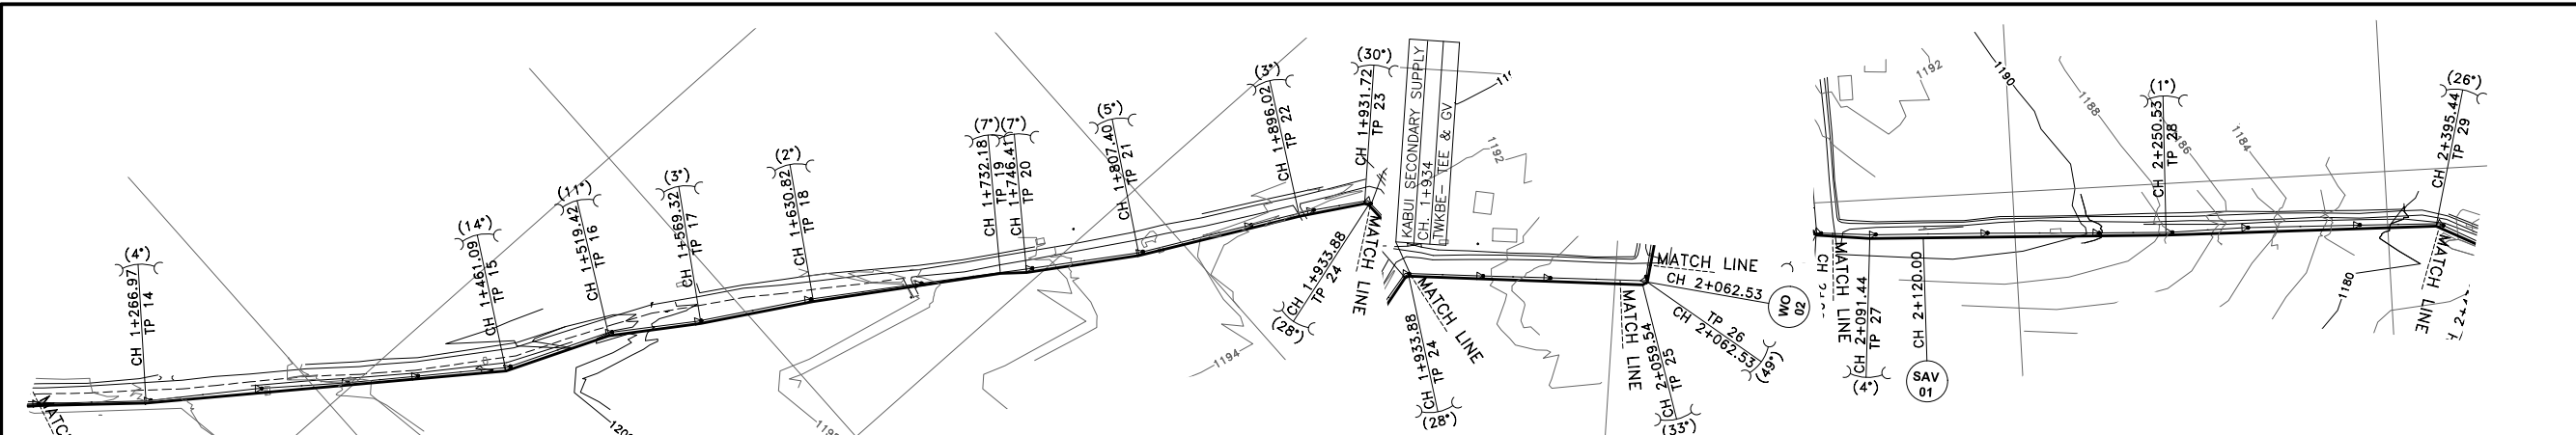

DETAIL CH. 1+934
LINE TW-KBE-TEE & GV - OFFTAKE

DESCRIPTION
1 No. REQUIRED

- 1 Nos. 50x50mm DIA. HDPE PLAIN TEE WITH FLANGED BRANCH
- 1 No. 50mm DIA. ALL FLANGED GATE VALVE
- 1 No. 50X25mm DIA. ALL FLANGED CONCENTRIC TAPER
- 1 No. 25mm DIA. PE FLANGE ADAPTER (STUB END) COMPLETE WITH METAL BACK UP RING
- 1 No. 25mm DIA. HDPE PIPE (LENGTH TO SUIT ON SITE)

PLAN

DETAIL CH. 2+062.53
LINE TW-KBE-TEE & GV(WO) - 02


DESCRIPTION
1 No. REQUIRED

- 1 Nos. 50x50mm DIA. HDPE PLAIN LEVEL INVERT TEE WITH FLANGED BRANCH
- 1 No. 50mm DIA. ALL FLANGED GATE VALVE
- 1 No. 50mm DIA. PE FLANGE ADAPTER (STUB END) COMPLETE WITH METAL BACK UP RING
- 1 No. 50mm DIA. HDPE PIPE (LENGTH TO SUIT ON SITE)

DETAIL CH. 2+120.0
LINE TW-KBE-TEE & SAV


DESCRIPTION
1 No. REQUIRED

- 1 Nos. 50x50mm DIA. HDPE PLAIN TEE WITH FLANGED BRANCH
- 1 No. 50mm DIA. DOUBLE FLANGED GATE VALVE
- 1 No. 50mm DIA. SINGLE ORIFICE AIR VALVE

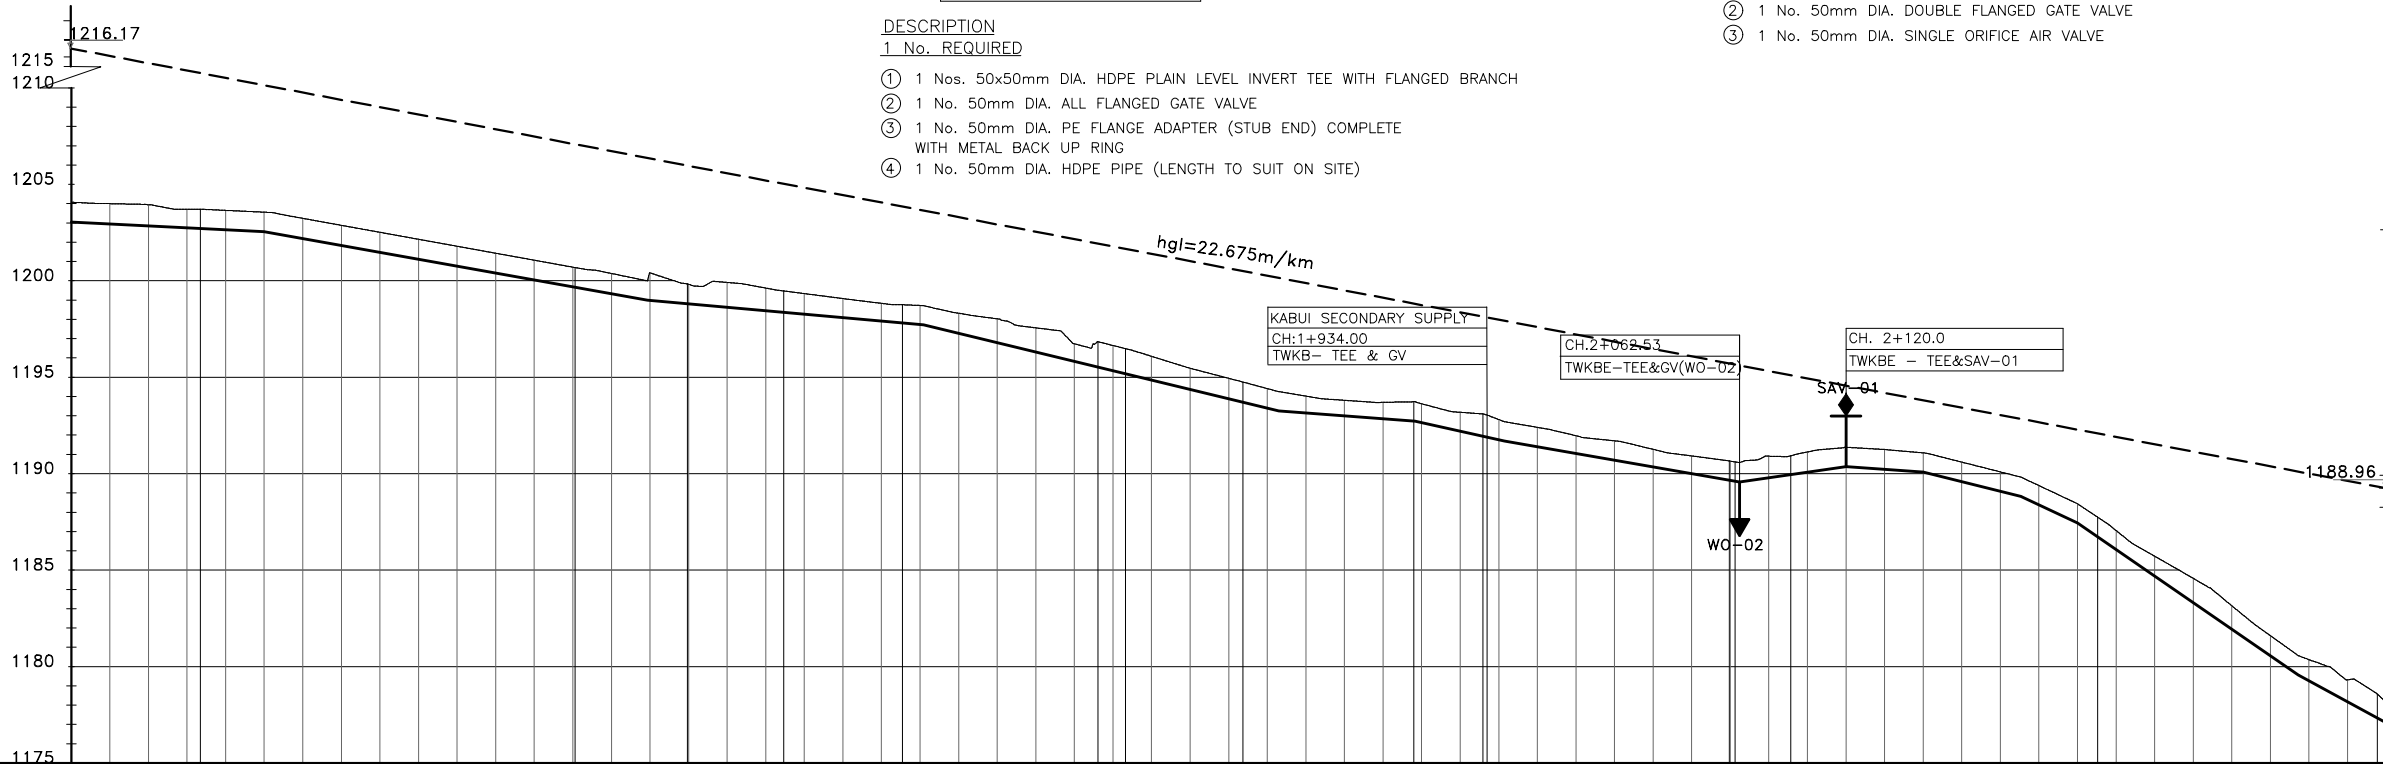

DATUM (m)	1175	1180	1185	1190	1195	1200	1205	1210	1215	1216.17
TYPE OF PIPE AND SIZE	OD 50mm HDPE PIPE (PN10)									
GEOLOGICAL CONDITION	RED LOAM SOIL									
EXISTING GROUND LEVEL (m)	1204.07	1204.00	1203.94	1203.71	1203.71	1203.65	1203.56	1203.24	1202.87	1202.51
INVERT LEVELS (m)	1203.03	1202.94	1202.84	1202.74	1202.71	1202.65	1202.55	1202.19	1201.83	1201.48
CHAINAGE (m)	1+200.00	1+220.00	1+240.00	1+260.00	1+280.00	1+300.00	1+320.00	1+340.00	1+360.00	1+380.00
DEPTH OF INVERT (m)	1.04	1.06	1.09	1.06	1.00	1.00	1.00	1.04	1.04	1.03
SLOPE OF PIPE (H/V)	-1:208.25							-1:55.87		
REFERENCE PEG NO.	TP 14									

LONGITUDINAL SECTION

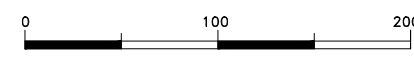

NOTES:

1. CONTOUR LEVELS ARE IN METERS AT TWO METER INTERVALS
2. GRID VALUES ARE IN METERS AT 200 METER INTERVALS
3. GEOLOGICAL CONDITIONS INDICATED ON DRAWING ARE FOR GENERAL GUIDANCE ONLY
4. DRAWING TO BE READ IN CONJUNCTION WITH STANDARD DRAWINGS

LEGEND:

- ROAD (TARMAC)
- ROAD / TRACK (EARTH / MURRAM)
- FENCE / HEDGE
- CONTOURS
- ELECTRIC POST
- CULVERT
- GATE
- TEMPORARY STRUCTURES
- BUILDINGS
- KeNHA / KeRRA ROAD BEACON
- PROPOSED TREATED WATER GRAVITY MAIN
- TRUNK SEWER TS 1
- TRAVERSE POINT & No.
- TRIAL HOLE
- HORIZONTAL BEND (H) OR VERTICAL BEND (V) WITH ANGLE INDICATED
- RIVER/STREAM
- V.J. VIKING JOHNSON
- GV GATE VALVE
- SV-01 SECTIONAL VALVE & No.
- WO-01 WASHOUT VALVE & No.
- SAV-01 AIR VALVE & No.
- WM WATER METER
- PROPOSED MASONRY CHAMBER
- PROPOSED VALVE BOX
- PIPELINE GRADIENT WITH SLOPE DIRECTION (SLOPE MIN. OR 1 IN n)

ISSUED FOR CONSTRUCTION

REVISIONS	SIGN	DATE	APPROVED
	BY		
	CHECKED		
	BY		
	CHECKED		
	BY		
	CHECKED		

CLIENT:

THE CHIEF EXECUTIVE OFFICER
TANA WATER WORKS
DEVELOPMENT AGENCY
P.O BOX 1292 - 10100,
NYERI, KENYA

CONSULTING ENGINEERS:

MANGAT I.B PATEL(MIBP) LIMITED
P.O BOX 48674,00100-GPO,
NAIROBI, KENYA
E-MAIL: mibp.nairobi@mibp.co.ke
TEL: +254-2-2710500

PROJECT TITLE:

KENYA TOWNS SUSTAINABLE WATER
SUPPLY AND SANITATION PROGRAM

CONTRACT No.TWSB/ADB/004/2017-2018

CONSTRUCTION OF CHUKA AND
CHOGORIA WATER SUPPLY AND
SANITATION PROJECT


LOT 2: CHOGORIA WATER SUPPLY

DRAWING TITLE:


TREATED WATER GRAVITY MAIN -
KABUI TANK LINE EXTENSION
PLAN & LONGITUDINAL SECTION
CH. 1+200.00 - 2+400.00
SHEET 2 OF 3

Designed by: C.M.M	Drawn by: C.M.M
Checked by: N.J.N	Approved by: R.S.R
Scale: H- 1:4000, V- 1:400	Date: NOV 2022

DRG No. M407/CG/TWKB/02	REV
-------------------------	-----

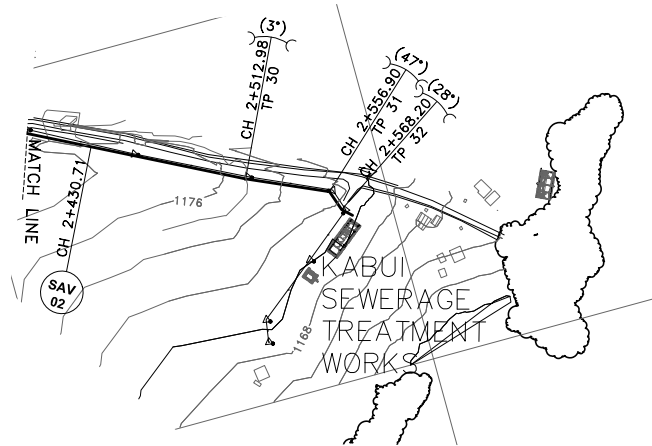


PLAN

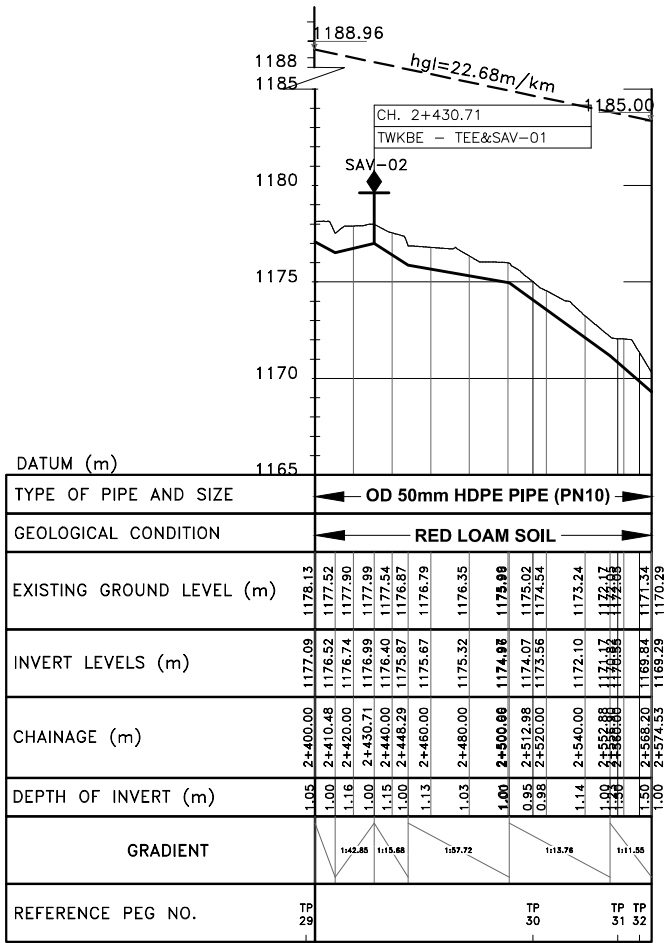

LONGITUDINAL SECTION

DETAIL CH. 2+574.53
LINE TW-KBE-TEE & G.V

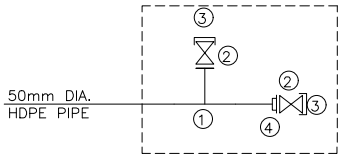

DESCRIPTION
1 No. REQUIRED

- ① 1 Nos. 50X50mm DIA. HDPE PLAIN TEE WITH FLANGED BRANCH
- ② 2 No. 50mm DIA. ALL FLANGED GATE VALVE
- ③ 2 No. 50mm DIA. BLANK FLANGE
- ④ 1 No. 50mm DIA. PE FLANGE ADAPTER (STUB END) COMPLETE WITH METAL BACK UP RING

- NOTES:
1. CONTOUR LEVELS ARE IN METERS AT TWO METER INTERVALS
 2. GRID VALUES ARE IN METERS AT 200 METER INTERVALS
 3. GEOLOGICAL CONDITIONS INDICATED ON DRAWING ARE FOR GENERAL GUIDANCE ONLY
 4. DRAWING TO BE READ IN CONJUNCTION WITH STANDARD DRAWINGS

LEGEND:

- ROAD (TARMAC)
- ROAD / TRACK (EARTH / MURRAM)
- FENCE / HEDGE
- CONTOURS
- ELECTRIC POST
- CULVERT
- GATE
- TEMPORARY STRUCTURES
- BUILDINGS
- KeNHA / KeRRA ROAD BEACON
- PROPOSED TREATED WATER GRAVITY MAIN
- TRUNK SEWER TS 1
- TP10 TRAVERSE POINT & No.
- TRIAL HOLE
- HORIZONTAL BEND (H) OR VERTICAL BEND (V) WITH ANGLE INDICATED
- RIVER/STREAM
- V.J. VIKING JOHNSON
- GV GATE VALVE
- SV-01 SECTIONAL VALVE & No.
- WO-01 WASHOUT VALVE & No.
- SAV-01 AIR VALVE & No.
- WM WATER METER
- PROPOSED MASONRY CHAMBER
- PROPOSED VALVE BOX
- PIPELINE GRADIENT WITH SLOPE DIRECTION (SLOPE MIN. OR 1 IN n)

ISSUED FOR CONSTRUCTION

R E V I S I O N S		SIGN	DATE	APPROVED
	BY			
	CHECKED			
	BY			
	CHECKED			
	BY			
	CHECKED			
	BY			
	CHECKED			

CLIENT: **THE CHIEF EXECUTIVE OFFICER
TANA WATER WORKS
DEVELOPMENT AGENCY**
P.O BOX 1292 - 10100,
NYERI, KENYA

CONSULTING ENGINEERS:
MANGAT I.B PATEL(MIBP) LIMITED
P.O BOX 48674,00100-GPO,
NAIROBI, KENYA
E-MAIL: mibp.nairobi@mibp.co.ke
TEL: +254-2-2710500


PROJECT TITLE:
**KENYA TOWNS SUSTAINABLE WATER
SUPPLY AND SANITATION PROGRAM**


CONTRACT No.TWSB/ADB/004/2017-2018
**CONSTRUCTION OF CHUKA AND
CHOGORIA WATER SUPPLY AND
SANITATION PROJECT**

LOT 2: CHOGORIA WATER SUPPLY

DRAWING TITLE:
**TREATED WATER GRAVITY MAIN -
KABUI TANK LINE EXTENSION
PLAN & LONGITUDINAL SECTION
CH. 2+400.00 - 2+574.53
SHEET 3 OF 3**

Designed by: C.M.M	Drawn by: C.M.M
Checked by: N.J.N	Approved by: R.S.R
Scale: H- 1:4000, V- 1:400	Date: NOV 2022
DRG No. M407/CG/TWKBE/03	REV

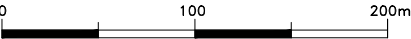

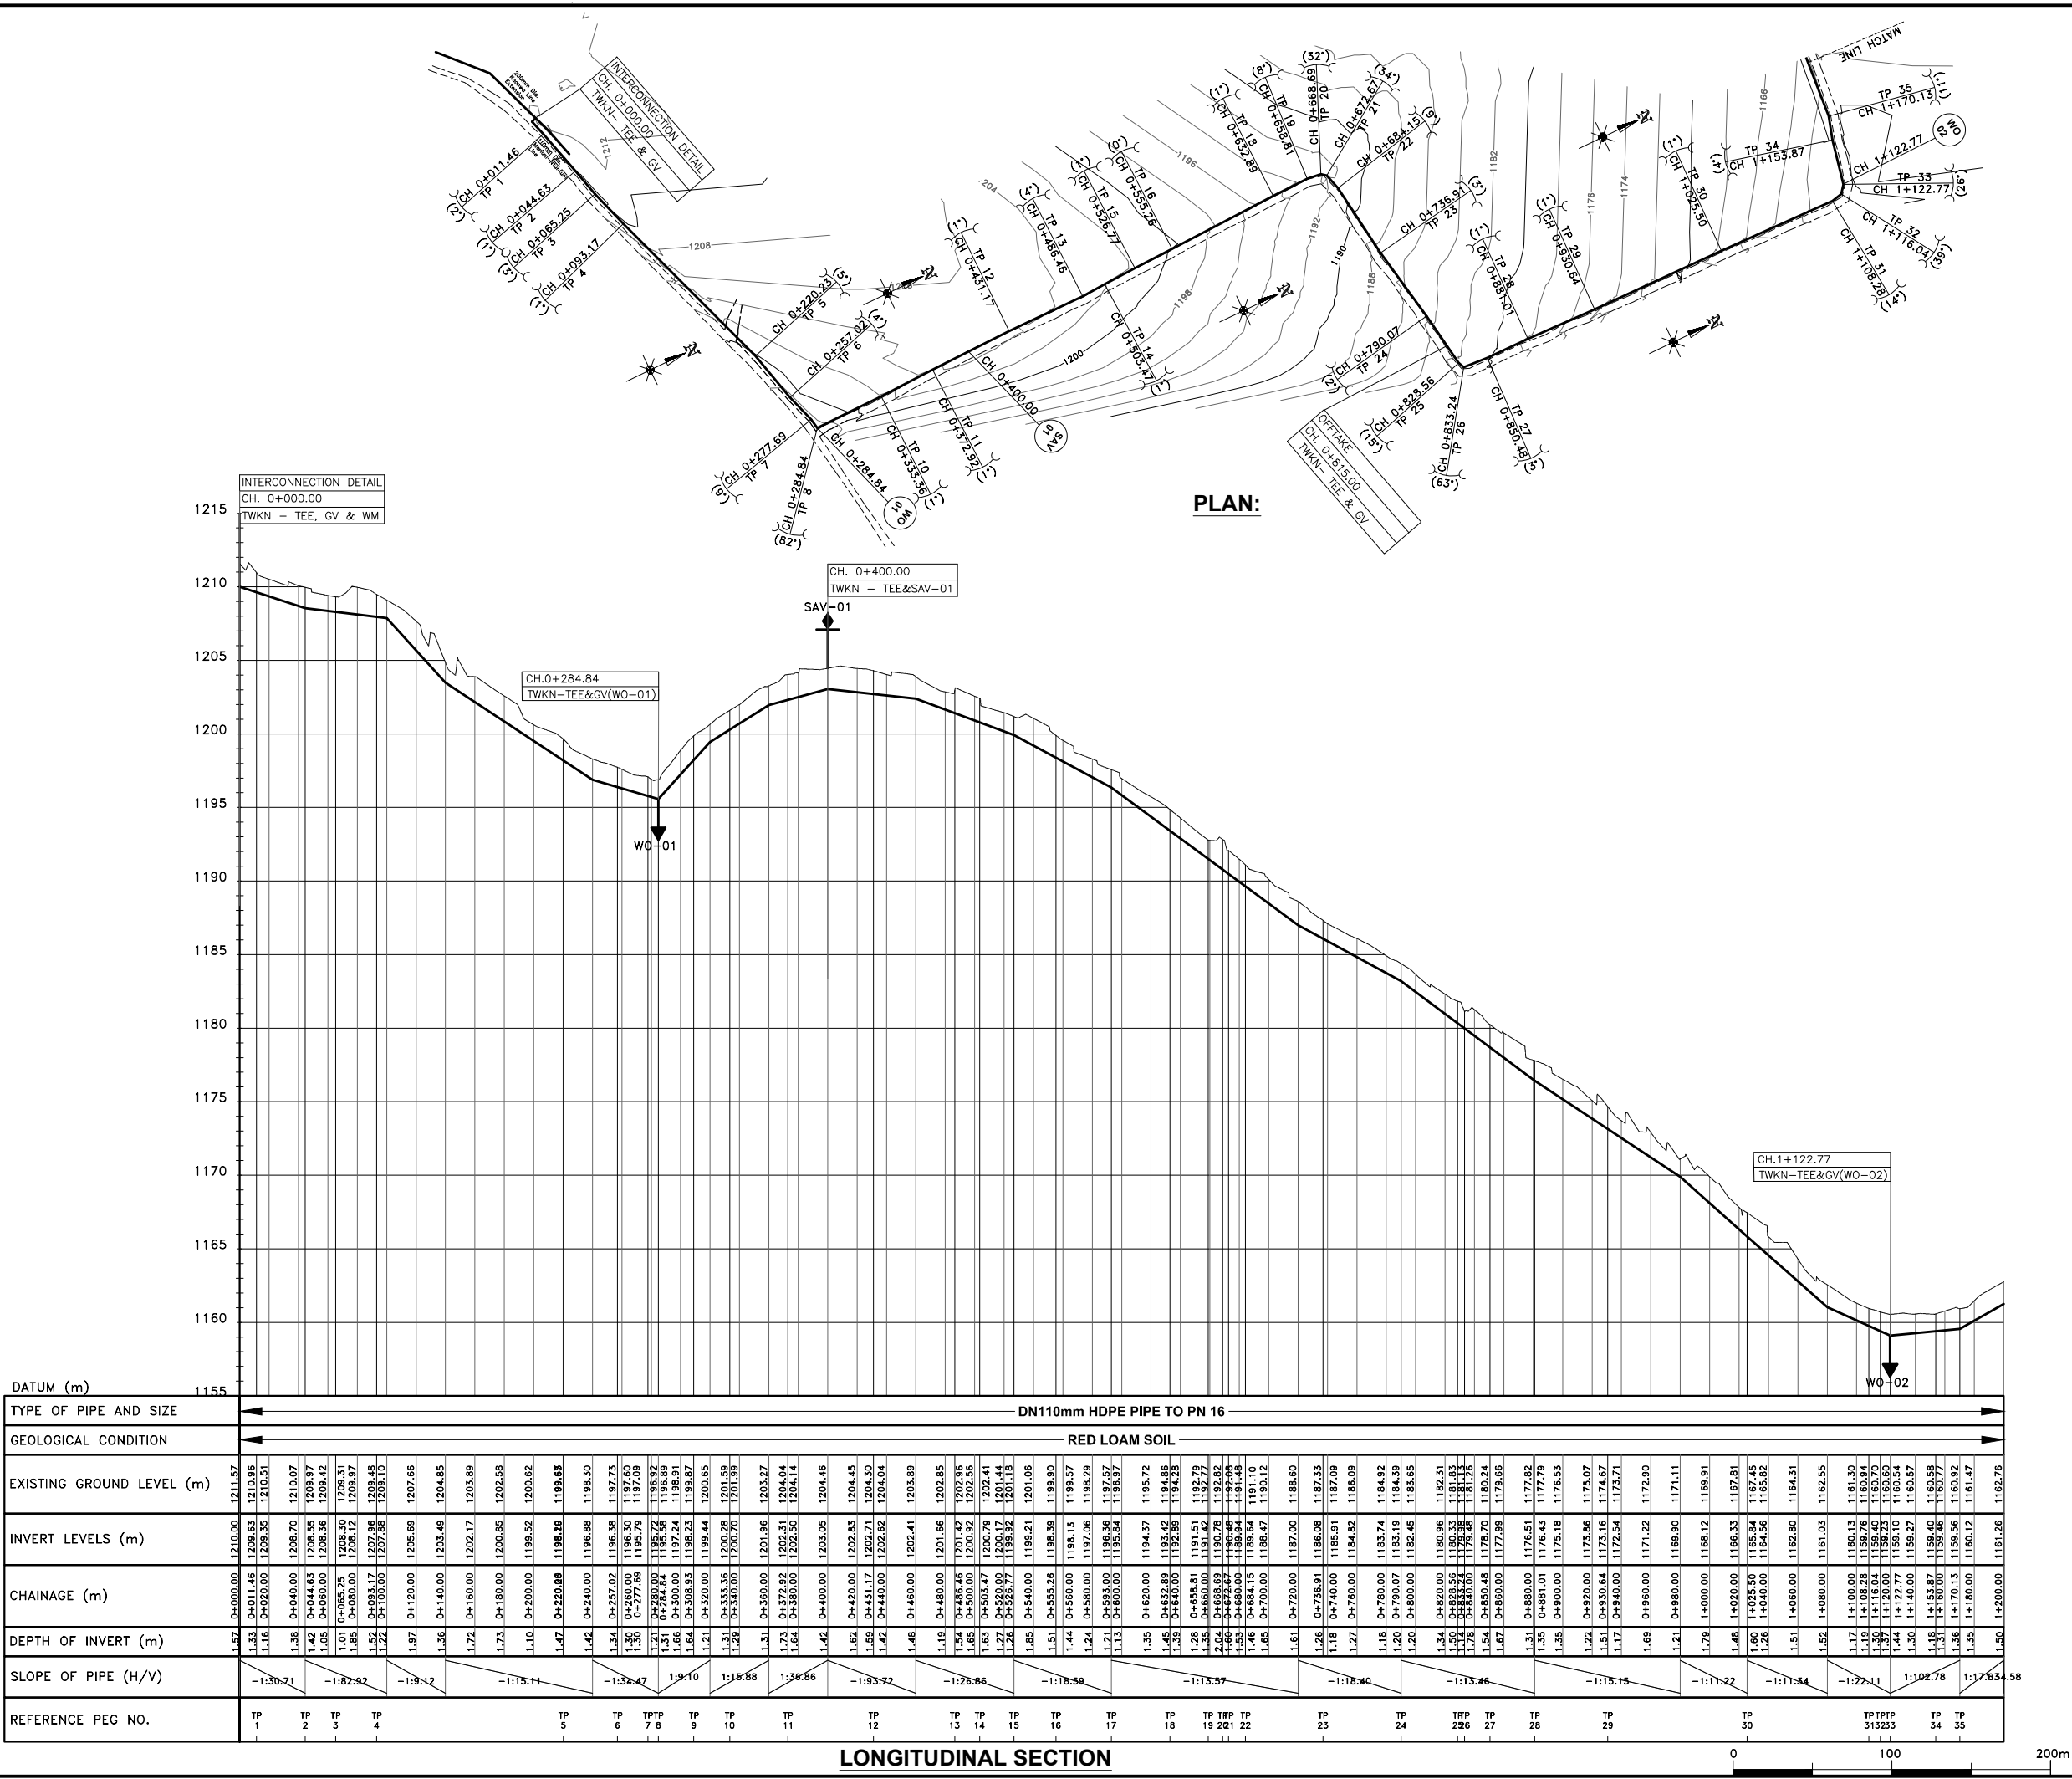

- NOTES:
1. CONTOUR LEVELS ARE IN METERS AT TWO METER INTERVALS
 2. GRID VALUES ARE IN METERS AT 200 METER INTERVALS
 3. GEOLOGICAL CONDITIONS INDICATED ON DRAWING ARE FOR GENERAL GUIDANCE ONLY
 4. MINIMUM PIPELINE SLOPES TO BE 1:200
 5. DRAWING TO BE READ IN CONJUNCTION WITH STANDARD DRAWINGS

LEGEND:

- ROAD (TARMAC)
- ROAD / TRACK (EARTH / MURRAM)
- FENCE / HEDGE
- CONTOURS
- ELECTRIC POST
- CULVERT
- GATE
- TEMPORARY STRUCTURES
- BUILDINGS
- PROPOSED TREATED WATER GRAVITY MAIN
- TP10 TRAVERSE POINT & No.
- TRIAL HOLE
- HORIZONTAL BEND (H) OR VERTICAL BEND (V) WITH ANGLE INDICATED
- RIVER/STREAM
- V.J. VIKING JOHNSON
- GV GATE VALVE
- SV-01 SECTIONAL VALVE & No.
- WO-01 WASHOUT VALVE & No.
- SAV-01 AIR VALVE & No.
- WM WATER METER
- PROPOSED MASONRY CHAMBER
- PROPOSED VALVE BOX
- PIPELINE GRADIENT WITH SLOPE DIRECTION (SLOPE MIN. OR 1 IN n)

ISSUED FOR CONSTRUCTION

REVISIONS				SIGN	DATE	APPROVED
	BY					
	CHECKED					
	BY					
	CHECKED					
	BY					
	CHECKED					
	BY					
	CHECKED					

CLIENT: THE CHIEF EXECUTIVE OFFICER
TANA WATER DEVELOPMENT
AGENCY
P.O BOX 1292 - 10100,
NYERI, KENYA

CONSULTING ENGINEERS:
MANGAT I.B PATEL(MIBP) LIMITED
P.O BOX 48674,00100-GPO,
NAIROBI, KENYA
E-MAIL: mibp.nairobi@mibp.co.ke
TEL: +254-2-2710500

PROJECT TITLE:
KENYA TOWNS SUSTAINABLE WATER
SUPPLY AND SANITATION PROGRAM

CONTRACT No.TWSB/ADB/003/2019-2020
CONSTRUCTION OF CHUKA AND
CHOGORIA WATER SUPPLY AND
SANITATION PROJECT

LOT 1: CHUKA WATER SUPPLY

DRAWING TITLE:
TREATED WATER GRAVITY MAIN
KAANWA LINE EXTENSION
(NTUNTUNI LINE)
PLAN & LONGITUDINAL SECTION
CH. 0+000.00 - 1+200.00
SHEET 1 OF 7


Designed by: P.W.K Drawn by: W.M.M

Checked by: N.J.N Approved by: N.J.N


Scale: H- 1:4000, V- 1:400 Date: JUNE 2025

DRG No. M407/CK/TWKN/01

REV 1

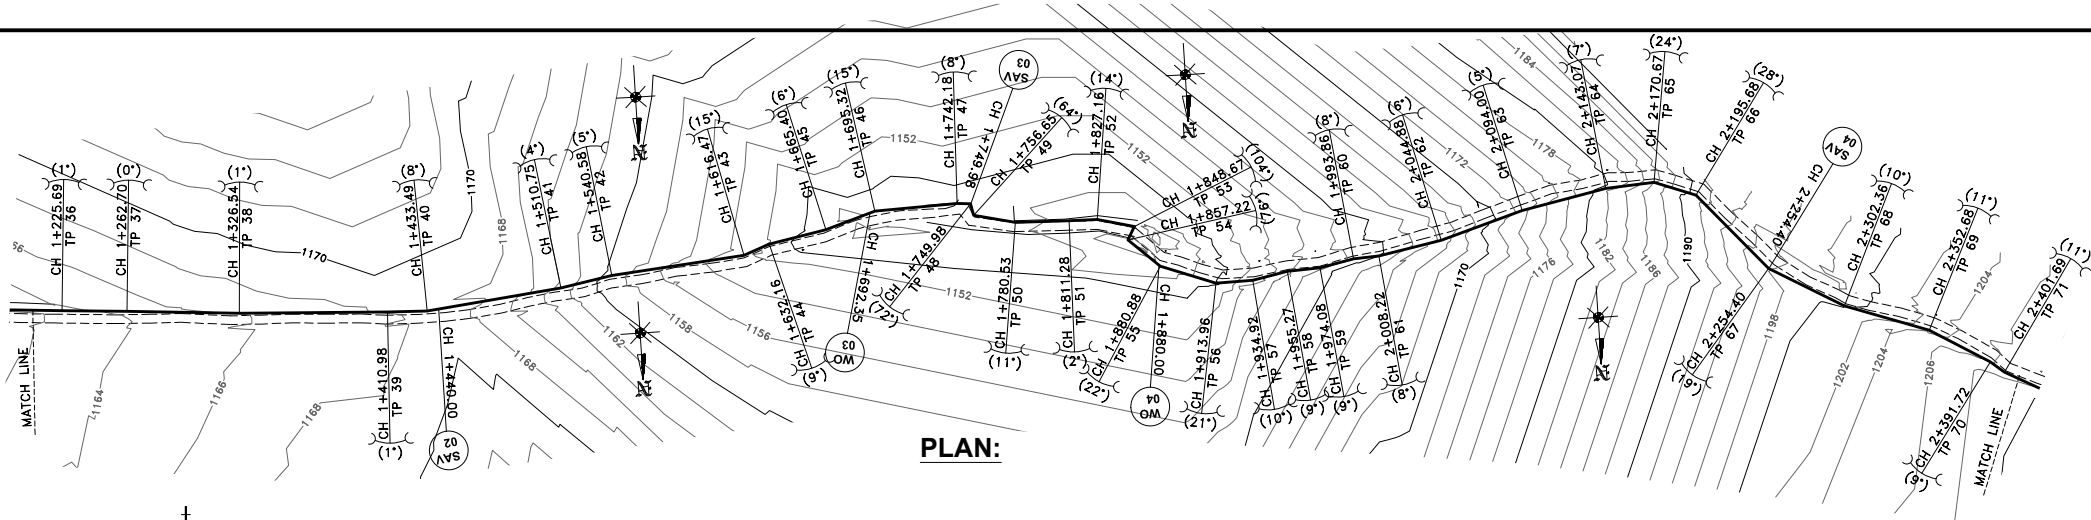

PLAN:

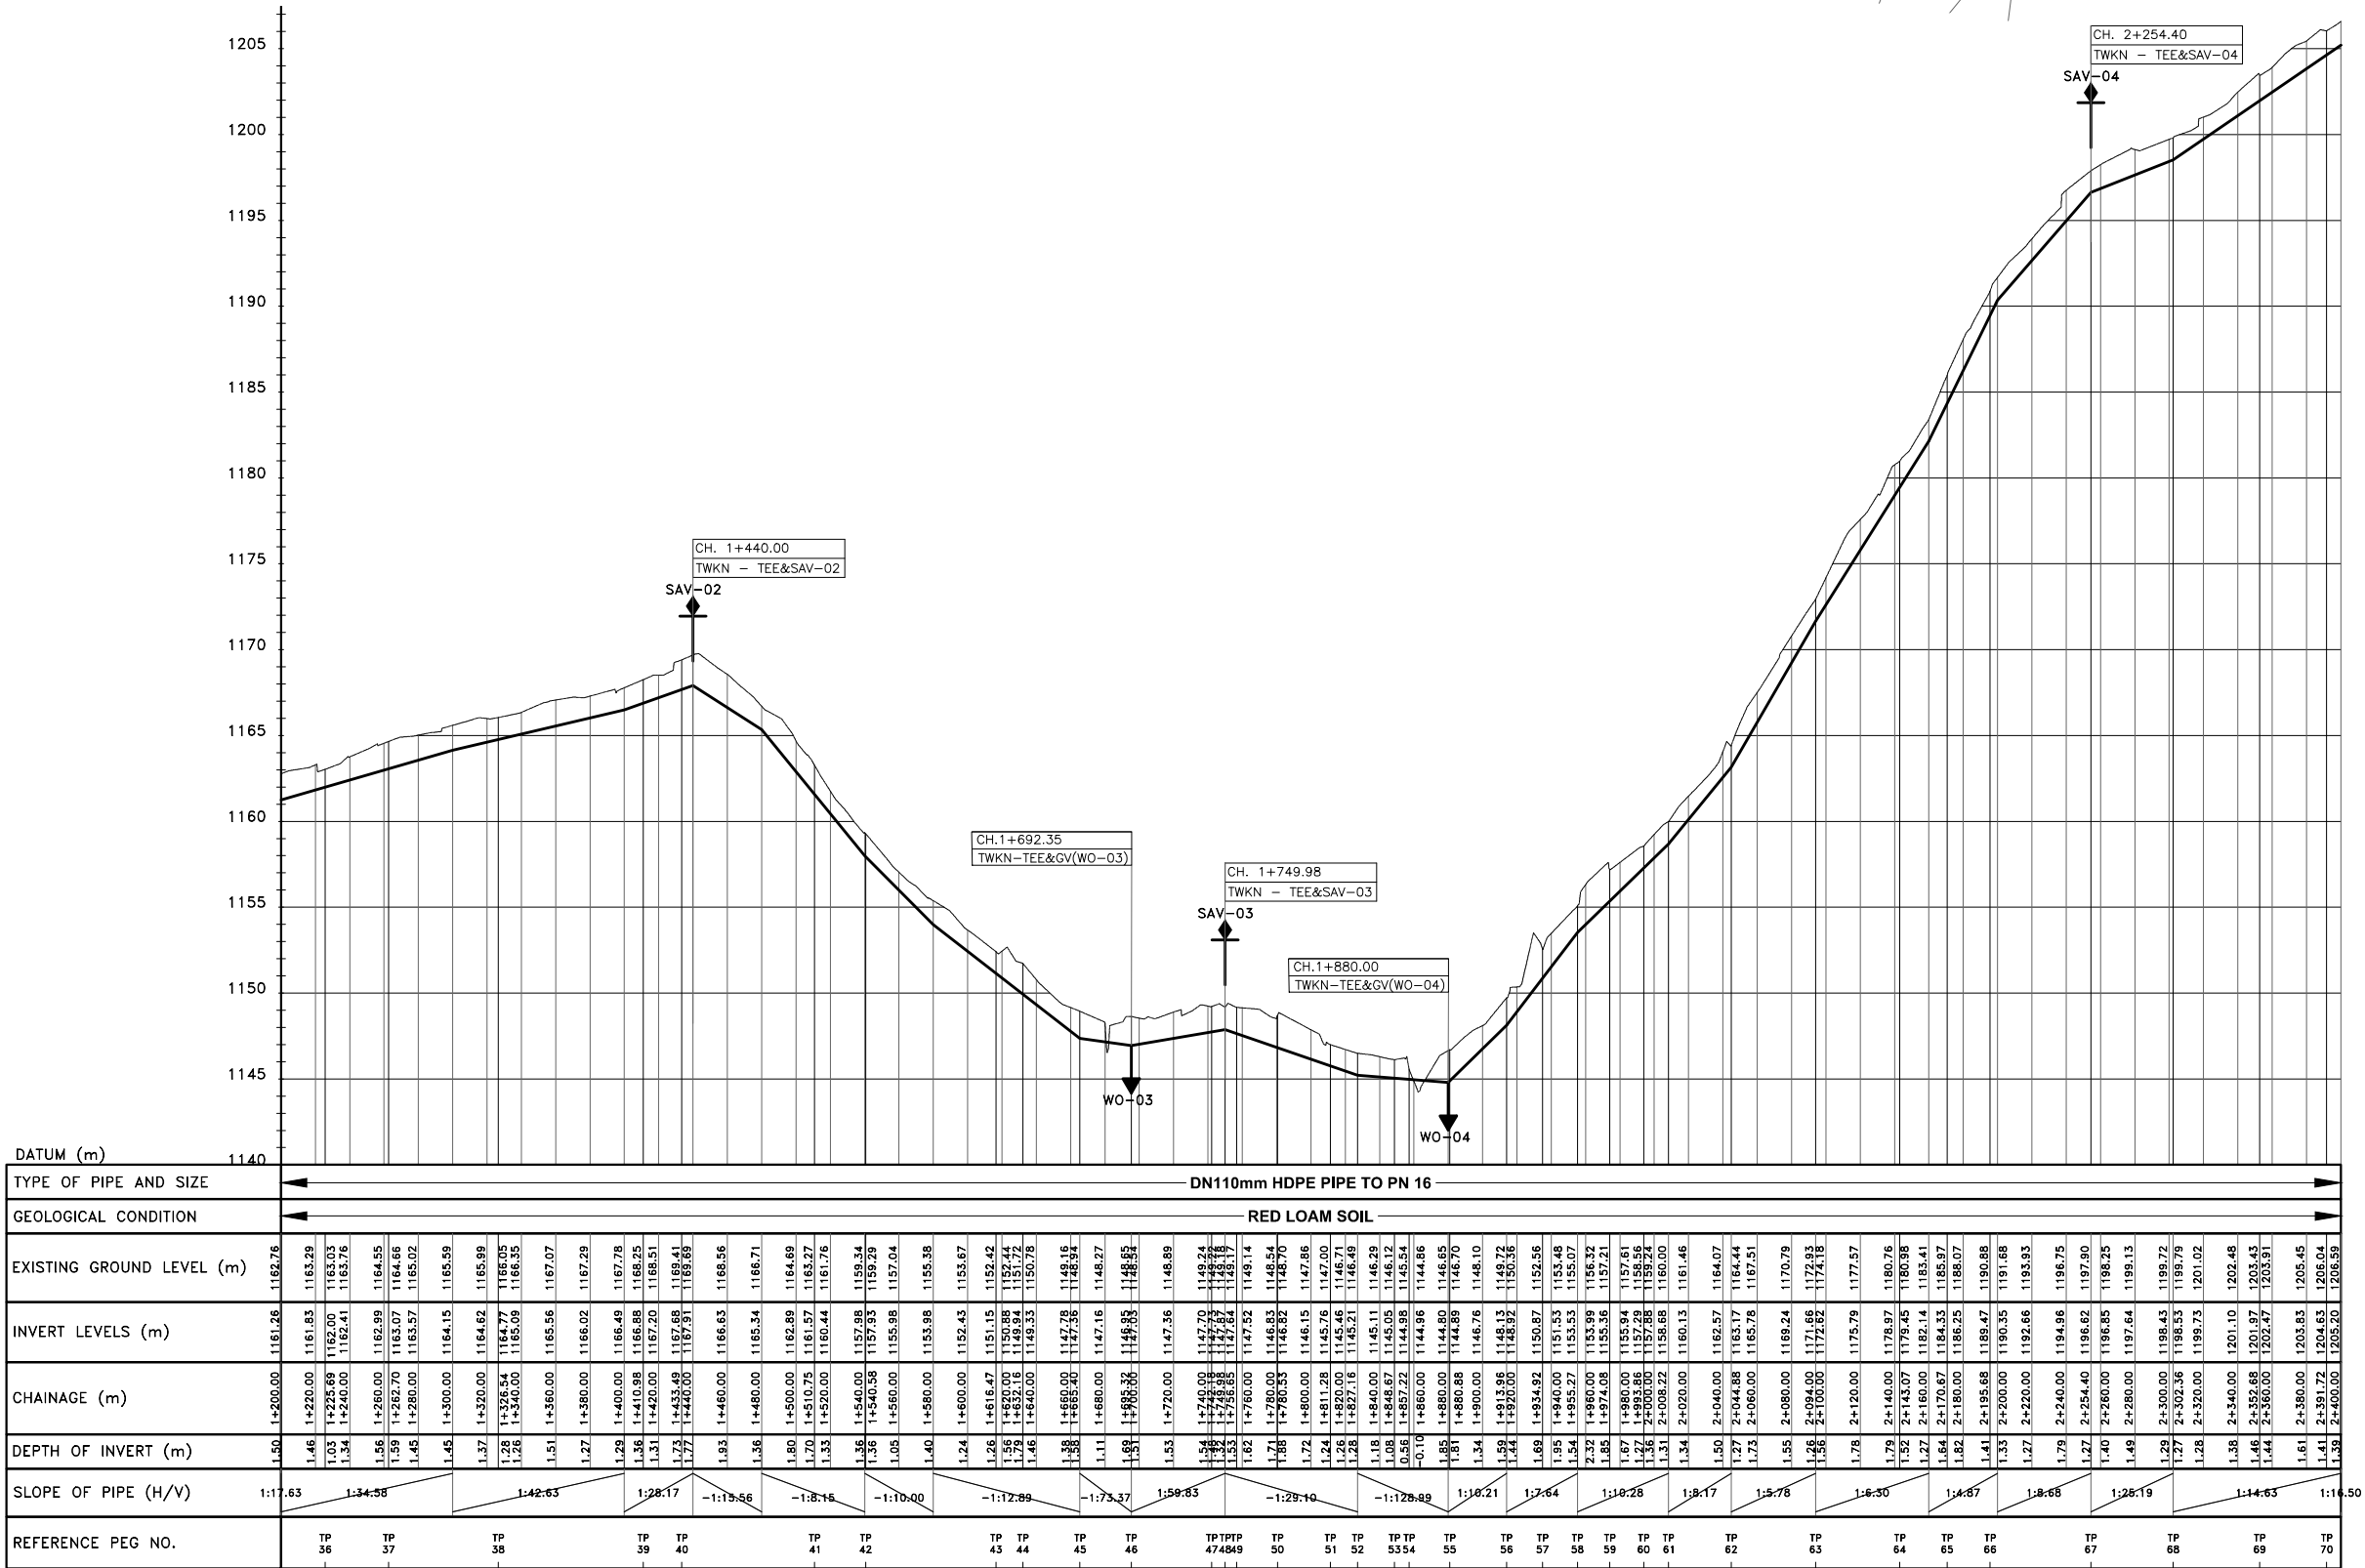

LONGITUDINAL SECTION

- NOTES:**
1. CONTOUR LEVELS ARE IN METERS AT TWO METER INTERVALS
 2. GRID VALUES ARE IN METERS AT 200 METER INTERVALS
 3. GEOLOGICAL CONDITIONS INDICATED ON DRAWING ARE FOR GENERAL GUIDANCE ONLY
 4. MINIMUM PIPELINE SLOPES TO BE 1:200
 5. DRAWING TO BE READ IN CONJUNCTION WITH STANDARD DRAWINGS

LEGEND:

- ROAD (TARMAC)
- ROAD / TRACK (EARTH / MURRAM)
- FENCE / HEDGE
- CONTOURS
- ELECTRIC POST
- CULVERT
- GATE
- TEMPORARY STRUCTURES
- BUILDINGS
- PROPOSED TREATED WATER GRAVITY MAIN
- TP10 TRAVERSE POINT & No.
- TRIAL HOLE
- HORIZONTAL BEND (H) OR VERTICAL BEND (V) WITH ANGLE INDICATED
- RIVER/STREAM
- V.J. VIKING JOHNSON
- GV GATE VALVE
- SV-01 SECTIONAL VALVE & No.
- WO-01 WASHOUT VALVE & No.
- SAV-01 AIR VALVE & No.
- WM WATER METER
- PROPOSED MASONRY CHAMBER
- PROPOSED VALVE BOX
- PIPELINE GRADIENT WITH SLOPE DIRECTION (SLOPE MIN. OR 1 IN n)

ISSUED FOR CONSTRUCTION

REVISIONS				SIGN	DATE	APPROVED
	BY					
	CHECKED					
	BY					
	CHECKED					
	BY					
	CHECKED					
	BY					
	CHECKED					

CLIENT: **THE CHIEF EXECUTIVE OFFICER
TANA WATER DEVELOPMENT
AGENCY**
P.O BOX 1292 - 10100,
NYERI, KENYA

CONSULTING ENGINEERS:
MANGAT I.B PATEL(MIBP) LIMITED
P.O BOX 48674,00100-GPO,
NAIROBI, KENYA
E-MAIL: mibp.nairobi@mibp.co.ke
TEL: +254-2-2710500

PROJECT TITLE:
**KENYA TOWNS SUSTAINABLE WATER
SUPPLY AND SANITATION PROGRAM**

CONTRACT No.TWSB/ADB/003/2019-2020
**CONSTRUCTION OF CHUKA AND
CHOGORIA WATER SUPPLY AND
SANITATION PROJECT**

LOT 1: CHUKA WATER SUPPLY


DRAWING TITLE:
**TREATED WATER GRAVITY MAIN
KAANWA LINE EXTENSION
(NTUNTUNI LINE)
PLAN & LONGITUDINAL SECTION
CH. 1+200.00 - 2+400.00
SHEET 2 OF 7**

Designed by: P.W.K Drawn by: W.M.M

Checked by: N.J.N Approved by: N.J.N

Scale: H- 1:4000, V- 1:400 Date: JUNE 2025

DRG No. **M407/CK/TWKN/02** REV 1

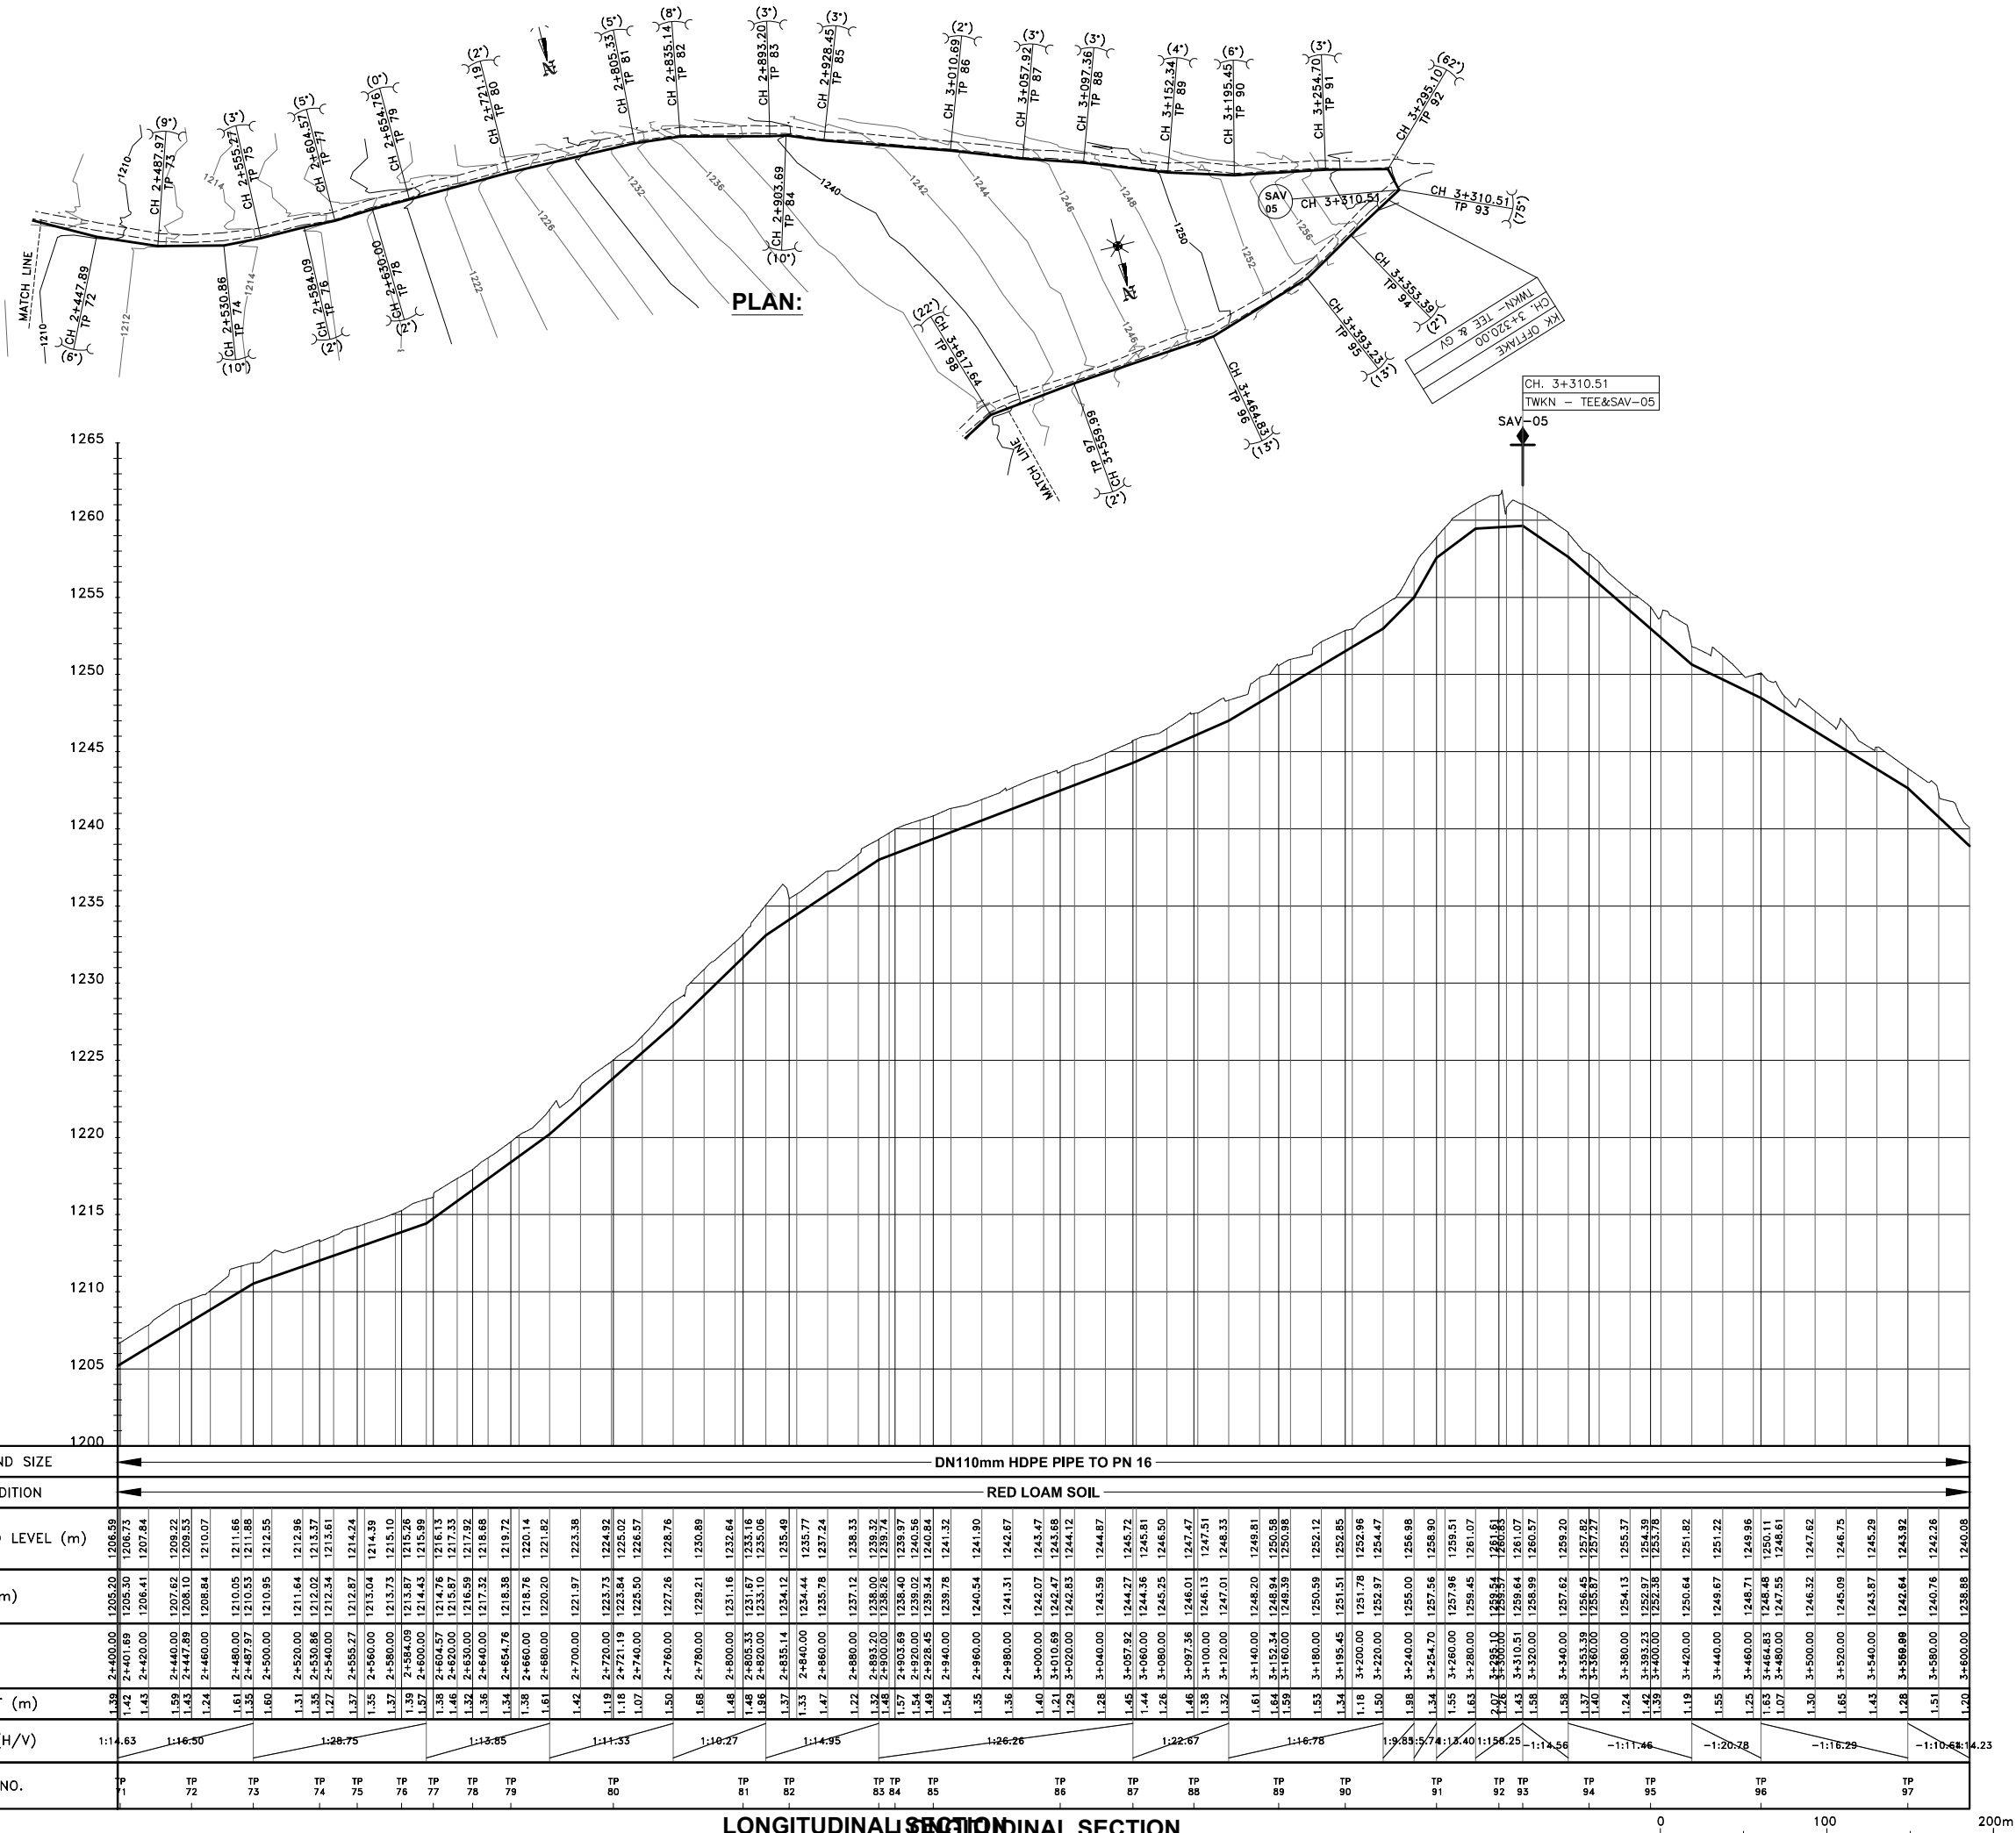

- NOTES:**
1. CONTOUR LEVELS ARE IN METERS AT TWO METER INTERVALS
 2. GRID VALUES ARE IN METERS AT 200 METER INTERVALS
 3. GEOLOGICAL CONDITIONS INDICATED ON DRAWING ARE FOR GENERAL GUIDANCE ONLY
 4. MINIMUM PIPELINE SLOPES TO BE 1:200
 5. DRAWING TO BE READ IN CONJUNCTION WITH STANDARD DRAWINGS

- LEGEND:**
- ROAD (TARMAC)
 - ROAD / TRACK (EARTH / MURRAM)
 - FENCE / HEDGE
 - CONTOURS
 - ELECTRIC POST
 - CULVERT
 - GATE
 - TEMPORARY STRUCTURES
 - BUILDINGS
 - PROPOSED TREATED WATER GRAVITY MAIN
 - TP10 TRAVERSE POINT & No.
 - TRIAL HOLE
 - HORIZONTAL BEND (H) OR VERTICAL BEND (V) WITH ANGLE INDICATED
 - RIVER/STREAM
 - V.J. VIKING JOHNSON
 - GV GATE VALVE
 - SV-01 SECTIONAL VALVE & No.
 - WO-01 WASHOUT VALVE & No.
 - SAV-01 AIR VALVE & No.
 - WM WATER METER
 - PROPOSED MASONRY CHAMBER
 - PROPOSED VALVE BOX
 - PIPELINE GRADIENT WITH SLOPE DIRECTION (SLOPE MIN. OR 1 IN n)

ISSUED FOR CONSTRUCTION

REVISIONS				SIGN	DATE	APPROVED
	BY					
	CHECKED					
	BY					
	CHECKED					
	BY					
	CHECKED					
	BY					
	CHECKED					

CLIENT: **THE CHIEF EXECUTIVE OFFICER
TANA WATER DEVELOPMENT
AGENCY**
P.O BOX 1292 - 10100,
NYERI, KENYA

CONSULTING ENGINEERS:
MANGAT I.B PATEL(MIBP) LIMITED
P.O BOX 48674,00100-GPO,
NAIROBI, KENYA
E-MAIL: mibp.nairobi@mibp.co.ke
TEL: +254-2-2710500

PROJECT TITLE:
**KENYA TOWNS SUSTAINABLE WATER
SUPPLY AND SANITATION PROGRAM**

CONTRACT No.TWSB/ADB/003/2019-2020
**CONSTRUCTION OF CHUKA AND
CHOGORIA WATER SUPPLY AND
SANITATION PROJECT**

LOT 1: CHUKA WATER SUPPLY


DRAWING TITLE:
**TREATED WATER GRAVITY MAIN
KAANWA LINE EXTENSION
(NTUNTUNI LINE)
PLAN & LONGITUDINAL SECTION
CH. 2+400.00- 3+600.00
SHEET 3 OF 7**

Designed by: P.W.K Drawn by: W.M.M

Checked by: N.J.N Approved by: N.J.N

Scale: H- 1:4000, V- 1:400 Date: JUNE 2025

DRG No. **M407/CK/TWKN/03** REV 1

 

- LEGEND:**

- ISSUED FOR CONSTRUCTION**

LOT 1: CHUKA WATER SUPPLY


Designed by: P.W.K	Drawn by: W.M.M
--------------------	-----------------

Checked by: N.J.N	Approved by: N.J.N
-------------------	--------------------

Scale: H- 1:4000, V- 1:400	Date: JUNE 2025
----------------------------	-----------------

DRG No.	M407/CK/TWKN/04	25
---------	-----------------	----

REV

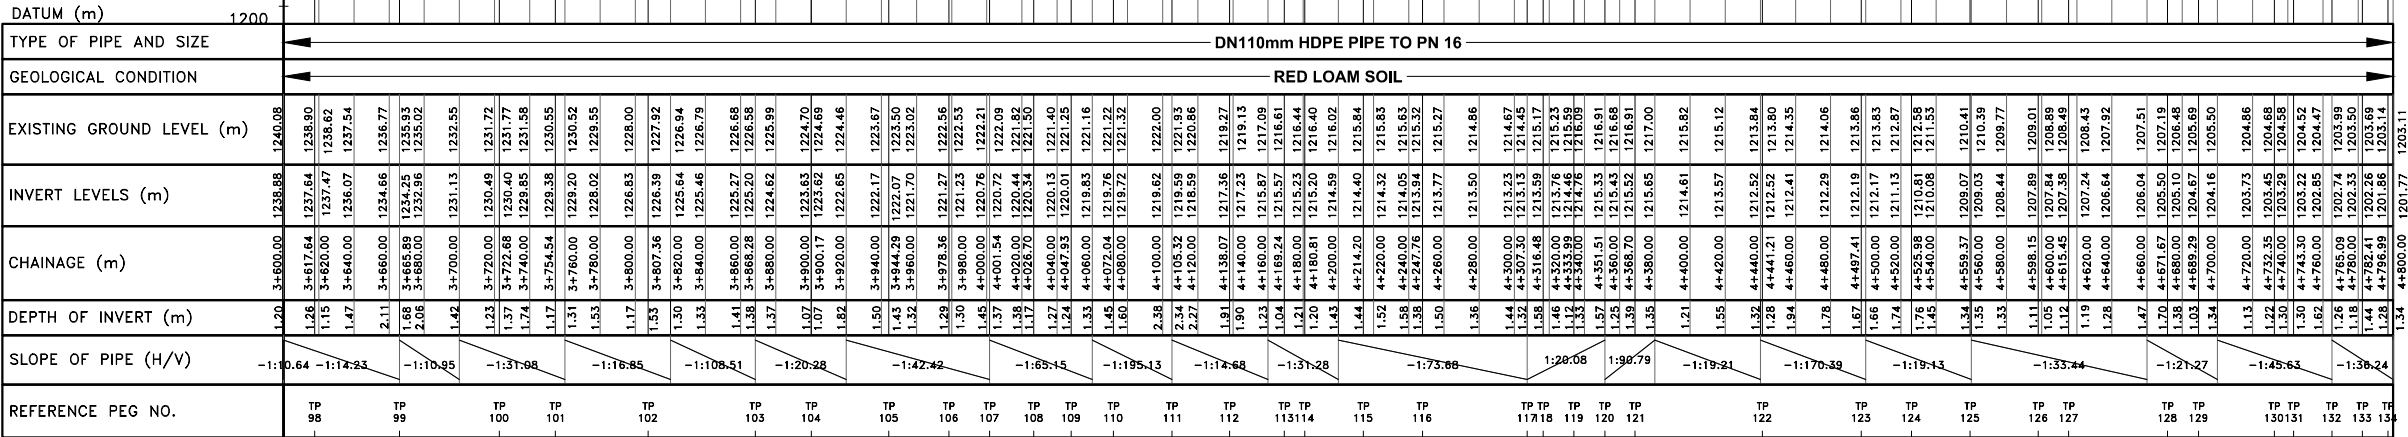

- | | |
|---|---|
| LEGEND: | |
|  | ROAD (TARMAC) |
|  | ROAD / TRACK (EARTH / MURRAM) |
|  | FENCE / HEDGE |
|  | CONTOURS |
|  | ELECTRIC POST |
|  | CULVERT |
|  | GATE |
|  | TEMPORARY STRUCTURES |
|  | BUILDINGS |
|  | PROPOSED TREATED WATER GRAVITY MAIN |
| TP10 | TRAVERSE POINT & No. |
|  | TRIAL HOLE |
|  | HORIZONTAL BEND (H) OR VERTICAL BEND (V) WITH ANGLE INDICATED |
|  | RIVER/STREAM |
| V.J. | VIKING JOHNSON |
| GV | GATE VALVE |
| SV-01 | SECTIONAL VALVE & No. |
| WO-01 | WASHOUT VALVE & No. |
| SAV-01 | AIR VALVE & No. |
| WM | WATER METER |
|  | PROPOSED MASONRY CHAMBER |
|  | PROPOSED VALVE BOX |
|  | PIPELINE GRADIENT WITH SLOPE DIRECTION (SLOPE MIN. OR 1 IN n) |


CLIENT: **THE CHIEF EXECUTIVE OFFICER
TANA WATER DEVELOPMENT
AGENCY**
P.O BOX 1292 - 10100,
NYERI, KENYA

PROJECT TITLE:
**KENYA TOWNS SUSTAINABLE WATER
SUPPLY AND SANITATION PROGRAM**


LOT 1: CHUKA WATER SUPPLY

Designed by: P.W.K	Drawn by: W.M.M
Checked by: N.J.N	Approved by: N.J.N

DRG No.	M407/CK/TWKN/05	RE
---------	-----------------	----

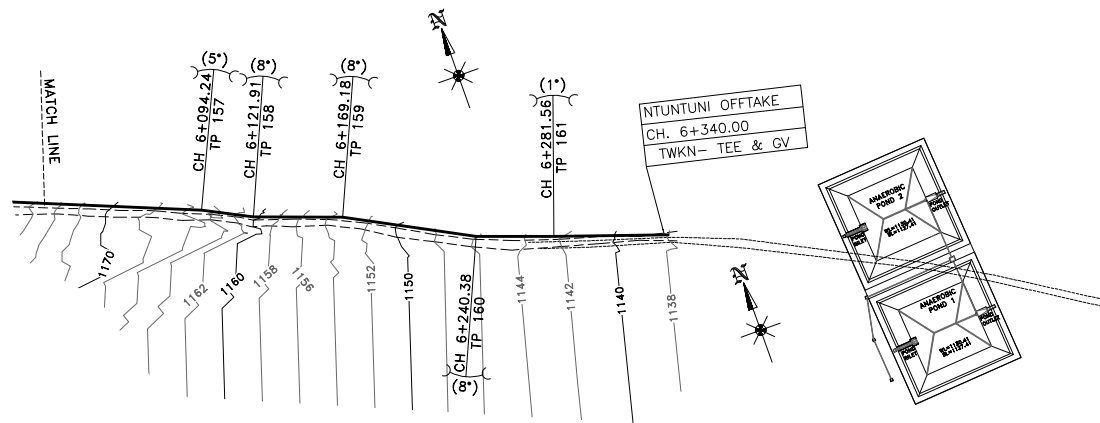

PLAN:

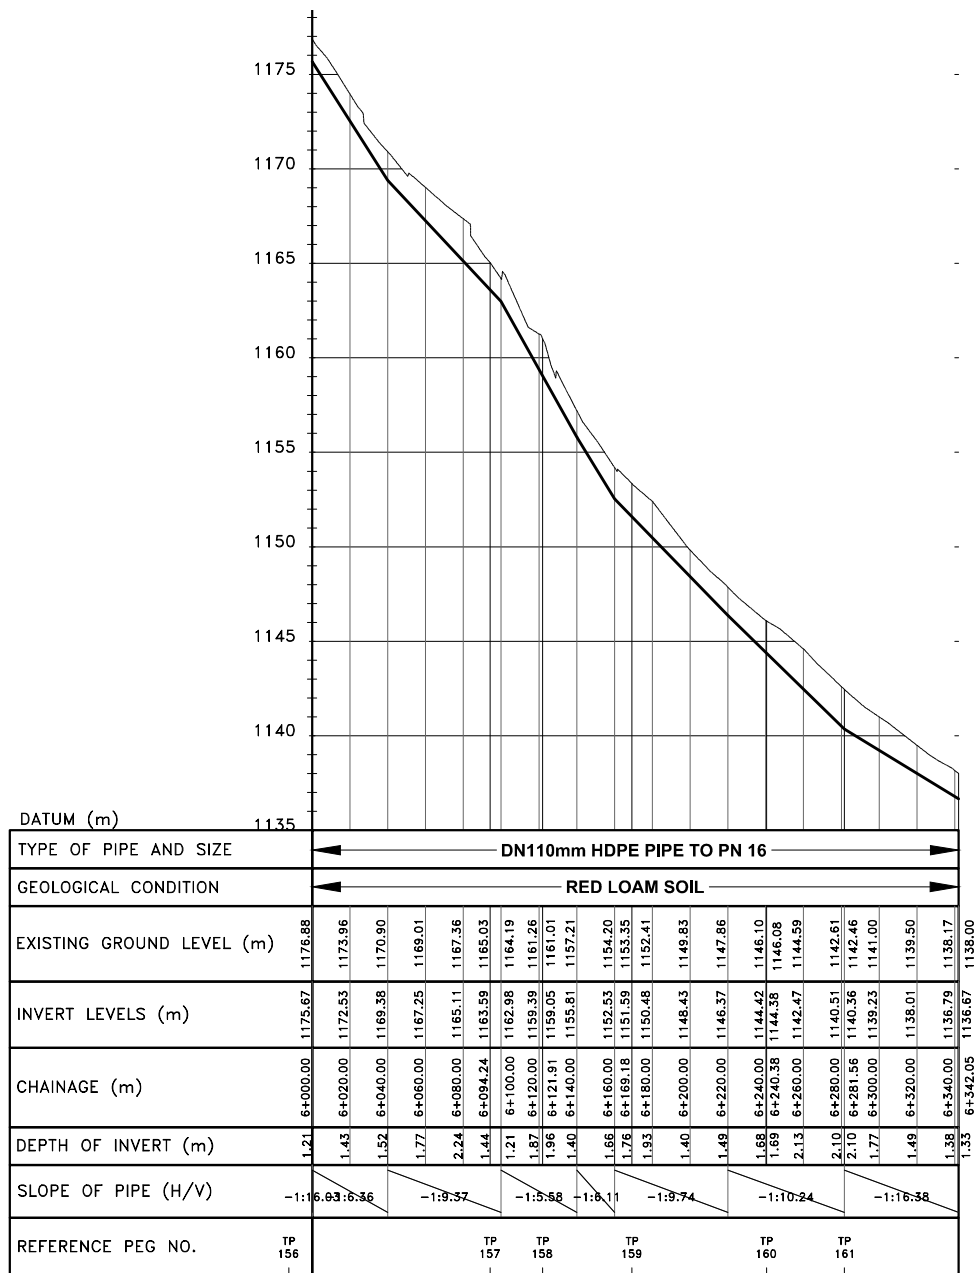

LONGITUDINAL SECTION

- NOTES:**
1. CONTOUR LEVELS ARE IN METERS AT TWO METER INTERVALS
 2. GRID VALUES ARE IN METERS AT 200 METER INTERVALS
 3. GEOLOGICAL CONDITIONS INDICATED ON DRAWING ARE FOR GENERAL GUIDANCE ONLY
 4. MINIMUM PIPELINE SLOPES TO BE 1:200
 5. DRAWING TO BE READ IN CONJUNCTION WITH STANDARD DRAWINGS

LEGEND:

- ROAD (TARMAC)
ROAD / TRACK (EARTH / MURRAM)
FENCE / HEDGE
CONTOURS
ELECTRIC POST
CULVERT
GATE
TEMPORARY STRUCTURES
BUILDINGS
- PROPOSED TREATED WATER GRAVITY MAIN
- TP10 TRAVERSE POINT & No.
- TRIAL HOLE
- HORIZONTAL BEND (H) OR VERTICAL BEND (V) WITH ANGLE INDICATED
- RIVER/STREAM
- V.J. VIKING JOHNSON
GV GATE VALVE
SV-01 SECTIONAL VALVE & No.
WO-01 WASHOUT VALVE & No.
SAV-01 AIR VALVE & No.
WM WATER METER
PROPOSED MASONRY CHAMBER
PROPOSED VALVE BOX
PIPELINE GRADIENT WITH SLOPE DIRECTION (SLOPE MIN. OR 1 IN n)

ISSUED FOR CONSTRUCTION

REVISIONS		SIGN	DATE	APPROVED
	BY			
	CHECKED			
	BY			
	CHECKED			
	BY			
	CHECKED			
	BY			
	CHECKED			

CLIENT: **THE CHIEF EXECUTIVE OFFICER
TANA WATER DEVELOPMENT
AGENCY**
P.O BOX 1292 - 10100,
NYERI, KENYA

CONSULTING ENGINEERS:
MANGAT I.B PATEL(MIBP) LIMITED
P.O BOX 48674,00100-GPO,
NAIROBI, KENYA
E-MAIL: mibp.nairobi@mibp.co.ke
TEL: +254-2-2710500

PROJECT TITLE:
**KENYA TOWNS SUSTAINABLE WATER
SUPPLY AND SANITATION PROGRAM**


CONTRACT No.TWSB/ADB/003/2019-2020
**CONSTRUCTION OF CHUKA AND
CHOGORIA WATER SUPPLY AND
SANITATION PROJECT**

LOT 1: CHUKA WATER SUPPLY

DRAWING TITLE:
**TREATED WATER GRAVITY MAIN
KAANWA LINE EXTENSION
(NTUNTUNI LINE)
PLAN & LONGITUDINAL SECTION
CH. 6+000.00 - 6+342.05
SHEET 6 OF 7**

Designed by: P.W.K. Drawn by: W.M.M.
Checked by: N.J.N. Approved by: N.J.N.
Scale: H- 1:4000, V- 1:400 Date: JUNE 2025
DRG No. **M407/CK/TWKN/06** REV 1


INTERCONNECTION DETAIL
CH. 0+000.00
LINE TW-KN-TEE,GV,WM

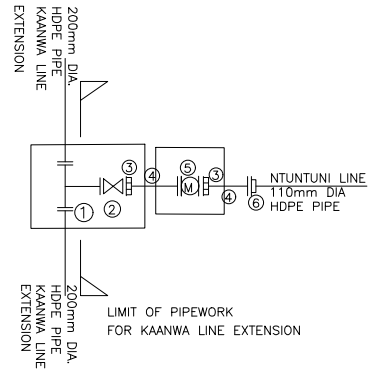

DESCRIPTION
1 No. REQUIRED

- ① 1 No. 200x100mm DIA. FLANGED INVERTED TEE
② 1 No. 100mm DIA. ALL FLANGED GATE VALVE
③ 2 Nos. 100mm DIA. FLANGED ADAPTOR
④ 2 Nos. 100mm DIA. FLANGED SPIGOT STEEL PIPE 1200mm LONG
⑤ 1 No. 100mm DIA. ALL FLANGED VOLUMETRIC METER
⑥ 1 Nos. 100mm DIA. PE FLANGE ADAPTER (STUB END) COMPLETE WITH METAL BACK UP RING


DETAIL
CH. 0+284.84, 1+122.77, 1+692.35, 1+180.00, 4+307.30 & 5+140.00
LINE TW-KN -TEE& GV(WO) - 01, 02, 03, 04, 05 & 06

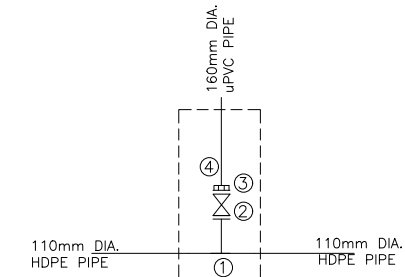

DESCRIPTION
3 Nos. REQUIRED

- ① 1 No. 100x80mm DIA. PE INVERTED TEE WITH ONE END FLANGED
② 1 No. 80mm DIA. ALL FLANGED GATE VALVE
③ 1 No. 80mm DIA. FLANGED ADAPTOR
④ 1 No. 80mm DIA. uPVC CLASS "B" PIPE (LENGTH TO SUIT ON SITE)


DETAIL
CH. 0+400.00, 1+440.00, 1+749.98
2+254.40, 3+310.30, 4+380.00 & 5+440.00
LINE TW-KN - TEE & SAV-01, 02, 03, 04, 05, 06 & 07

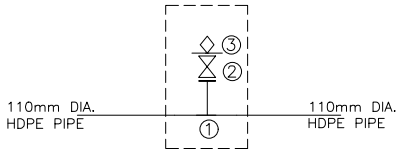

DESCRIPTION
7 Nos. REQUIRED

- ① 1 Nos. 100x50mm DIA. PE INVERTED TEE WITH ONE END FLANGED
② 1 No. 50mm DIA. FLANGED GATE VALVE
③ 1 No. 50mm DIA. SINGLE ORIFICE AIR VALVE


DETAIL
CH. 0+815.00, 3+320.00, 5+560.00, 6+340.00
TWKN-TEE & GV

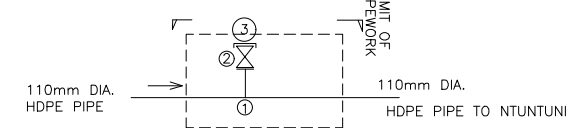

DESCRIPTION
4 No. REQUIRED

- ① 1 No. 100x80mm DIA. PE INVERTED TEE WITH ONE END FLANGED
② 1 No. 80 mm DIA. ALL FLANGED GATE VALVE
③ 1 No. 80mm DIA. BLANK FLANGE

DETAIL
CH. 6+342.05
LINE TW-KN- BLANK FLANGE

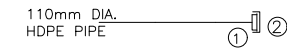

- DESCRIPTION
1 No. REQUIRED
① 1 No. 110mm DIA. PE FLANGE ADAPTOR (STUB END) COMPLETE WITH METAL BACK UP RING
② 1 No. 100mm DIA. BLANK FLANGE

- NOTES:
1. CONTOUR LEVELS ARE IN METERS AT TWO METER INTERVALS
 2. GRID VALUES ARE IN METERS AT 200 METER INTERVALS
 3. GEOLOGICAL CONDITIONS INDICATED ON DRAWING ARE FOR GENERAL GUIDANCE ONLY
 4. MINIMUM PIPELINE SLOPES TO BE 1:200
 5. DRAWING TO BE READ IN CONJUNCTION WITH STANDARD DRAWINGS

- LEGEND:
- ROAD (TARMAC)
 - ROAD / TRACK (EARTH / MURRAM)
 - FENCE / HEDGE
 - CONTOURS
 - ELECTRIC POST
 - CULVERT
 - GATE
 - TEMPORARY STRUCTURES
 - BUILDINGS
 - PROPOSED TREATED WATER GRAVITY MAIN
 - TP10 TRAVERSE POINT & No.
 - TRIAL HOLE
 - HORIZONTAL BEND (H) OR VERTICAL BEND (V) WITH ANGLE INDICATED
 - RIVER/STREAM
 - V.J. VIKING JOHNSON
 - GV GATE VALVE
 - SV-01 SECTIONAL VALVE & No.
 - WO-01 WASHOUT VALVE & No.
 - SAV-01 AIR VALVE & No.
 - WM WATER METER
 - PROPOSED MASONRY CHAMBER
 - PROPOSED VALVE BOX
 - PIPELINE GRADIENT WITH SLOPE DIRECTION (SLOPE MIN. OR 1 IN n)

ISSUED FOR CONSTRUCTION				
REVISIONS		SIGN	DATE	APPROVED
	BY			
	CHECKED			
	BY			
	CHECKED			
	BY			
	CHECKED			
	BY			
	CHECKED			

CLIENT: THE CHIEF EXECUTIVE OFFICER
TANA WATER DEVELOPMENT AGENCY
P.O BOX 1292 - 10100, NYERI, KENYA

CONSULTING ENGINEERS: MANGAT I.B PATEL(MIBP) LIMITED
P.O BOX 48674,00100-GPO, NAIROBI, KENYA
E-MAIL: mibp.nairobi@mibp.co.ke
TEL: +254-2-2710500


PROJECT TITLE: KENYA TOWNS SUSTAINABLE WATER SUPPLY AND SANITATION PROGRAM

CONTRACT No.TWSB/ADB/003/2019-2020
CONSTRUCTION OF CHUKA AND CHOGORIA WATER SUPPLY AND SANITATION PROJECT

LOT 1: CHUKA WATER SUPPLY

DRAWING TITLE: TREATED WATER GRAVITY MAIN
KAANWA LINE EXENSION (NTUNTUNI LINE)
PIPE FITTINGS
SHEET 7 OF 7

Designed by: P.W.K	Drawn by: W.M.M
Checked by: N.J.N	Approved by: N.J.N
Scale: H- 1:4000, V- 1:400	Date: JUNE 2025
DRG No. M407/CK/TWKN/07	REV 1

 

- LEGEND:**

- PROPOSED TREATED WATER
GRAVITY MAIN

- ISSUED FOR CONSTRUCTION**

CLIENT: **THE CHIEF EXECUTIVE OFFICER
TANA WATER DEVELOPMENT
AGENCY**
P.O BOX 1292 - 10100,
NYERI, KENYA

MANGAT I.B PATEL(MIBP) LIMITED
P.O BOX 48674,00100-GPO,
NAIROBI, KENYA
E-MAIL: mibp.nairobi@mibp.co.ke
TEL: +254-2-2710500

PROJECT TITLE:
**KENYA TOWNS SUSTAINABLE WATER
SUPPLY AND SANITATION PROGRAM**

CONSTRUCTION OF CHUKA AND CHOGORIA WATER SUPPLY AND SANITATION PROJECT

LOT 1: CHUKA WATER SUPPLY

DRAWING TITLE:
TREATED WATER GRAVITY MAIN
KAANWA LINE EXTENSION
(MWANJATI LINE)
PLAN & LONGITUDINAL SECTION
CH. 0+000.00 - 1+200.00
SHEET 1 OF 7


Designed by: A.M.I	Drawn by: W.M.M
--------------------	-----------------

Checked by: N.J.N	Approved by: R.S.R
-------------------	--------------------


Scale: H- 1:4000, V- 1:400	Date: JUNE 2025
----------------------------	-----------------

DRG No.	M407/CK/TWKW/01	REV 1
---------	-----------------	-------

REV 1

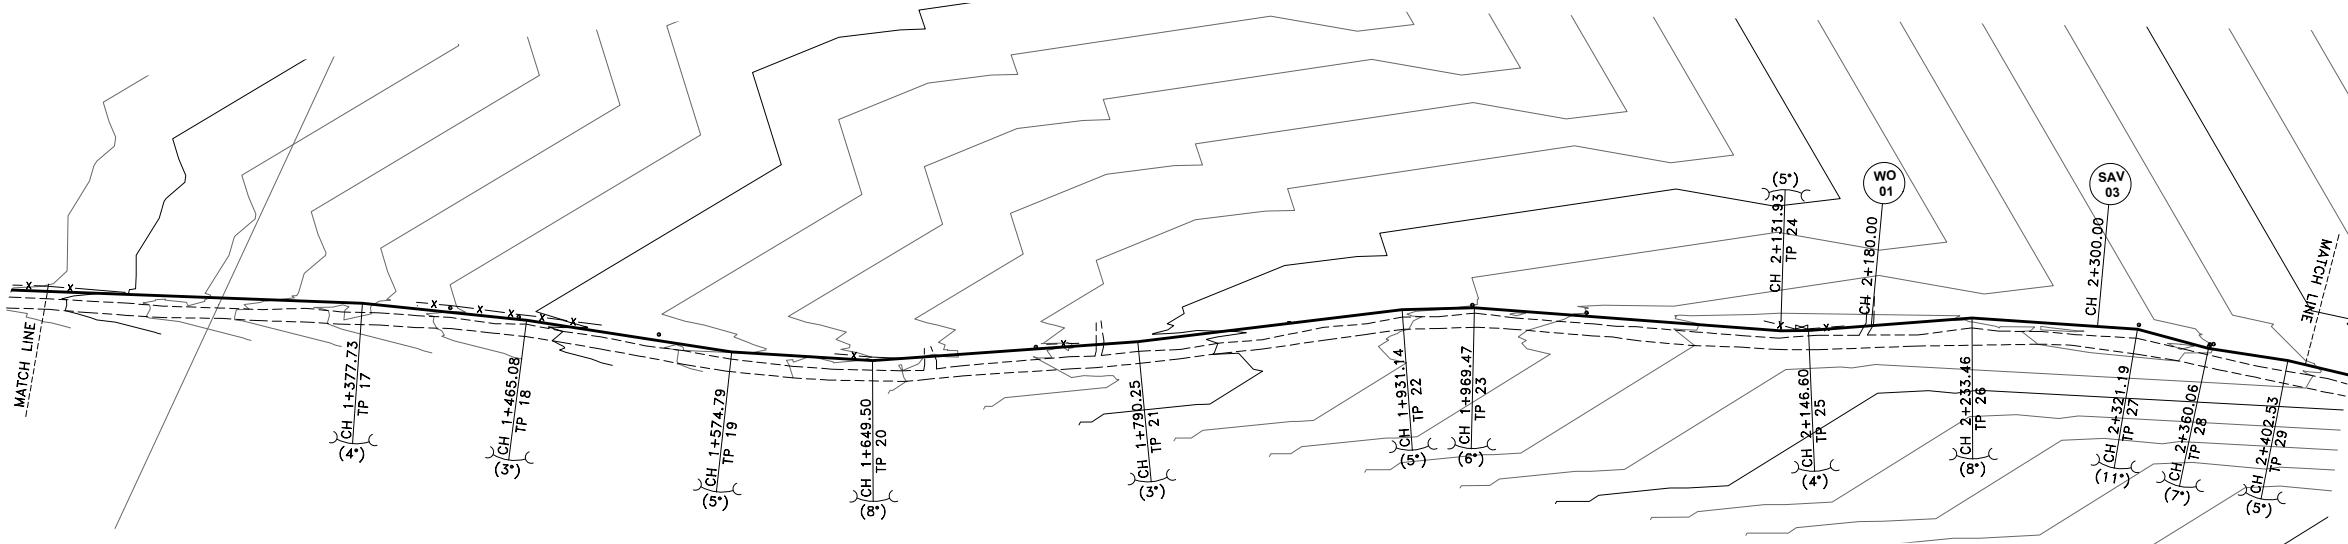

PLAN:

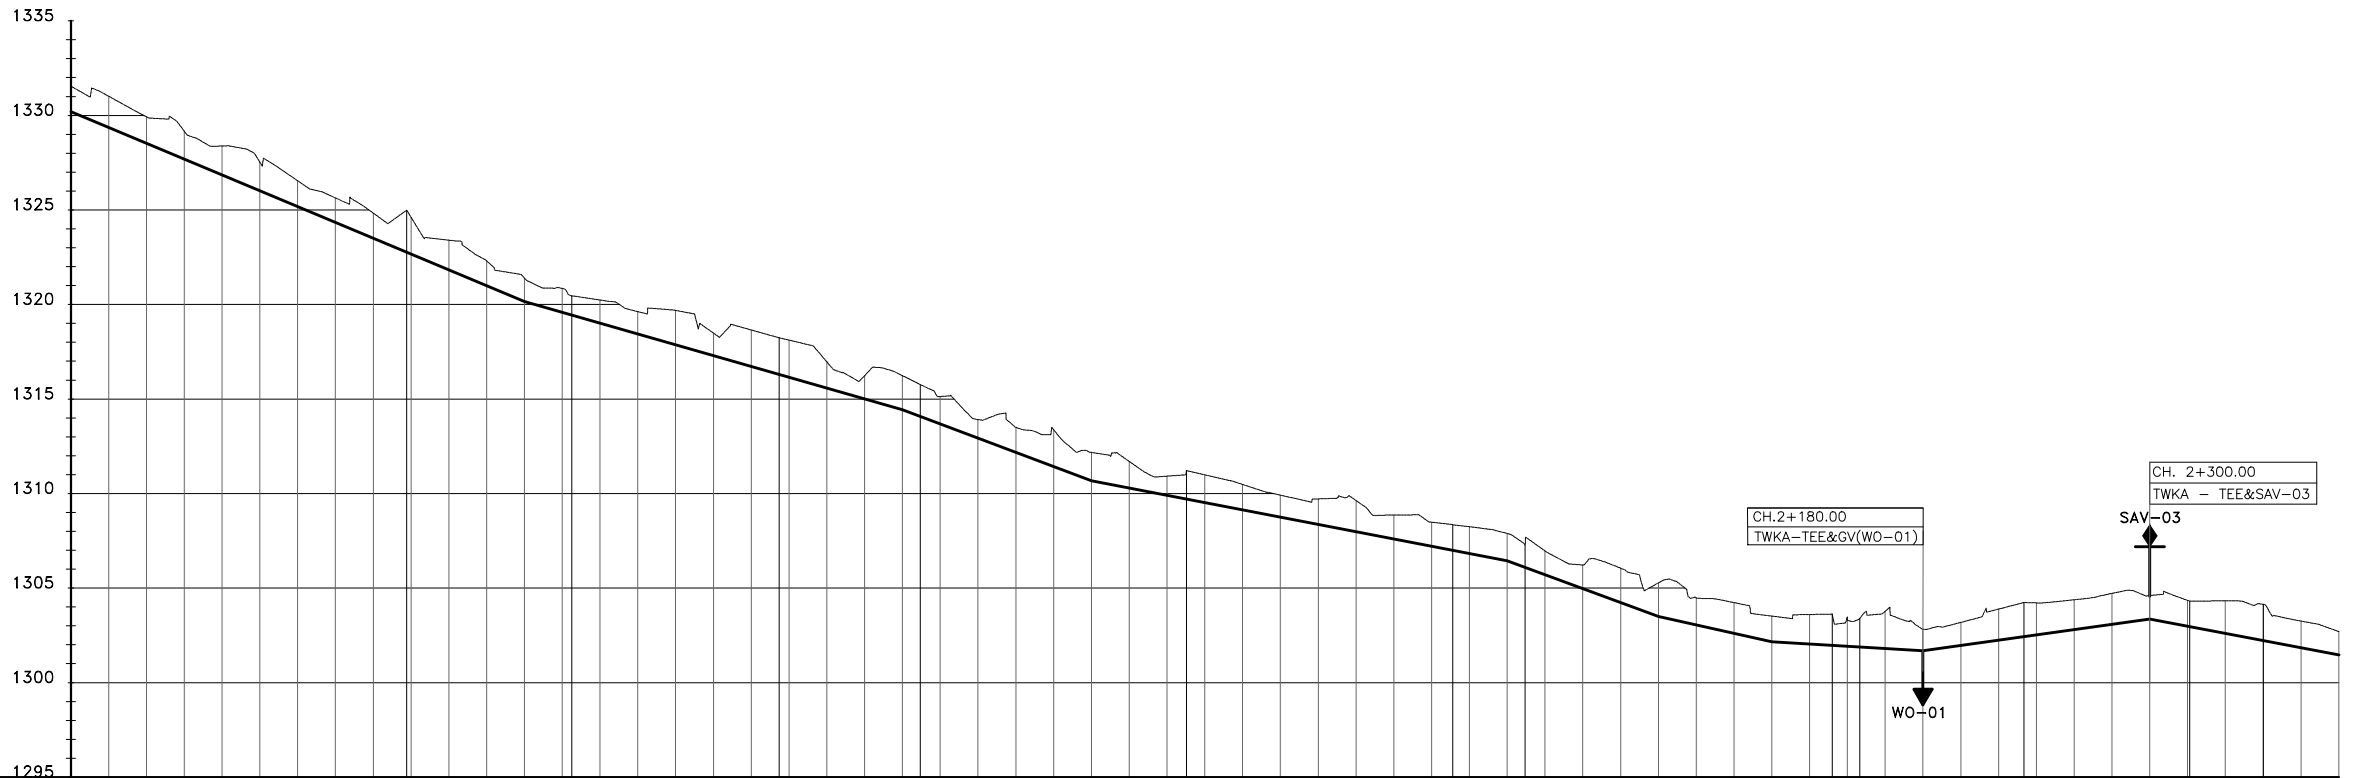

LONGITUDINAL SECTION

- NOTES:**
1. CONTOUR LEVELS ARE IN METERS AT TWO METER INTERVALS
 2. GRID VALUES ARE IN METERS AT 200 METER INTERVALS
 3. GEOLOGICAL CONDITIONS INDICATED ON DRAWING ARE FOR GENERAL GUIDANCE ONLY
 4. MINIMUM PIPELINE SLOPES TO BE 1:200
 5. DRAWING TO BE READ IN CONJUNCTION WITH STANDARD DRAWINGS

LEGEND:

- ROAD (TARMAC)
- ROAD / TRACK (EARTH / MURRAM)
- FENCE / HEDGE
- CONTOURS
- ELECTRIC POST
- CULVERT
- GATE
- TEMPORARY STRUCTURES
- BUILDINGS
- PROPOSED TREATED WATER GRAVITY MAIN
- TP10 TRAVERSE POINT & No.
- TRIAL HOLE
- HORIZONTAL BEND (H) OR VERTICAL BEND (V) WITH ANGLE INDICATED
- RIVER/STREAM
- V.J. VIKING JOHNSON
- GV GATE VALVE
- SV-01 SECTIONAL VALVE & No.
- WO-01 WASHOUT VALVE & No.
- SAV-01 AIR VALVE & No.
- WM WATER METER
- PROPOSED MASONRY CHAMBER
- PROPOSED VALVE BOX
- PIPELINE GRADIENT WITH SLOPE DIRECTION (SLOPE MIN. OR 1 IN n)

ISSUED FOR CONSTRUCTION

REVISIONS		SIGN	DATE	APPROVED
	BY			
	CHECKED			
	BY			
	CHECKED			
	BY			
	CHECKED			
	BY			
	CHECKED			

CLIENT: **THE CHIEF EXECUTIVE OFFICER**
TANA WATER DEVELOPMENT
AGENCY
P.O BOX 1292 - 10100,
NYERI, KENYA

CONSULTING ENGINEERS:
MANGAT I.B PATEL(MIBP) LIMITED
P.O BOX 48674,00100-GPO,
NAIROBI, KENYA
E-MAIL: mibp.nairobi@mibp.co.ke
TEL: +254-2-2710500


PROJECT TITLE:
KENYA TOWNS SUSTAINABLE WATER
SUPPLY AND SANITATION PROGRAM

CONTRACT No.TWSB/ADB/003/2019-2020
CONSTRUCTION OF CHUKA AND
CHOGORIA WATER SUPPLY AND
SANITATION PROJECT


LOT 1: CHUKA WATER SUPPLY

DRAWING TITLE:
TREATED WATER GRAVITY MAIN
KAANWA LINE EXTENSION
(MWANJATI LINE)
PLAN & LONGITUDINAL SECTION
CH. 1+200.00 - 2+400.00
SHEET 2 OF 7

Designed by: A.M.I. Drawn by: W.M.M.
Checked by: N.J.N. Approved by: R.S.R.
Scale: H- 1:4000, V- 1:400 Date: JUNE 2025
DRG No. **M407/CK/TWKW/02** REV 1

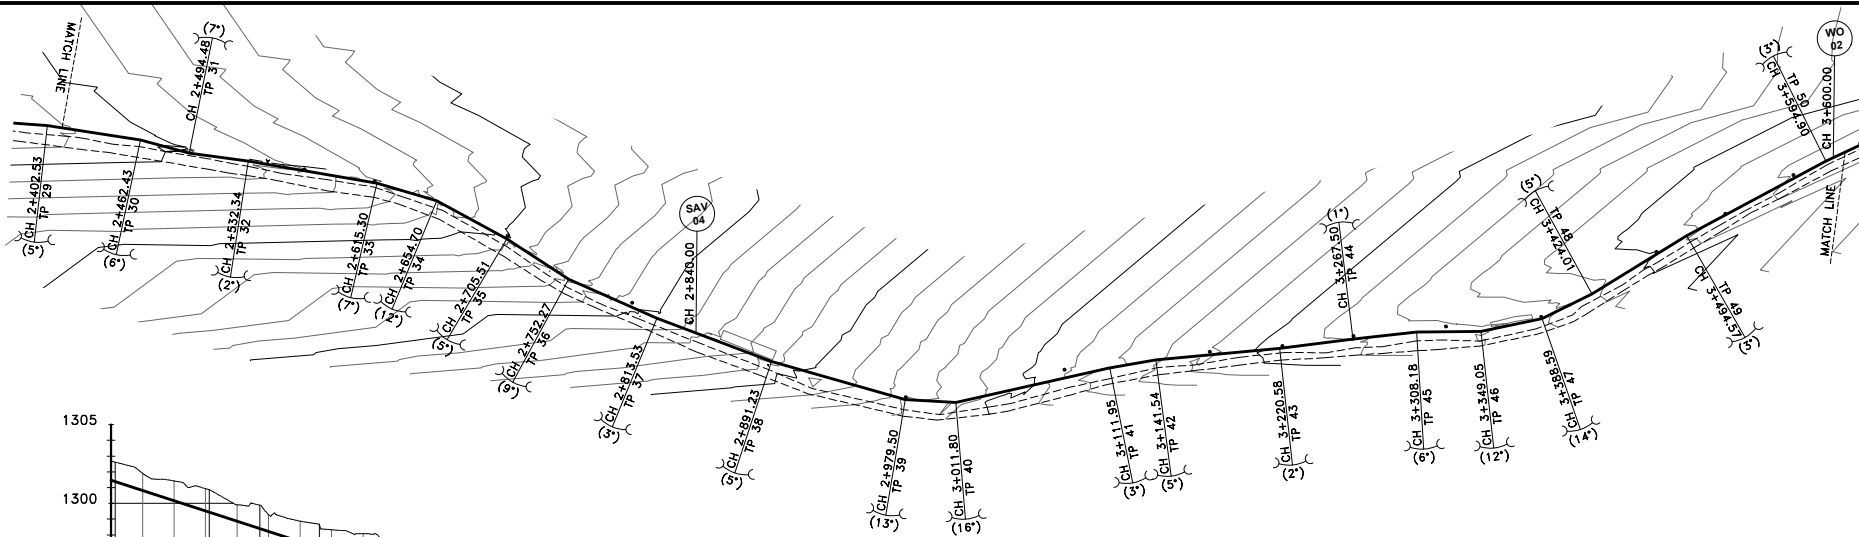

PLAN:

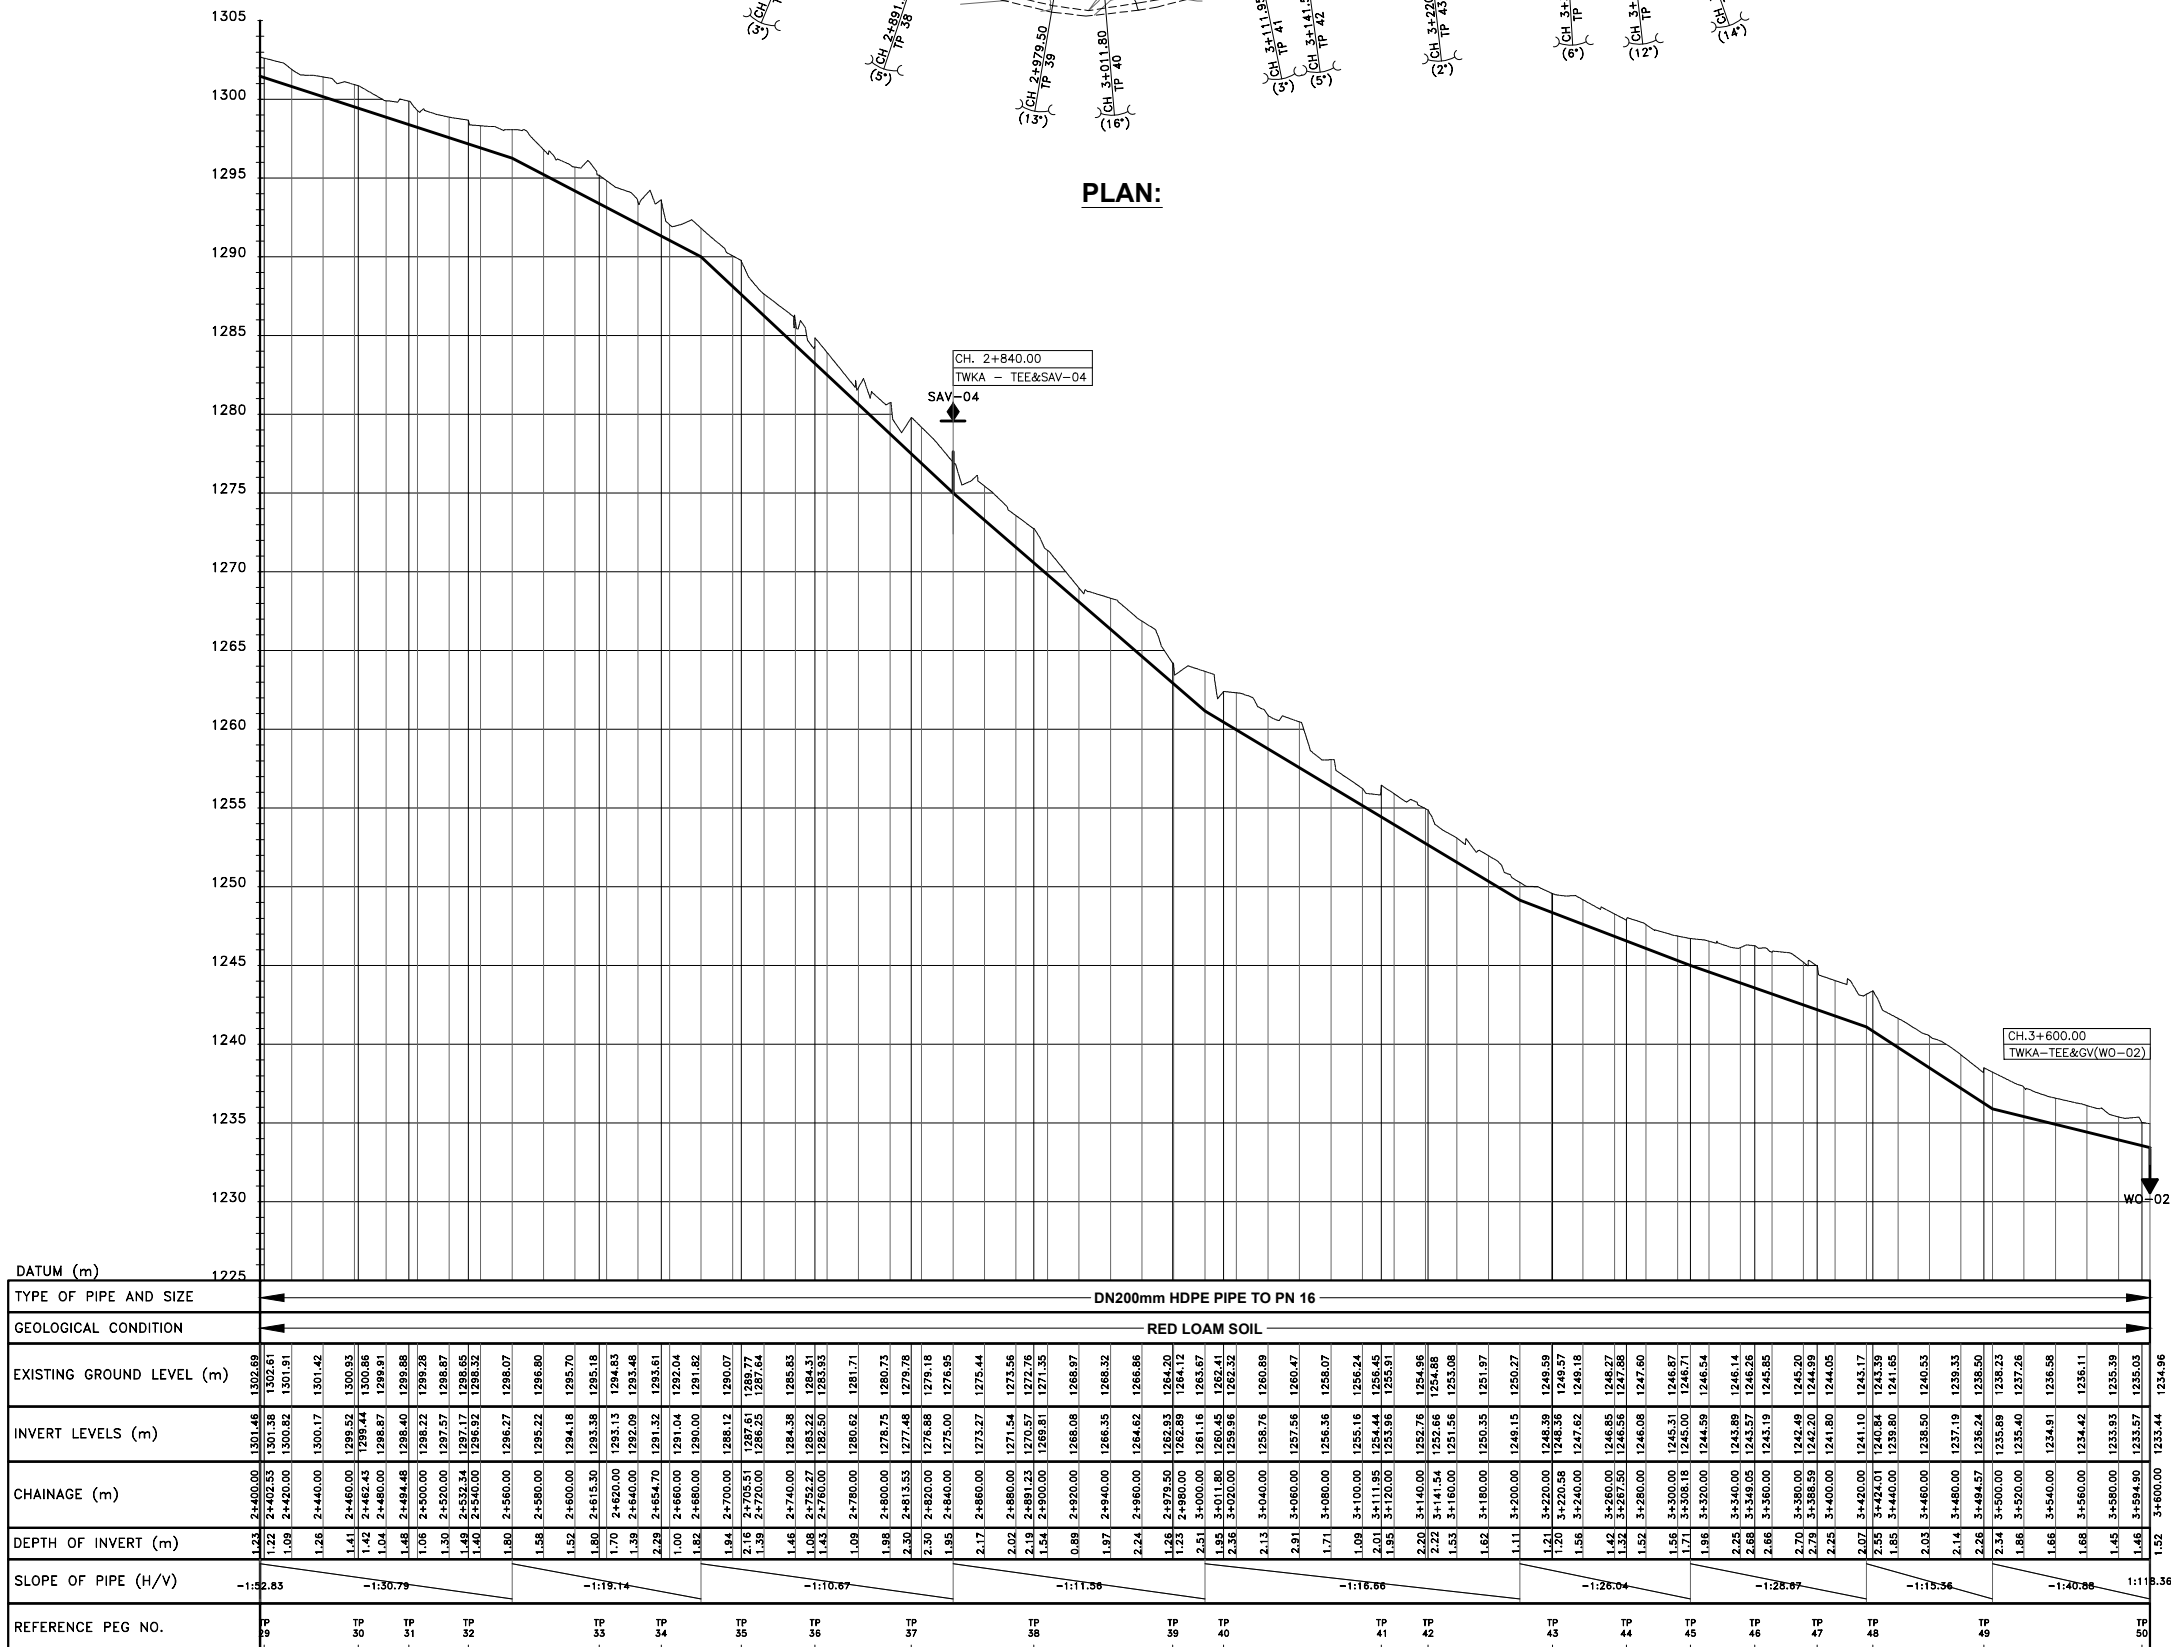

LONGITUDINAL SECTION

- NOTES:**
1. CONTOUR LEVELS ARE IN METERS AT TWO METER INTERVALS
 2. GRID VALUES ARE IN METERS AT 200 METER INTERVALS
 3. GEOLOGICAL CONDITIONS INDICATED ON DRAWING ARE FOR GENERAL GUIDANCE ONLY
 4. MINIMUM PIPELINE SLOPES TO BE 1:200
 5. DRAWING TO BE READ IN CONJUNCTION WITH STANDARD DRAWINGS

LEGEND:

- ROAD (TARMAC)
- ROAD / TRACK (EARTH / MURRAM)
- FENCE / HEDGE
- CONTOURS
- ELECTRIC POST
- CULVERT
- GATE
- TEMPORARY STRUCTURES
- BUILDINGS
- PROPOSED TREATED WATER GRAVITY MAIN
- TP10 TRAVERSE POINT & No.
- TRIAL HOLE
- HORIZONTAL BEND (H) OR VERTICAL BEND (V) WITH ANGLE INDICATED
- RIVER/STREAM
- V.J. VIKING JOHNSON
- GV GATE VALVE
- SV-01 SECTIONAL VALVE & No.
- WO-01 WASHOUT VALVE & No.
- SAV-01 AIR VALVE & No.
- WM WATER METER
- PROPOSED MASONRY CHAMBER
- PROPOSED VALVE BOX
- PIPELINE GRADIENT WITH SLOPE DIRECTION (SLOPE MIN. OR 1 IN n)

ISSUED FOR CONSTRUCTION

REVISIONS		SIGN	DATE	APPROVED
	BY			
	CHECKED			
	BY			
	CHECKED			
	BY			
	CHECKED			
	BY			
	CHECKED			

CLIENT: **THE CHIEF EXECUTIVE OFFICER**
TANA WATER DEVELOPMENT AGENCY
P.O BOX 1292 - 10100,
NYERI, KENYA

CONSULTING ENGINEERS:
MANGAT I.B PATEL(MIBP) LIMITED
P.O BOX 48674,00100-GPO,
NAIROBI, KENYA
E-MAIL: mibp.nairobi@mibp.co.ke
TEL: +254-2-2710500


PROJECT TITLE:
KENYA TOWNS SUSTAINABLE WATER SUPPLY AND SANITATION PROGRAM

CONTRACT No. **TWSB/ADB/003/2019-2020**
CONSTRUCTION OF CHUKA AND CHOGORIA WATER SUPPLY AND SANITATION PROJECT


LOT 1: CHUKA WATER SUPPLY

DRAWING TITLE:
TREATED WATER GRAVITY MAIN KANWA LINE EXTENSION (MWANJATI LINE)
PLAN & LONGITUDINAL SECTION
CH. 2+400.00 - 3+600.00
SHEET 2 OF 7

Designed by: A.M.I. Drawn by: W.M.M.
Checked by: N.J.N. Approved by: R.S.R.
Scale: H- 1:4000, V- 1:400 Date: JUNE 2025
DRG No. **M407/CK/TWKW/03** REV 1

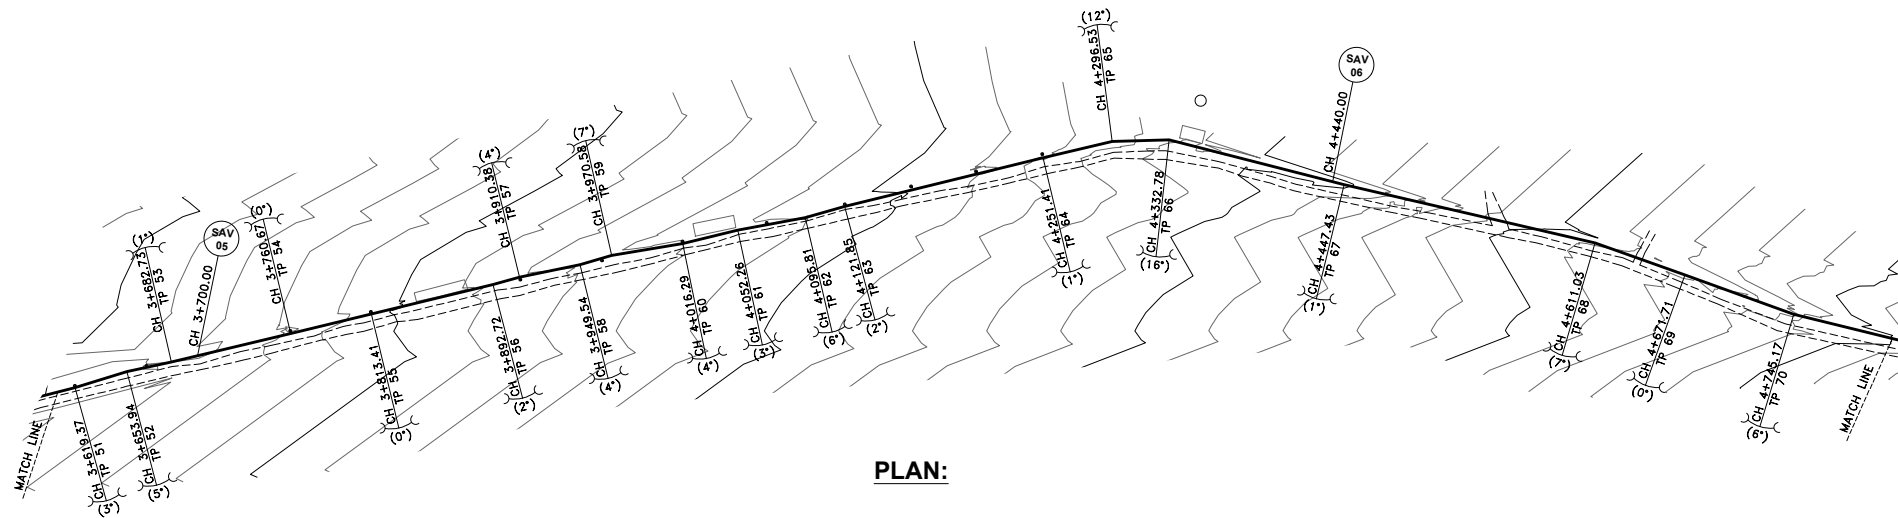

PLAN:

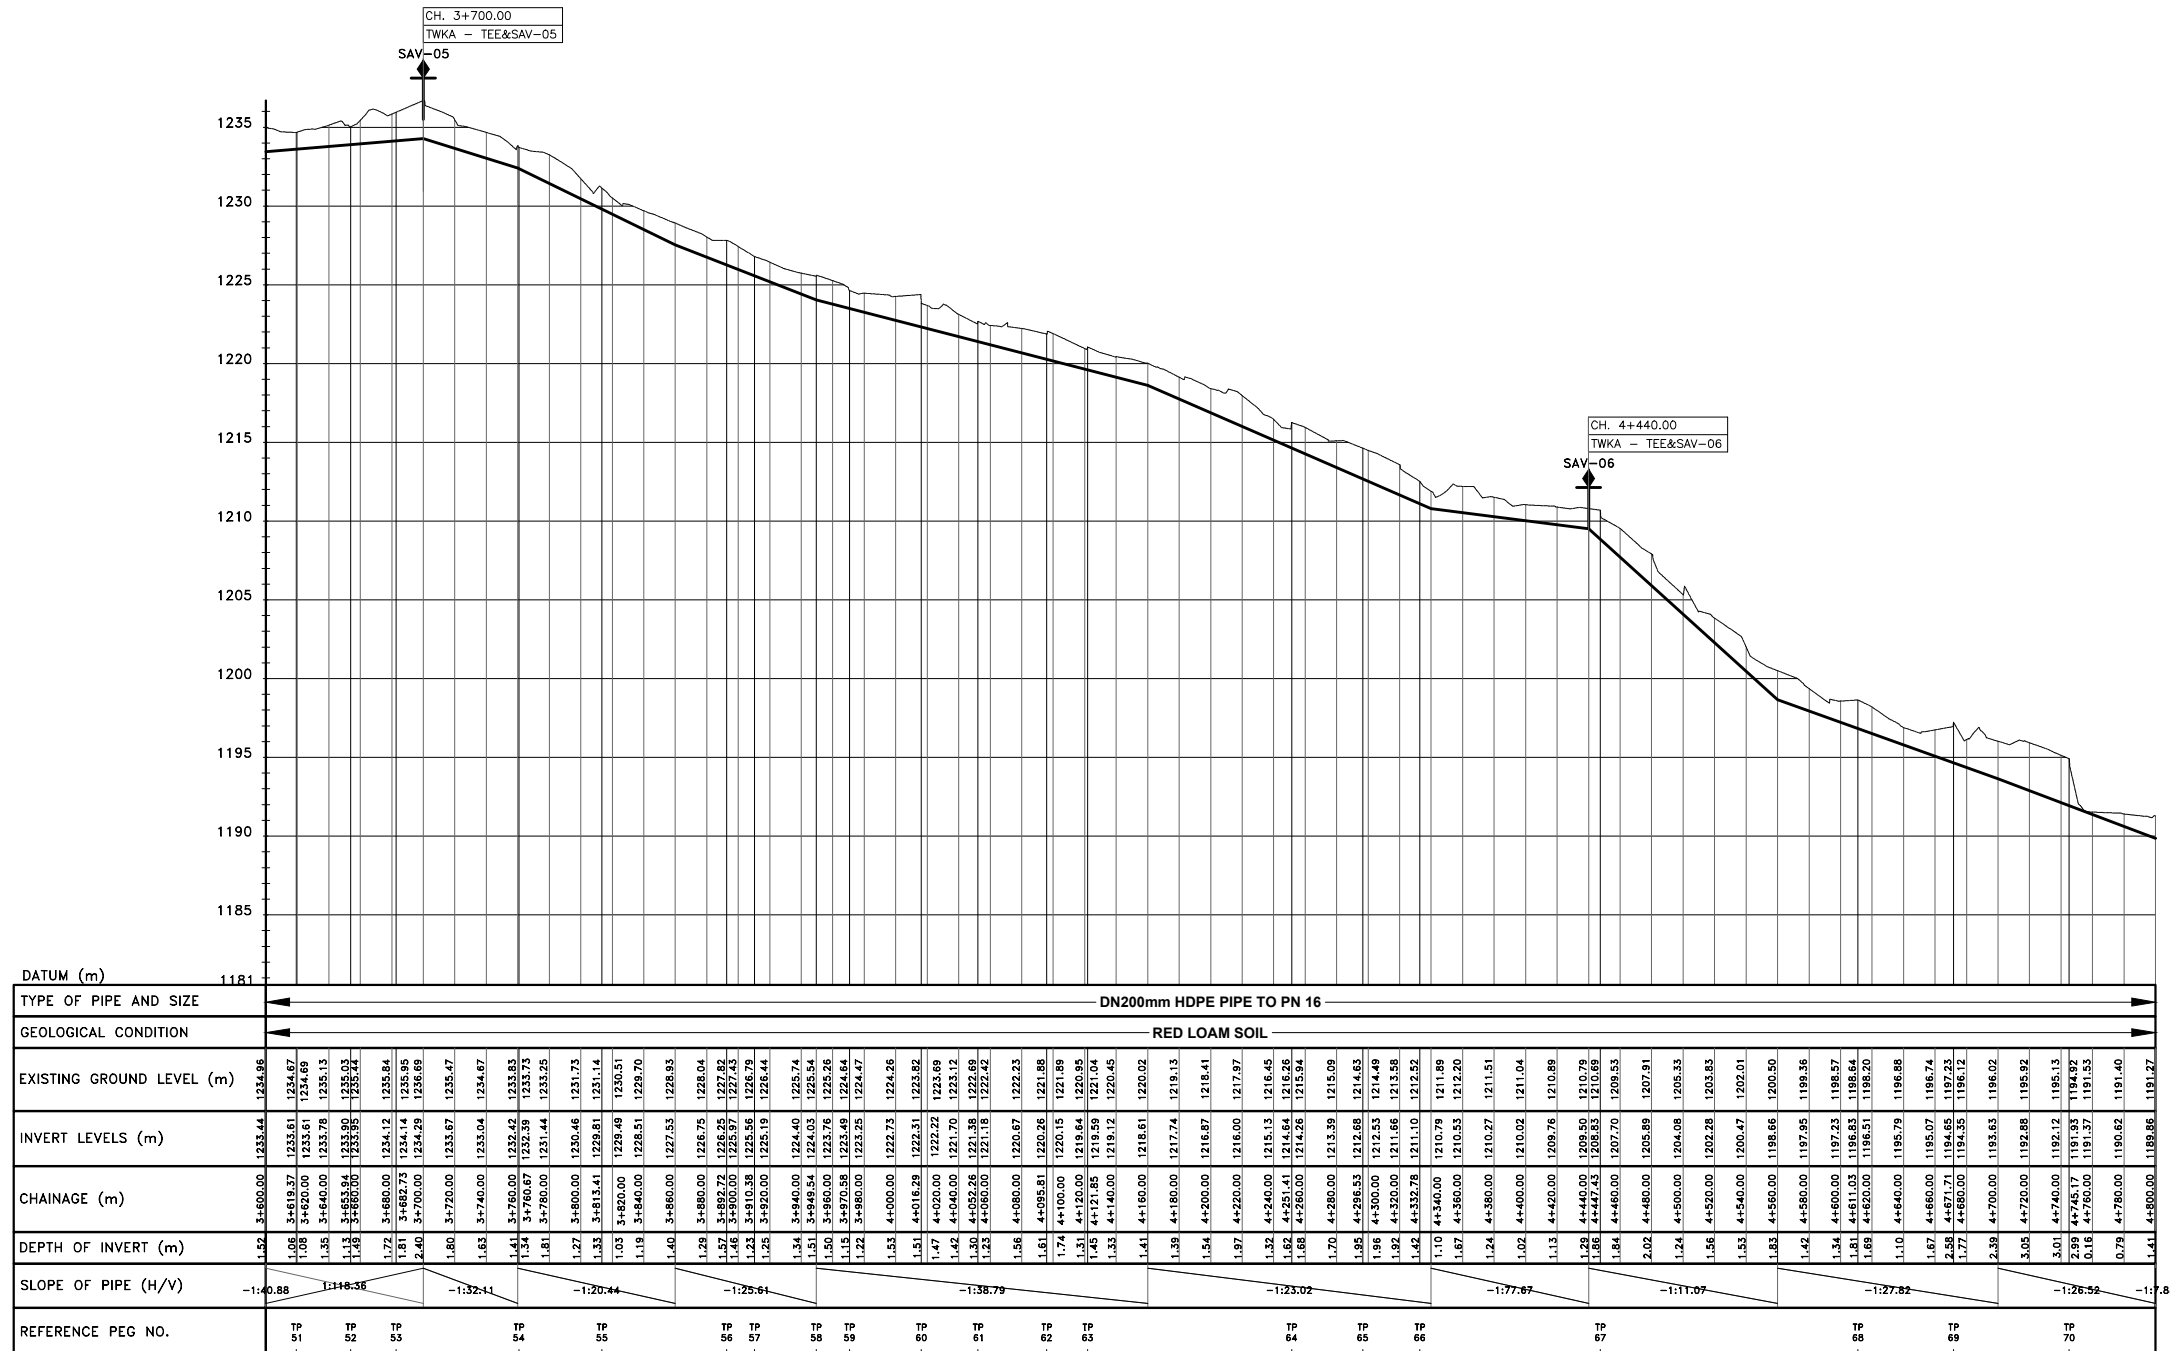

LONGITUDINAL SECTION

- NOTES:**
1. CONTOUR LEVELS ARE IN METERS AT TWO METER INTERVALS
 2. GRID VALUES ARE IN METERS AT 200 METER INTERVALS
 3. GEOLOGICAL CONDITIONS INDICATED ON DRAWING ARE FOR GENERAL GUIDANCE ONLY
 4. MINIMUM PIPELINE SLOPES TO BE 1:200
 5. DRAWING TO BE READ IN CONJUNCTION WITH STANDARD DRAWINGS

- LEGEND:**
- ROAD (TARMAC)
 - ROAD / TRACK (EARTH / MURRAM)
 - FENCE / HEDGE
 - CONTOURS
 - ELECTRIC POST
 - CULVERT
 - GATE
 - TEMPORARY STRUCTURES
 - BUILDINGS
 - PROPOSED TREATED WATER GRAVITY MAIN
 - TP10 TRAVERSE POINT & No.
 - TRIAL HOLE
 - HORIZONTAL BEND (H) OR VERTICAL BEND (V) WITH ANGLE INDICATED
 - RIVER/STREAM
 - V.J. VIKING JOHNSON
 - GV GATE VALVE
 - SV-01 SECTIONAL VALVE & No.
 - WO-01 WASHOUT VALVE & No.
 - SAV-01 AIR VALVE & No.
 - WM WATER METER
 - PROPOSED MASONRY CHAMBER
 - PROPOSED VALVE BOX
 - PIPELINE GRADIENT WITH SLOPE DIRECTION (SLOPE MIN. OR 1 IN n)

ISSUED FOR CONSTRUCTION				
REVISIONS		SIGN	DATE	APPROVED
	BY			
	CHECKED			
	BY			
	CHECKED			
	BY			
	CHECKED			
	BY			
	CHECKED			

CLIENT: **THE CHIEF EXECUTIVE OFFICER**
TANA WATER DEVELOPMENT
AGENCY
P.O BOX 1292 - 10100,
NYERI, KENYA

CONSULTING ENGINEERS:
MANGAT I.B PATEL(MIBP) LIMITED
P.O BOX 48674,00100-GPO,
NAIROBI, KENYA
E-MAIL: mibp.nairobi@mibp.co.ke
TEL: +254-2-2710500


PROJECT TITLE:
KENYA TOWNS SUSTAINABLE WATER
SUPPLY AND SANITATION PROGRAM

CONTRACT No. **TWSB/ADB/003/2019-2020**
CONSTRUCTION OF CHUKA AND
CHOGORIA WATER SUPPLY AND
SANITATION PROJECT


LOT 1: CHUKA WATER SUPPLY

DRAWING TITLE:
TREATED WATER GRAVITY MAIN
KAANWA LINE EXTENSION
(MWANJATI LINE)
PLAN & LONGITUDINAL SECTION
CH. 3+600.00 - 4+800.00
SHEET 4 OF 7

Designed by: A.M.I. Drawn by: W.M.M.
Checked by: N.J.N. Approved by: R.S.R.
Scale: H- 1:4000, V- 1:400 Date: JUNE 2025
DRG No. **M407/CK/TWKW/04** REV 1

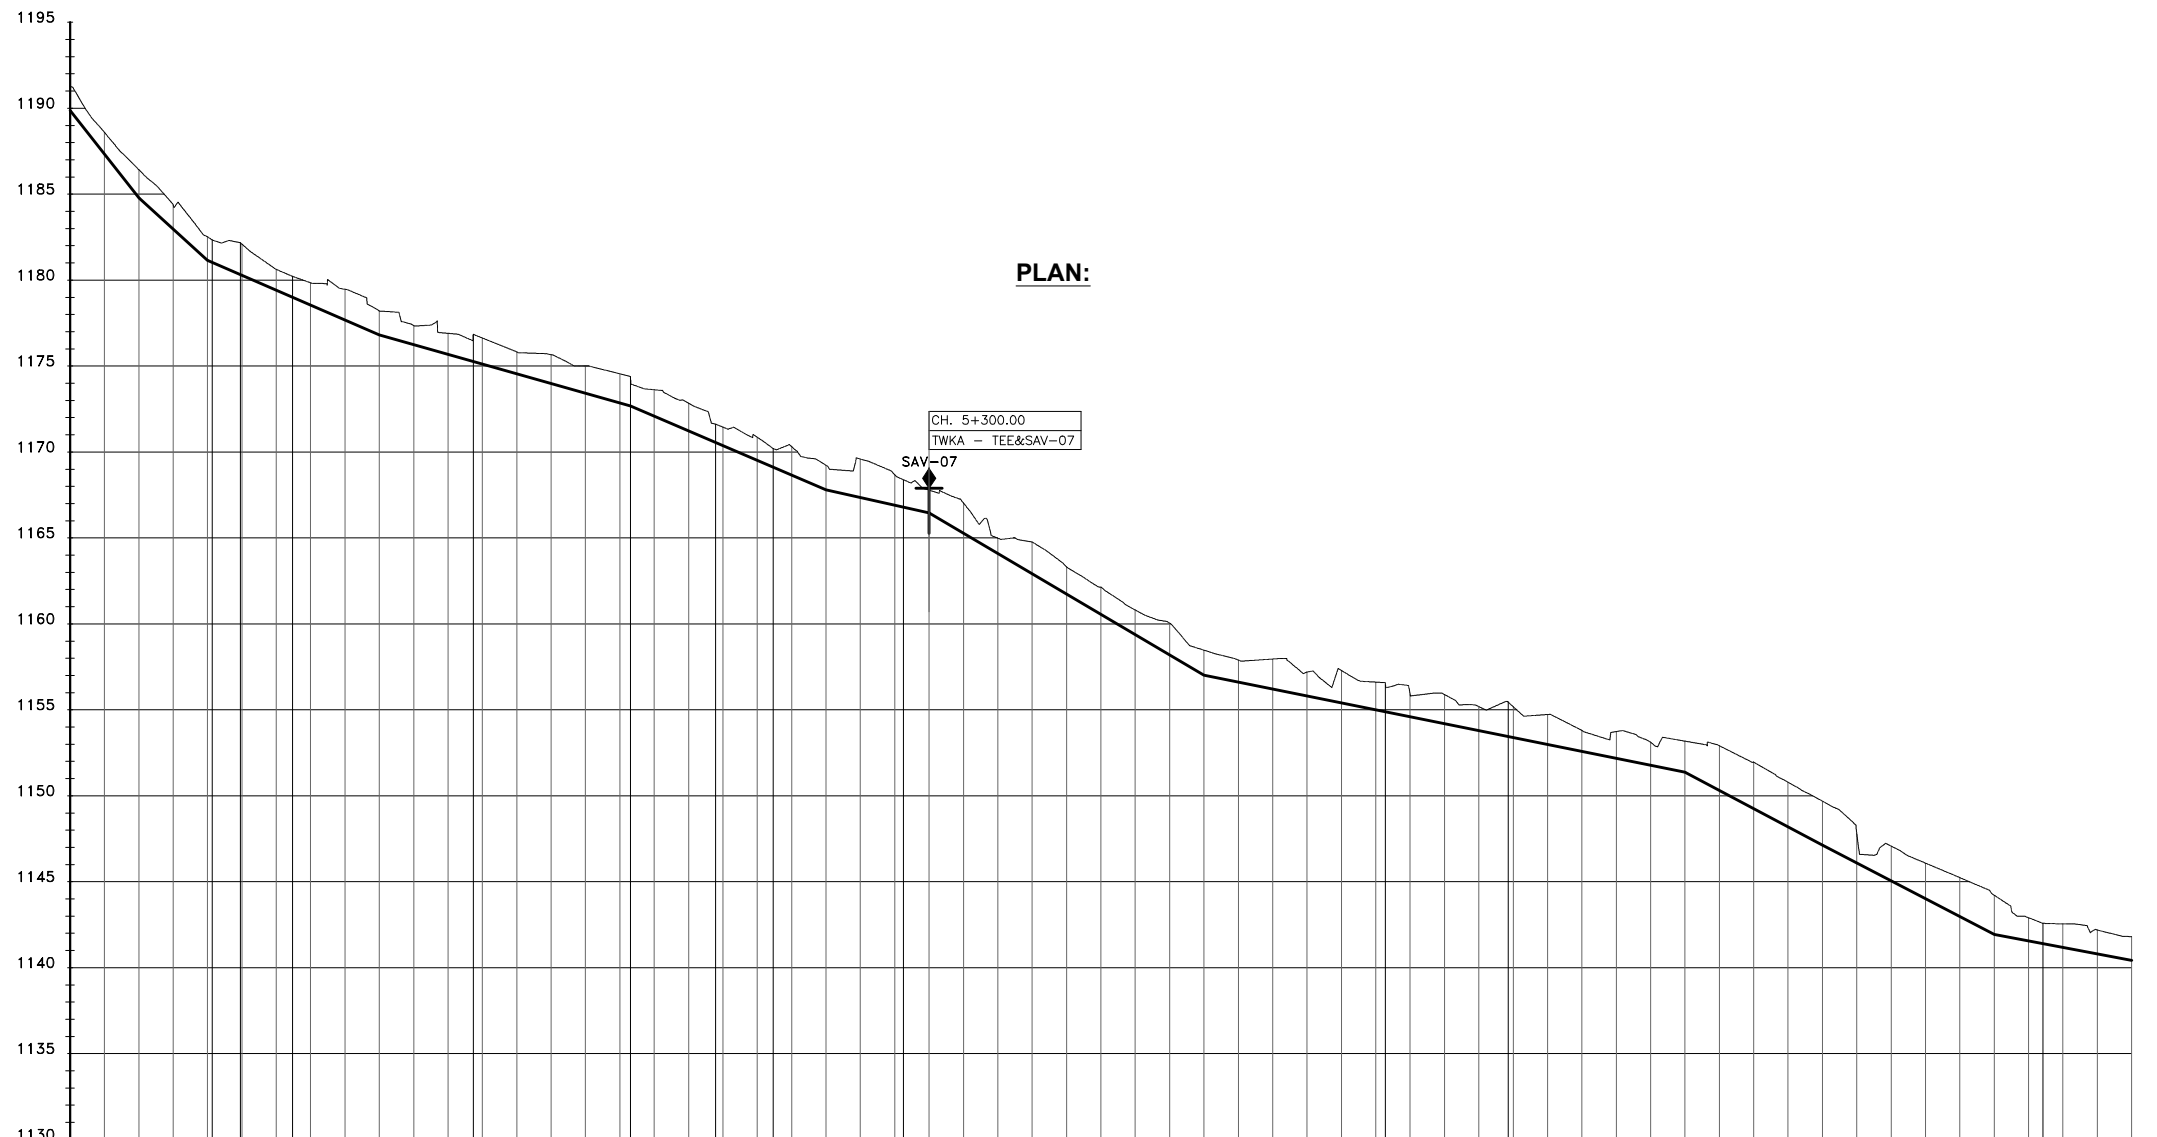

LONGITUDINAL SECTION

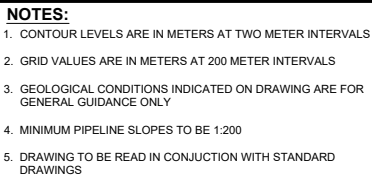

	ROAD (TARMAC)
	ROAD / TRACK (EARTH / MURRAM)
	FENCE / HEDGE
	CONTOURS
	ELECTRIC POST
	CULVERT
	GATE
	TEMPORARY STRUCTURES
	BUILDINGS

PIPELINE GRADIENT WITH SLOPE
DIRECTION (SLOPE MIN. OR 1 IN n)

R E V I S I O N S		SIGN	DATE	APPROVE
	BY			
	CHECKED			
	BY			
	CHECKED			
	BY			
	CHECKED			
	BY			
	CHECKED			

CLIENT: **THE CHIEF EXECUTIVE OFFICER
TANA WATER DEVELOPMENT
AGENCY**
P.O BOX 1292 - 10100,
NYERI, KENYA

CONSULTING ENGINEERS:

MANGAT I.B PATEL(MIBP) LIMITED

MIBP
CONSULTING ENGINEERS

P.O BOX 48674,00100-GPO,
NAIROBI, KENYA

E-MAIL: mibp.nairobi@mibp.co.ke
TEL: +254-2-2710500

PROJECT TITLE:
**KENYA TOWNS SUSTAINABLE WATER
SUPPLY AND SANITATION PROGRAM**

CONTRACT No.TWSB/ADB/003/2019-2020

**CONSTRUCTION OF CHUKA AND
CHOGORIA WATER SUPPLY AND
SANITATION PROJECT**

LOT 1: CHUKA WATER SUPPLY

DRAWING TITLE:
**TREATED WATER GRAVITY MAIN
 KANWA LINE EXTENSION
 (MWANJATI LINE)
 PLAN & LONGITUDINAL SECTION
 CH. 4+800.00 - 6+000.00
 SHEET 5 OF 7**

Designed by: A.M.I	Drawn by: W.M.M
Checked by: N.J.N	Approved by: R.S.R
Scale: H- 1:4000, V- 1:400	Date: JUNE 2025
DRG No. M407/CK/TWKW/05	

NOTES:

1. CONTOUR LEVELS ARE IN METERS AT TWO METER INTERVALS
2. GRID VALUES ARE IN METERS AT 200 METER INTERVALS
3. GEOLOGICAL CONDITIONS INDICATED ON DRAWING ARE FOR GENERAL GUIDANCE ONLY
4. MINIMUM PIPELINE SLOPES TO BE 1:200
5. DRAWING TO BE READ IN CONJUNCTION WITH STANDARD DRAWINGS

LEGEND:

- ROAD (TARMAC)
- ROAD / TRACK (EARTH / MURRAM)
- FENCE / HEDGE
- CONTOURS
- ELECTRIC POST
- CULVERT
- GATE
- TEMPORARY STRUCTURES
- BUILDINGS
- PROPOSED TREATED WATER GRAVITY MAIN
- TP10 TRAVERSE POINT & No.
- TRIAL HOLE
- HORIZONTAL BEND (H) OR VERTICAL BEND (V) WITH ANGLE INDICATED
- RIVER/STREAM
- V.J. VIKING JOHNSON
- GV GATE VALVE
- SV-01 SECTIONAL VALVE & No.
- WO-01 WASHOUT VALVE & No.
- SAV-01 AIR VALVE & No.
- WM WATER METER
- PROPOSED MASONRY CHAMBER
- PROPOSED VALVE BOX
- PIPELINE GRADIENT WITH SLOPE DIRECTION (SLOPE MIN. OR 1 IN n)

ISSUED FOR CONSTRUCTION

REVISIONS		SIGN	DATE	APPROVED
	BY			
	CHECKED			
	BY			
	CHECKED			
	BY			
	CHECKED			
	BY			
	CHECKED			

CLIENT: THE CHIEF EXECUTIVE OFFICER
TANA WATER DEVELOPMENT AGENCY
P.O BOX 1292 - 10100,
NYERI, KENYA

CONSULTING ENGINEERS:
MANGAT I.B PATEL(MIBP) LIMITED
P.O BOX 48674.00100-GPO,
NAIROBI, KENYA
E-MAIL: mibp.nairobi@mibp.co.ke
TEL: +254-2-2710500

PROJECT TITLE:
KENYA TOWNS SUSTAINABLE WATER
SUPPLY AND SANITATION PROGRAM

CONTRACT No.TWSB/ADB/003/2019-2020
CONSTRUCTION OF CHUKA AND
CHOGORIA WATER SUPPLY AND
SANITATION PROJECT

LOT 1: CHUKA WATER SUPPLY



DRAWING TITLE:
TREATED WATER GRAVITY MAIN
KAANWA LINE EXTENSION
(MWANJATI LINE)
PLAN & LONGITUDINAL SECTION
CH. 6+000.00 - 7+100.00
SHEET 6 OF 7

Designed by: A.M.I Drawn by: W.M.M
Checked by: N.J.N Approved by: R.S.R

Scale: H- 1:4000, V- 1:400 Date: JUNE 2025

DRG No. M407/CK/TWKW/06 REV 1

PLAN:

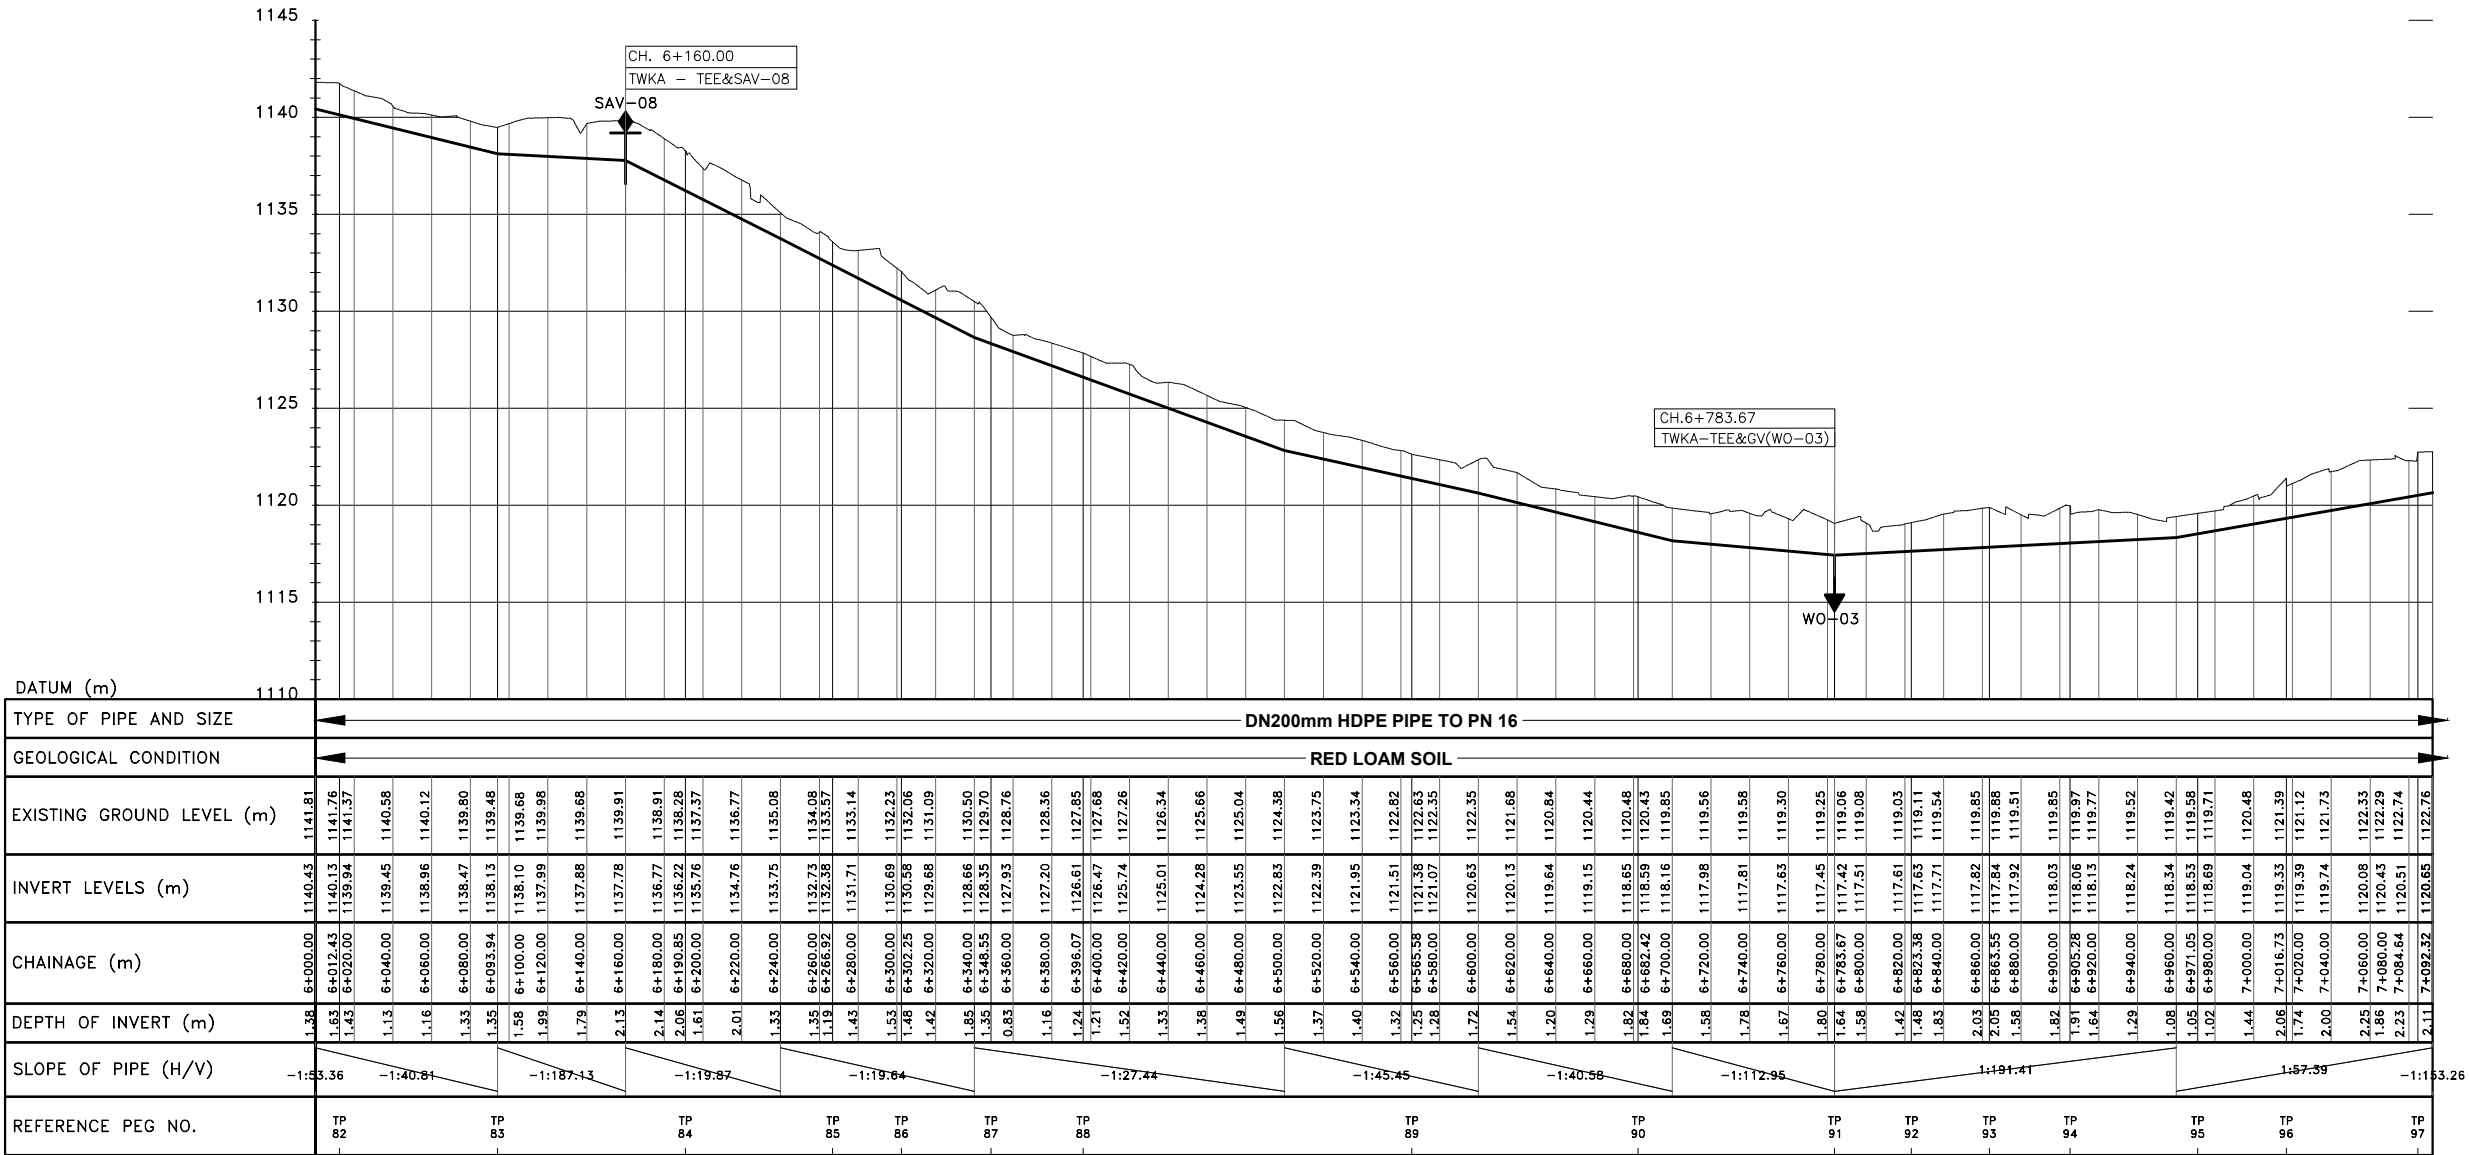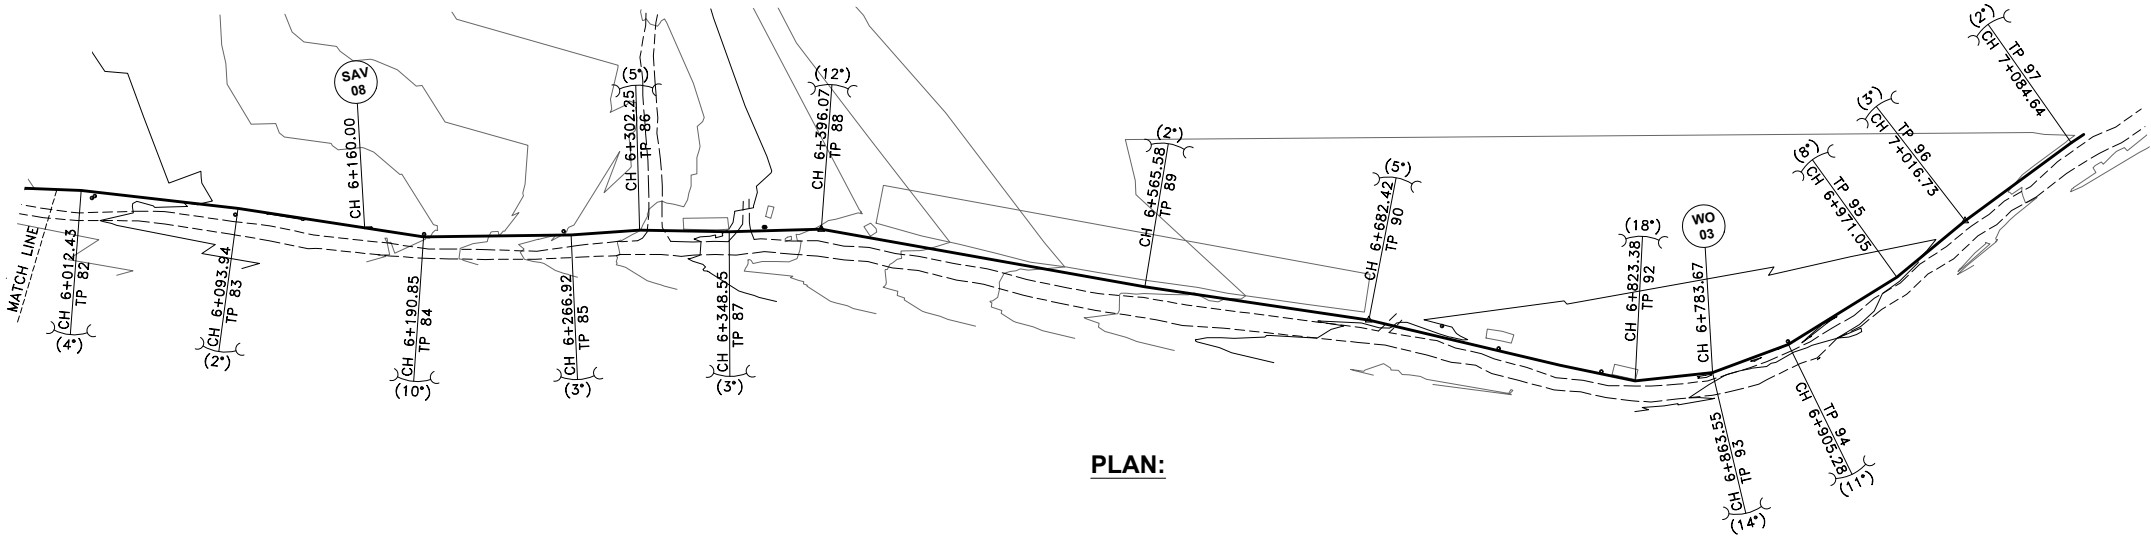


LONGITUDINAL SECTION

0 100 200m

DETAIL

INTERCONNECTION DETAIL
CH. 0+000.00
LINE TW-KAE-TEE, GV, WM

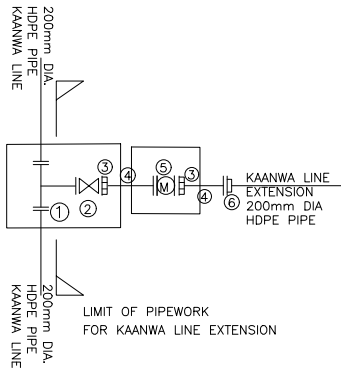


DESCRIPTION

1 No. REQUIRED

- ① 1 No. 200mm DIA. FLANGED EQUAL TEE
- ② 1 No. 200mm DIA. ALL FLANGED GATE VALVE
- ③ 2 Nos. 200mm DIA. FLANGED ADAPTOR
- ④ 2 Nos. 200mm DIA. FLANGED SPIGOT STEEL PIPE 1200mm LONG
- ⑤ 1 No. 200mm DIA. ALL FLANGED VOLUMETRIC METER
- ⑥ 1 Nos. 200mm DIA. PE FLANGE ADAPTER (STUB END) COMPLETE WITH METAL BACK UP RING

DETAIL

CH. 0+324.85, 1+053.78, 2+300.00, 2+840.00
3+700.00, 4+440.00, 5+300.00 & 6+160.00
LINE TW-KAE - TEE & DAV-02, 03

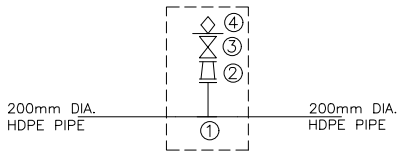


DESCRIPTION

8 Nos. REQUIRED

- ① 1 Nos. 200x100mm DIA. PE INVERTED TEE WITH ONE END FLANGED
- ② 1 No. 100x50mm DIA. ALL FLANGED CONCENTRIC TAPER
- ③ 1 No. 50mm DIA. FLANGED GATE VALVE
- ④ 1 No. 50mm DIA. SINGLE ORIFICE AIR VALVE

DETAIL

CH. 2+180.00, 3+600.00, 6+783.67
LINE TW-KAE -TEE& GV(WO)
- 01, 02, 03

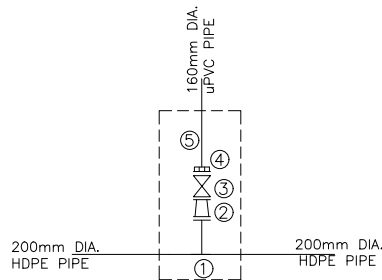

DESCRIPTION

3 Nos. REQUIRED

- ① 1 No. 200x100mm DIA. PE INVERTED TEE WITH ONE END FLANGED
- ② 1 No. 100x80mm DIA. ALL FLANGED CONCENTRIC TAPER
- ③ 1 No. 80mm DIA. ALL FLANGED GATE VALVE
- ④ 1 No. 80mm DIA. FLANGED ADAPTOR
- ⑤ 1 No. 80mm DIA. uPVC CLASS "B" PIPE (LENGTH TO SUIT ON SITE)

DETAIL

CH. 7+200.00
LINE TW-KAE- BLANK FLANGE



DESCRIPTION

1 No. REQUIRED

- ① 1 No. 200mm DIA. PE FLANGE ADAPTOR (STUB END) COMPLETE WITH METAL BACK UP RING
- ② 1 No. 200mm DIA. BLANK FLANGE

NOTES:

1. CONTOUR LEVELS ARE IN METERS AT TWO METER INTERVALS
2. GRID VALUES ARE IN METERS AT 200 METER INTERVALS
3. GEOLOGICAL CONDITIONS INDICATED ON DRAWING ARE FOR GENERAL GUIDANCE ONLY
4. MINIMUM PIPELINE SLOPES TO BE 1:200
5. DRAWING TO BE READ IN CONJUNCTION WITH STANDARD DRAWINGS

LEGEND:

- ROAD (TARMAC)
- ROAD / TRACK (EARTH / MURRAM)
- FENCE / HEDGE
- CONTOURS
- ELECTRIC POST
- CULVERT
- GATE
- TEMPORARY STRUCTURES
- BUILDINGS

- PROPOSED TREATED WATER GRAVITY MAIN
- TP10 TRAVERSE POINT & No.
- TRIAL HOLE
- HORIZONTAL BEND (H) OR VERTICAL BEND (V) WITH ANGLE INDICATED
- RIVER/STREAM
- V.J. VIKING JOHNSON
- GV GATE VALVE
- SV-01 SECTIONAL VALVE & No.
- WO-01 WASHOUT VALVE & No.
- SAV-01 AIR VALVE & No.
- WM WATER METER
- PROPOSED MASONRY CHAMBER
- PROPOSED VALVE BOX
- PIPELINE GRADIENT WITH SLOPE DIRECTION (SLOPE MIN. OR 1 IN n)

ISSUED FOR CONSTRUCTION

R E V I S I O N S		SIGN	DATE	APPROVED
	BY			
	CHECKED			
	BY			
	CHECKED			
	BY			
	CHECKED			
	BY			
	CHECKED			

CLIENT: THE CHIEF EXECUTIVE OFFICER
TANA WATER DEVELOPMENT
AGENCY
P.O BOX 1292 - 10100,
NYERI, KENYA

CONSULTING ENGINEERS:
MANGAT I.B PATEL(MIBP) LIMITED
P.O BOX 48674,00100-GPO,
NAIROBI, KENYA
E-MAIL: mibp.nairobi@mibp.co.ke
TEL: +254-2-2710500

PROJECT TITLE:
KENYA TOWNS SUSTAINABLE WATER
SUPPLY AND SANITATION PROGRAM



CONTRACT No.TWSB/ADB/003/2019-2020
CONSTRUCTION OF CHUKA AND
CHOGORIA WATER SUPPLY AND
SANITATION PROJECT

LOT 1: CHUKA WATER SUPPLY

DRAWING TITLE:
TREATED WATER GRAVITY MAIN
KAANWA LINE EXENSION
(MWANJATI LINE)
PIPE FITTINGS
SHEET 7 OF 7

Designed by: A.M.I	Drawn by: W.M.M
Checked by: N.J.N	Approved by: R.S.R
Scale: H- 1:4000, V- 1:400	Date: JUNE 2025

DRG No. M407/CK/TWKW/07 REV 1

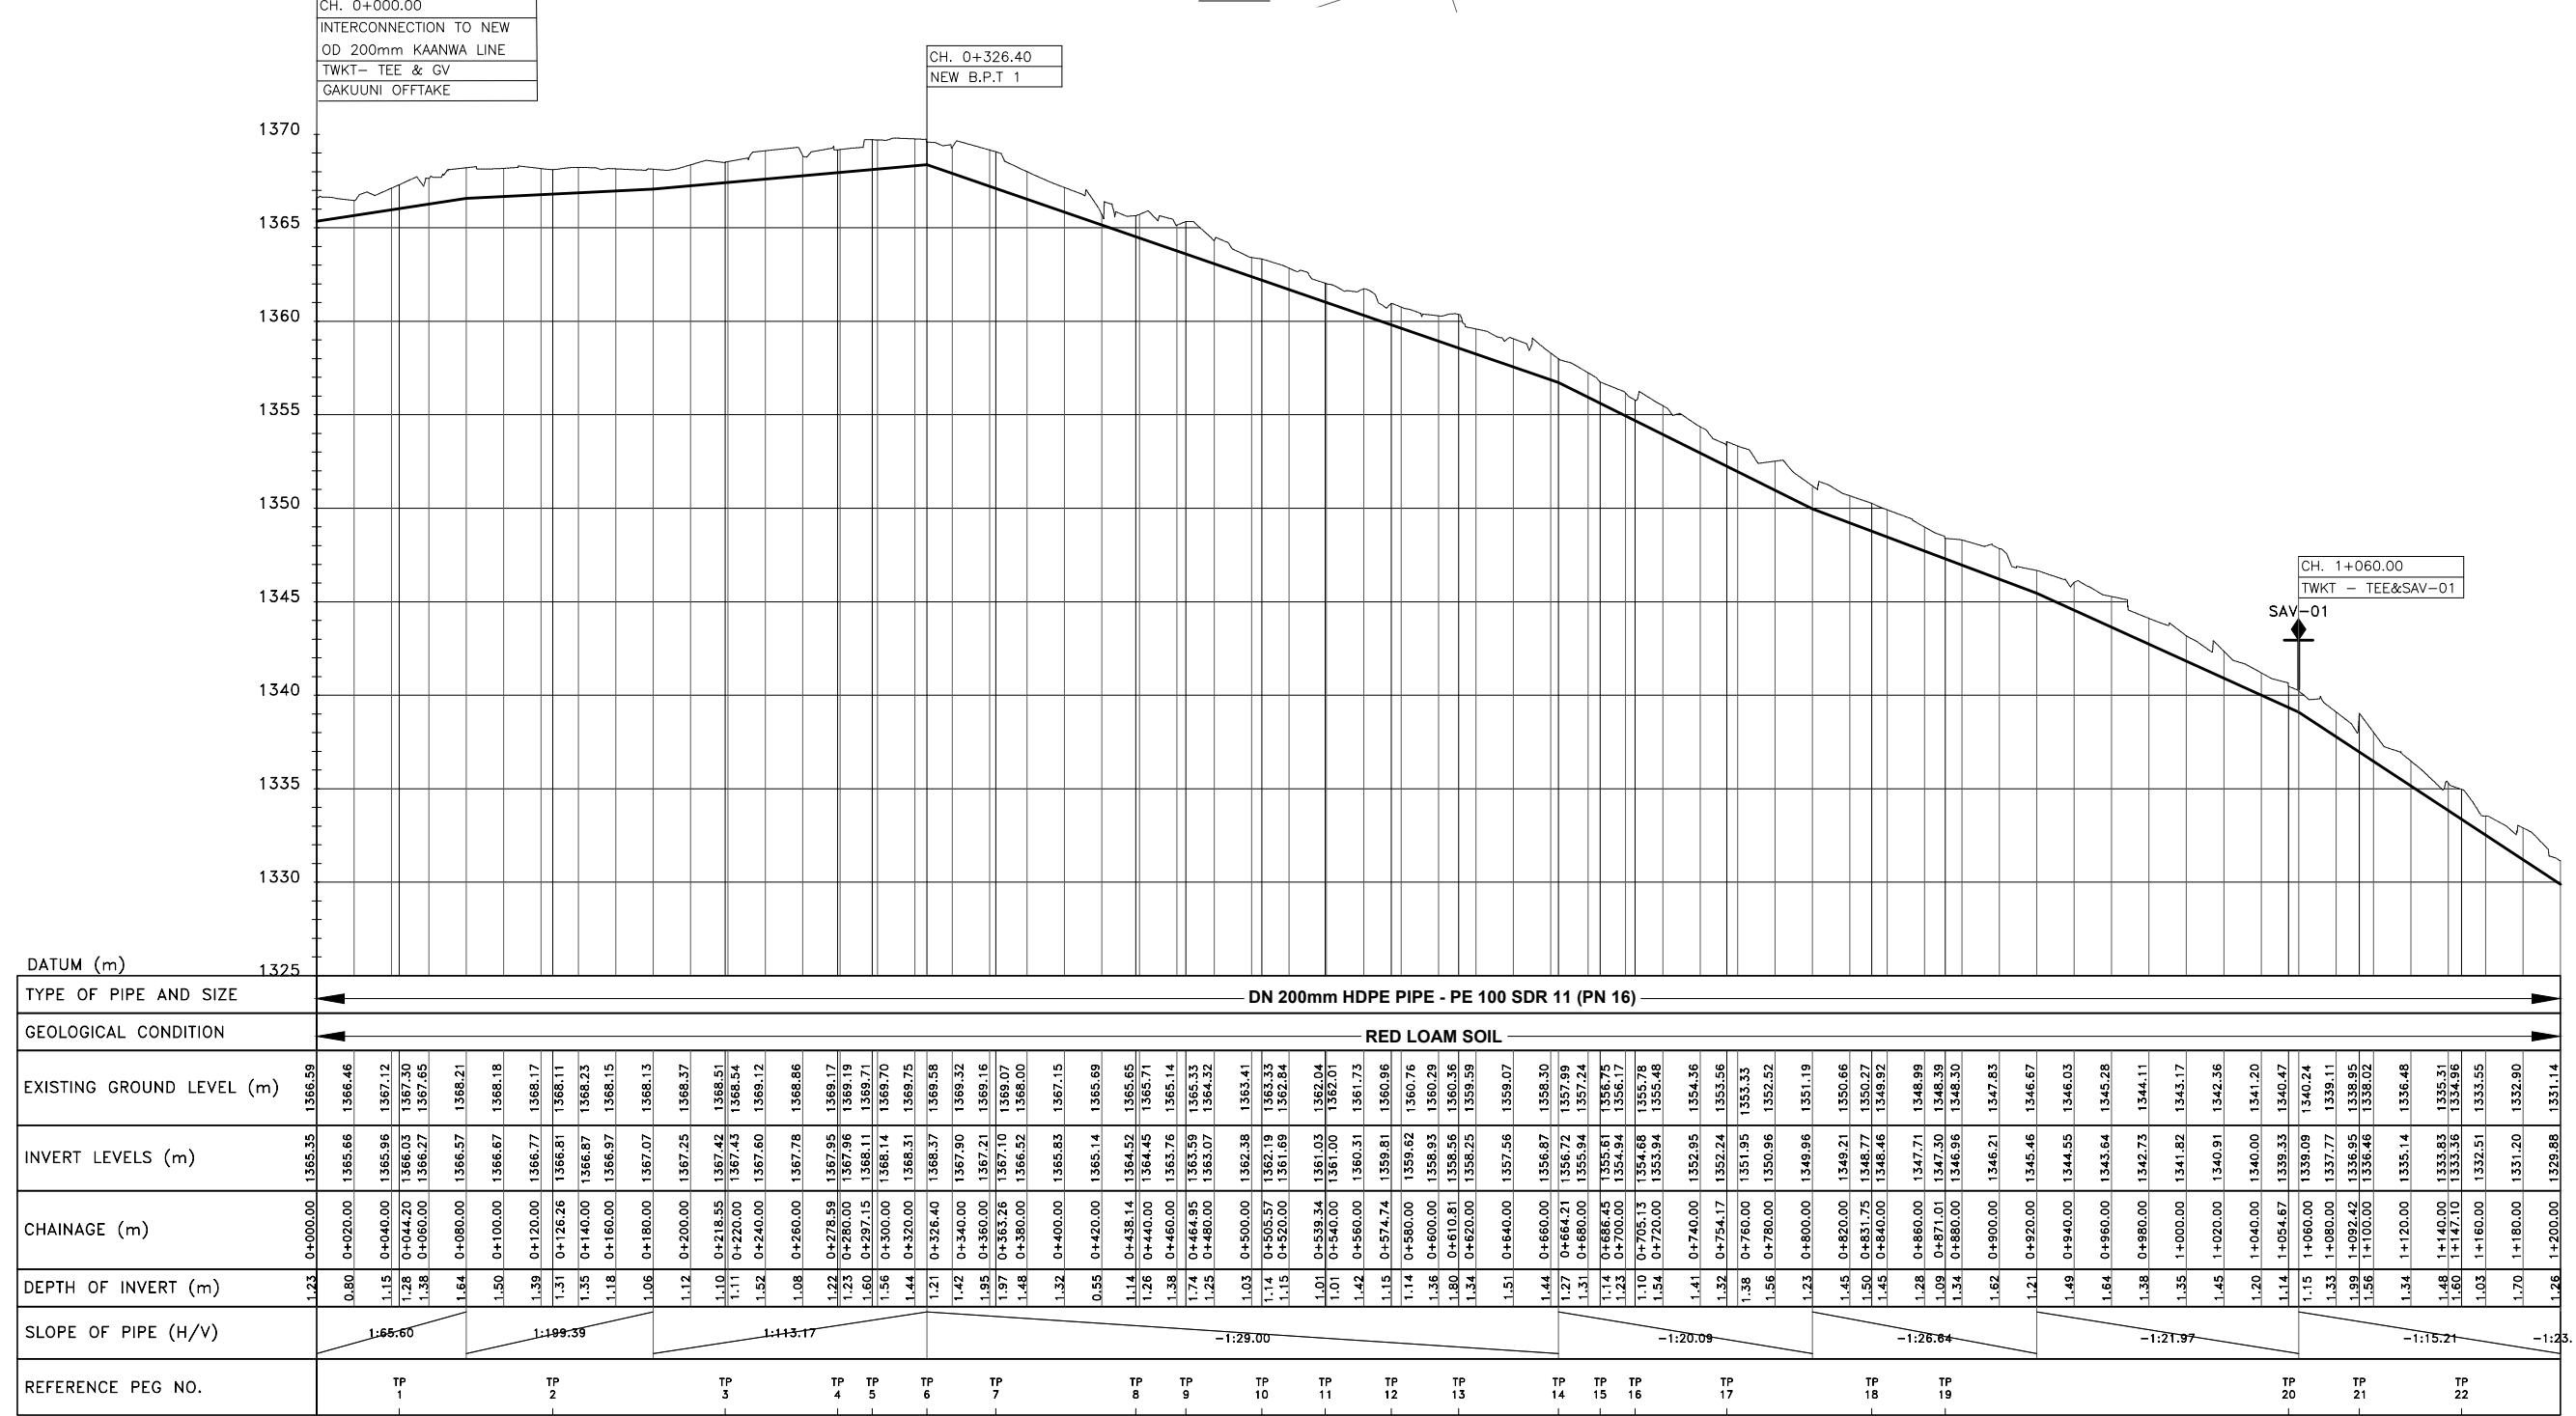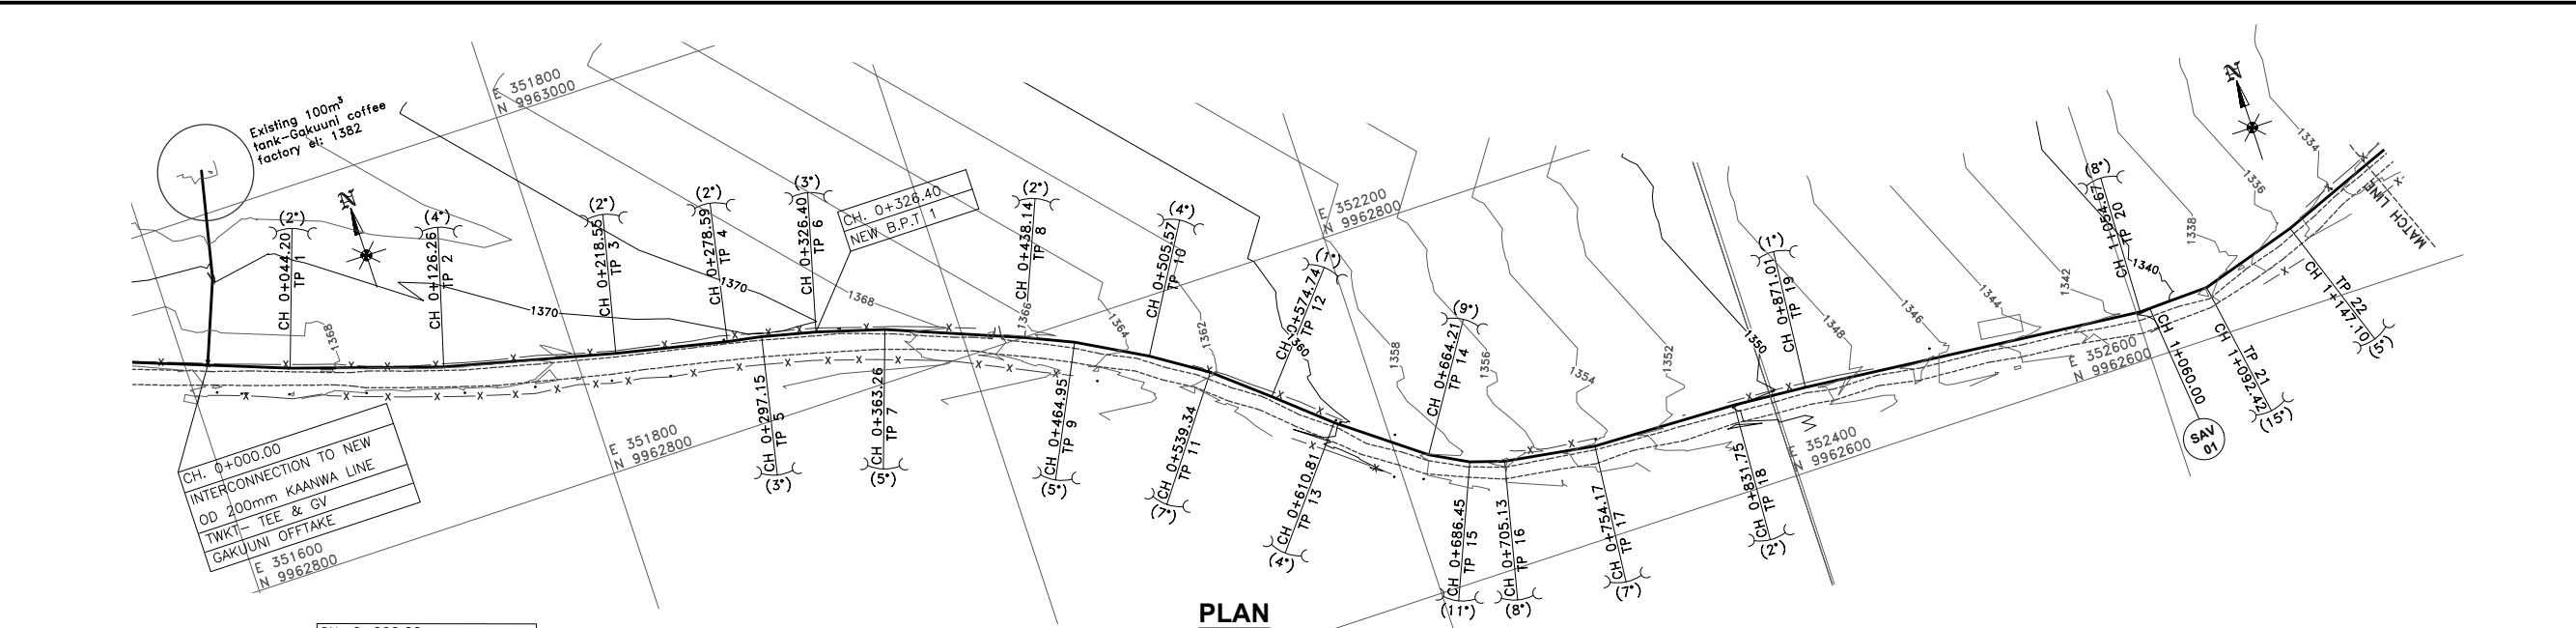

- NOTES:**
1. CONTOUR LEVELS ARE IN METERS AT TWO METER INTERVALS
 2. GRID VALUES ARE IN METERS AT 200 METER INTERVALS
 3. GEOLOGICAL CONDITIONS INDICATED ON DRAWING ARE FOR GENERAL GUIDANCE ONLY
 4. MINIMUM PIPELINE SLOPES TO BE 1:200
 5. DRAWING TO BE READ IN CONJUNCTION WITH STANDARD DRAWINGS

- LEGEND:**
- ROAD (TARMAC)
 - ROAD / TRACK (EARTH / MURRAM)
 - FENCE / HEDGE
 - CONTOURS
 - ELECTRIC POST
 - CULVERT
 - GATE
 - TEMPORARY STRUCTURES
 - BUILDINGS
 - PROPOSED TREATED WATER GRAVITY MAIN
 - TP10 TRAVERSE POINT & No.
 - TRIAL HOLE
 - HORIZONTAL BEND (H) OR VERTICAL BEND (V) WITH ANGLE INDICATED
 - RIVER/STREAM
 - V.J. VIKING JOHNSON
 - GV GATE VALVE
 - SV-01 SECTIONAL VALVE & No.
 - WO-01 WASHOUT VALVE & No.
 - SAV-01 AIR VALVE & No.
 - WM WATER METER
 - PROPOSED MASONRY CHAMBER
 - PROPOSED VALVE BOX
 - PIPELINE GRADIENT WITH SLOPE DIRECTION (SLOPE MIN. OR 1 IN n)

ISSUED FOR CONSTRUCTION				
REVISIONS		SIGN	DATE	APPROVED
	BY	CHECKED		
	BY	CHECKED		
	BY	CHECKED		
	BY	CHECKED		

CLIENT: **THE CHIEF EXECUTIVE OFFICER
TANA WATER WORKS
DEVELOPMENT AGENCY**
P.O BOX 1292 - 10100,
NYERI, KENYA

CONSULTING ENGINEERS:
**MIBP
CONSULTING ENGINEERS**
P.O BOX 48674, 00100-GPO,
NAIROBI, KENYA
E-MAIL: mibp.nairobi@mibp.co.ke
TEL: +254-20-2710500


PROJECT TITLE:
**KENYA TOWNS SUSTAINABLE WATER
SUPPLY AND SANITATION PROGRAM**

CONTRACT No.TWSB/ADB/003/2019-2020
**CONSTRUCTION OF CHUKA AND
CHOGORIA WATER SUPPLY AND
SANITATION PROJECT**


LOT 1: CHUKA WATER SUPPLY

DRAWING TITLE:
**TREATED WATER GRAVITY MAIN
KATHWANA LINE
PLAN & LONGITUDINAL SECTION
CH. 0+000.00 - 1+200.00
SHEET 1 OF 26**

Designed by: A.M.I Drawn by: P.W.K
Checked by: N.J.N Approved by: N.J.N
Scale: H: 1:4000, V: 1:400 Date: FEB 2024
DRG No. **M407/CK/TWKT/01** REV

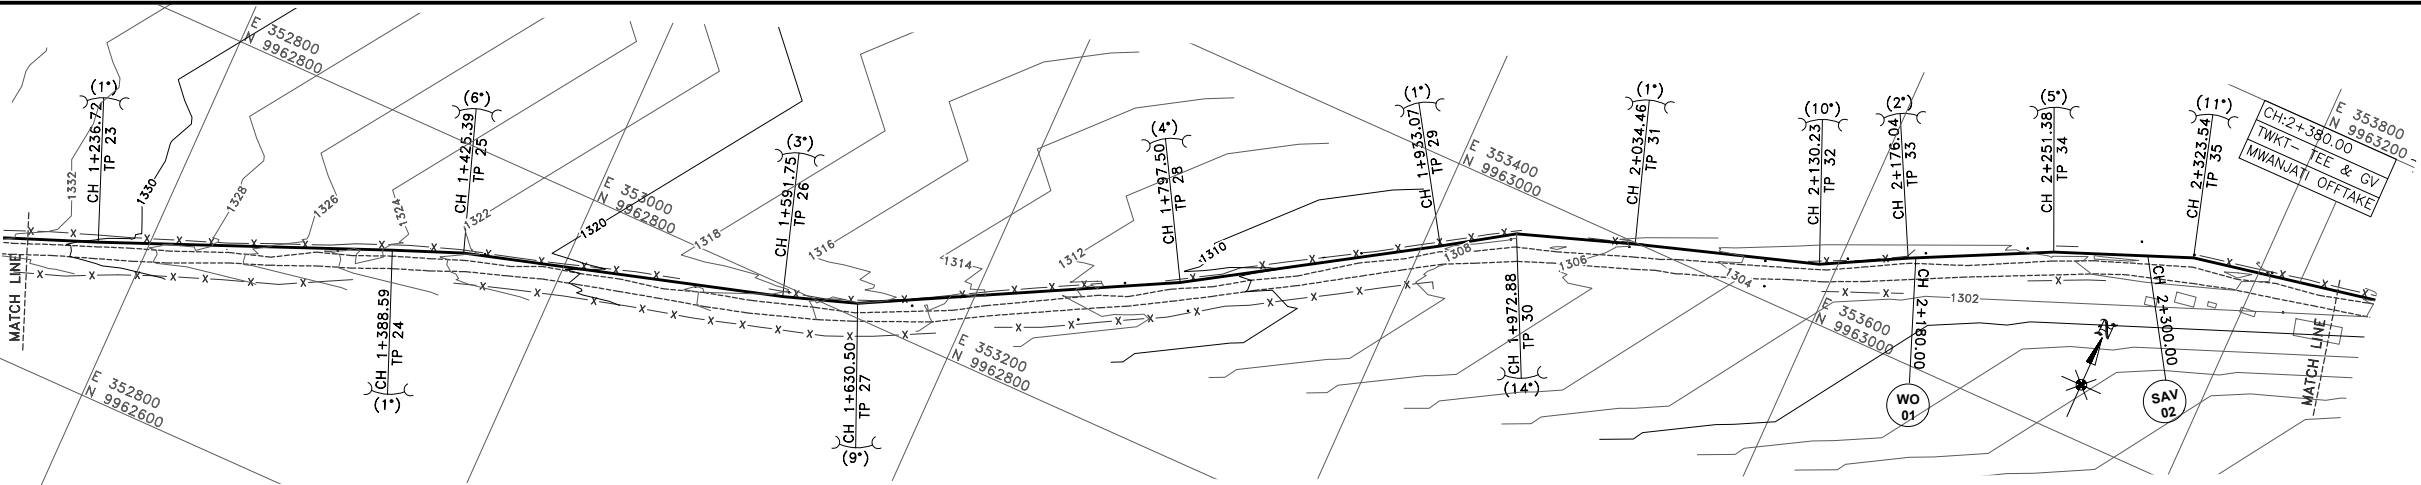

PLAN

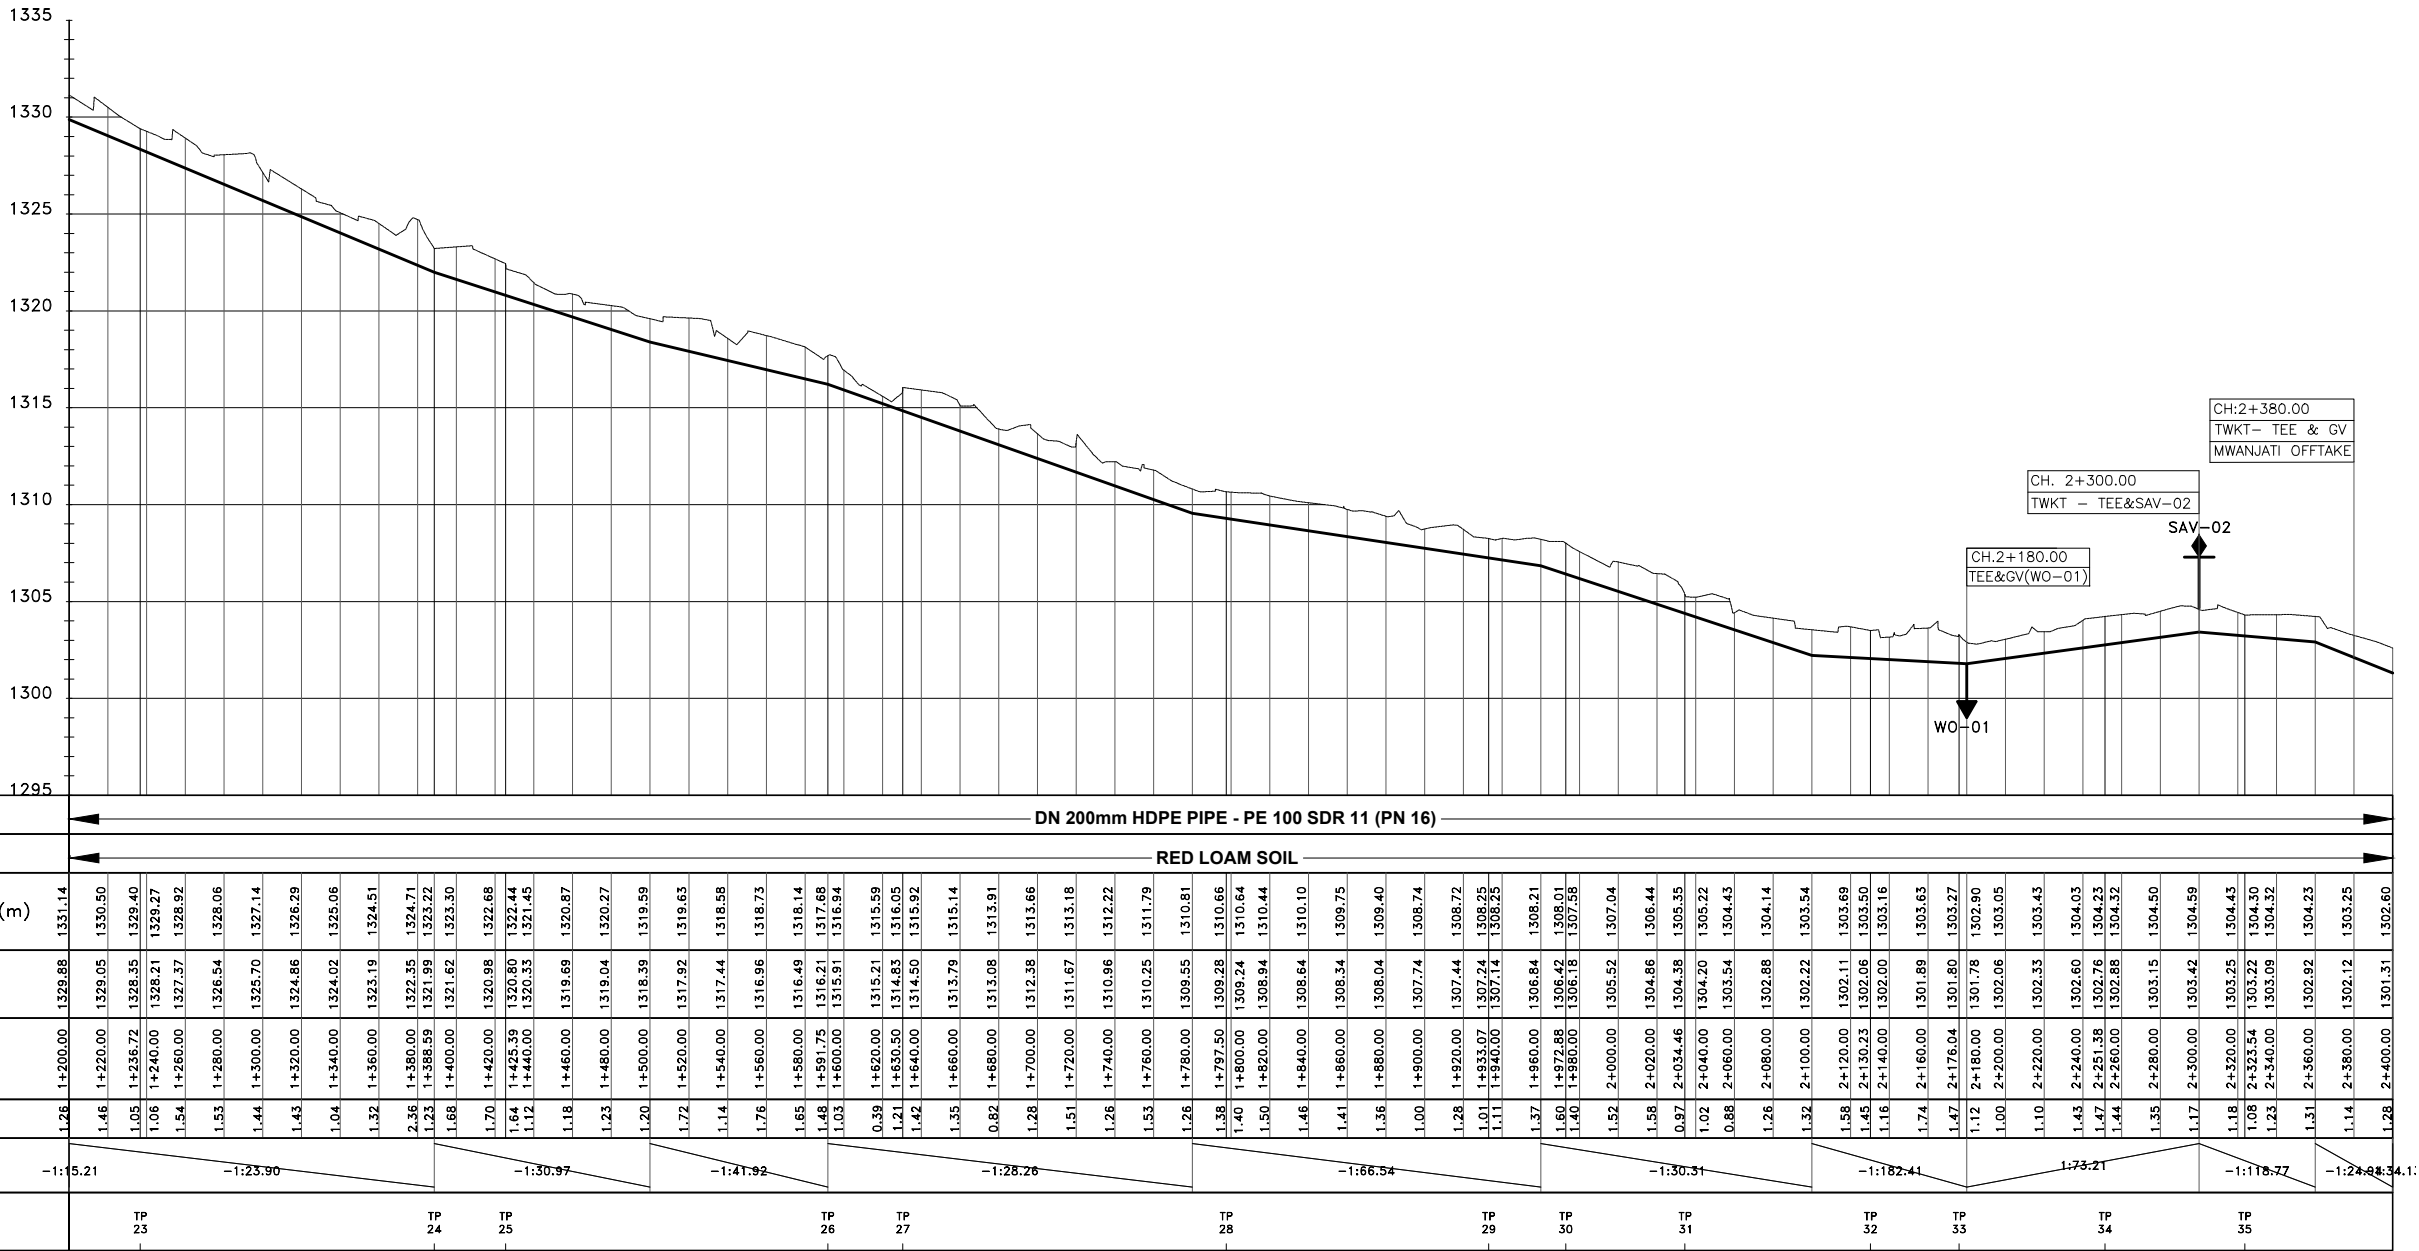

LONGITUDINAL SECTION

NOTES:

1. CONTOUR LEVELS ARE IN METERS AT TWO METER INTERVALS
2. GRID VALUES ARE IN METERS AT 200 METER INTERVALS
3. GEOLOGICAL CONDITIONS INDICATED ON DRAWING ARE FOR GENERAL GUIDANCE ONLY
4. MINIMUM PIPELINE SLOPES TO BE 1:200
5. DRAWING TO BE READ IN CONJUNCTION WITH STANDARD DRAWINGS

LEGEND:

- ROAD (TARMAC)
- ROAD / TRACK (EARTH / MURRAM)
- FENCE / HEDGE
- CONTOURS
- ELECTRIC POST
- CULVERT
- GATE
- TEMPORARY STRUCTURES
- BUILDINGS
- PROPOSED TREATED WATER GRAVITY MAIN
- TP10 TRAVERSE POINT & No.
- TRIAL HOLE
- HORIZONTAL BEND (H) OR VERTICAL BEND (V) WITH ANGLE INDICATED
- RIVER/STREAM
- V.J. VIKING JOHNSON
- GV GATE VALVE
- SV-01 SECTIONAL VALVE & No.
- WO-01 WASHOUT VALVE & No.
- SAV-01 AIR VALVE & No.
- WM WATER METER
- PROPOSED MASONRY CHAMBER
- PROPOSED VALVE BOX
- PIPELINE GRADIENT WITH SLOPE DIRECTION (SLOPE MIN. OR 1 IN n)

ISSUED FOR CONSTRUCTION

REVISIONS		SIGN	DATE	APPROVED
	BY			
	CHECKED			
	BY			
	CHECKED			
	BY			
	CHECKED			
	BY			
	CHECKED			

CLIENT: THE CHIEF EXECUTIVE OFFICER
TANA WATER WORKS
DEVELOPMENT AGENCY
P.O BOX 1292 - 10100,
NYERI, KENYA

CONSULTING ENGINEERS:
MANGAT I.B PATEL(MIBP) LIMITED
P.O BOX 48674,00100-GPO,
NAIROBI, KENYA
E-MAIL: mibp.nairobi@mibp.co.ke
TEL: +254-20-2710500

PROJECT TITLE:
KENYA TOWNS SUSTAINABLE WATER
SUPPLY AND SANITATION PROGRAM

CONTRACT No.TWSB/ADB/003/2019-2020
CONSTRUCTION OF CHUKA AND
CHOGORIA WATER SUPPLY AND
SANITATION PROJECT

LOT 1: CHUKA WATER SUPPLY

DRAWING TITLE:
TREATED WATER GRAVITY MAIN
KATHWANA LINE
PLAN & LONGITUDINAL SECTION
CH. 1+200.00 - 2+400.00
SHEET 2 OF 26



Designed by: A.M.I Drawn by: P.W.K

Checked by: N.J.N Approved by: N.J.N

Scale: H: 1:4000, V: 1:400 Date: FEB 2024

DRG No. M407/CK/TWKT/02

REV

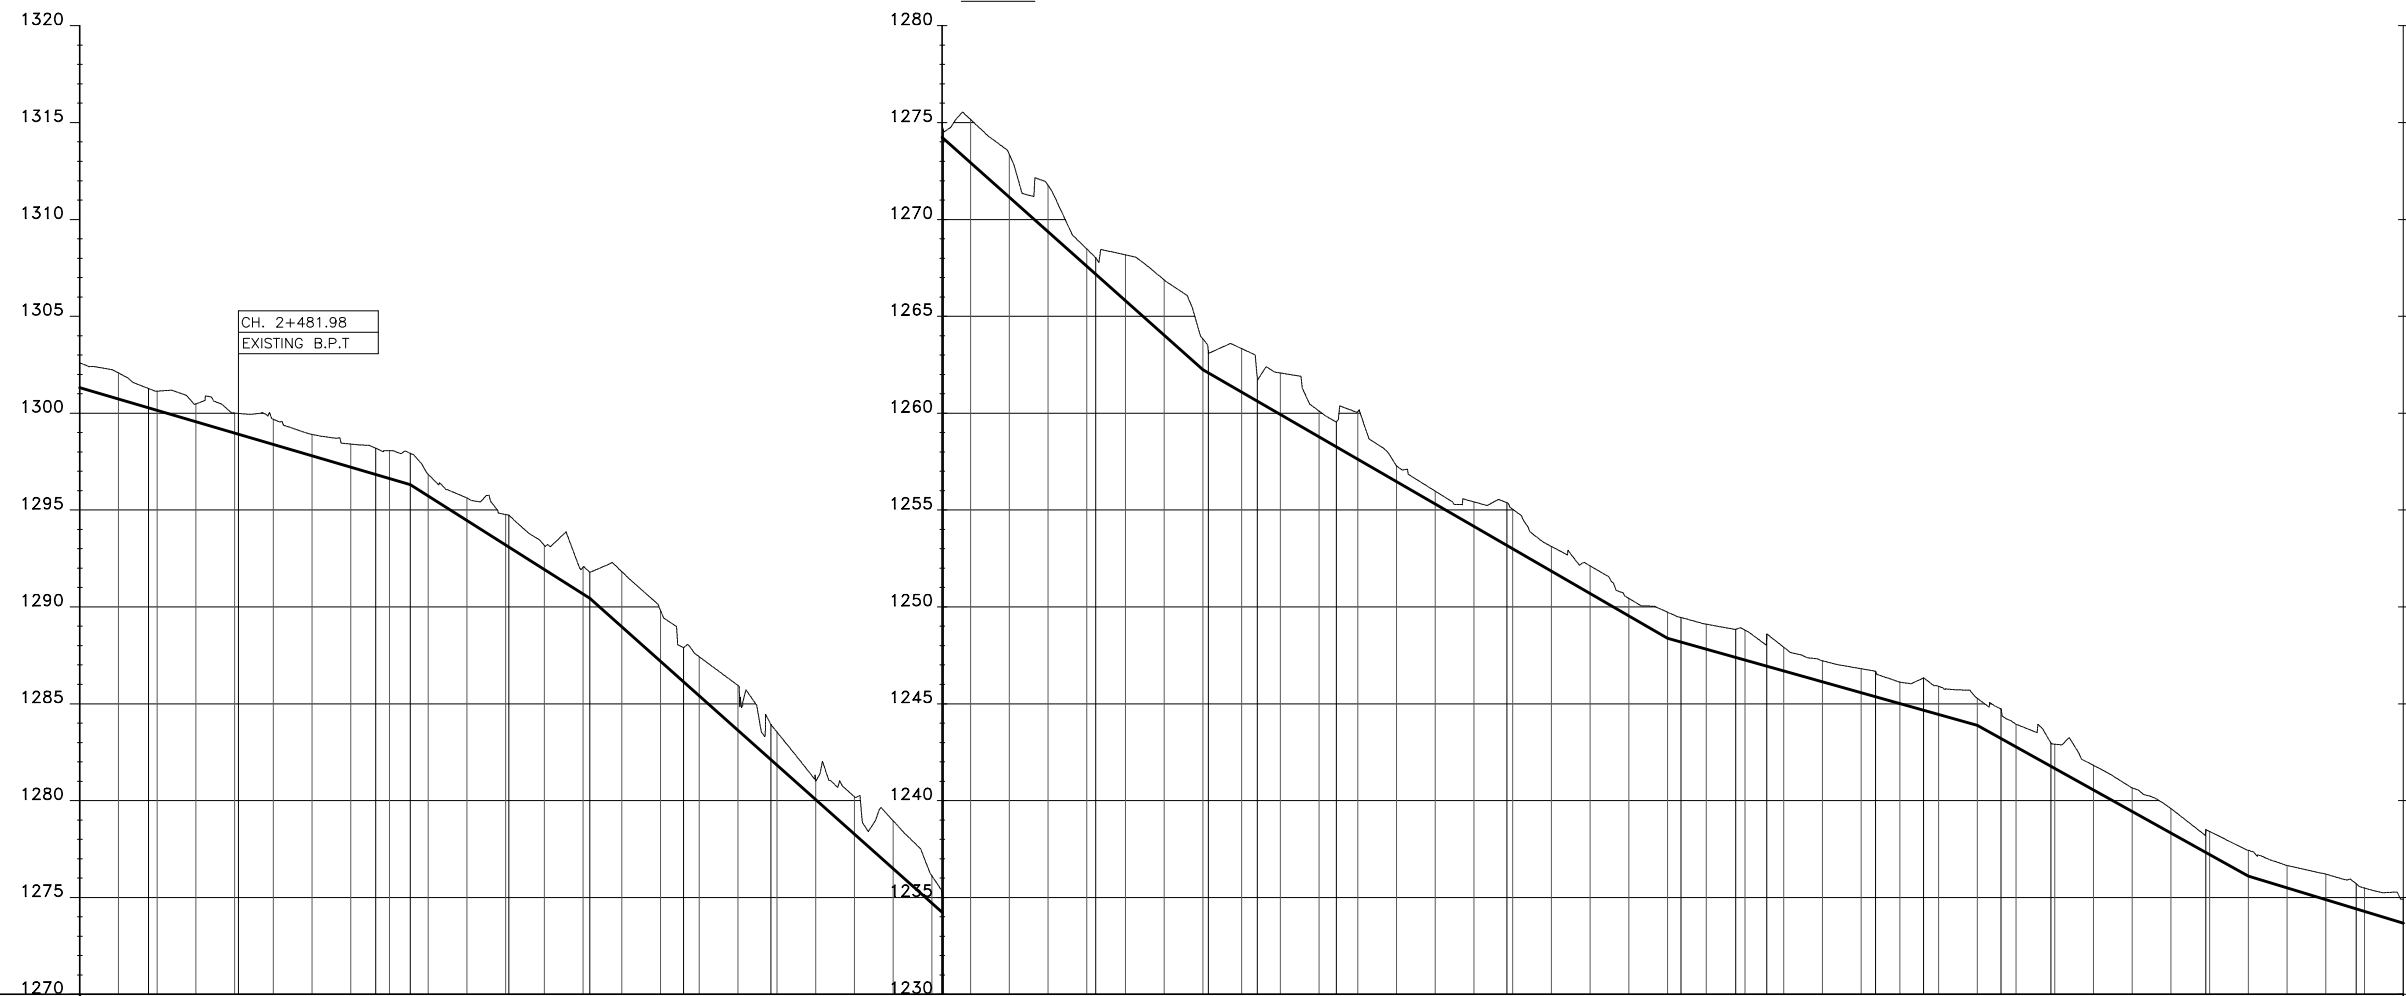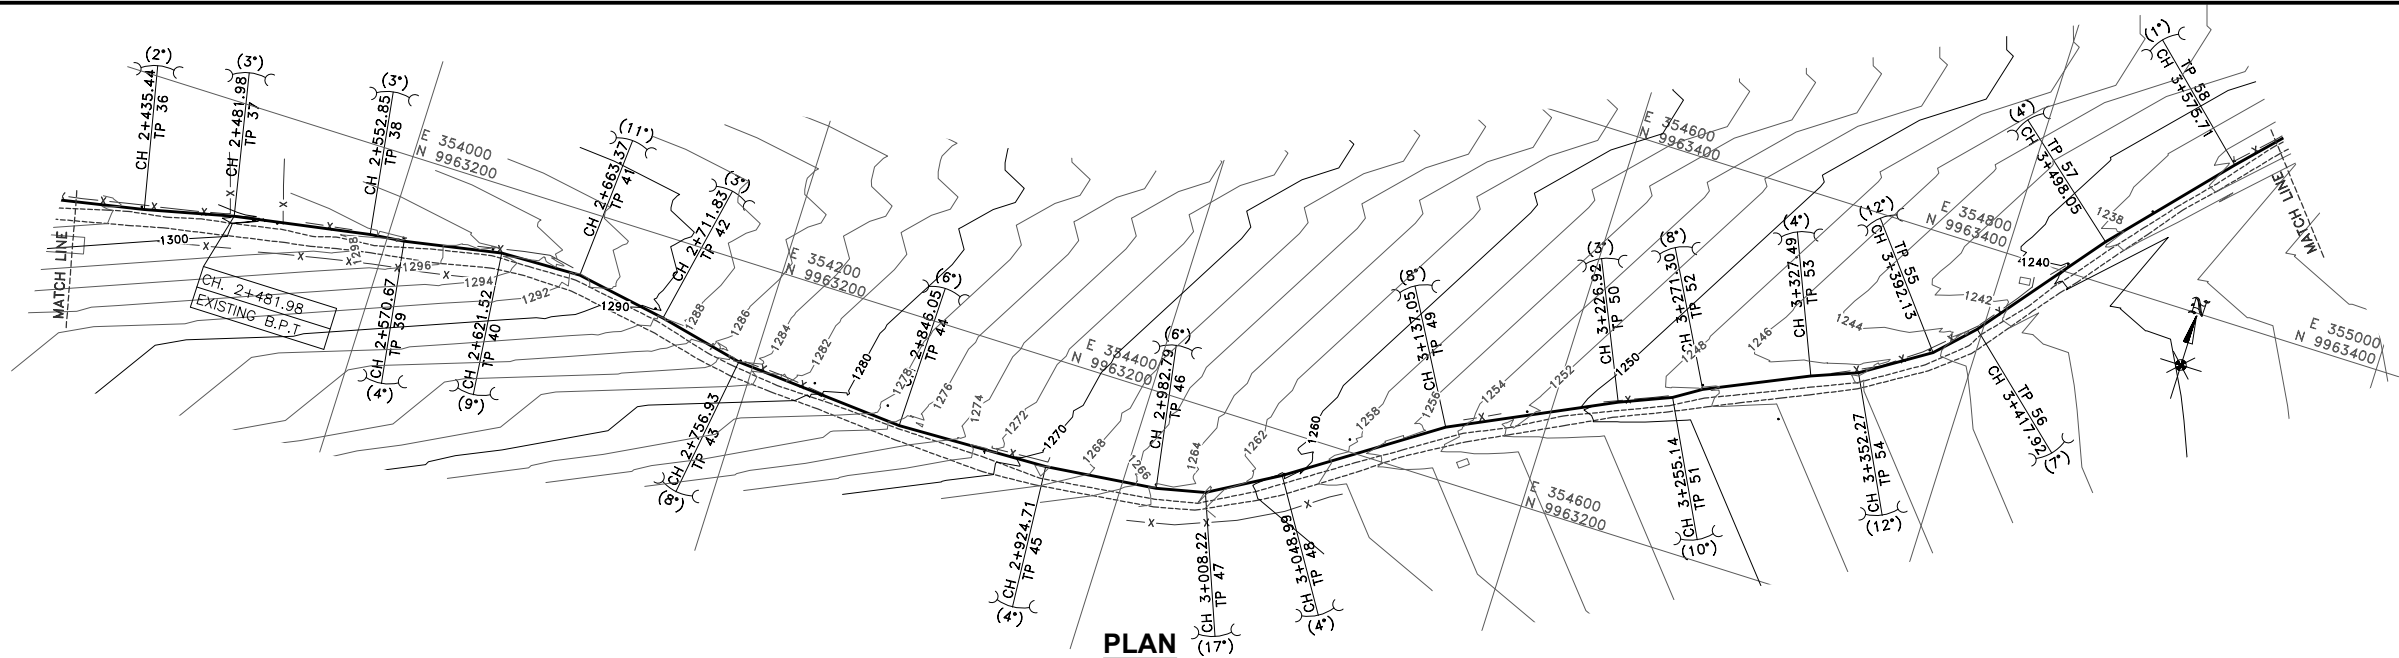

TYPE OF PIPE AND SIZE	DN 200mm HDPE PIPE - PE 100 SDR 11 (PN 16)	
GEOLOGICAL CONDITION	RED LOAM SOIL	
EXISTING GROUND LEVEL (m)	1.28	2+400.00	1301.31	1302.60	1.35	2+420.00	1300.73	1302.08	1.00	2+435.44	1300.27	1301.27	1.00	2+440.00	1300.14	1301.14	0.92	2+460.00	1299.56	1300.48	1.03	2+480.00	1298.97	1300.00	1.07	2+481.98	1298.91	1299.99	1.30	2+500.00	1298.38	1299.69	1.11	2+520.00	1297.80	1298.90	1.19	2+540.00	1297.21	1298.41	1.35	2+552.85	1296.64	1298.19	1.44	2+560.00	1296.63	1298.06	1.61	2+570.67	1296.31	1297.92	1.12	2+580.00	1295.72	1296.84	1.16	2+600.00	1294.46	1295.62	1.57	2+620.00	1293.19	1294.77	1.64	2+621.32	1293.10	1294.74	1.24	2+640.00	1291.93	1293.16	1.39	2+660.00	1290.66	1292.06	1.33	2+663.37	1290.45	1291.78	2.85	2+680.00	1288.97	1291.81	2.61	2+700.00	1287.19	1289.80	1.77	2+711.83	1286.13	1287.90	2.02	2+720.00	1285.40	1287.42	2.32	2+740.00	1283.62	1285.94	1.81	2+756.83	1282.11	1283.93	1.71	2+760.00	1281.84	1283.85	1.05	2+780.00	1280.06	1281.11	1.92	2+800.00	1278.28	1280.20	2.47	2+820.00	1276.49	1278.97	1.42	2+840.00	1274.71	1276.13	0.43	2+846.05	1274.17	1274.61	2.24	2+860.00	1272.35	1275.17	2.23	2+880.00	1271.15	1273.38	2.40	2+900.00	1269.37	1271.77	0.90	2+920.00	1267.58	1268.48	0.86	2+924.71	1267.16	1268.02	2.37	2+940.00	1265.80	1268.17	2.86	2+960.00	1264.02	1266.88	1.60	2+980.00	1262.24	1263.84	1.15	2+982.78	1262.08	1263.22	2.25	3+000.00	1261.08	1263.33	1.10	3+008.22	1260.81	1261.70	2.15	3+020.00	1259.93	1262.08	1.34	3+040.00	1258.77	1260.11	1.31	3+048.99	1258.25	1259.56	2.46	3+060.00	1257.62	1260.08	0.82	3+080.00	1256.46	1257.28	0.67	3+100.00	1255.31	1255.98	1.27	3+120.00	1254.15	1255.42	2.22	3+137.05	1253.17	1255.59	2.04	3+140.00	1253.00	1255.04	1.28	3+160.00	1251.84	1253.12	1.43	3+180.00	1250.69	1252.12	0.90	3+200.00	1249.53	1250.44	1.35	3+220.00	1248.38	1249.73	1.27	3+226.92	1248.19	1249.46	1.29	3+240.00	1247.82	1249.11	1.44	3+255.14	1247.39	1248.84	1.54	3+260.00	1247.26	1248.80	1.66	3+271.30	1246.94	1248.60	1.22	3+280.00	1246.69	1247.92	1.08	3+300.00	1246.13	1247.21	1.24	3+320.00	1245.57	1246.81	1.32	3+327.49	1245.36	1246.68	1.11	3+340.00	1245.01	1246.11	1.68	3+352.27	1244.66	1246.34	1.45	3+360.00	1244.45	1245.90	1.40	3+380.00	1243.88	1245.28	1.53	3+393.13	1243.21	1244.73	1.17	3+400.00	1242.77	1243.94	1.21	3+417.92	1241.77	1242.98	1.25	3+420.00	1241.66	1242.91	1.27	3+440.00	1240.55	1241.82	1.22	3+460.00	1239.43	1240.66	1.26	3+480.00	1238.32	1239.59	1.18	3+498.05	1237.32	1238.50	1.20	3+500.00	1237.21	1238.41	1.34	3+520.00	1236.10	1237.43	1.16	3+540.00	1235.49	1236.65	1.32	3+560.00	1234.88	1236.21	1.29	3+575.71	1234.41	1235.70	1.21	3+580.00	1234.28	1235.48	1.24	3+600.00	1233.67	1234.91	1.18	3+620.00	1233.06	1234.28	1.18	3+640.00	1232.45	1233.67	1.18	3+660.00	1231.84	1233.06	1.18	3+680.00	1231.23	1232.45	1.18	3+700.00	1230.62	1231.84	1.18	3+720.00	1230.01	1231.23	1.18	3+740.00	1229.40	1230.62	1.18	3+760.00	1228.79	1230.01	1.18	3+780.00	1228.18	1229.40	1.18	3+800.00	1227.57	1228.79	1.18	3+820.00	1226.96	1228.18	1.18	3+840.00	1226.35	1227.57	1.18	3+860.00	1225.74	1226.96	1.18	3+880.00	1225.13	1225.74	1.18	3+900.00	1224.52	1225.13	1.18	3+920.00	1223.91	1224.52	1.18	3+940.00	1223.30	1223.91	1.18	3+960.00	1222.69	1223.30	1.18	3+980.00	1222.08	1222.69	1.18	4+000.00	1221.47	1222.08	1.18	4+020.00	1220.86	1221.47	1.18	4+040.00	1220.25	1220.86	1.18	4+060.00	1219.64	1220.25	1.18	4+080.00	1219.03	1219.64	1.18	4+100.00	1218.42	1219.03	1.18	4+120.00	1217.81	1218.42	1.18	4+140.00	1217.20	1217.81	1.18	4+160.00	1216.59	1217.20	1.18	4+180.00	1215.98	1216.59	1.18	4+200.00	1215.37	1215.98	1.18	4+220.00	1214.76	1215.37	1.18	4+240.00	1214.15	1214.76	1.18	4+260.00	1213.54	1214.15	1.18	4+280.00	1212.93	1213.54	1.18	4+300.00	1212.32	1212.93	1.18	4+320.00	1211.71	1212.32	1.18	4+340.00	1211.10	1211.71	1.18	4+360.00	1210.49	1211.10	1.18	4+380.00	1209.88	1210.49	1.18	4+400.00	1209.27	1209.88	1.18	4+420.00	1208.66	1209.27	1.18	4+440.00	1208.05	1208.66	1.18	4+460.00	1207.44	1208.05	1.18	4+480.00	1206.83	1207.44	1.18	4+500.00	1206.22	1206.83	1.18	4+520.00	1205.61	1206.22	1.18	4+540.00	1205.00	1205.61	1.18	4+560.00	1204.39	1205.00	1.18	4+580.00	1203.78	1204.39	1.18	4+600.00	1203.17	1203.78	1.18	4+620.00	1202.56	1203.17	1.18	4+640.00	1201.95	1202.56	1.18	4+660.00	1201.34	1201.95	1.18	4+680.00	1200.73	1201.34	1.18	4+700.00	1200.12	1200.73	1.18	4+720.00	1199.51	1200.12	1.18	4+740.00	1198.90	1199.51	1.18	4+760.00	1198.29	1198.90	1.18	4+780.00	1197.68	1198.29	1.18	4+800.00	1197.07	1197.68	1.18	4+820.00	1196.46	1197.07	1.18	4+840.00	1195.85	1196.46	1.18	4+860.00	1195.24	1195.85	1.18	4+880.00	1194.63	1195.24	1.18	4+900.00	1194.02	1194.63	1.18	4+920.00	1193.41	1194.02	1.18	4+940.00	1192.80	1193.41	1.18	4+960.00	1192.19	1192.80	1.18	4+980.00	1191.58	1192.19	1.18	5+000.00	1190.97	1191.58	1.18	5+020.00	1190.36	1190.97	1.18	5+040.00	1189.75	1190.36	1.18	5+060.00	1189.14	1189.75	1.18	5+080.00	1188.53	1189.14	1.18	5+100.00	1187.92	1188.53	1.18	5+120.00	1187.31	1187.92	1.18	5+140.00	1186.70	1187.31	1.18	5+160.00	1186.09	1186.70	1.18	5+180.00	1185.48	1186.09	1.18	5+200.00	1184.87	1185.48	1.18	5+220.00	1184.26	1184.87	1.18	5+240.00	1183.65	1184.26	1.18	5+260.00	1183.04	1183.65	1.18	5+280.00	1182.43	1183.04	1.18	5+300.00	1181.82	1182.43	1.18	5+320.00	1181.21	1181.82	1.18	5+340.00	1180.60	1181.21	1.18	5+360.00	1180.00	1180.60	1.18	5+380.00	1179.39	1179.99	1.18	5+400.00	1178.78	1179.39	1.18	5+420.00	1178.17	1178.78	1.18	5+440.00	1177.56	1178.17	1.18	5+460.00	1176.95	1177.56	1.18	5+480.00	1176.34	1176.95	1.18	5+500.00	1175.73	1176.34	1.18	5+520.00	1175.12	1175.73	1.18	5+540.00	1174.51	1175.12	1.18	5+560.00	1173.90	1174.51	1.18	5+580.00	1173.29	1173.90	1.18	5+600.00	1172.68	1173.29	1.18	5+620.00	1172.07	1172.68	1.18	5+640.00	1171.46	1172.07	1.18	5+660.00	1170.85	1171.46	1.18	5+680.00	1170.24	1170.85	1.18	5+700.00	1169.63	1170.24	1.18	5+720.00	1169.02	1169.63	1.18	5+740.00	1168.41	1169.02	1.18	5+760.00	1167.80	1168.41	1.18	5+780.00	1167.19	1167.80	1.18	5+800.00	1166.58	1167.19	1.18	5+820.00	1165.97	1166.58	1.18	5+840.00	1165.36	1165.97	1.18	5+860.00	1164.75	1165.36	1.18	5+880.00	1164.14	1164.75	1.18	5+900.00	1163.53	1164.14	1.18	5+920.00	1162.92	1163.53	1.18	5+940.00	1162.31	1162.92	1.18	5+960.00	1161.70	1162.31	1.18	5+980.00	1161.09	1161.70	1.18	6+000.00	1160.48	1161.09	1.18	6+020.00	1159.87	1160.48	1.18	6+040.00	1159.26	1159.87	1.18	6+060.00	1158.65	1159.26	1.18	6+080.00	1158.04	1158.65	1.18	6+100.00	1157.43	1158.04	1.18	6+120.00	1156.82	1157.43	1.18	6+140.00	1156.21	1156.82	1.18	6+160.00	1155.60	1156.21	1.18	6+180.00	1155.00	1155.60	1.18	6+200.00	1154.39	1155.00	1.18	6+220.00	1153.78	1154.39	1.18	6+240.00	1153.17	1153.78	1.18	6+260.00	1152.56	1153.17	1.18	6+280.00	1151.95	1152.56	1.18	6+300.00	1151.34	1151.95	1.18	6+320.00	1150.73	1151.34	1.18	6+340.00	1150.12	1150.73	1.18	6+360.00	1149.51	1150.12	1.18	6+380.00	1148.90	1149.51	1.18	6+400.00	1148.29	1148.90	1.18	6+420.00	1147.68	1148.29	1.18	6+440.00	1147.07	1147.68	1.18	6+460.00	1146.46	1147.07	1.18	6+480.00	1145.85	1146.46	1.18	6+500.00	1145.24	1145.85	1.18	6+520.00	1144.63	1145.24	1.18	6+540.00	1144.02	1144.63	1.18	6+560.00	1143.41	1144.02	1.18	6+580.00	1142.80	1143.41	1.18	6+600.00	1142.19	1142.80	1.18	6+620.00	1141.58	1142.19	1.18	6+640.00	1140.97	1141.58	1.18	6+660.00	1140.36	1140.97	1.18	6+680.00	1139.75	1140.36	1.18	6+700.00	1139.14	1139.75	1.18	6+720.00	1138.53	1139.14	1.18	6+740.00	1137.92	1138.53	1.18	6+760.00	1137.31	1137.92	1.18	6+780.00	1136.70	1137.31	1.18	6+800.00	1136.09	1136.70	1.18	6+820.00	1135.48	1136.09	1.18	6+840.00	1134.87	1135.48	1.18	6+860.00	1134.26	1134.87	1.18	6+880.00	1133.65	1134.26	1.18	6+900.00	1133.04	1133.65	1.18	6+920.00	1132.43	1133.04	1.18	6+940.00	1131.82	1132.43	1.18	6+960.00	1131.21	1131.82	1.18	6+980.00	1130.60	1131.21	1.18	7+000.00	1130.00	1130.60	1.18	7+020.00	1129.39	1130.00	1.18	7+040.00	1128.78	1129.39	1.18	7+060.00	1128.17	1128.78	1.18	7+080.00	1127.56	1128.17	1.18	7+100.00	1126.95	1127.56	1.18	7+120.00	1126.34	1126.95	1.18	7+140.00	1125.73	1126.34	1.18	7+160.00	1125.12	1125.73	1.18	7+180.00	1124.51	1125.12	1.18	7+200.00	1123.90	1124.51	1.18	7+220.00	1123.29	1123.90	1.18	7+240.00	1122.68	1123.29	1.18	7+260.00	1122.07	1122.68	1.18	

- NOTES:**
1. CONTOUR LEVELS ARE IN METERS AT TWO METER INTERVALS
 2. GRID VALUES ARE IN METERS AT 200 METER INTERVALS
 3. GEOLOGICAL CONDITIONS INDICATED ON DRAWING ARE FOR GENERAL GUIDANCE ONLY
 4. MINIMUM PIPELINE SLOPES TO BE 1:200
 5. DRAWING TO BE READ IN CONJUNCTION WITH STANDARD DRAWINGS

- | | |
|---|---|
|  | ROAD (TARMAC) |
|  | ROAD / TRACK (EARTH / MURRAM) |
|  | FENCE / HEDGE |
|  | CONTOURS |
|  | ELECTRIC POST |
|  | CULVERT |
|  | GATE |
|  | TEMPORARY STRUCTURES |
|  | BUILDINGS |
|  | PROPOSED TREATED WATER GRAVITY MAIN |
| TP10 | TRAVERSE POINT & No. |
|  | TRIAL HOLE |
|  | HORIZONTAL BEND (H) OR VERTICAL BEND (V) WITH ANGLE INDICATED |
|  | RIVER/STREAM |
| V.J. | VIKING JOHNSON |
| GV | GATE VALVE |
| SV-01 | SECTIONAL VALVE & No. |
| WO-01 | WASHOUT VALVE & No. |
| SAV-01 | AIR VALVE & No. |
| WM | WATER METER |
|  | PROPOSED MASONRY CHAMBER |
|  | PROPOSED VALVE BOX |
|  | PIPELINE GRADIENT WITH SLOPE DIRECTION (SLOPE MIN. OR 1 IN n) |

ISSUED FOR CONSTRUCTION				
REVISIONS		SIGN	DATE	APPROVED
	BY			
	CHECKED			
	BY			
	CHECKED			
	BY			
	CHECKED			
	BY			
	CHECKED			

**CLIENT: THE CHIEF EXECUTIVE OFFICER
TANA WATER WORKS
DEVELOPMENT AGENCY**

CONSULTING ENGINEERS:

MANGAT I.B PATEL(MIBP) LIMITED

MIBP
CONSULTING ENGINEERS

P.O BOX 48674,00100-GPO,
NAIROBI, KENYA

E-MAIL: mibp.nairobi@mibp.co.ke
TEL: +254-20-2710500

PROJECT TITLE:
**KENYA TOWNS SUSTAINABLE WATER
SUPPLY AND SANITATION PROGRAM**


CONTRACT No.TWSB/ADB/003/2019-2020
CONSTRUCTION OF CHUKA AND
CHOGORIA WATER SUPPLY AND
SANITATION PROJECT

LOT 1: CHUKA WATER SUPPLY


DRAWING TITLE:
TREATED WATER GRAVITY MAIN
KATHWANA LINE
PLAN & LONGITUDINAL SECTION
CH. 2+400.00 - 3+600.00
SHEET 3 OF 26

Designed by: A.M.I	Drawn by: P.W.K
Checked by: N.J.N	Approved by: N.J.N
Scale: H: 1:4000 V: 1:400	Date: FEB 2024

DRG No.	M407/CK/TWKT/03	REV
---------	-----------------	-----

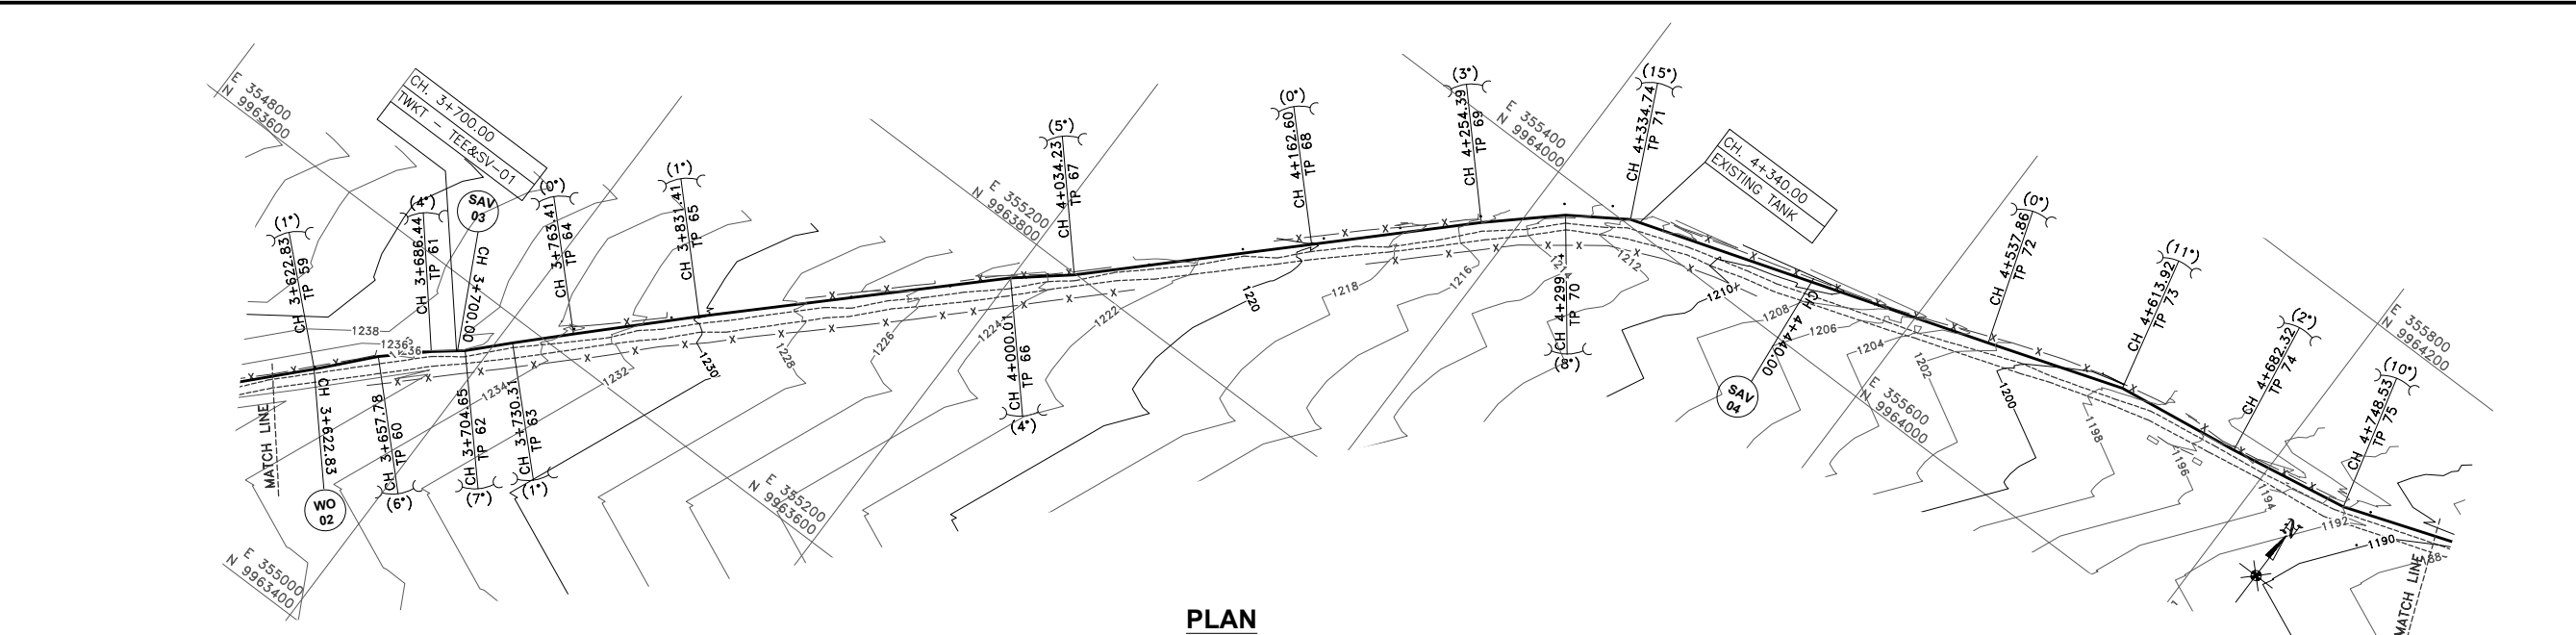

PLAN

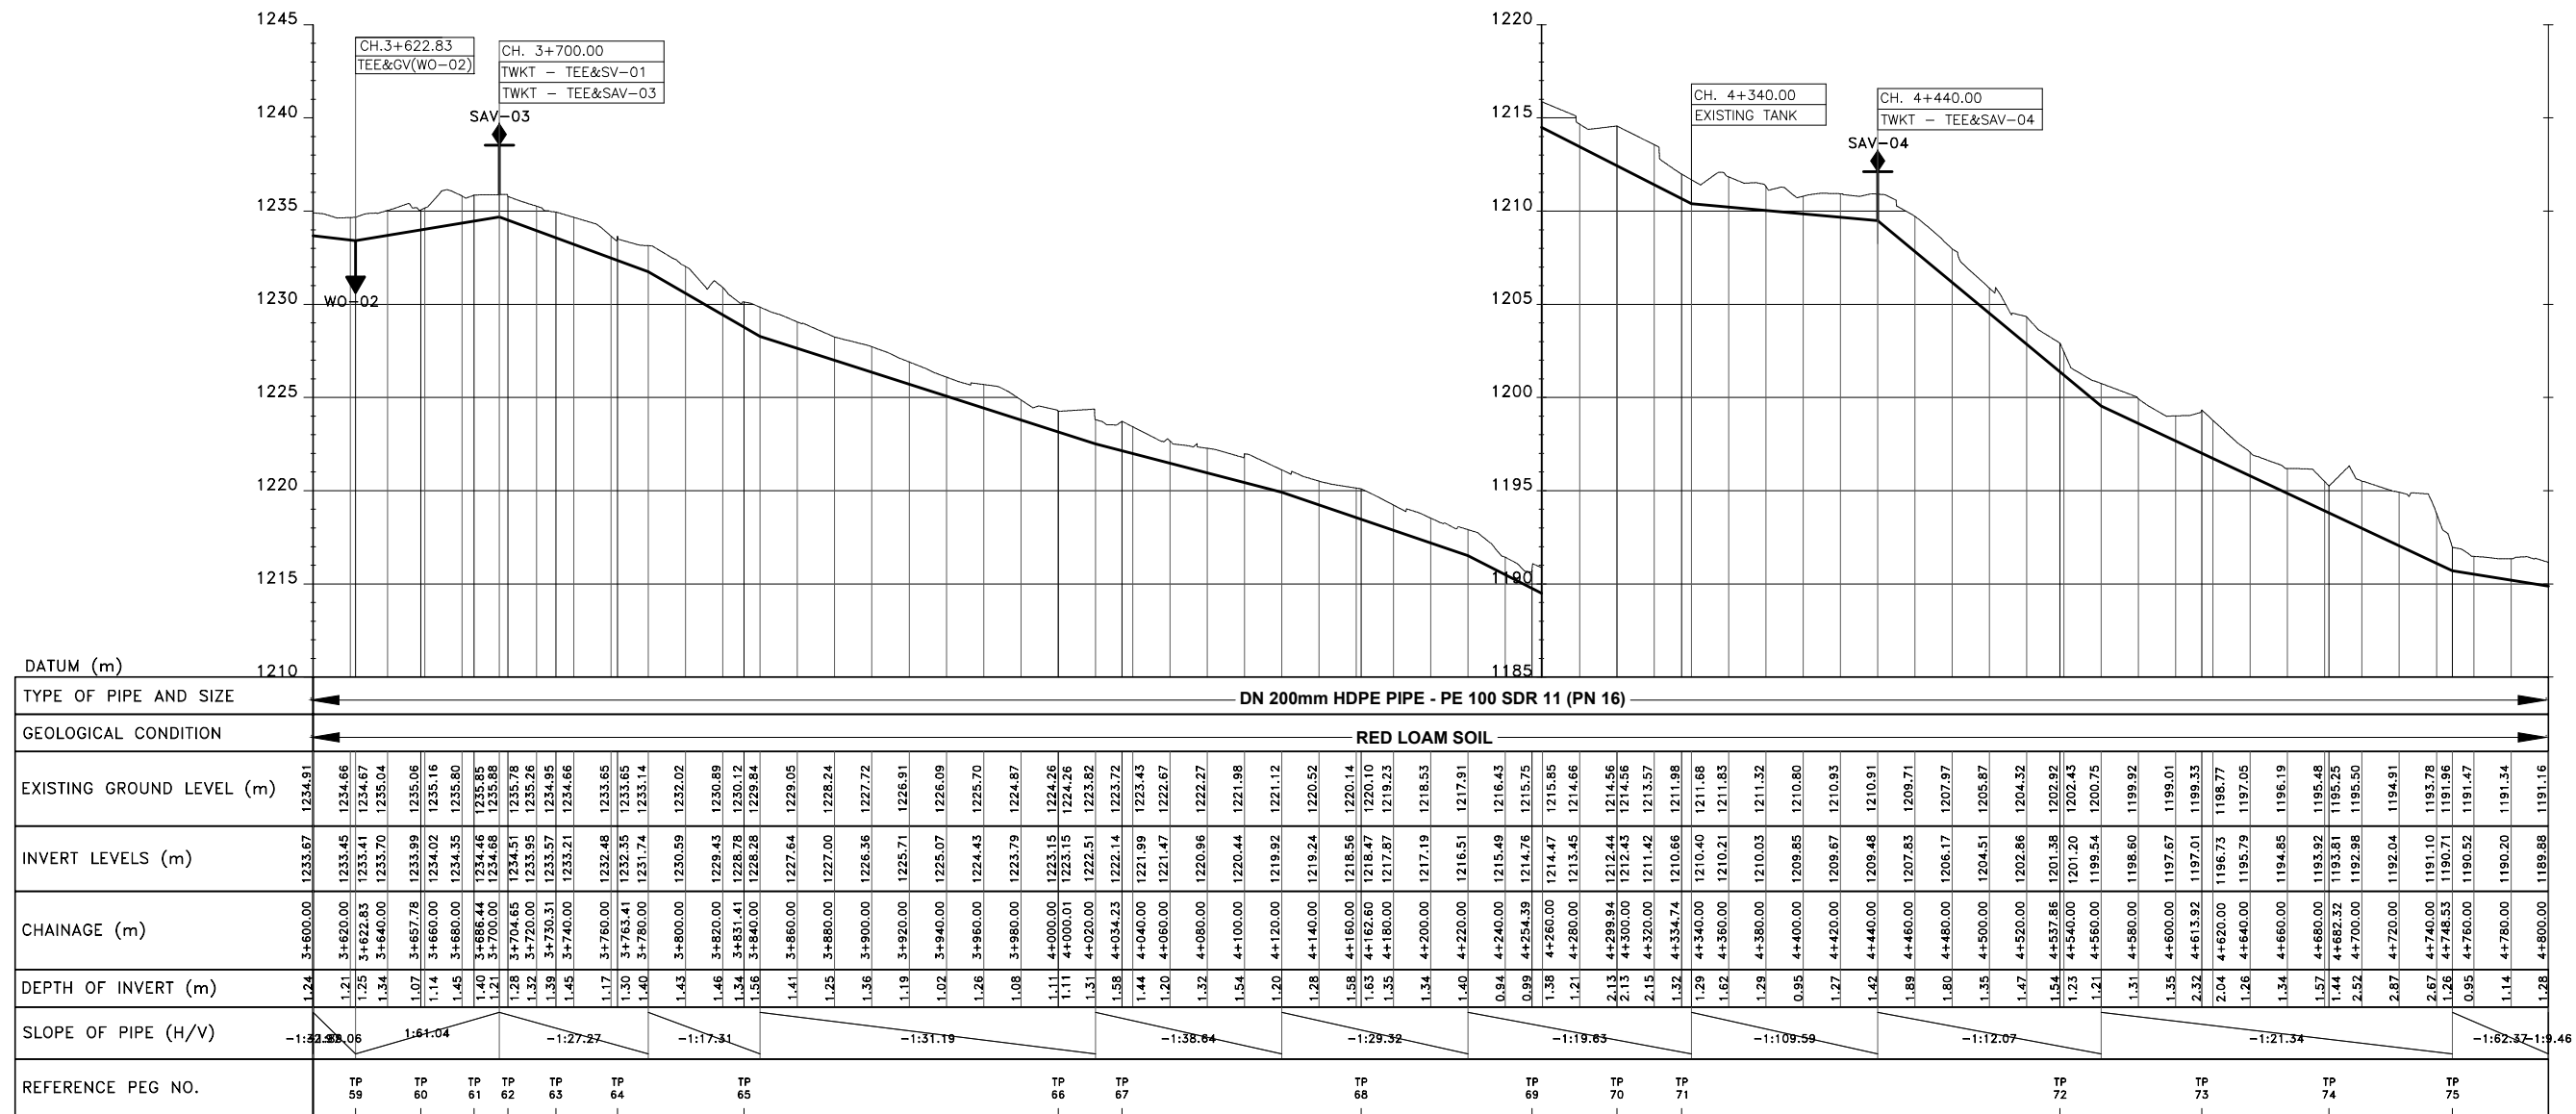

LONGITUDINAL SECTION

- NOTES:**
1. CONTOUR LEVELS ARE IN METERS AT TWO METER INTERVALS
 2. GRID VALUES ARE IN METERS AT 200 METER INTERVALS
 3. GEOLOGICAL CONDITIONS INDICATED ON DRAWING ARE FOR GENERAL GUIDANCE ONLY
 4. MINIMUM PIPELINE SLOPES TO BE 1:200
 5. DRAWING TO BE READ IN CONJUNCTION WITH STANDARD DRAWINGS

- LEGEND:**
- ROAD (TARMAC)
 - ROAD / TRACK (EARTH / MURRAM)
 - FENCE / HEDGE
 - CONTOURS
 - ELECTRIC POST
 - CULVERT
 - GATE
 - TEMPORARY STRUCTURES
 - BUILDINGS
 - PROPOSED TREATED WATER GRAVITY MAIN
 - TRaverse POINT & No.
 - TRIAL HOLE
 - HORIZONTAL BEND (H) OR VERTICAL BEND (V) WITH ANGLE INDICATED
 - RIVER/STREAM
 - VIKING JOHNSON
 - GATE VALVE
 - SECTIONAL VALVE & No.
 - WASHOUT VALVE & No.
 - AIR VALVE & No.
 - WATER METER
 - PROPOSED MASONRY CHAMBER
 - PROPOSED VALVE BOX
 - PIPELINE GRADIENT WITH SLOPE DIRECTION (SLOPE MIN. OR 1 IN n)

ISSUED FOR CONSTRUCTION

REVISIONS		SIGN	DATE	APPROVED
BY	CHECKED			
BY	CHECKED			
BY	CHECKED			
BY	CHECKED			

CLIENT: THE CHIEF EXECUTIVE OFFICER
TANA WATER WORKS
DEVELOPMENT AGENCY
P.O BOX 1292 - 10100,
NYERI, KENYA

CONSULTING ENGINEERS:
MANGAT I.B PATEL(MIBP) LIMITED
P.O BOX 48674,00100-GPO,
NAIROBI, KENYA
E-MAIL: mibp.nairobi@mibp.co.ke
TEL: +254-20-2710500


PROJECT TITLE:
KENYA TOWNS SUSTAINABLE WATER
SUPPLY AND SANITATION PROGRAM

CONTRACT No.TWSB/ADB/003/2019-2020
CONSTRUCTION OF CHUKA AND
CHOGORIA WATER SUPPLY AND
SANITATION PROJECT


LOT 1: CHUKA WATER SUPPLY

DRAWING TITLE:
TREATED WATER GRAVITY MAIN
KATHWANA LINE
PLAN & LONGITUDINAL SECTION
CH. 3+600.00 - 4+800.00
SHEET 4 OF 26

Designed by: A.M.I Drawn by: P.W.K
Checked by: N.J.N Approved by: N.J.N
Scale: H: 1:4000, V: 1:400 Date: FEB 2024
DRG No. M407/CK/TWKT/04

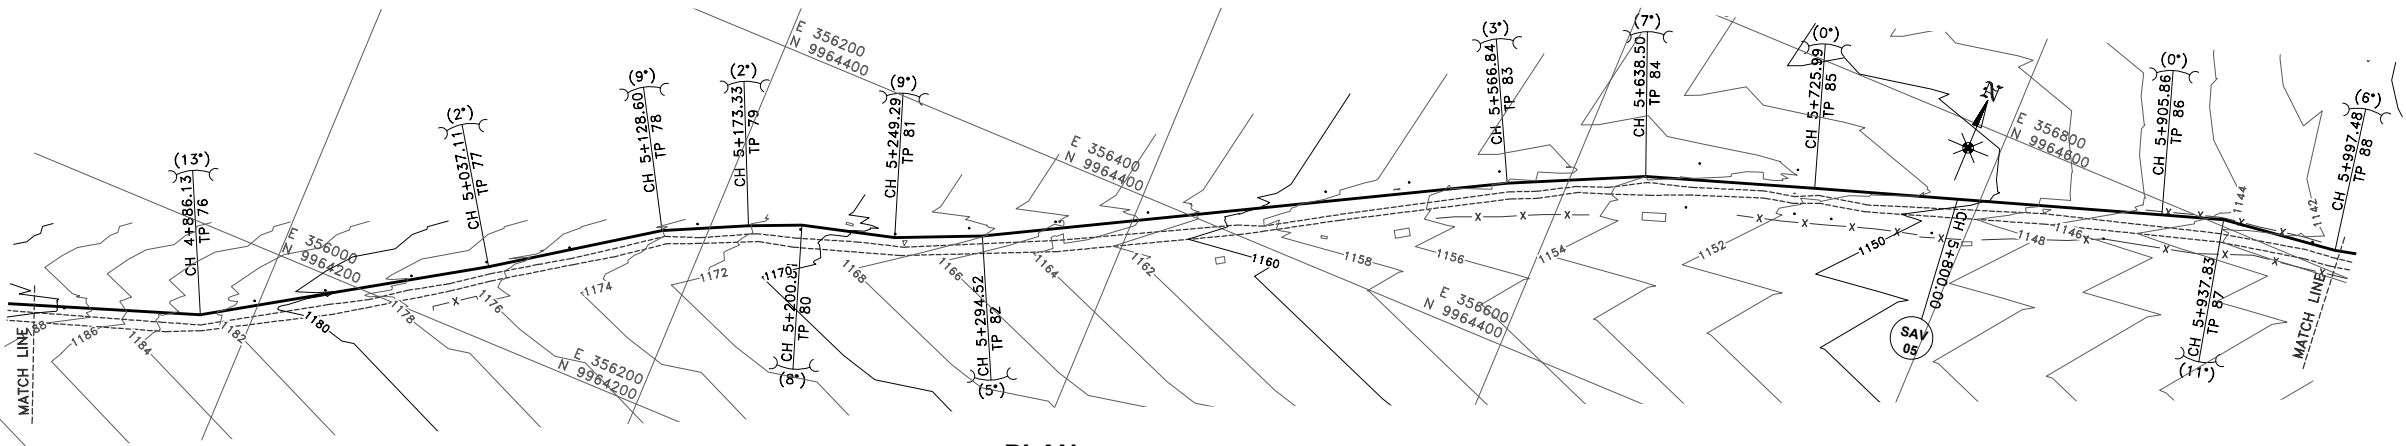

PLAN

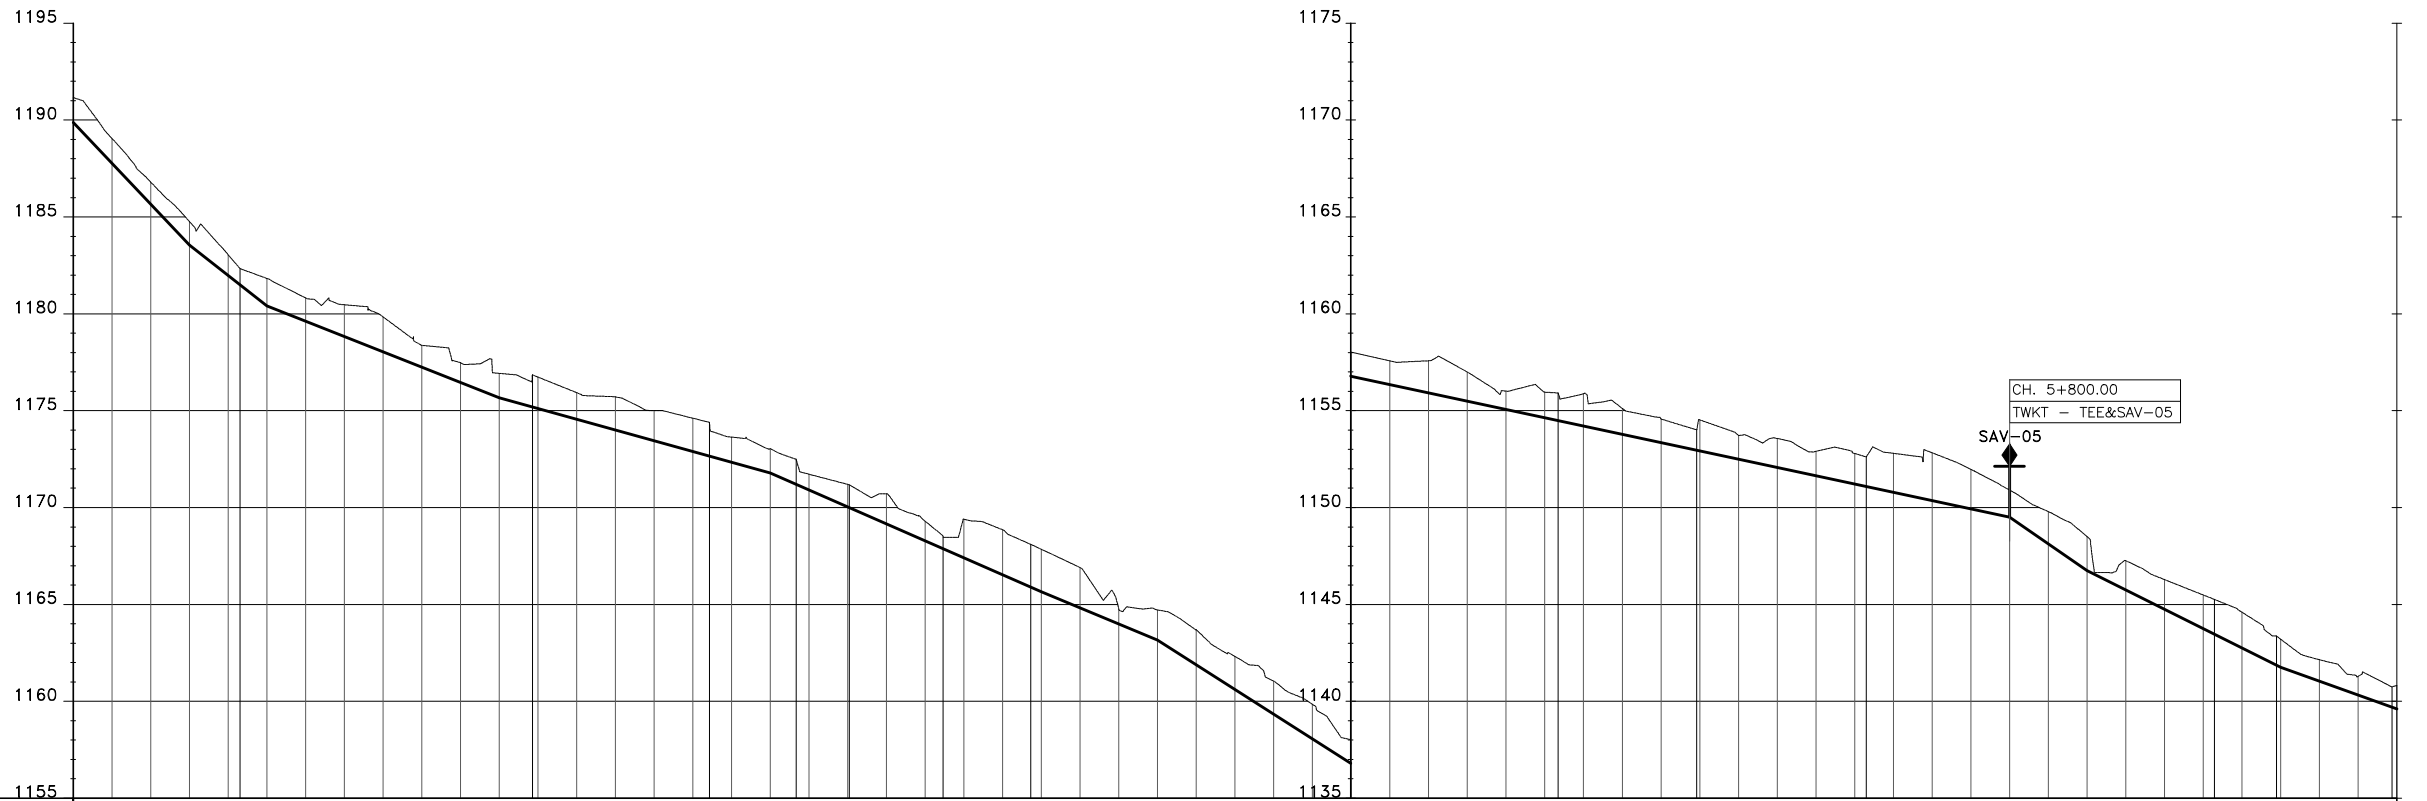

DATUM (m)	1155															1135	
TYPE OF PIPE AND SIZE	DN 200mm HDPE PIPE - PE 100 SDR 11 (PN 16)	
GEOLOGICAL CONDITION	RED LOAM SOIL	
EXISTING GROUND LEVEL (m)	1.28	1.28	1.15	1.22	1.08	0.84	1.42	1.67	1.33	1.22	1.22	1.65	1.32	1.42	1.67	1.33	1.22	1.22	1.65	1.32	LONGITUDINAL SECTION

- NOTES:**
1. CONTOUR LEVELS ARE IN METERS AT TWO METER INTERVALS
 2. GRID VALUES ARE IN METERS AT 200 METER INTERVALS
 3. GEOLOGICAL CONDITIONS INDICATED ON DRAWING ARE FOR GENERAL GUIDANCE ONLY
 4. MINIMUM PIPELINE SLOPES TO BE 1:200
 5. DRAWING TO BE READ IN CONJUNCTION WITH STANDARD DRAWINGS

- LEGEND:**
- ROAD (TARMAC)
 - ROAD / TRACK (EARTH / MURRAM)
 - FENCE / HEDGE
 - CONTOURS
 - ELECTRIC POST
 - CULVERT
 - GATE
 - TEMPORARY STRUCTURES
 - BUILDINGS
 - PROPOSED TREATED WATER GRAVITY MAIN
 - TP10 TRAVERSE POINT & No.
 - TRIAL HOLE
 - HORIZONTAL BEND (H) OR VERTICAL BEND (V) WITH ANGLE INDICATED
 - RIVER/STREAM
 - V.J. VIKING JOHNSON
 - GV GATE VALVE
 - SV-01 SECTIONAL VALVE & No.
 - WO-01 WASHOUT VALVE & No.
 - SAV-01 AIR VALVE & No.
 - WM WATER METER
 - PROPOSED MASONRY CHAMBER
 - PROPOSED VALVE BOX
 - PIPELINE GRADIENT WITH SLOPE DIRECTION (SLOPE MIN. OR 1 IN n)

ISSUED FOR CONSTRUCTION

REVISIONS	SIGN	DATE	APPROVED
BY			
CHECKED			
BY			
CHECKED			
BY			
CHECKED			

CLIENT: **THE CHIEF EXECUTIVE OFFICER**
TANA WATER WORKS
DEVELOPMENT AGENCY
P.O BOX 1292 - 10100,
NYERI, KENYA

CONSULTING ENGINEERS:
MANGAT I.B PATEL(MIBP) LIMITED
P.O BOX 48674,00100-GPO,
NAIROBI, KENYA
E-MAIL: mibp.nairobi@mibp.co.ke
TEL: +254-20-2710500

PROJECT TITLE:
KENYA TOWNS SUSTAINABLE WATER
SUPPLY AND SANITATION PROGRAM

CONTRACT No.TWSB/ADB/003/2019-2020
CONSTRUCTION OF CHUKA AND
CHOGORIA WATER SUPPLY AND
SANITATION PROJECT

LOT 1: CHUKA WATER SUPPLY

DRAWING TITLE:
TREATED WATER GRAVITY MAIN
KATHWANA LINE
PLAN & LONGITUDINAL SECTION
CH. 4+800.00 - 6+000.00
SHEET 5 OF 26


Designed by: A.M.I Drawn by: P.W.K

Checked by: N.J.N Approved by: N.J.N


Scale: H: 1:4000, V: 1:400 Date: FEB 2024

DRG No. **M407/CK/TWK/05**

REV

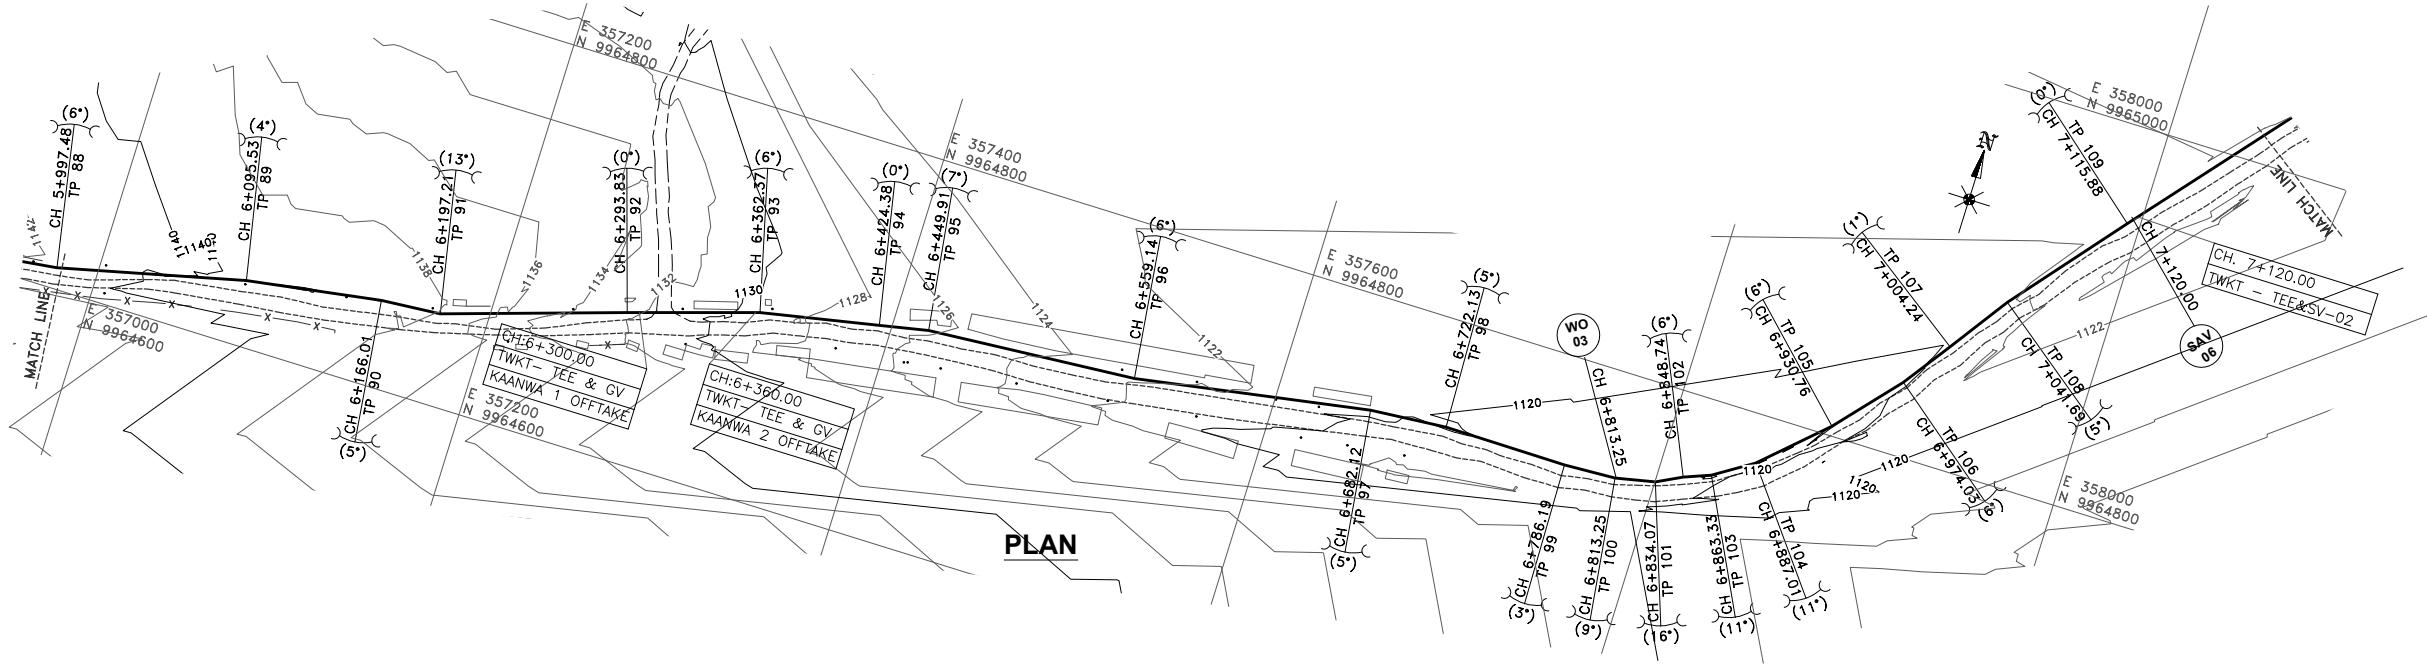

PLAN

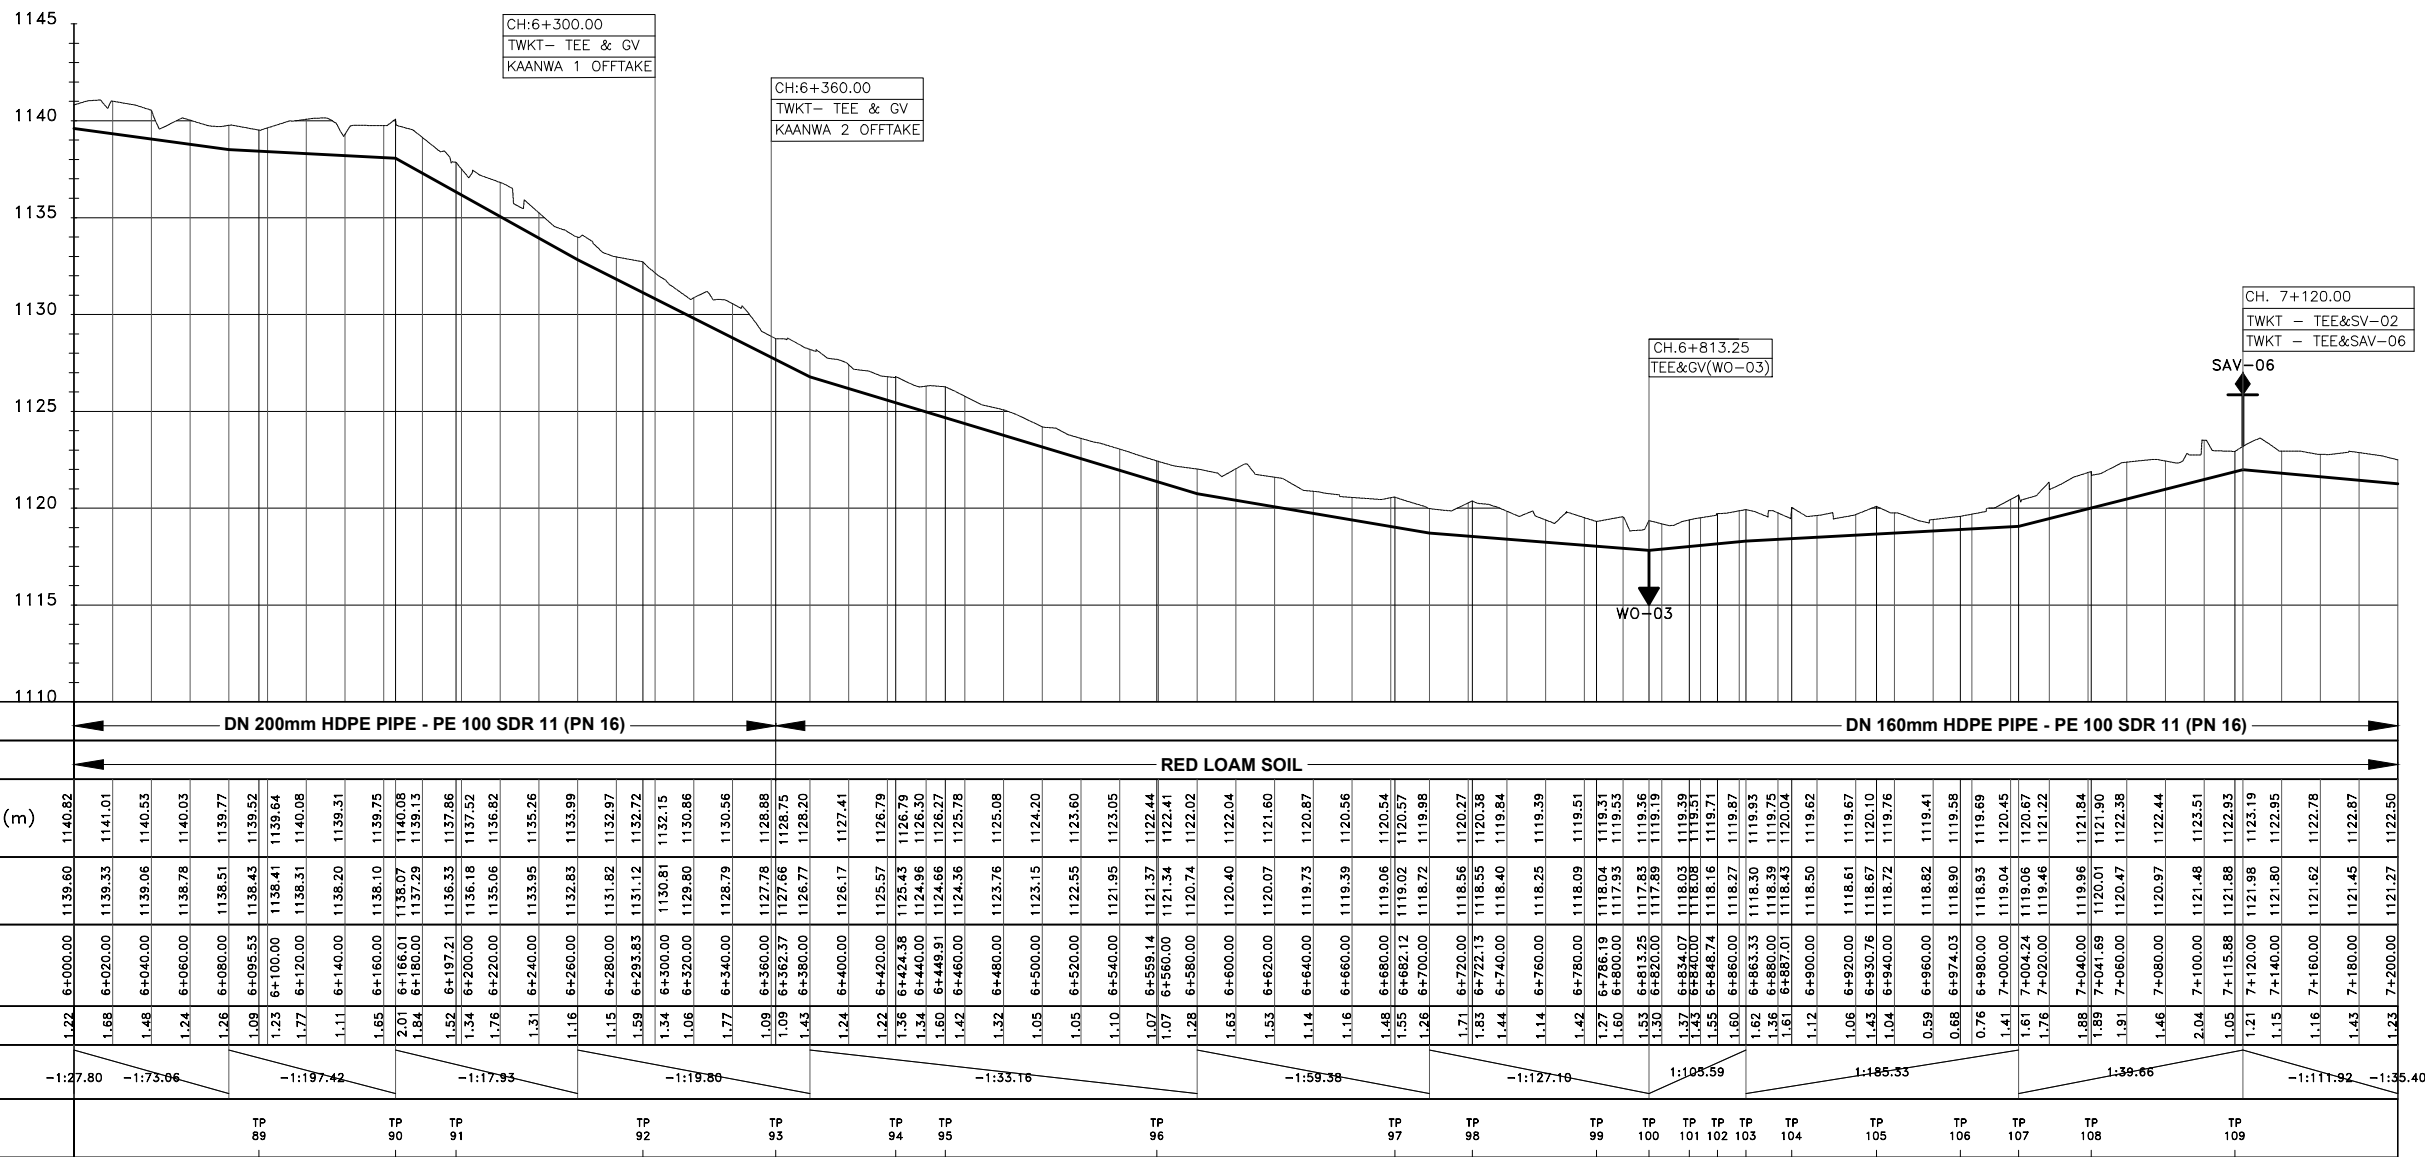

LONGITUDINAL SECTION

- NOTES:**
1. CONTOUR LEVELS ARE IN METERS AT TWO METER INTERVALS
 2. GRID VALUES ARE IN METERS AT 200 METER INTERVALS
 3. GEOLOGICAL CONDITIONS INDICATED ON DRAWING ARE FOR GENERAL GUIDANCE ONLY
 4. MINIMUM PIPELINE SLOPES TO BE 1:200
 5. DRAWING TO BE READ IN CONJUNCTION WITH STANDARD DRAWINGS

- LEGEND:**
- ROAD (TARMAC)
 - ROAD / TRACK (EARTH / MURRAM)
 - FENCE / HEDGE
 - CONTOURS
 - ELECTRIC POST
 - CULVERT
 - GATE
 - TEMPORARY STRUCTURES
 - BUILDINGS
 - PROPOSED TREATED WATER GRAVITY MAIN
 - TP10 TRAVERSE POINT & No.
 - TRIAL HOLE
 - HORIZONTAL BEND (H) OR VERTICAL BEND (V) WITH ANGLE INDICATED
 - RIVER/STREAM
 - V.J. VIKING JOHNSON
 - GV GATE VALVE
 - SV-01 SECTIONAL VALVE & No.
 - WO-01 WASHOUT VALVE & No.
 - SAV-01 AIR VALVE & No.
 - WM WATER METER
 - PROPOSED MASONRY CHAMBER
 - PROPOSED VALVE BOX
 - PIPELINE GRADIENT WITH SLOPE DIRECTION (SLOPE MIN. OR 1 IN n)

ISSUED FOR CONSTRUCTION

REVISIONS		SIGN	DATE	APPROVED
	BY			
	CHECKED			
	BY			
	CHECKED			
	BY			
	CHECKED			
	BY			
	CHECKED			

CLIENT: **THE CHIEF EXECUTIVE OFFICER
TANA WATER WORKS
DEVELOPMENT AGENCY**
P.O BOX 1292 - 10100,
NYERI, KENYA

CONSULTING ENGINEERS:
MANGAT I.B PATEL(MIBP) LIMITED
P.O BOX 48674,00100-GPO,
NAIROBI, KENYA
E-MAIL: mibp.nairobi@mibp.co.ke
TEL: +254-20-2710500


PROJECT TITLE:
**KENYA TOWNS SUSTAINABLE WATER
SUPPLY AND SANITATION PROGRAM**

CONTRACT No.TWSB/ADB/003/2019-2020
**CONSTRUCTION OF CHUKA AND
CHOGORIA WATER SUPPLY AND
SANITATION PROJECT**


LOT 1: CHUKA WATER SUPPLY

DRAWING TITLE:
**TREATED WATER GRAVITY MAIN
KATHWANA LINE
PLAN & LONGITUDINAL SECTION
CH. 6+000.00 - 7+200.00
SHEET 6 OF 26**

Designed by: A.M.I Drawn by: P.W.K
Checked by: N.J.N Approved by: N.J.N
Scale: H: 1:4000, V: 1:400 Date: FEB 2024
DRG No. **M407/CK/TWKT/06**

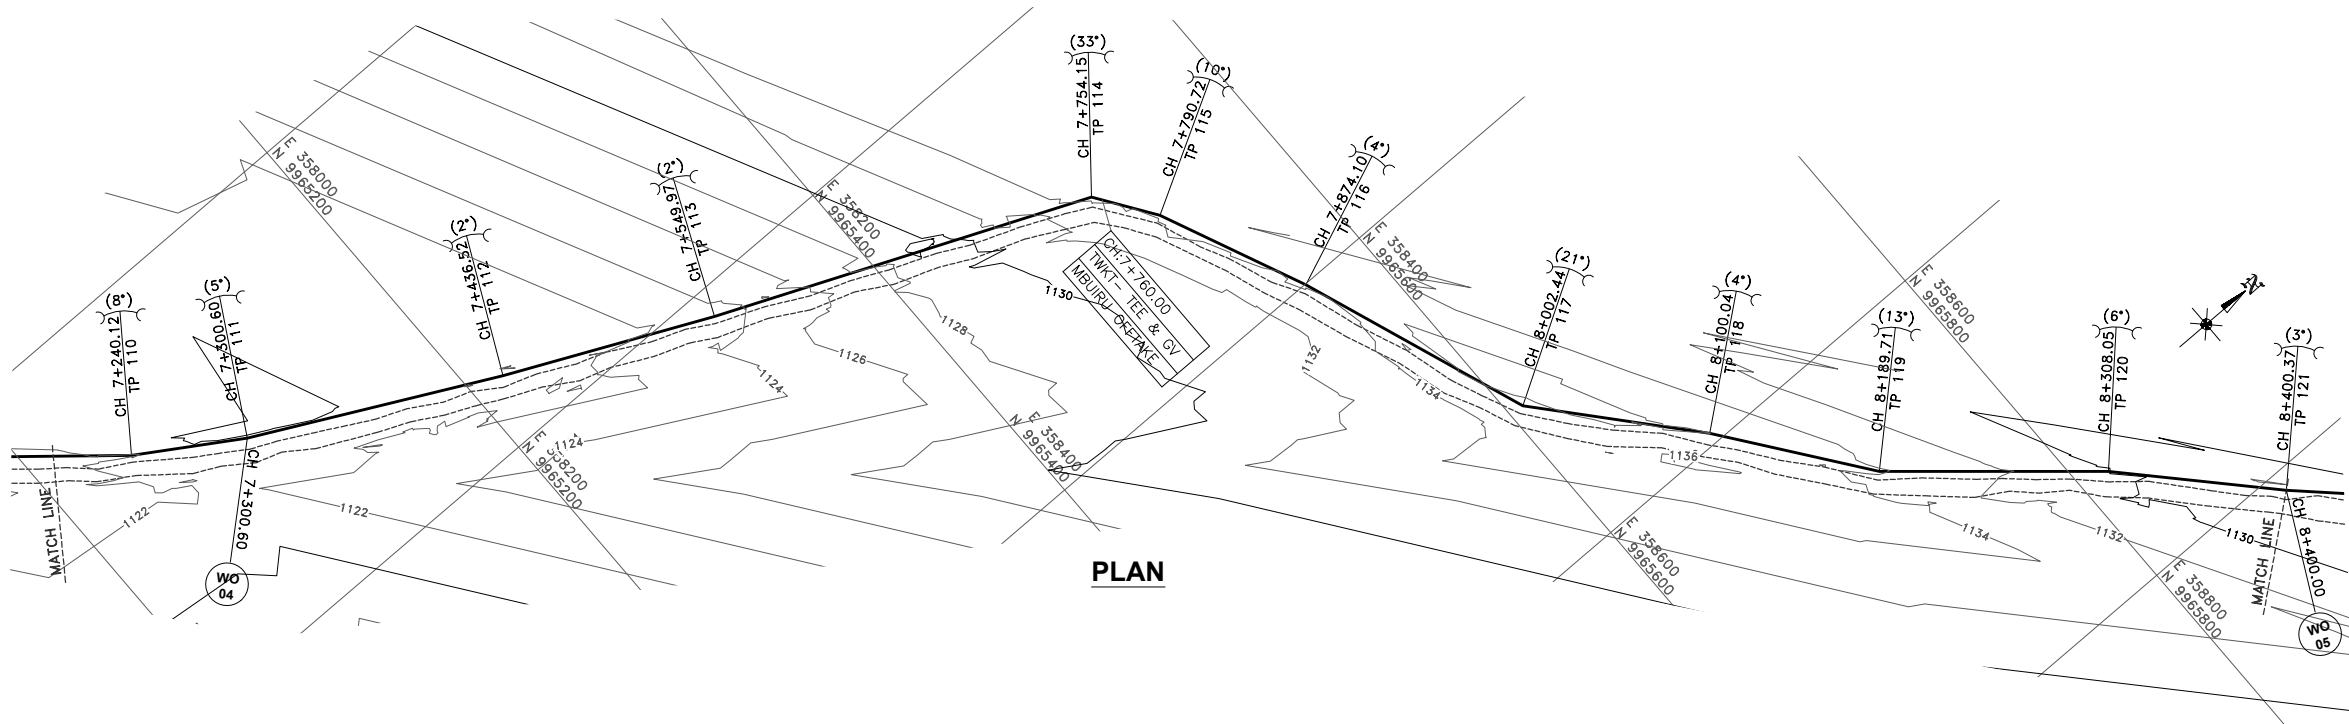

PLAN

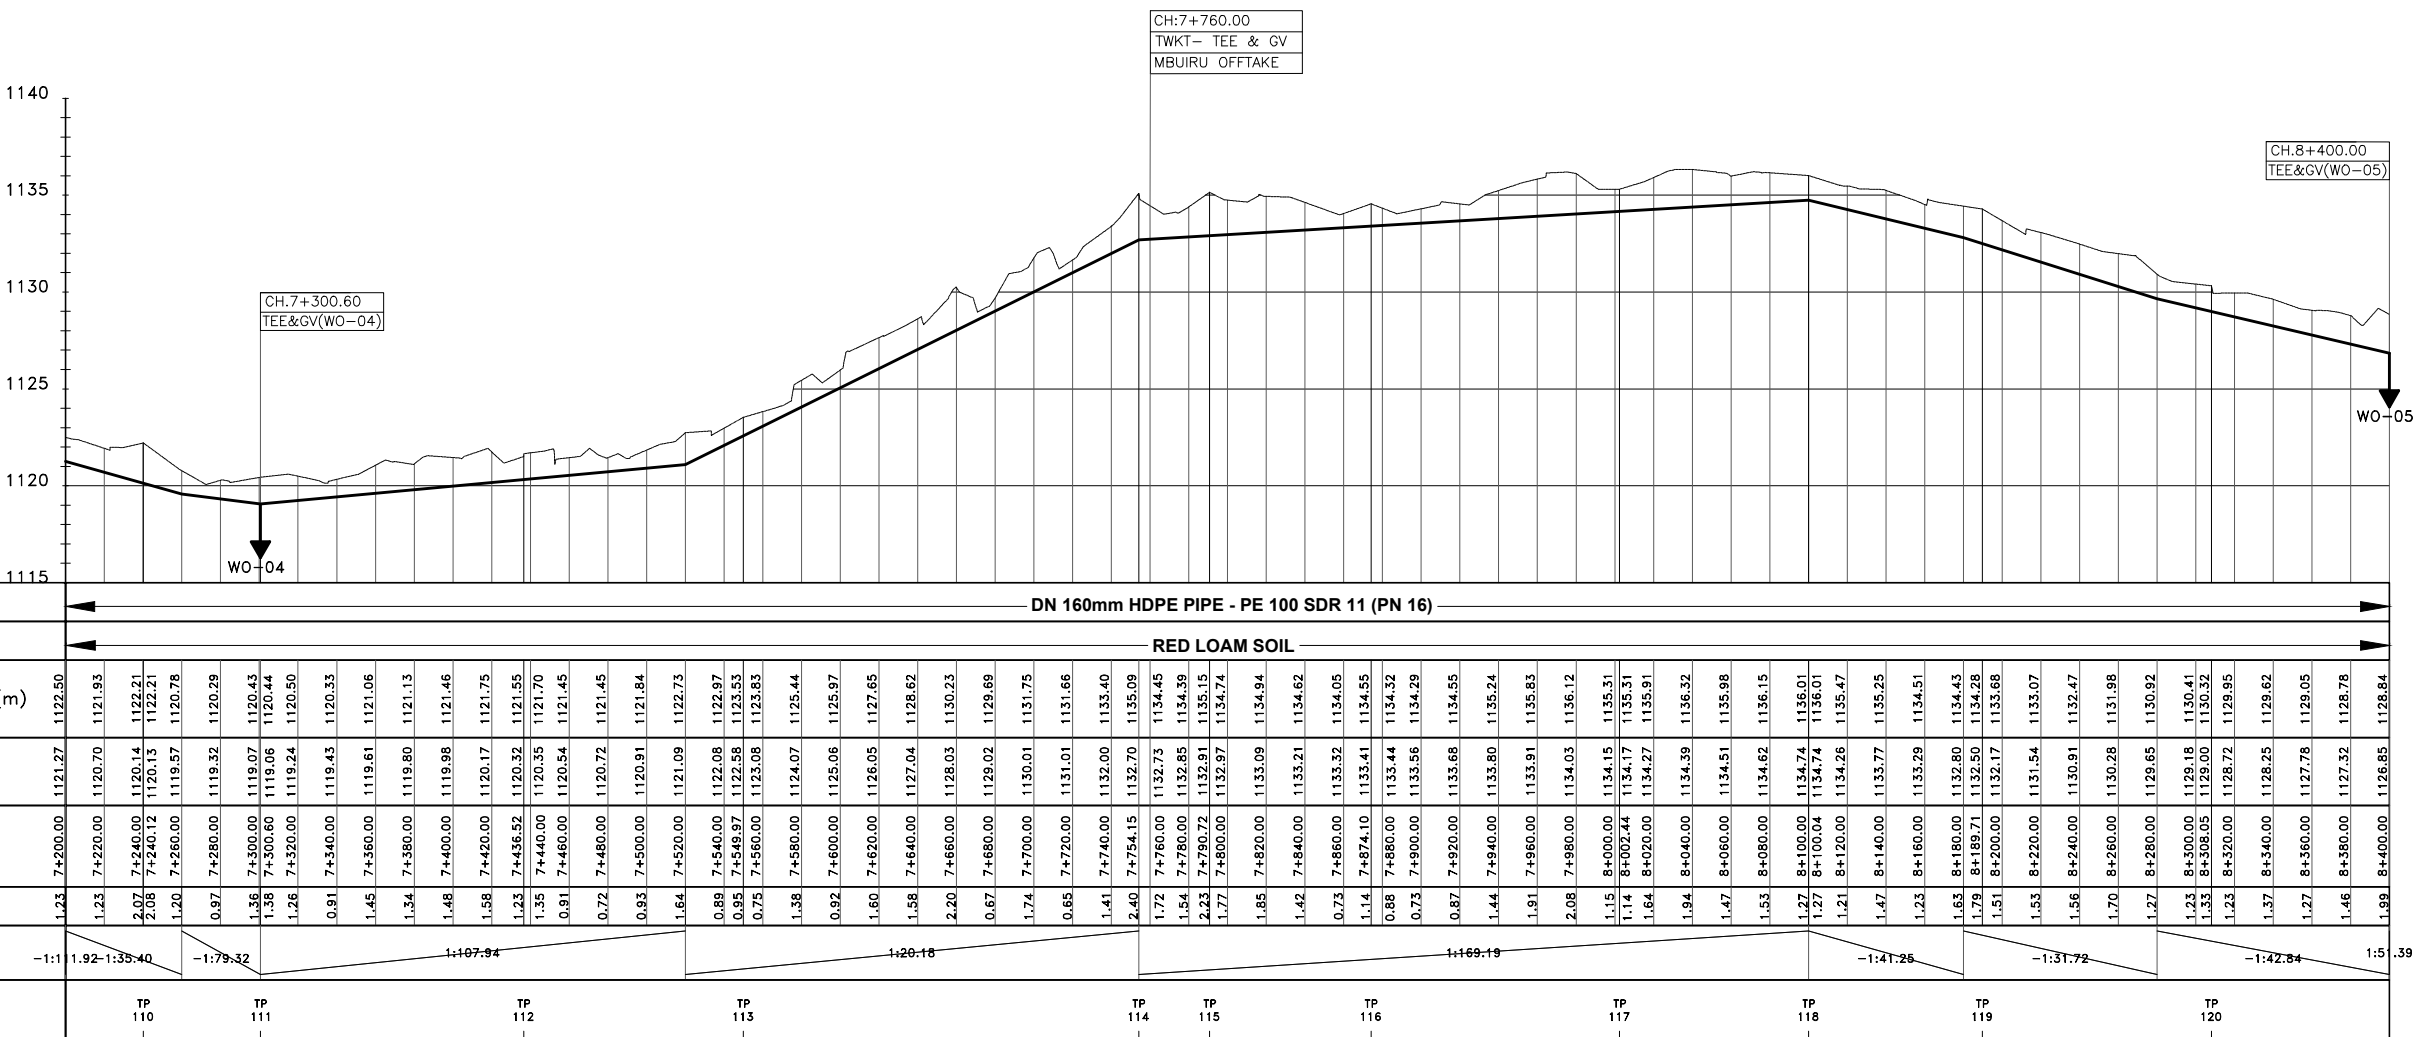

LONGITUDINAL SECTION

- NOTES:**
1. CONTOUR LEVELS ARE IN METERS AT TWO METER INTERVALS
 2. GRID VALUES ARE IN METERS AT 200 METER INTERVALS
 3. GEOLOGICAL CONDITIONS INDICATED ON DRAWING ARE FOR GENERAL GUIDANCE ONLY
 4. MINIMUM PIPELINE SLOPES TO BE 1:200
 5. DRAWING TO BE READ IN CONJUNCTION WITH STANDARD DRAWINGS

- LEGEND:**
- ROAD (TARMAC)
 - ROAD / TRACK (EARTH / MURRAM)
 - FENCE / HEDGE
 - CONTOURS
 - ELECTRIC POST
 - CULVERT
 - GATE
 - TEMPORARY STRUCTURES
 - BUILDINGS
 - PROPOSED TREATED WATER GRAVITY MAIN
 - TP10 TRAVERSE POINT & No.
 - TRIAL HOLE
 - HORIZONTAL BEND (H) OR VERTICAL BEND (V) WITH ANGLE INDICATED
 - RIVER/STREAM
 - V.J. VIKING JOHNSON
 - GV GATE VALVE
 - SV-01 SECTIONAL VALVE & No.
 - WO-01 WASHOUT VALVE & No.
 - SAV-01 AIR VALVE & No.
 - WM WATER METER
 - PROPOSED MASONRY CHAMBER
 - PROPOSED VALVE BOX
 - PIPELINE GRADIENT WITH SLOPE DIRECTION (SLOPE MIN. OR 1 IN n)

ISSUED FOR CONSTRUCTION

REVISIONS		SIGN	DATE	APPROVED
BY	CHECKED			
BY	CHECKED			
BY	CHECKED			
BY	CHECKED			

CLIENT: **THE CHIEF EXECUTIVE OFFICER
TANA WATER WORKS
DEVELOPMENT AGENCY**
P.O BOX 1292 - 10100,
NYERI, KENYA

CONSULTING ENGINEERS:
MANGAT I.B PATEL(MIBP) LIMITED
P.O BOX 48674,00100-GPO,
NAIROBI, KENYA
E-MAIL: mibp.nairobi@mibp.co.ke
TEL: +254-20-2710500

PROJECT TITLE:
**KENYA TOWNS SUSTAINABLE WATER
SUPPLY AND SANITATION PROGRAM**

CONTRACT No.TWSB/ADB/003/2019-2020
**CONSTRUCTION OF CHUKA AND
CHOGORIA WATER SUPPLY AND
SANITATION PROJECT**

LOT 1: CHUKA WATER SUPPLY

DRAWING TITLE:
**TREATED WATER GRAVITY MAIN
KATHWANA LINE
PLAN & LONGITUDINAL SECTION
CH. 7+200.00 - 8+400.00
SHEET 7 OF 26**

Designed by: A.M.I Drawn by: P.W.K

Checked by: N.J.N Approved by: N.J.N

Scale: H: 1:4000, V: 1:400 Date: FEB 2024

DRG No. **M407/CK/TWKT/07**

REV

NOTES:

1. CONTOUR LEVELS ARE IN METERS AT TWO METER INTERVALS
2. GRID VALUES ARE IN METERS AT 200 METER INTERVALS
3. GEOLOGICAL CONDITIONS INDICATED ON DRAWING ARE FOR GENERAL GUIDANCE ONLY
4. MINIMUM PIPELINE SLOPES TO BE 1:200
5. DRAWING TO BE READ IN CONJUNCTION WITH STANDARD DRAWINGS

LEGEND:

- ROAD (TARMAC)
- ROAD / TRACK (EARTH / MURRAM)
- FENCE / HEDGE
- CONTOURS
- ELECTRIC POST
- CULVERT
- GATE
- TEMPORARY STRUCTURES
- BUILDINGS
- PROPOSED TREATED WATER GRAVITY MAIN
- TP10 TRAVERSE POINT & No.
- TRIAL HOLE
- HORIZONTAL BEND (H) OR VERTICAL BEND (V) WITH ANGLE INDICATED
- RIVER/STREAM
- V.J. VIKING JOHNSON
- GV GATE VALVE
- SV-01 SECTIONAL VALVE & No.
- WO-01 WASHOUT VALVE & No.
- SAV-01 AIR VALVE & No.
- WM WATER METER
- PROPOSED MASONRY CHAMBER
- PROPOSED VALVE BOX
- PIPELINE GRADIENT WITH SLOPE DIRECTION (SLOPE MIN. OR 1 IN n)

ISSUED FOR CONSTRUCTION

REVISIONS		SIGN	DATE	APPROVED
	BY			
	CHECKED			
	BY			
	CHECKED			
	BY			
	CHECKED			
	BY			
	CHECKED			

CLIENT: THE CHIEF EXECUTIVE OFFICER
TANA WATER WORKS
DEVELOPMENT AGENCY
P.O BOX 1292 - 10100,
NYERI, KENYA

CONSULTING ENGINEERS:
MANGAT I.B PATEL(MIBP) LIMITED
P.O BOX 48674,00100-GPO,
NAIROBI, KENYA
E-MAIL: mibp.nairobi@mibp.co.ke
TEL: +254-20-2710500

PROJECT TITLE:
KENYA TOWNS SUSTAINABLE WATER
SUPPLY AND SANITATION PROGRAM


CONTRACT No.TWSB/ADB/003/2019-2020
CONSTRUCTION OF CHUKA AND
CHOGORIA WATER SUPPLY AND
SANITATION PROJECT

LOT 1: CHUKA WATER SUPPLY


DRAWING TITLE:
TREATED WATER GRAVITY MAIN
KATHWANA LINE
PLAN & LONGITUDINAL SECTION
CH. 8+400.00 - 9+600.00
SHEET 8 OF 26

Designed by: A.M.I Drawn by: P.W.K
Checked by: N.J.N Approved by: N.J.N
Scale: H: 1:4000, V: 1:400 Date: FEB 2024

DRG No. M407/CK/TWKT/08 REV

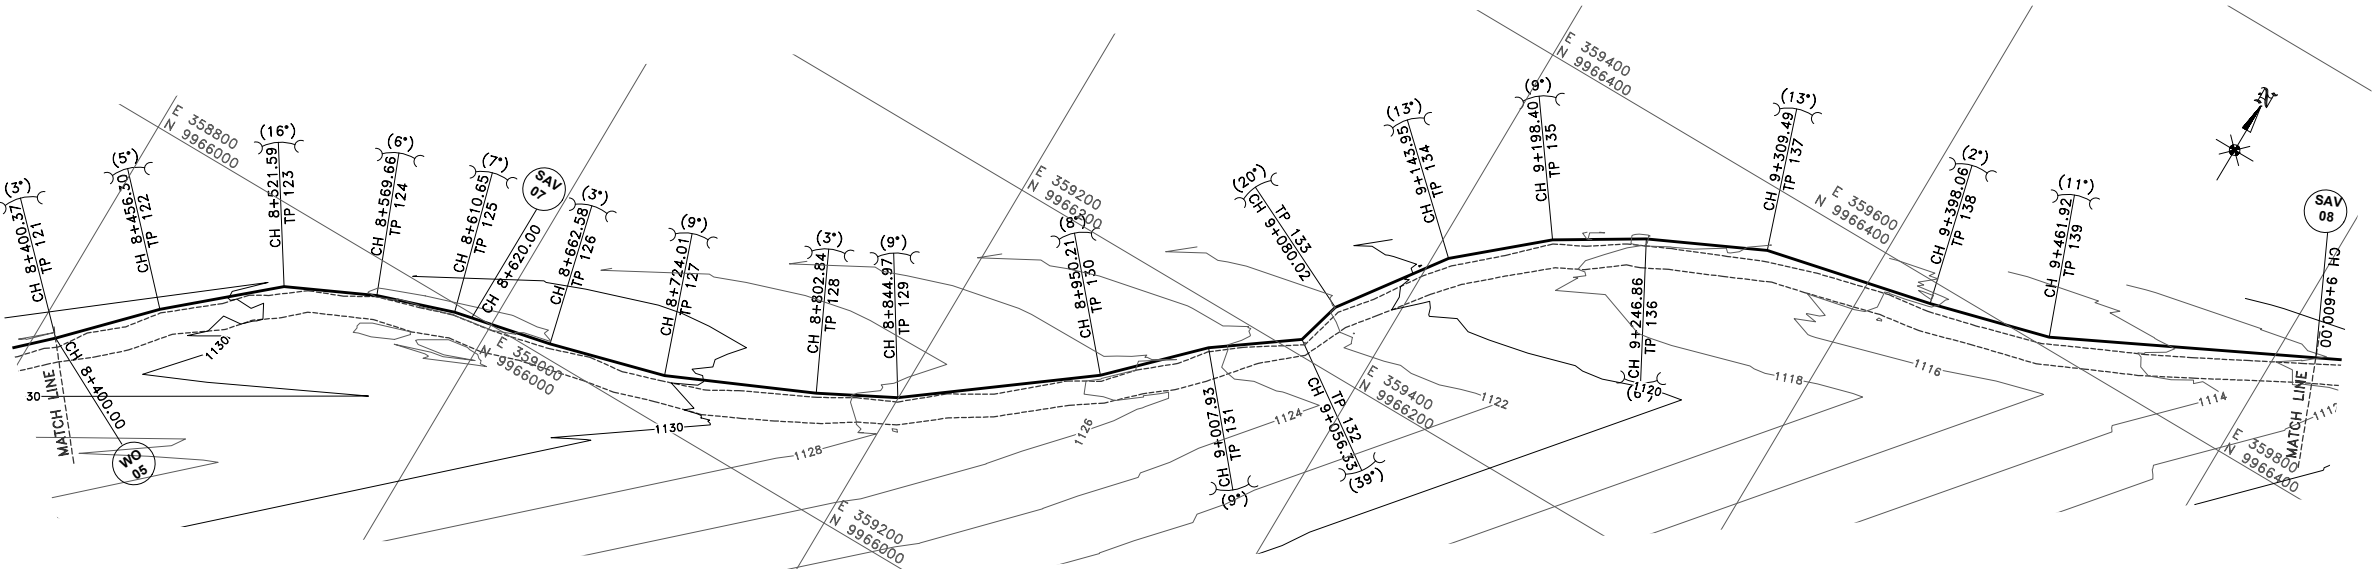


PLAN

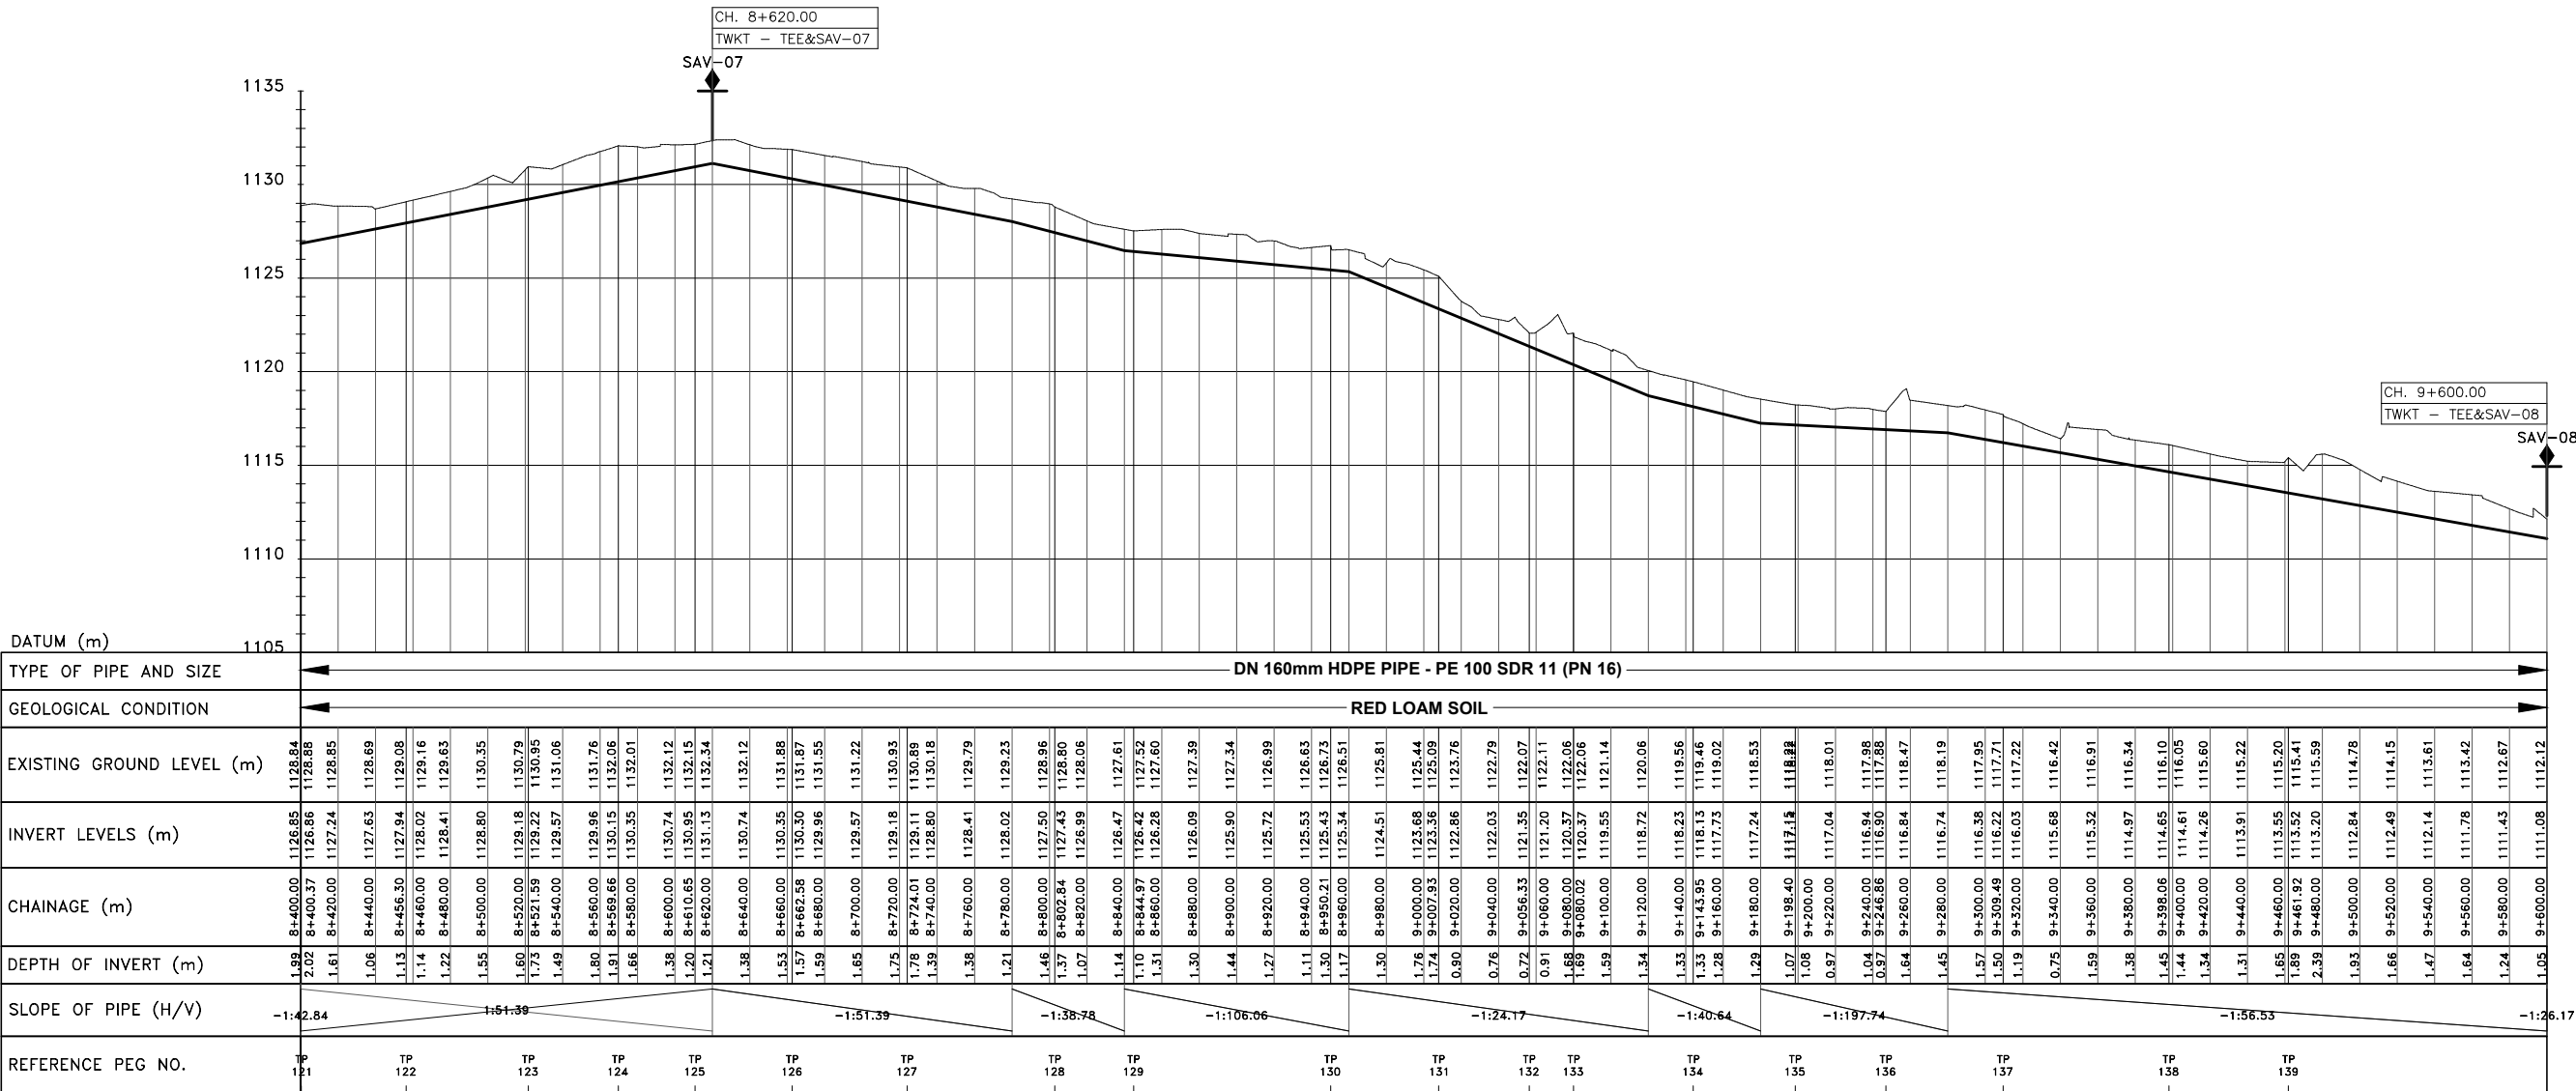


LONGITUDINAL SECTION

0 100 200m

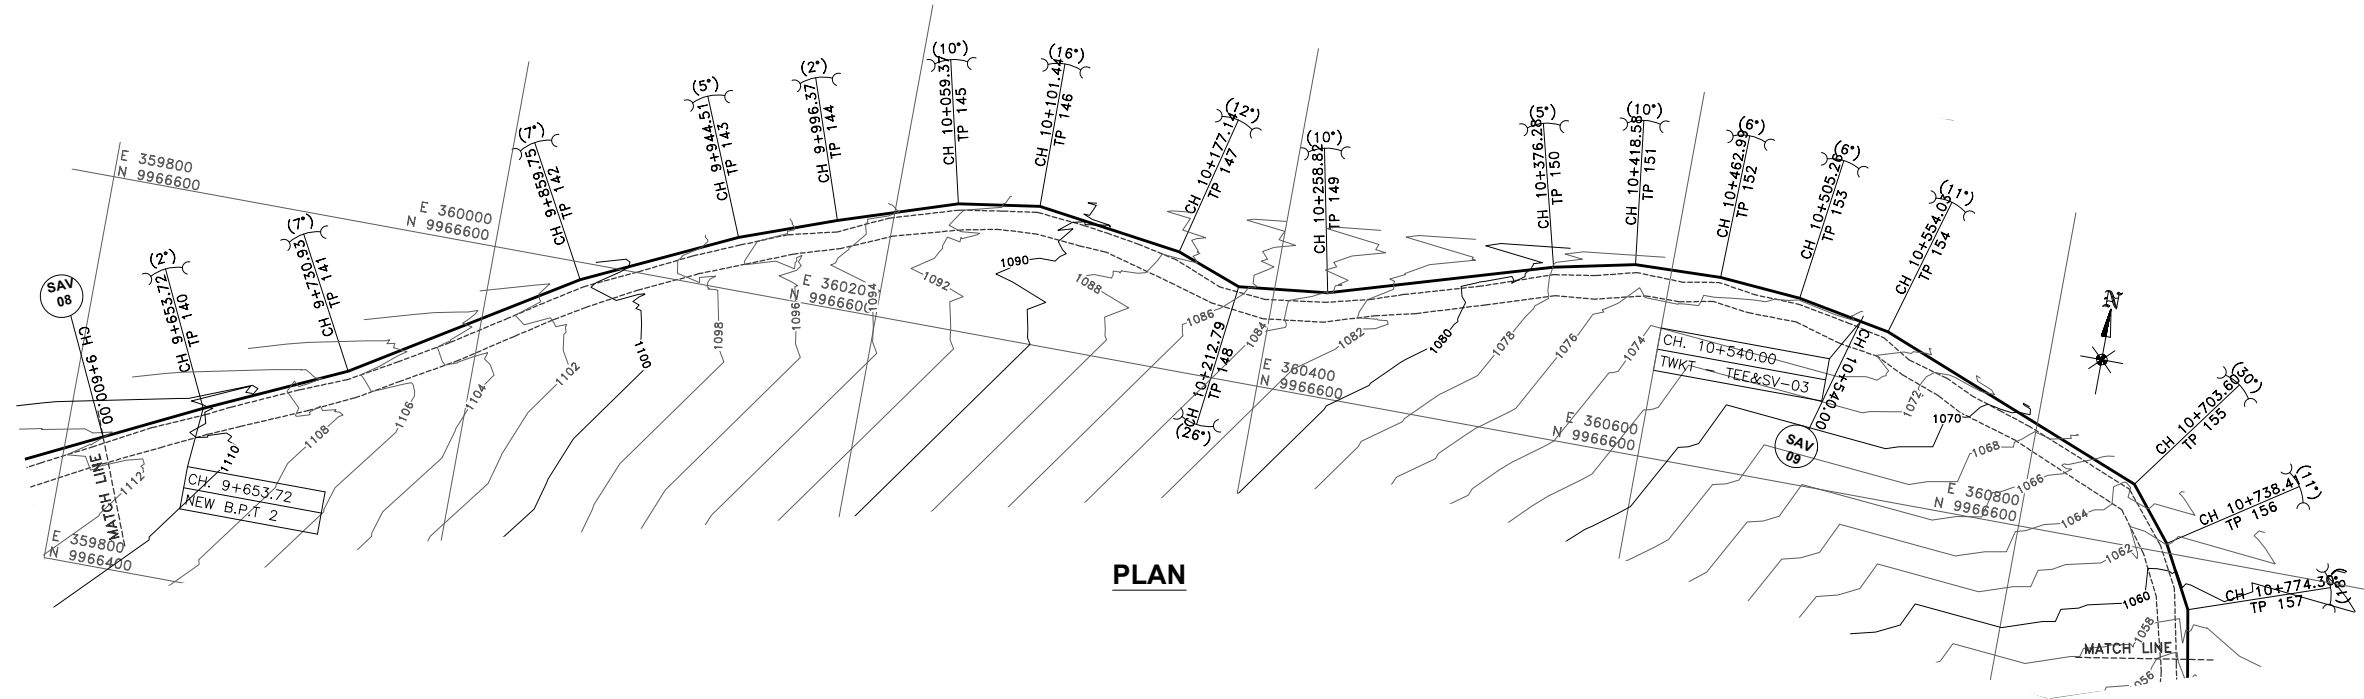

PLAN

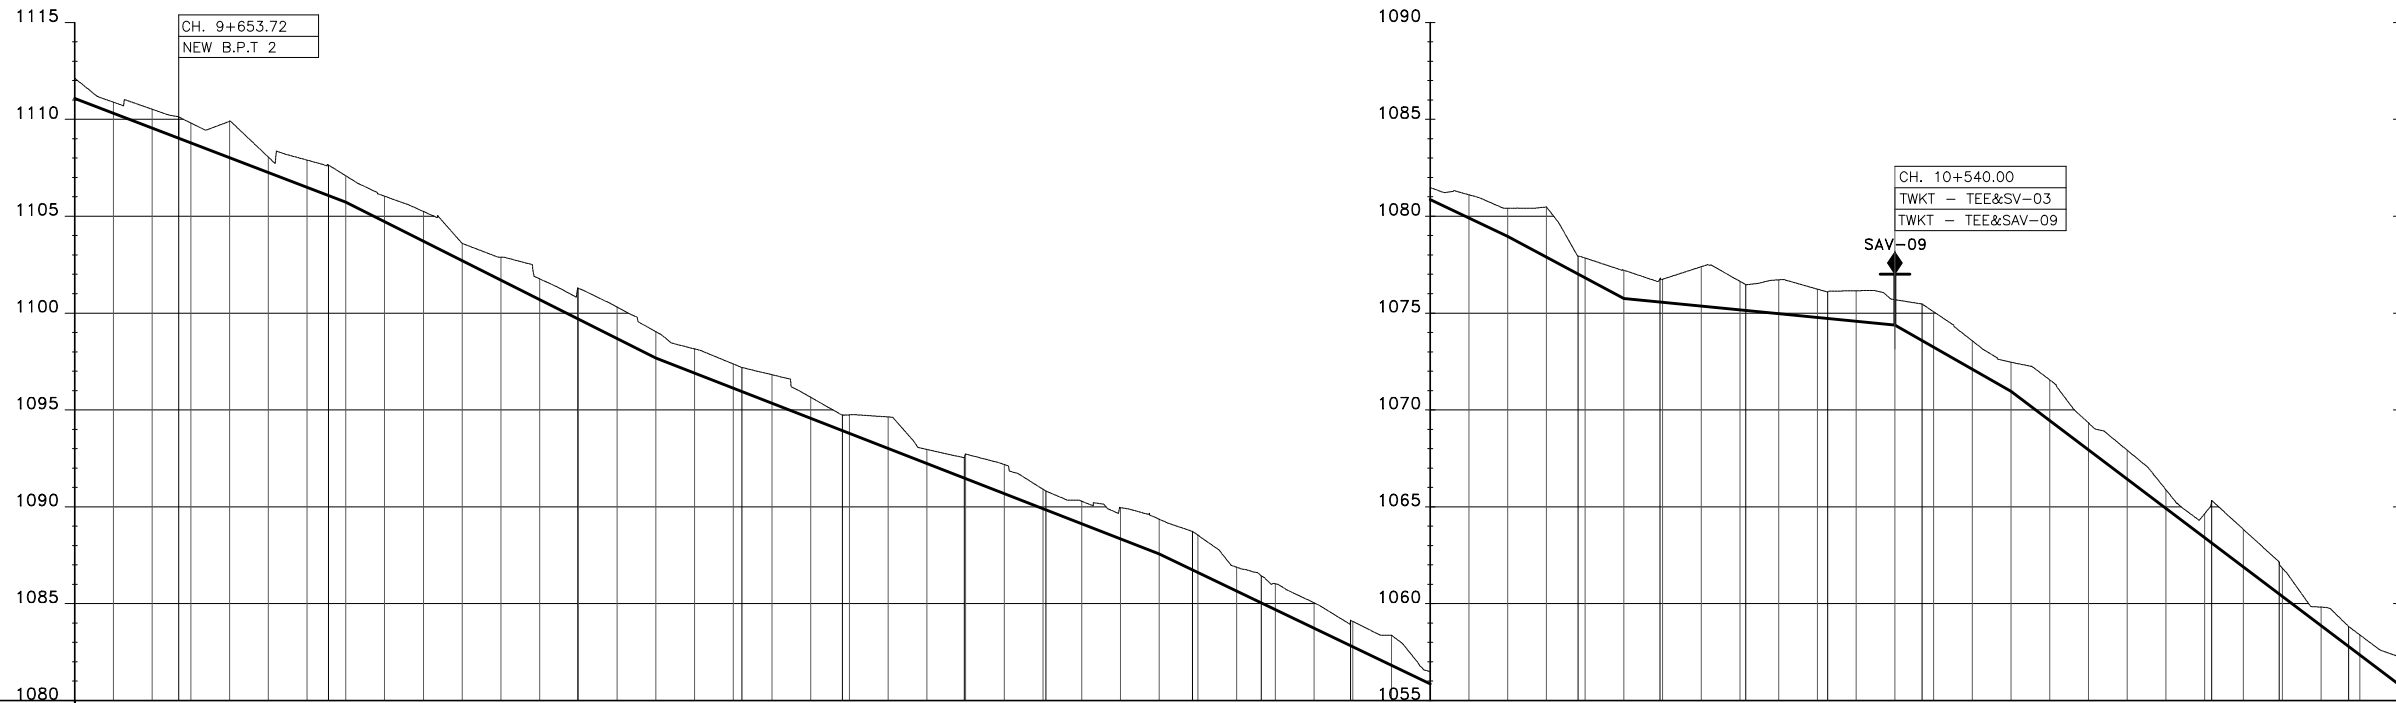

LONGITUDINAL SECTION

DATUM (m)	1080	
-----------	------	--	--	

NOTES:

1. CONTOUR LEVELS ARE IN METERS AT TWO METER INTERVALS
2. GRID VALUES ARE IN METERS AT 200 METER INTERVALS
3. GEOLOGICAL CONDITIONS INDICATED ON DRAWING ARE FOR GENERAL GUIDANCE ONLY
4. MINIMUM PIPELINE SLOPES TO BE 1:200
5. DRAWING TO BE READ IN CONJUNCTION WITH STANDARD DRAWINGS

LEGEND:

- ROAD (TARMAC)
- ROAD / TRACK (EARTH / MURRAM)
- FENCE / HEDGE
- CONTOURS
- ELECTRIC POST
- CULVERT
- GATE
- TEMPORARY STRUCTURES
- BUILDINGS
- PROPOSED TREATED WATER GRAVITY MAIN
- TP10 TRAVERSE POINT & No.
- TRIAL HOLE
- HORIZONTAL BEND (H) OR VERTICAL BEND (V) WITH ANGLE INDICATED
- RIVER/STREAM
- V.J. VIKING JOHNSON
- GV GATE VALVE
- SV-01 SECTIONAL VALVE & No.
- WO-01 WASHOUT VALVE & No.
- SAV-01 AIR VALVE & No.
- WM WATER METER
- PROPOSED MASONRY CHAMBER
- PROPOSED VALVE BOX
- PIPELINE GRADIENT WITH SLOPE DIRECTION (SLOPE MIN. OR 1 IN n)

ISSUED FOR CONSTRUCTION

REVISIONS		SIGN	DATE	APPROVED
	BY			
	CHECKED			
	BY			
	CHECKED			
	BY			
	CHECKED			
	BY			
	CHECKED			

CLIENT: THE CHIEF EXECUTIVE OFFICER
TANA WATER WORKS
DEVELOPMENT AGENCY
P.O BOX 1292 - 10100,
NYERI, KENYA

CONSULTING ENGINEERS:
MANGAT I.B PATEL(MIBP) LIMITED
P.O BOX 48674,00100-GPO,
NAIROBI, KENYA
E-MAIL: mibp.nairobi@mibp.co.ke
TEL: +254-20-2710500

PROJECT TITLE:
KENYA TOWNS SUSTAINABLE WATER
SUPPLY AND SANITATION PROGRAM

CONTRACT No.TWSB/ADB/003/2019-2020
CONSTRUCTION OF CHUKA AND
CHOGORIA WATER SUPPLY AND
SANITATION PROJECT

LOT 1: CHUKA WATER SUPPLY

DRAWING TITLE:
TREATED WATER GRAVITY MAIN
KATHWANA LINE
PLAN & LONGITUDINAL SECTION
CH. 10+800.00 - 12+000.00
SHEET 10 OF 26


Designed by: A.M.I Drawn by: P.W.K

Checked by: N.J.N Approved by: N.J.N


Scale: H: 1:4000, V: 1:400 Date: FEB 2024

DRG No. M407/CK/TWKT/10

REV

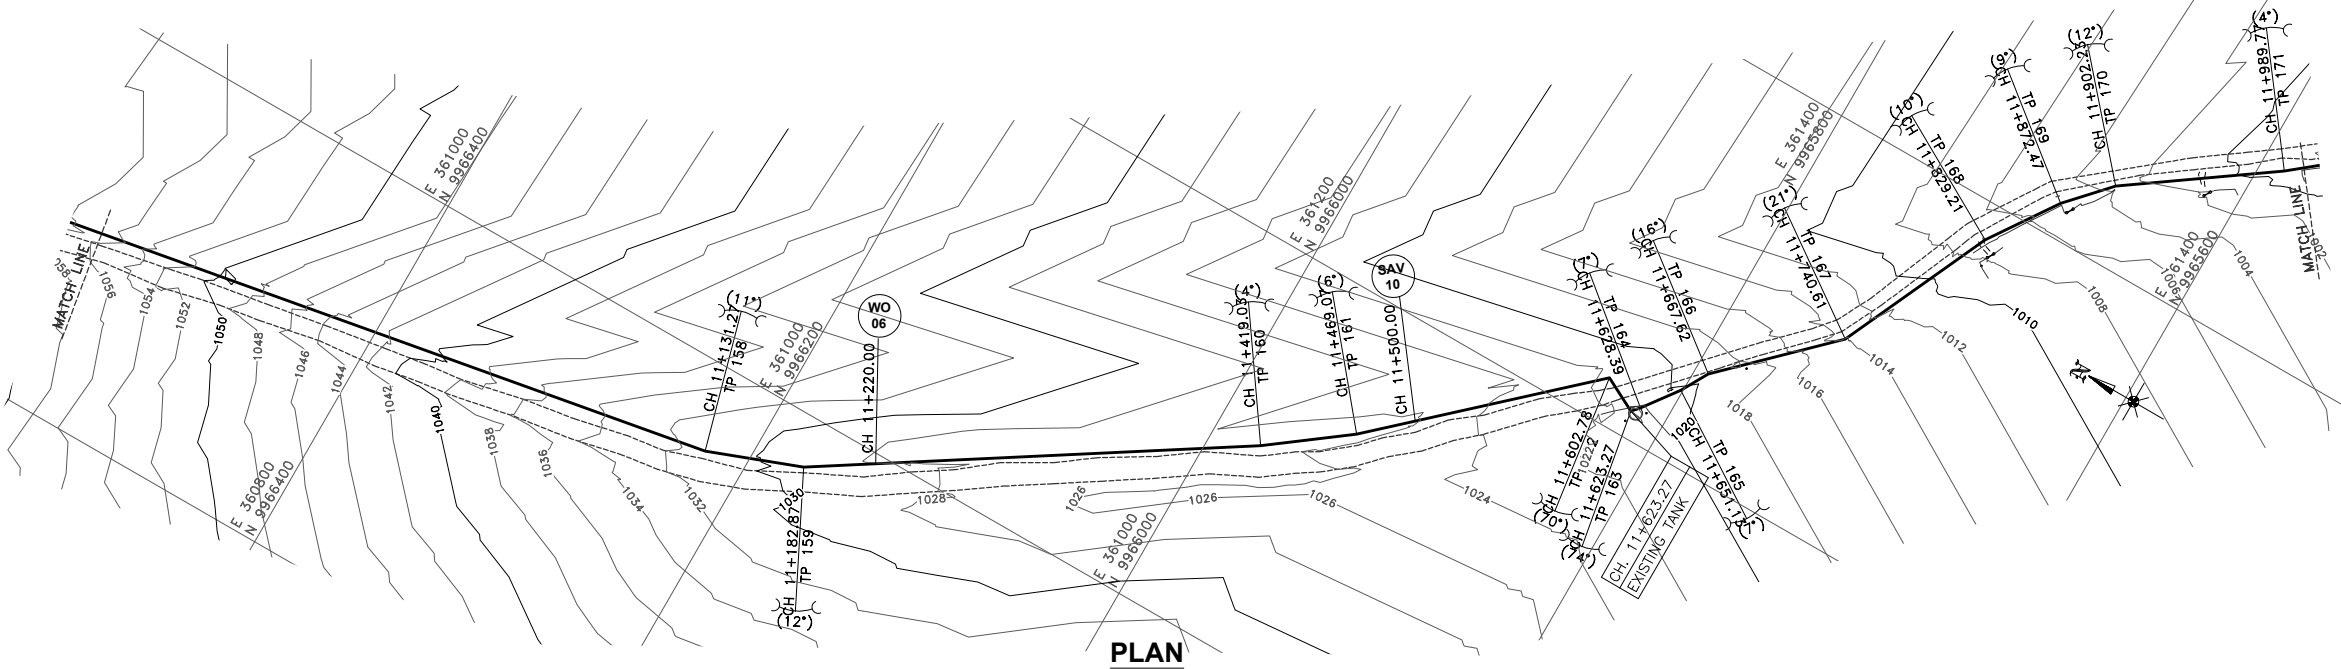

PLAN

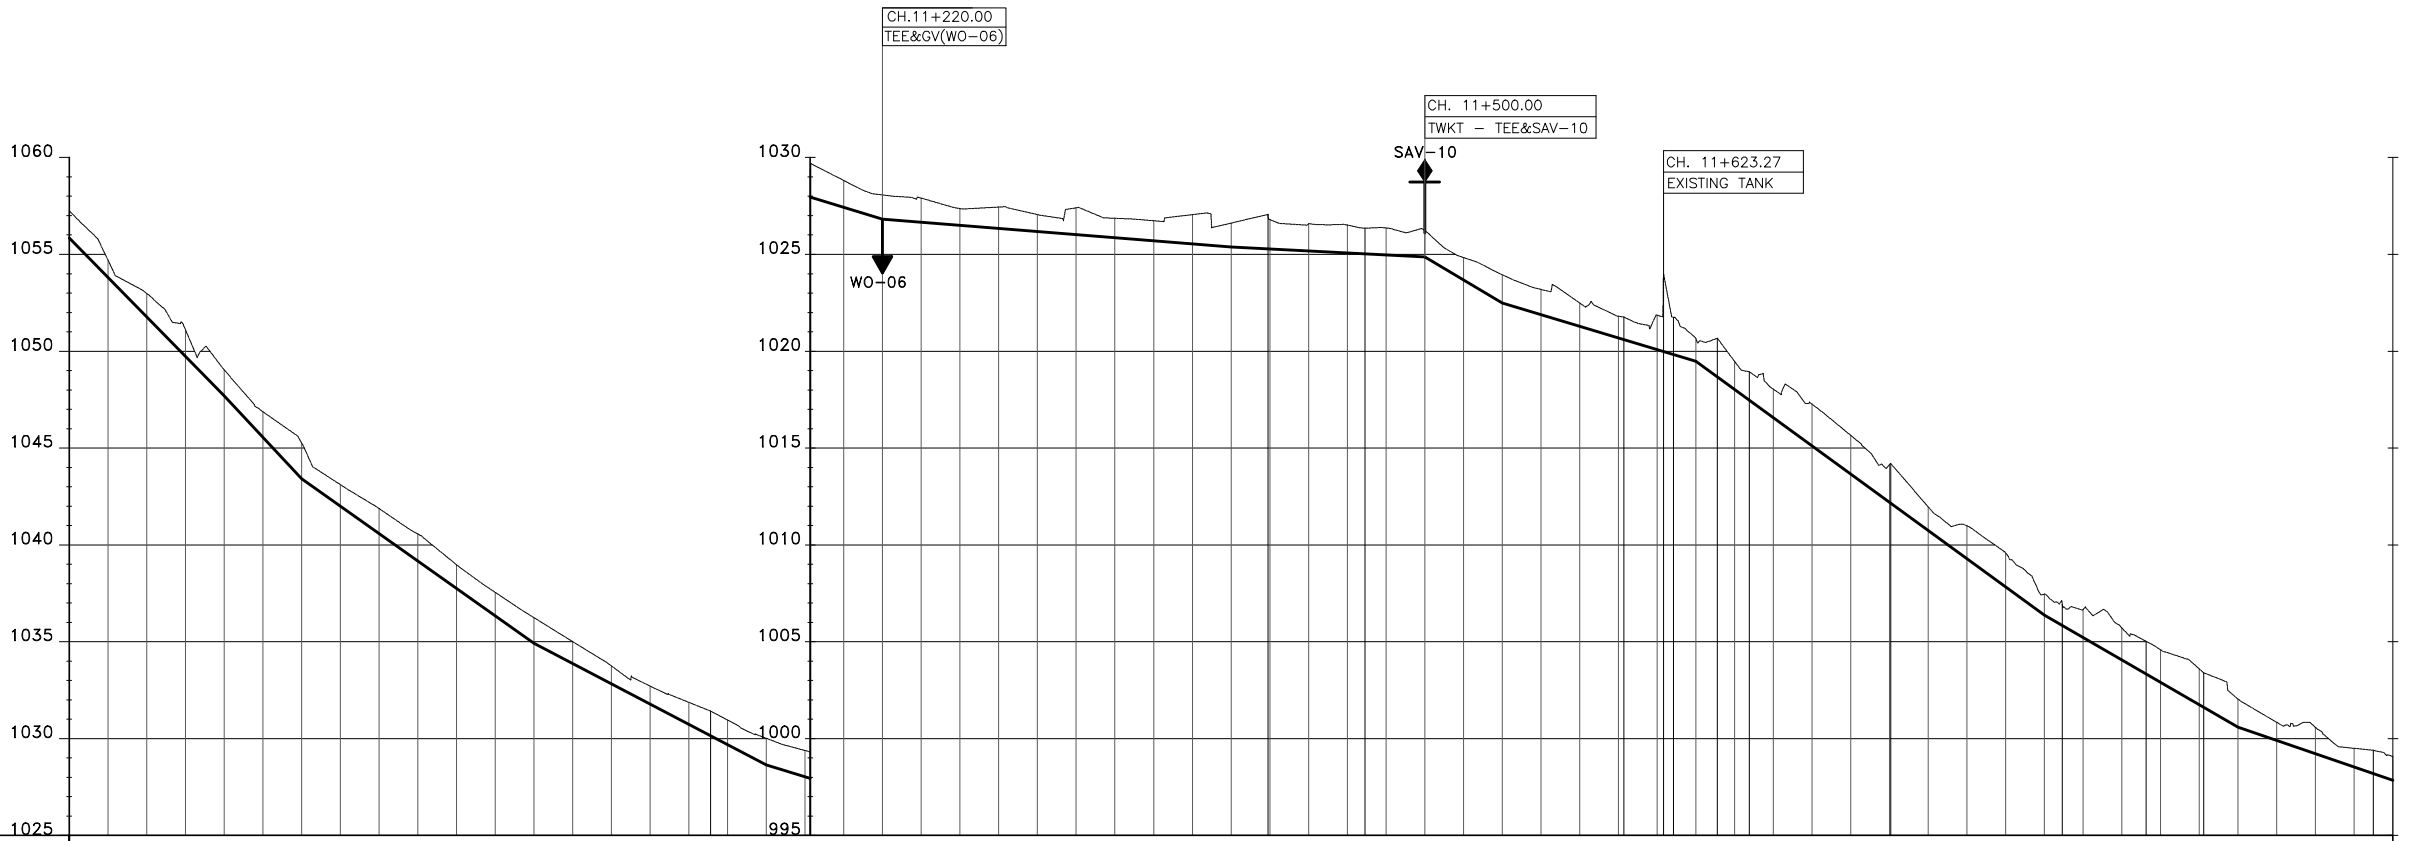


CH.11+220.00
TEE&GV(WO-06)


CH. 11+500.00
TWKT - TEE&SAV-10

CH. 11+623.27
EXISTING TANK

DATUM (m)	1025
TYPE OF PIPE AND SIZE	DN 160mm HDPE PIPE - PE 100 SDR 11 (PN 16)
GEOLOGICAL CONDITION	RED LOAM SOIL
EXISTING GROUND LEVEL (m)	1057.25, 1054.70, 1052.98, 1051.12, 1049.04, 1046.87, 1045.27, 1043.11, 1041.88, 1040.56, 1038.98, 1037.55, 1036.33, 1035.24, 1034.91, 1033.87, 1032.71, 1031.87, 1031.42, 1030.96, 1030.01, 1028.64, 1028.07, 1027.90, 1027.36, 1027.44, 1027.05, 1026.86, 1026.74, 1027.05, 1026.61, 1026.37, 1026.23, 1026.84, 1023.95, 1023.19, 1022.49, 1021.28, 1021.90, 1021.77, 1021.86, 1020.08, 1019.98, 1019.85, 1018.65, 1018.66, 1018.67,1019.99, 1020.00
INVERT LEVELS (m)	1055.83, 1053.80, 1051.77, 1049.74, 1047.70, 1045.56, 1043.41, 1041.27, 1039.12, 1036.97,0.67, -1.48, -3.63, -5.78, -1229.13, -1231.2

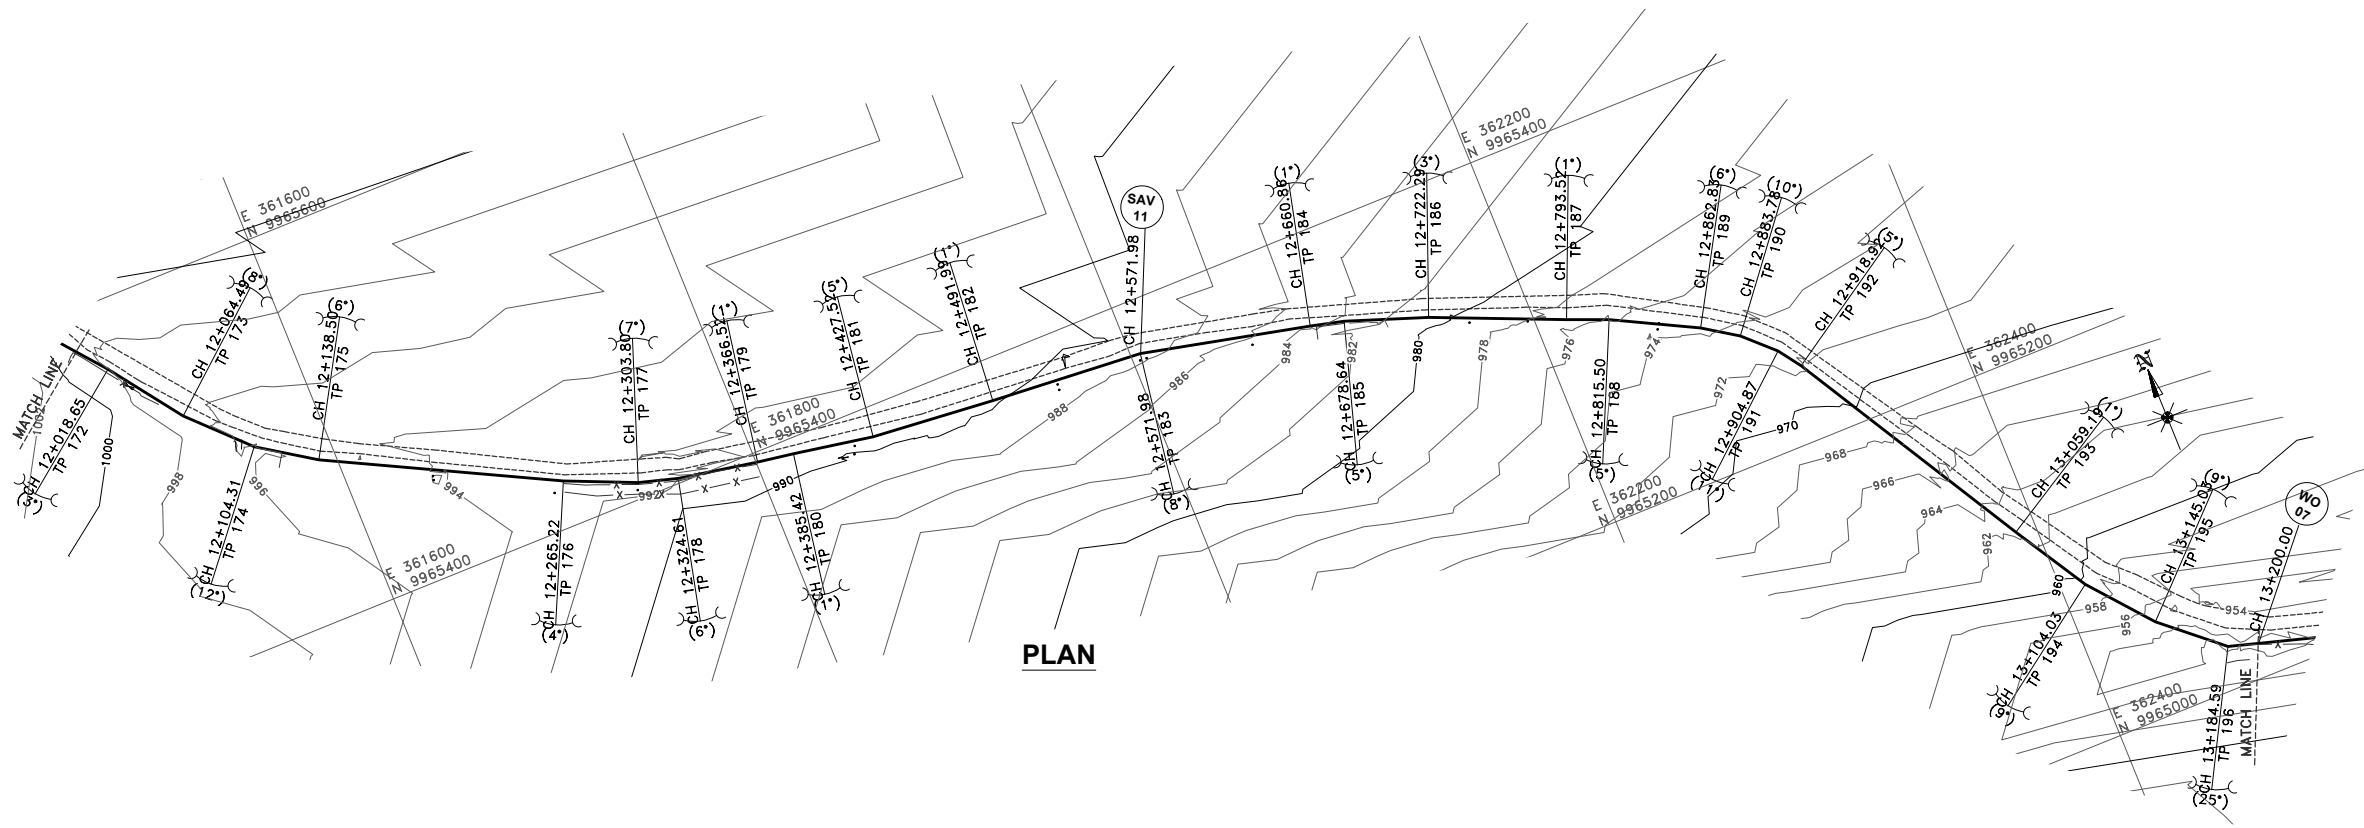

PLAN

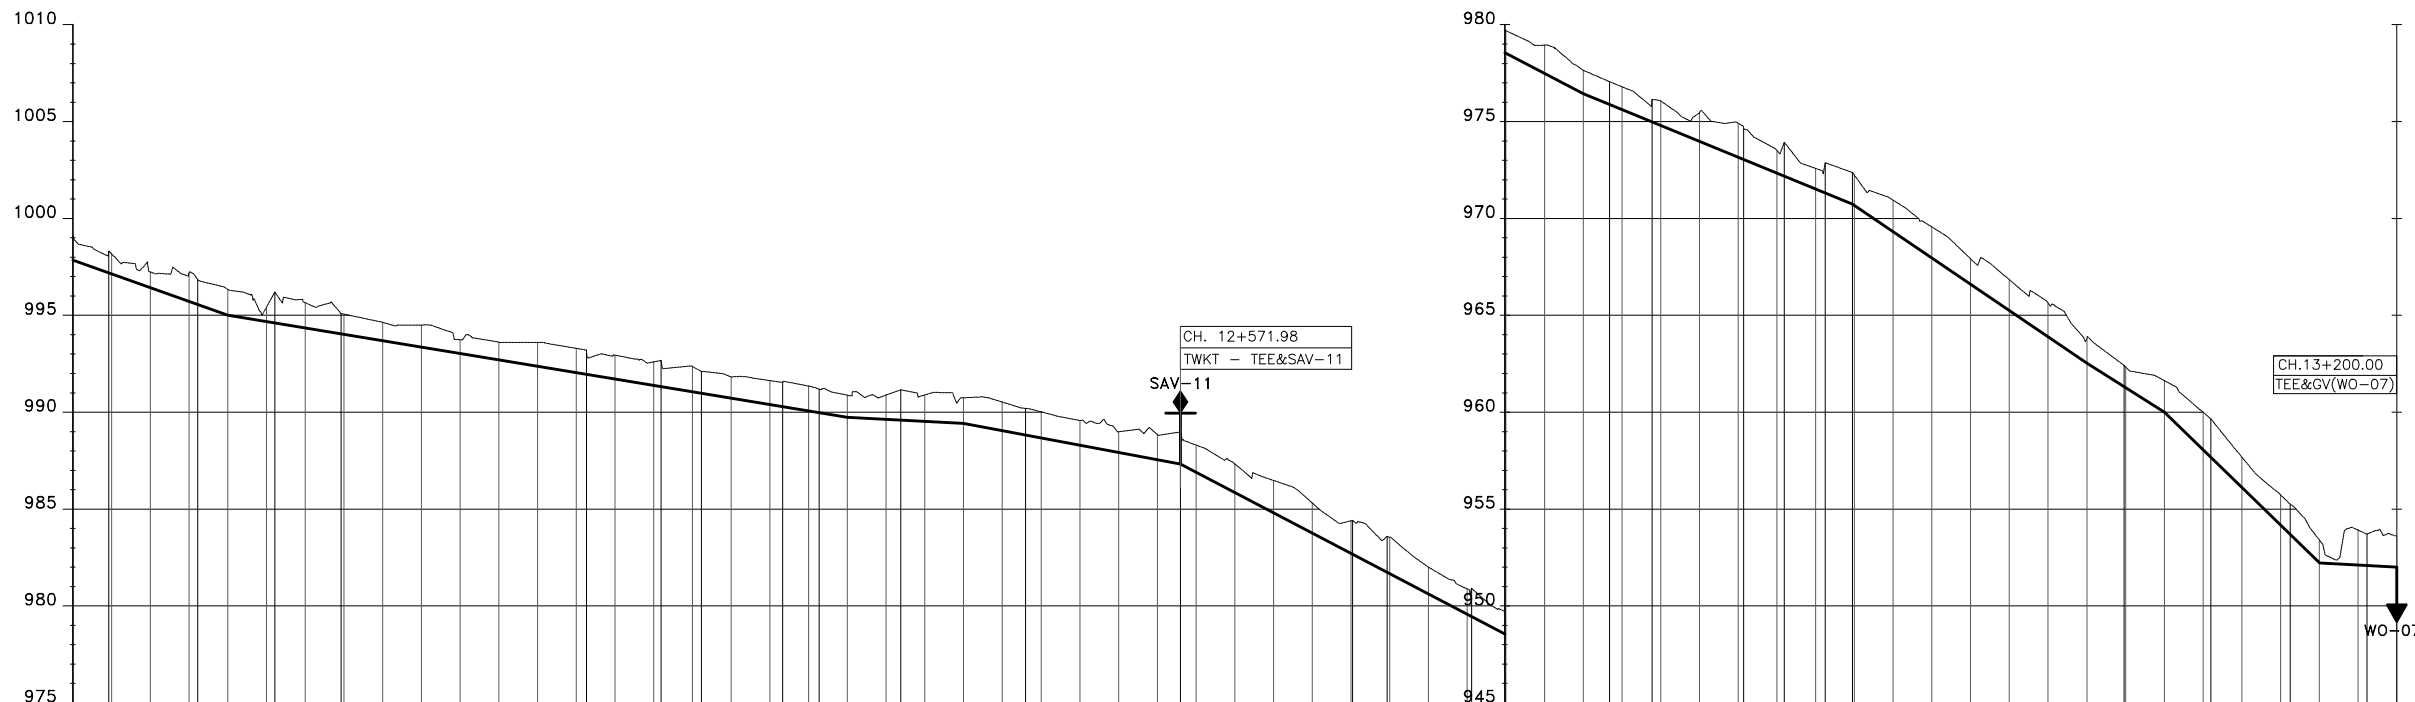

LONGITUDINAL SECTION

- NOTES:**
1. CONTOUR LEVELS ARE IN METERS AT TWO METER INTERVALS
 2. GRID VALUES ARE IN METERS AT 200 METER INTERVALS
 3. GEOLOGICAL CONDITIONS INDICATED ON DRAWING ARE FOR GENERAL GUIDANCE ONLY
 4. MINIMUM PIPELINE SLOPES TO BE 1:200
 5. DRAWING TO BE READ IN CONJUNCTION WITH STANDARD DRAWINGS

- LEGEND:**
- ROAD (TARMAC)
 - ROAD / TRACK (EARTH / MURRAM)
 - FENCE / HEDGE
 - CONTOURS
 - ELECTRIC POST
 - CULVERT
 - GATE
 - TEMPORARY STRUCTURES
 - BUILDINGS
 - PROPOSED TREATED WATER GRAVITY MAIN
 - TP10 TRAVERSE POINT & No.
 - TRIAL HOLE
 - HORIZONTAL BEND (H) OR VERTICAL BEND (V) WITH ANGLE INDICATED
 - RIVER/STREAM
 - V.J. VIKING JOHNSON
 - GV GATE VALVE
 - SV-01 SECTIONAL VALVE & No.
 - WO-01 WASHOUT VALVE & No.
 - SAV-01 AIR VALVE & No.
 - WM WATER METER
 - PROPOSED MASONRY CHAMBER
 - PROPOSED VALVE BOX
 - PIPELINE GRADIENT WITH SLOPE DIRECTION (SLOPE MIN. OR 1 IN n)

ISSUED FOR CONSTRUCTION

REVISIONS		SIGN	DATE	APPROVED
	BY			
	CHECKED			
	BY			
	CHECKED			
	BY			
	CHECKED			
	BY			
	CHECKED			

CLIENT: **THE CHIEF EXECUTIVE OFFICER
TANA WATER WORKS
DEVELOPMENT AGENCY**
P.O BOX 1292 - 10100,
NYERI, KENYA

CONSULTING ENGINEERS:
MANGAT I.B PATEL(MIBP) LIMITED
P.O BOX 48674,00100-GPO,
NAIROBI, KENYA
E-MAIL: mibp.nairobi@mibp.co.ke
TEL: +254-20-2710500

PROJECT TITLE:
**KENYA TOWNS SUSTAINABLE WATER
SUPPLY AND SANITATION PROGRAM**


CONTRACT No.TWSB/ADB/003/2019-2020
**CONSTRUCTION OF CHUKA AND
CHOGORIA WATER SUPPLY AND
SANITATION PROJECT**

LOT 1: CHUKA WATER SUPPLY


DRAWING TITLE:
**TREATED WATER GRAVITY MAIN
KATHWANA LINE
PLAN & LONGITUDINAL SECTION
CH. 12+000.00 - 13+200.00
SHEET 11 OF 26**

Designed by: A.M.I Drawn by: P.W.K
Checked by: N.J.N Approved by: N.J.N
Scale: H: 1:4000, V: 1:400 Date: FEB 2024

DRG No. **M407/CK/TWKT/11**

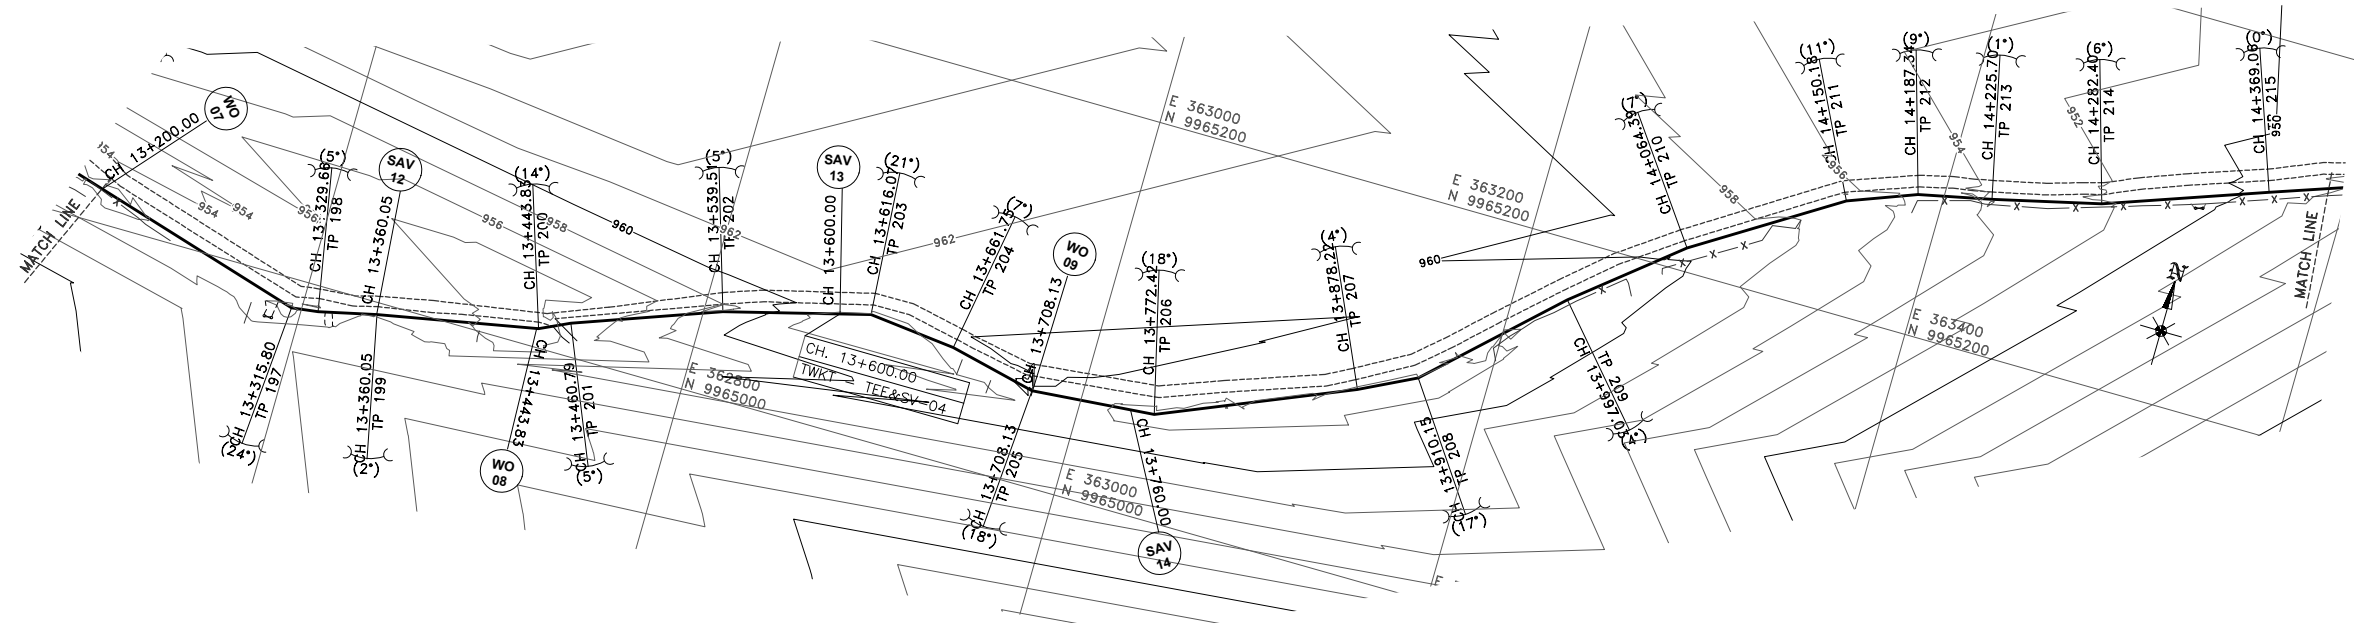

PLAN

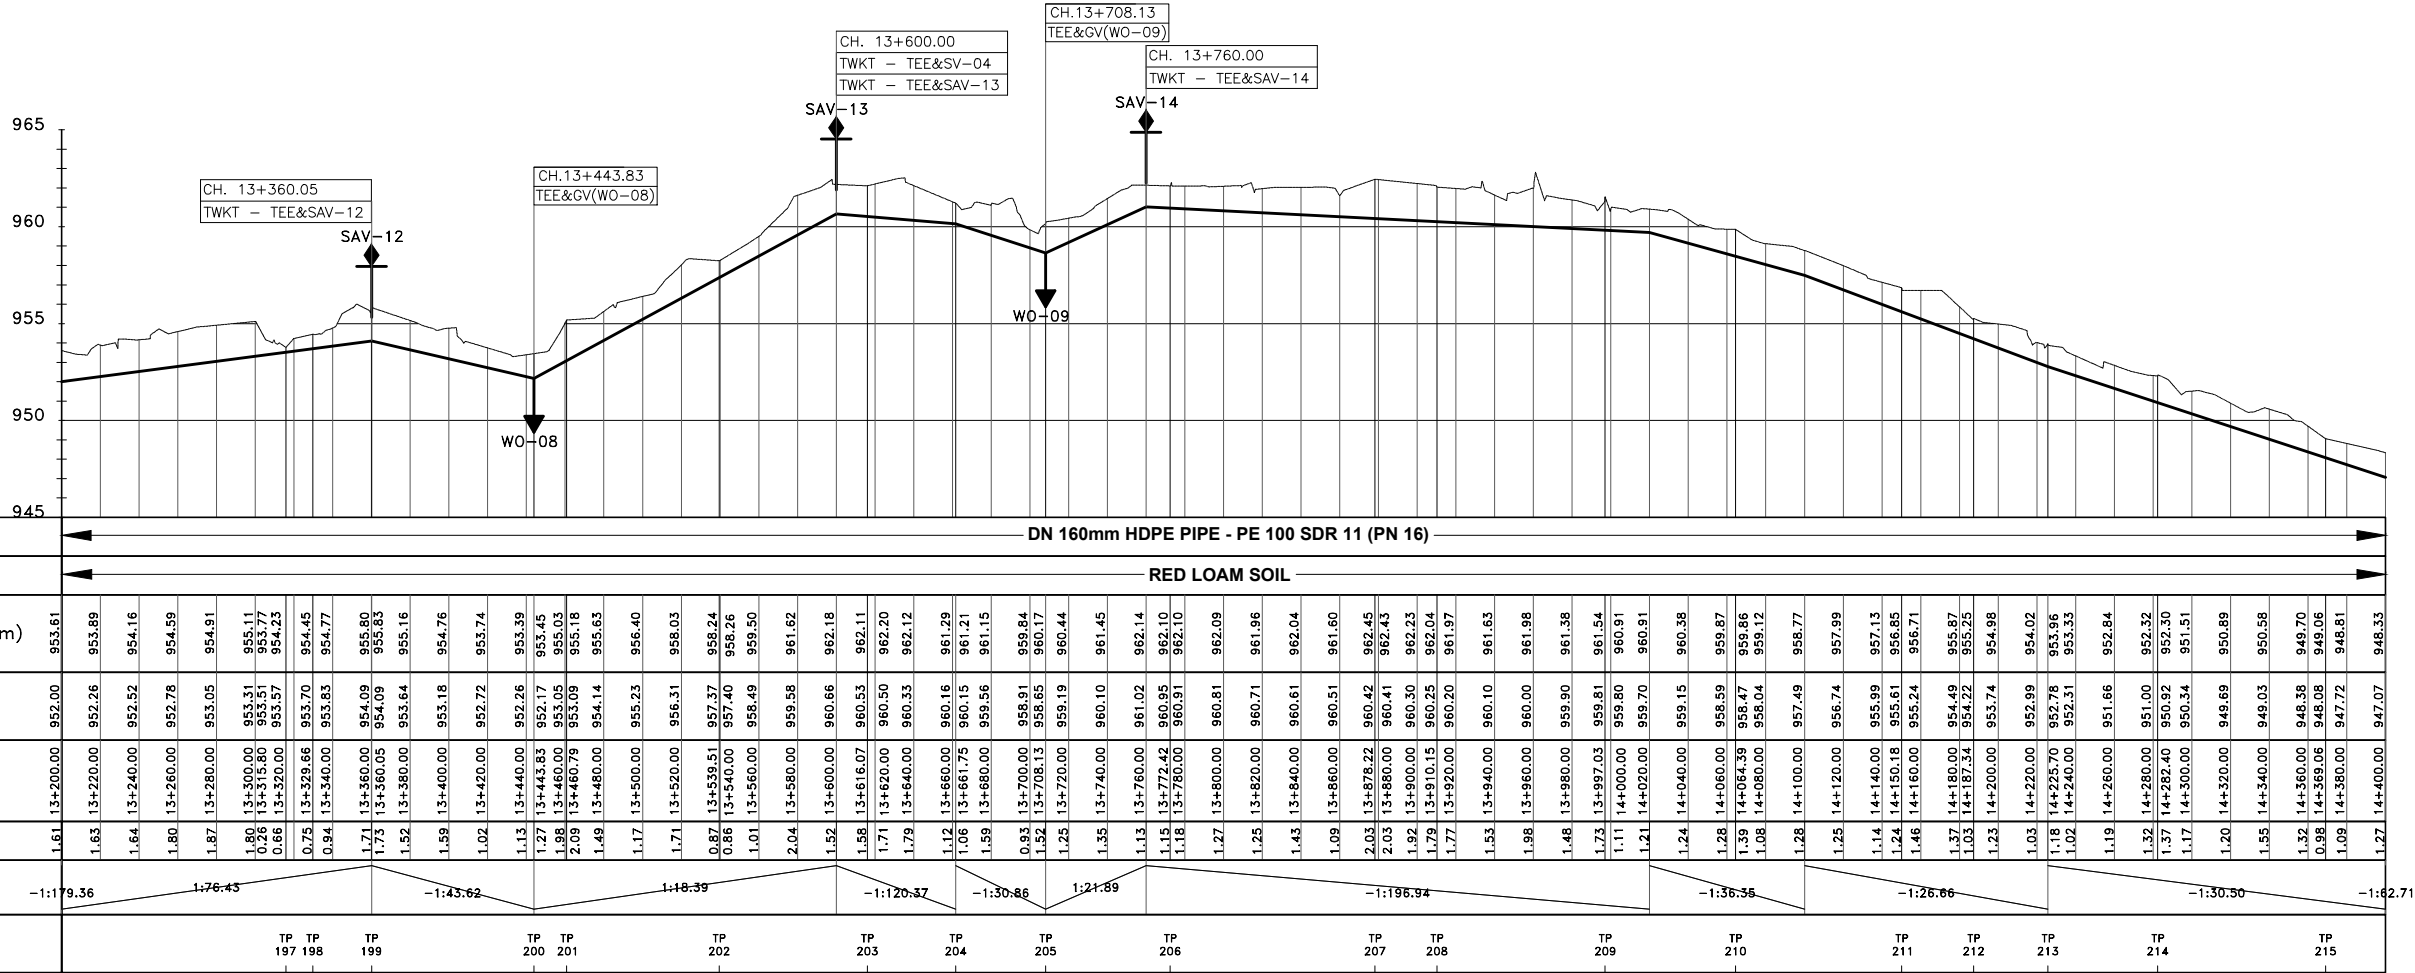

LONGITUDINAL SECTION

- NOTES:**
1. CONTOUR LEVELS ARE IN METERS AT TWO METER INTERVALS
 2. GRID VALUES ARE IN METERS AT 200 METER INTERVALS
 3. GEOLOGICAL CONDITIONS INDICATED ON DRAWING ARE FOR GENERAL GUIDANCE ONLY
 4. MINIMUM PIPELINE SLOPES TO BE 1:200
 5. DRAWING TO BE READ IN CONJUNCTION WITH STANDARD DRAWINGS

- LEGEND:**
- ROAD (TARMAC)
 - ROAD / TRACK (EARTH / MURRAM)
 - FENCE / HEDGE
 - CONTOURS
 - ELECTRIC POST
 - CULVERT
 - GATE
 - TEMPORARY STRUCTURES
 - BUILDINGS
 - PROPOSED TREATED WATER GRAVITY MAIN
 - TP10 TRAVERSE POINT & No.
 - TRIAL HOLE
 - HORIZONTAL BEND (H) OR VERTICAL BEND (V) WITH ANGLE INDICATED
 - RIVER/STREAM
 - V.J. VIKING JOHNSON
 - GV GATE VALVE
 - SV-01 SECTIONAL VALVE & No.
 - WO-01 WASHOUT VALVE & No.
 - SAV-01 AIR VALVE & No.
 - WM WATER METER
 - PROPOSED MASONRY CHAMBER
 - PROPOSED VALVE BOX
 - PIPELINE GRADIENT WITH SLOPE DIRECTION (SLOPE MIN. OR 1 IN n)

ISSUED FOR CONSTRUCTION

REVISIONS		SIGN	DATE	APPROVED
	BY			
	CHECKED			
	BY			
	CHECKED			
	BY			
	CHECKED			
	BY			
	CHECKED			

CLIENT: **THE CHIEF EXECUTIVE OFFICER**
TANA WATER WORKS
DEVELOPMENT AGENCY
P.O BOX 1292 - 10100,
NYERI, KENYA

CONSULTING ENGINEERS:
MANGAT I.B PATEL(MIBP) LIMITED
P.O BOX 48674,00100-GPO,
NAIROBI, KENYA
E-MAIL: mibp.nairobi@mibp.co.ke
TEL: +254-20-2710500

PROJECT TITLE:
KENYA TOWNS SUSTAINABLE WATER
SUPPLY AND SANITATION PROGRAM

CONTRACT No.TWSB/ADB/003/2019-2020
CONSTRUCTION OF CHUKA AND
CHOGORIA WATER SUPPLY AND
SANITATION PROJECT

LOT 1: CHUKA WATER SUPPLY

DRAWING TITLE:
TREATED WATER GRAVITY MAIN
KATHWANA LINE
PLAN & LONGITUDINAL SECTION
CH. 13+200.00 - 14+400.00
SHEET 12 OF 26



Designed by: A.M.I Drawn by: P.W.K

Checked by: N.J.N Approved by: N.J.N

Scale: H: 1:4000, V: 1:400 Date: FEB 2024

DRG No. **M407/CK/TWKT/12**

REV

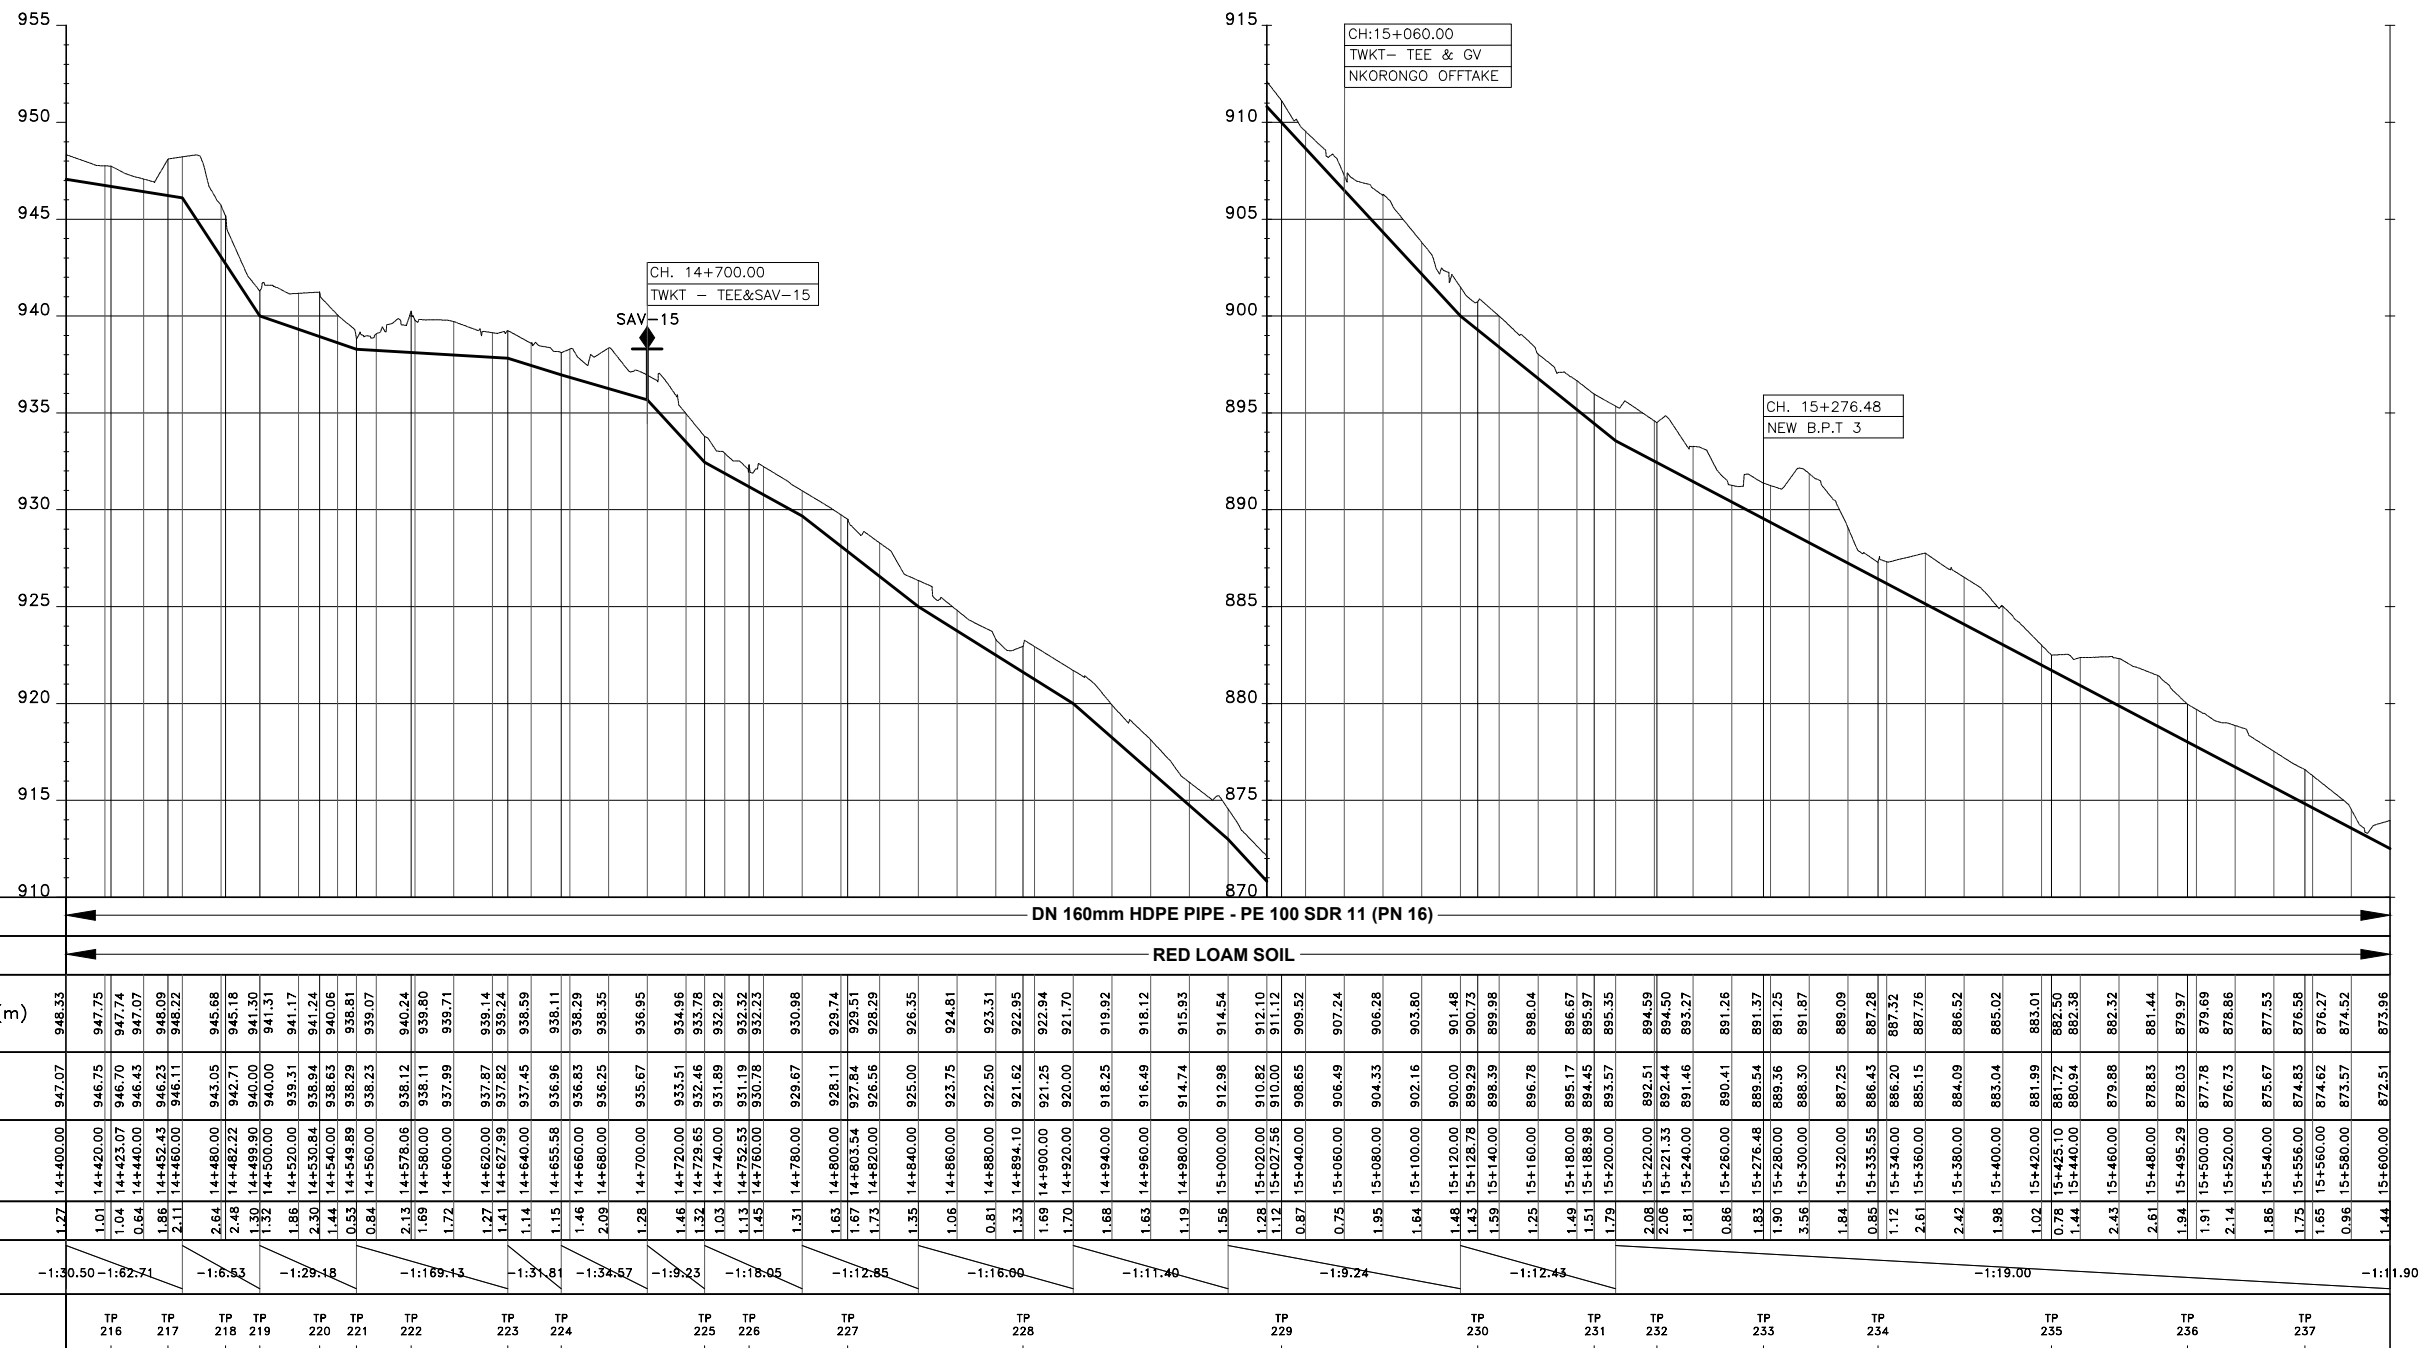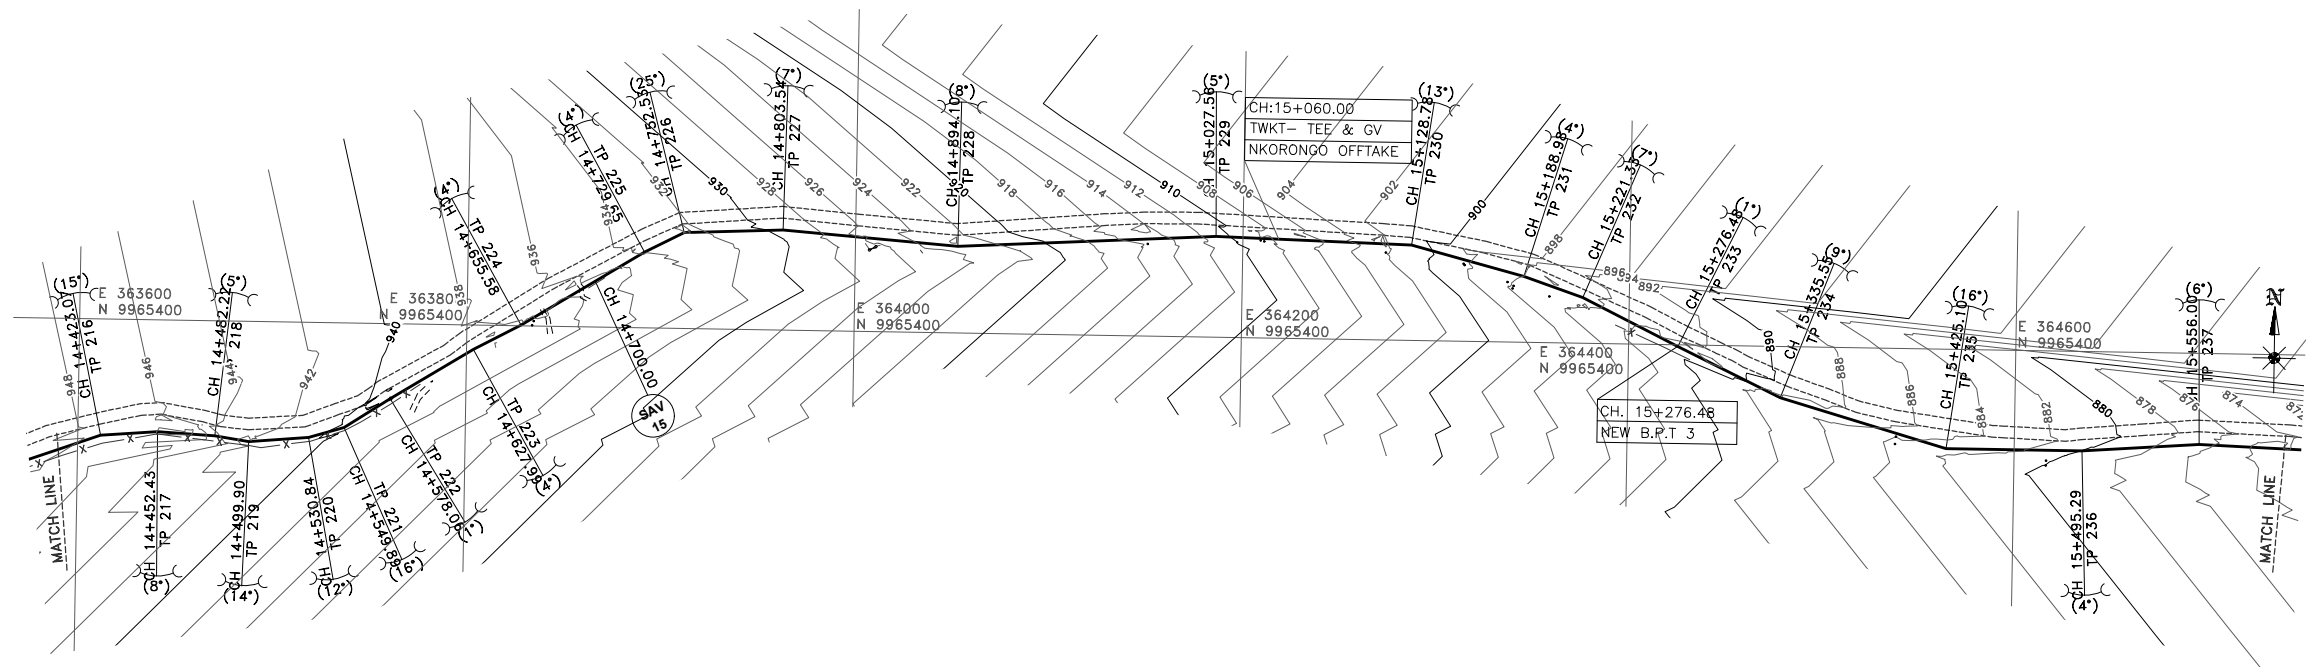

- NOTES:**
1. CONTOUR LEVELS ARE IN METERS AT TWO METER INTERVALS
 2. GRID VALUES ARE IN METERS AT 200 METER INTERVALS
 3. GEOLOGICAL CONDITIONS INDICATED ON DRAWING ARE FOR GENERAL GUIDANCE ONLY
 4. MINIMUM PIPELINE SLOPES TO BE 1:200
 5. DRAWING TO BE READ IN CONJUNCTION WITH STANDARD DRAWINGS

- | | |
|---|---|
| LEGEND: | |
|  | ROAD (TARMAC) |
|  | ROAD / TRACK (EARTH / MURRAM) |
|  | FENCE / HEDGE |
|  | CONTOURS |
|  | ELECTRIC POST |
|  | CULVERT |
|  | GATE |
|  | TEMPORARY STRUCTURES |
|  | BUILDINGS |
|  | PROPOSED TREATED WATER GRAVITY MAIN |
| TP10 | TRAVERSE POINT & No. |
|  | TRIAL HOLE |
|  | HORIZONTAL BEND (H) OR VERTICAL BEND (V) WITH ANGLE INDICATED |
|  | RIVER/STREAM |
| V.J. | VIKING JOHNSON |
| GV | GATE VALVE |
| SV-01 | SECTIONAL VALVE & No. |
| WO-01 | WASHOUT VALVE & No. |
| SAV-01 | AIR VALVE & No. |
| WM | WATER METER |
|  | PROPOSED MASONRY CHAMBER |
|  | PROPOSED VALVE BOX |
|  | PIPELINE GRADIENT WITH SLOPE DIRECTION (SLOPE MIN. OR 1 IN n) |

R E V I S I O N S		SIGN	DATE	APPROVED
	BY			
	CHECKED			
	BY			
	CHECKED			
	BY			
	CHECKED			
	BY			
	CHECKED			

CLIENT: **THE CHIEF EXECUTIVE OFFICER**
TANA WATER WORKS
DEVELOPMENT AGENCY
P.O BOX 1292 - 10100,
NYERI, KENYA

CONSULTING ENGINEERS:

MANGAT I.B PATEL(MIBP) LIMITED

MIBP
CONSULTING ENGINEERS

P.O BOX 48674,00100-GPO,
NAIROBI, KENYA

E-MAIL: mibp.nairobi@mibp.co.ke
TEL: +254-20-2710500


CONTRACT No.TWSB/ADB/003/2019-2020
CONSTRUCTION OF CHUKA AND
CHOGORIA WATER SUPPLY AND
SANITATION PROJECT

LOT 1: CHUKA WATER SUPPLY


**TREATED WATER GRAVITY MAIN
KATHWANA LINE
PLAN & LONGITUDINAL SECTION
CH. 14+400.00 - 15+600.00
SHEET 13 OF 26**

Designed by: A.M.I	Drawn by: P.W.K
--------------------	-----------------

Checked by: N.J.N	Approved by: N.J.N
-------------------	--------------------

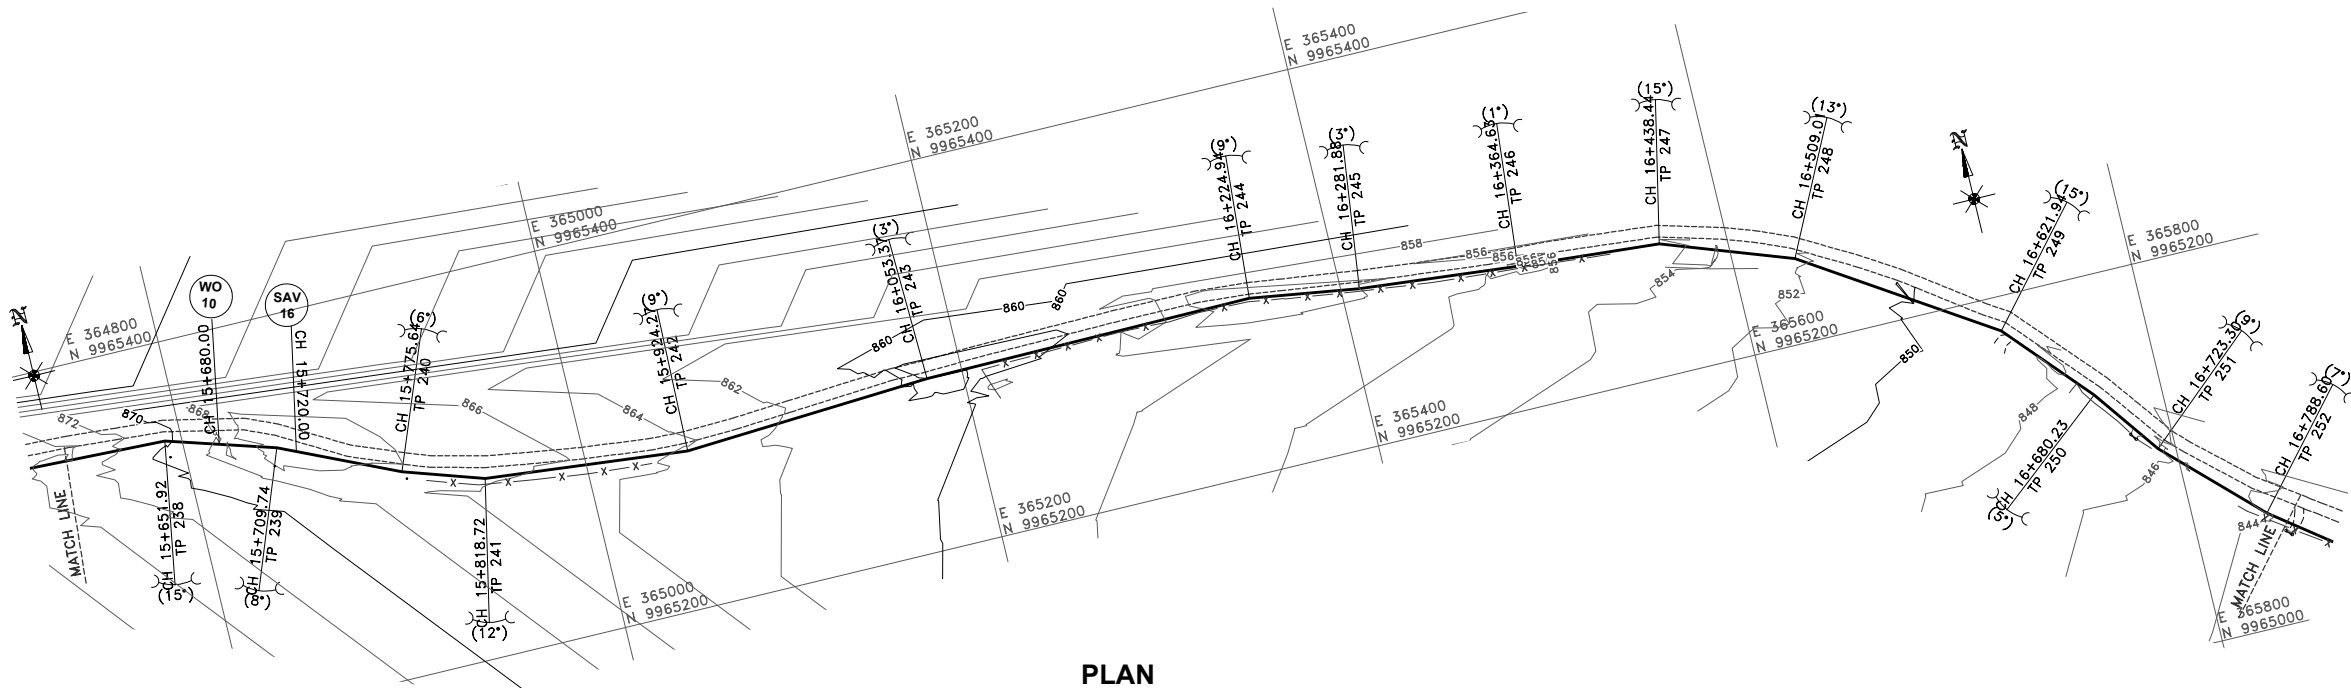

PLAN

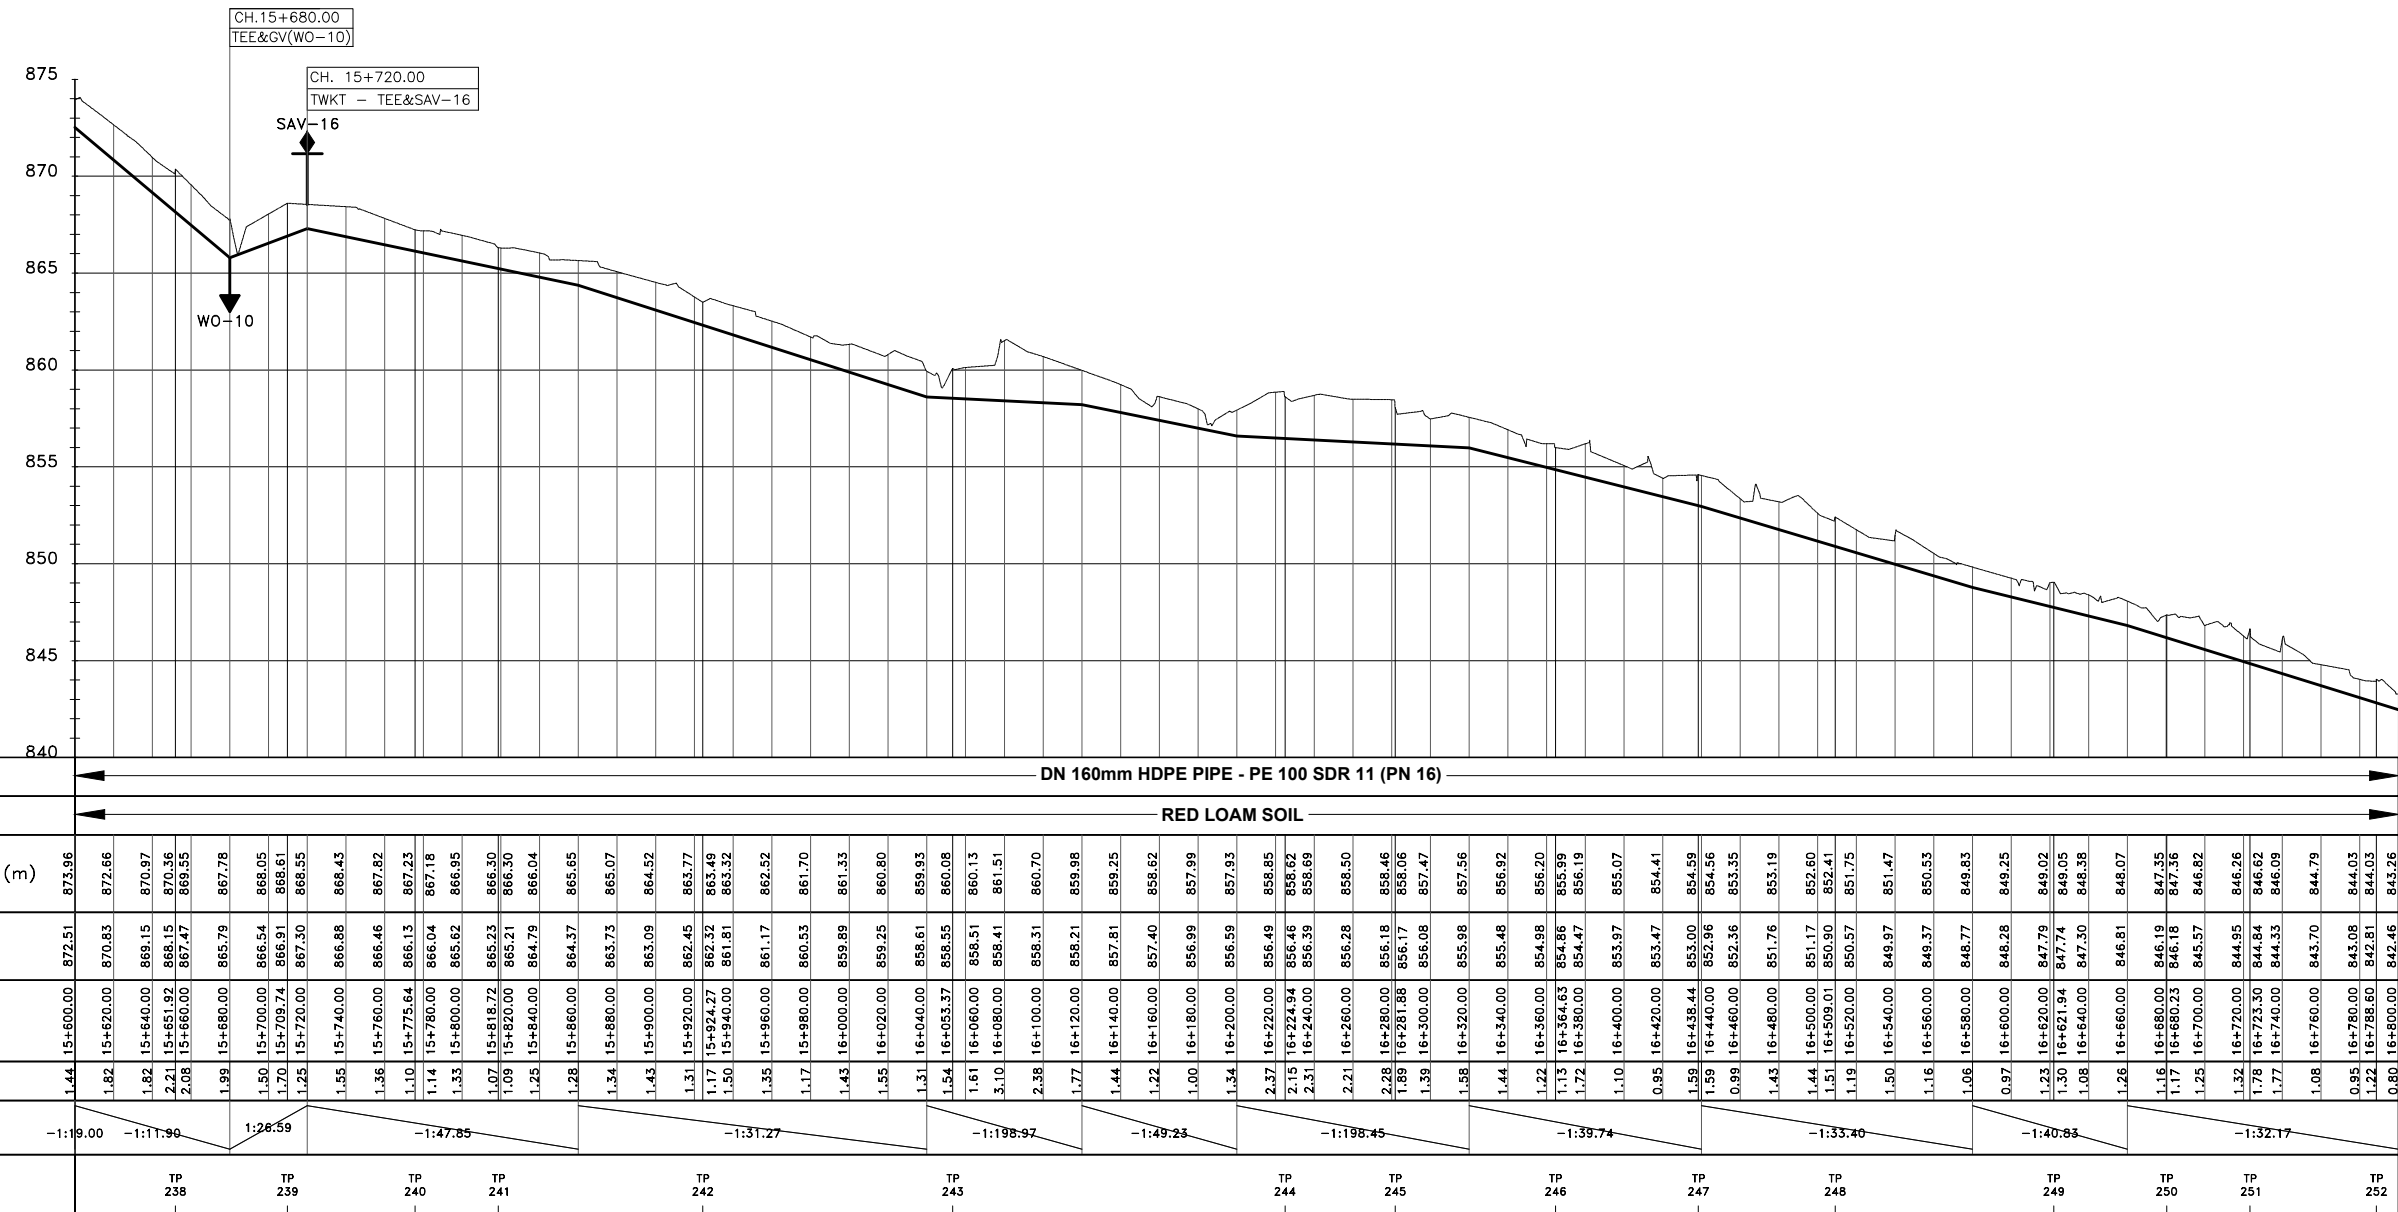

LONGITUDINAL SECTION

- NOTES:**
1. CONTOUR LEVELS ARE IN METERS AT TWO METER INTERVALS
 2. GRID VALUES ARE IN METERS AT 200 METER INTERVALS
 3. GEOLOGICAL CONDITIONS INDICATED ON DRAWING ARE FOR GENERAL GUIDANCE ONLY
 4. MINIMUM PIPELINE SLOPES TO BE 1:200
 5. DRAWING TO BE READ IN CONJUNCTION WITH STANDARD DRAWINGS

- LEGEND:**
- ROAD (TARMAC)
 - ROAD / TRACK (EARTH / MURRAM)
 - FENCE / HEDGE
 - CONTOURS
 - ELECTRIC POST
 - CULVERT
 - GATE
 - TEMPORARY STRUCTURES
 - BUILDINGS
 - PROPOSED TREATED WATER GRAVITY MAIN
 - TP10 TRAVERSE POINT & No.
 - TRIAL HOLE
 - HORIZONTAL BEND (H) OR VERTICAL BEND (V) WITH ANGLE INDICATED
 - RIVER/STREAM
 - V.J. VIKING JOHNSON
 - GV GATE VALVE
 - SV-01 SECTIONAL VALVE & No.
 - WO-01 WASHOUT VALVE & No.
 - SAV-01 AIR VALVE & No.
 - WM WATER METER
 - PROPOSED MASONRY CHAMBER
 - PROPOSED VALVE BOX
 - PIPELINE GRADIENT WITH SLOPE DIRECTION (SLOPE MIN. OR 1 IN n)

ISSUED FOR CONSTRUCTION

REVISIONS		SIGN	DATE	APPROVED
	BY			
	CHECKED			
	BY			
	CHECKED			
	BY			
	CHECKED			
	BY			
	CHECKED			

CLIENT: **THE CHIEF EXECUTIVE OFFICER**
TANA WATER WORKS
DEVELOPMENT AGENCY
P.O BOX 1292 - 10100,
NYERI, KENYA

CONSULTING ENGINEERS:
MANGAT I.B PATEL(MIBP) LIMITED
P.O BOX 48674,00100-GPO,
NAIROBI, KENYA
E-MAIL: mibp.nairobi@mibp.co.ke
TEL: +254-20-2710500


PROJECT TITLE:
KENYA TOWNS SUSTAINABLE WATER
SUPPLY AND SANITATION PROGRAM

CONTRACT No.TWSB/ADB/003/2019-2020
CONSTRUCTION OF CHUKA AND
CHOGORIA WATER SUPPLY AND
SANITATION PROJECT


LOT 1: CHUKA WATER SUPPLY

DRAWING TITLE:
TREATED WATER GRAVITY MAIN
KATHWANA LINE
PLAN & LONGITUDINAL SECTION
CH. 15+600.00 - 16+800.00
SHEET 14 OF 26

Designed by: A.M.I Drawn by: P.W.K
Checked by: N.J.N Approved by: N.J.N
Scale: H: 1:4000, V: 1:400 Date: FEB 2024
DRG No. **M407/CK/TWKT/14** REV

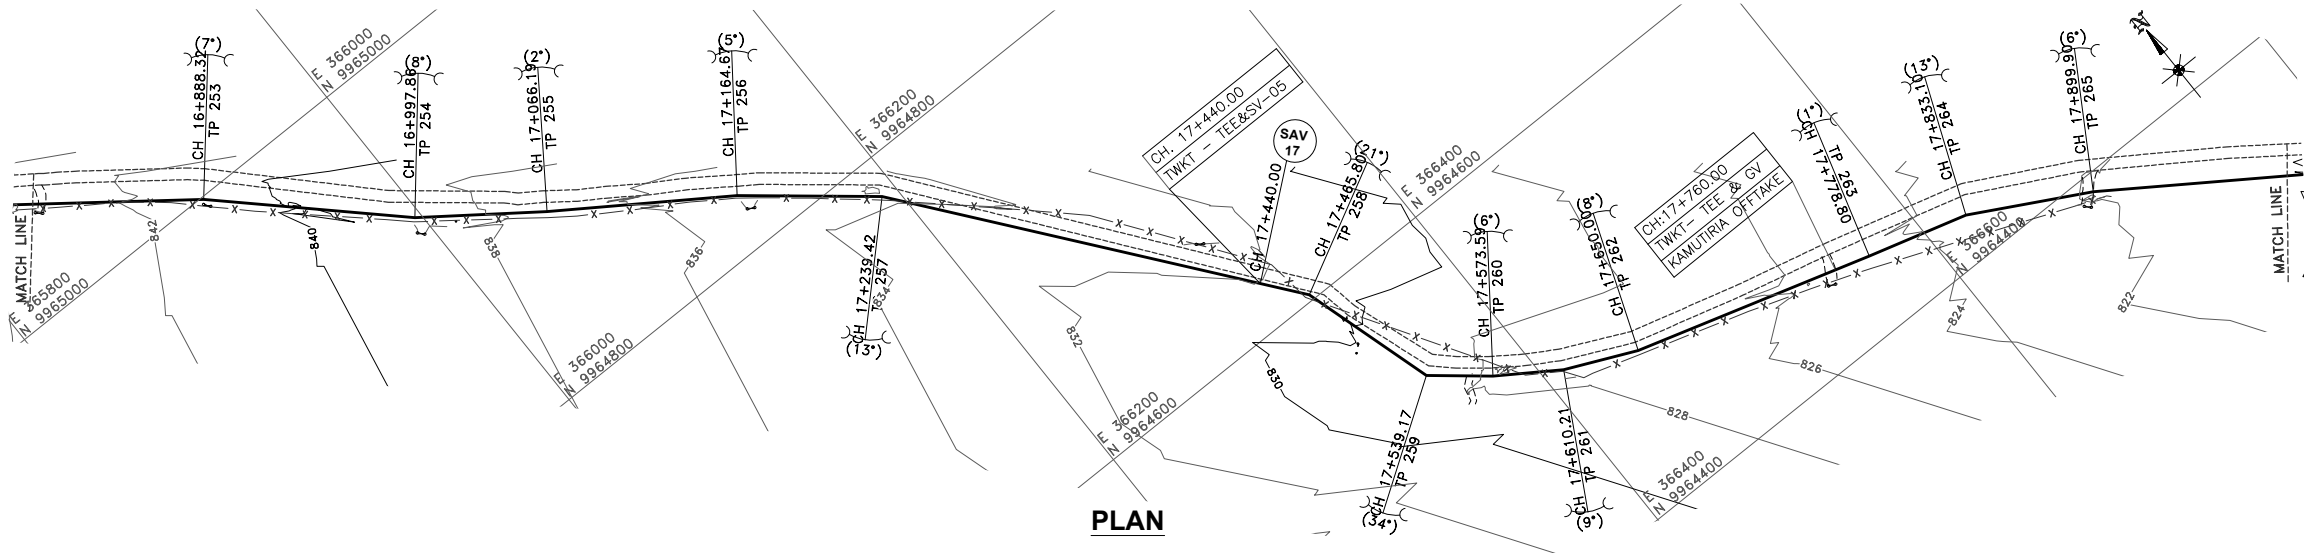

PLAN

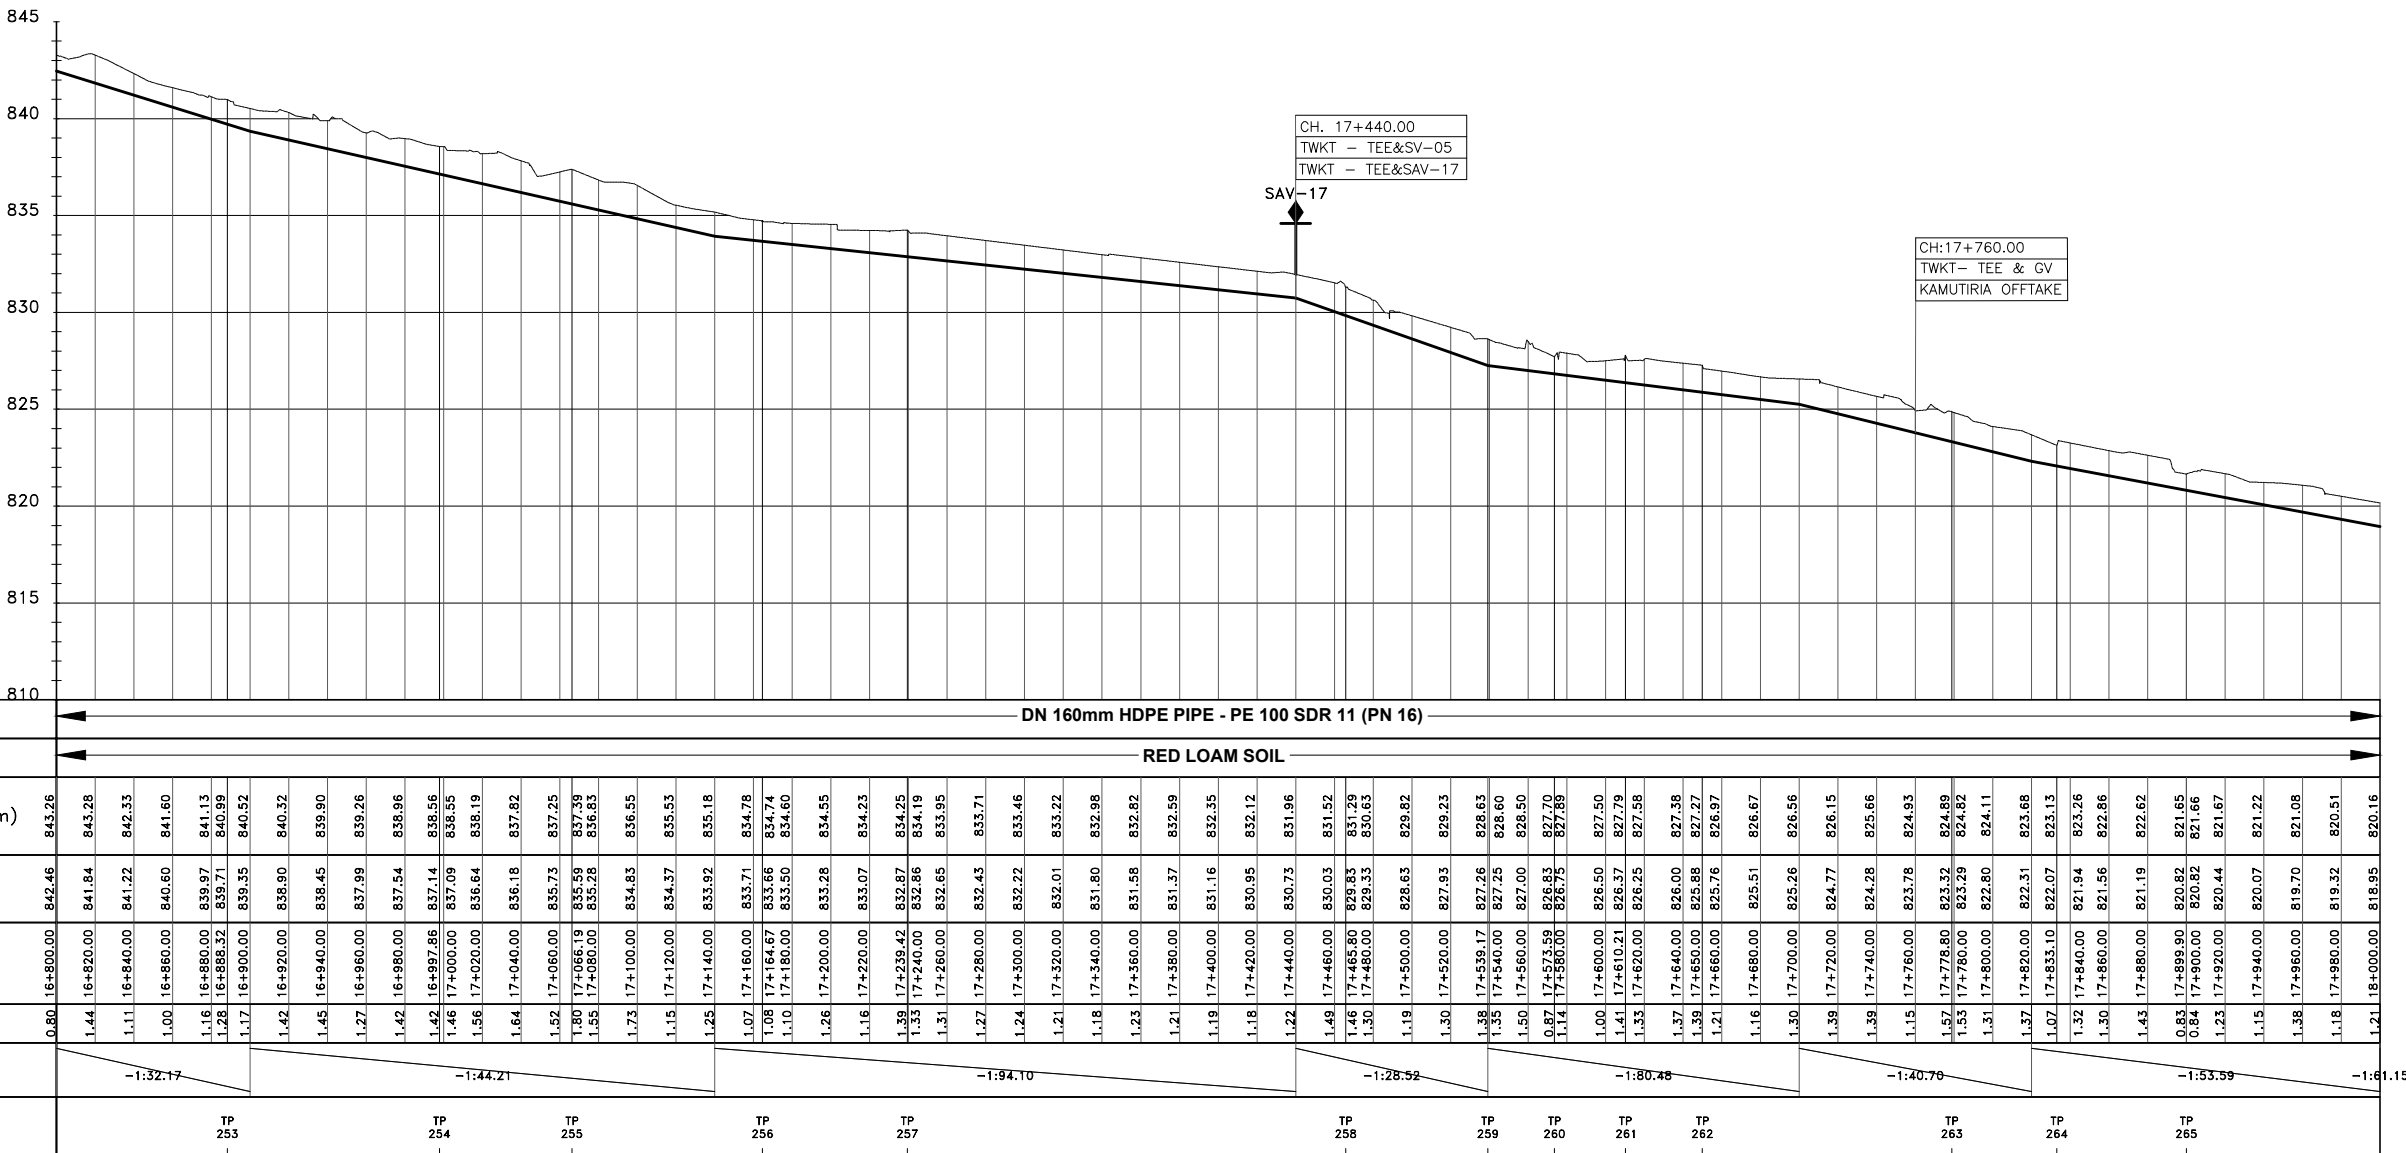

LONGITUDINAL SECTION

NOTES:

1. CONTOUR LEVELS ARE IN METERS AT TWO METER INTERVALS
2. GRID VALUES ARE IN METERS AT 200 METER INTERVALS
3. GEOLOGICAL CONDITIONS INDICATED ON DRAWING ARE FOR GENERAL GUIDANCE ONLY
4. MINIMUM PIPELINE SLOPES TO BE 1:200
5. DRAWING TO BE READ IN CONJUNCTION WITH STANDARD DRAWINGS

LEGEND:

- ROAD (TARMAC)
- ROAD / TRACK (EARTH / MURRAM)
- FENCE / HEDGE
- CONTOURS
- ELECTRIC POST
- CULVERT
- GATE
- TEMPORARY STRUCTURES
- BUILDINGS
- PROPOSED TREATED WATER GRAVITY MAIN
- TP10 TRAVERSE POINT & No.
- TRIAL HOLE
- HORIZONTAL BEND (H) OR VERTICAL BEND (V) WITH ANGLE INDICATED
- RIVER/STREAM
- V.J. VIKING JOHNSON
- GV GATE VALVE
- SV-01 SECTIONAL VALVE & No.
- WO-01 WASHOUT VALVE & No.
- SAV-01 AIR VALVE & No.
- WM WATER METER
- PROPOSED MASONRY CHAMBER
- PROPOSED VALVE BOX
- PIPELINE GRADIENT WITH SLOPE DIRECTION (SLOPE MIN. OR 1 IN n)

ISSUED FOR CONSTRUCTION

REVISIONS		SIGN	DATE	APPROVED
BY	CHECKED			
BY	CHECKED			
BY	CHECKED			
BY	CHECKED			

CLIENT: THE CHIEF EXECUTIVE OFFICER
TANA WATER WORKS
DEVELOPMENT AGENCY
P.O BOX 1292 - 10100,
NYERI, KENYA

CONSULTING ENGINEERS:
MANGAT I.B PATEL(MIBP) LIMITED
P.O BOX 48674,00100-GPO,
NAIROBI, KENYA
E-MAIL: mibp.nairobi@mibp.co.ke
TEL: +254-20-2710500

PROJECT TITLE:
KENYA TOWNS SUSTAINABLE WATER
SUPPLY AND SANITATION PROGRAM

CONTRACT No.TWSB/ADB/003/2019-2020
CONSTRUCTION OF CHUKA AND
CHOGORIA WATER SUPPLY AND
SANITATION PROJECT

LOT 1: CHUKA WATER SUPPLY

DRAWING TITLE:
TREATED WATER GRAVITY MAIN
KATHWANA LINE
PLAN & LONGITUDINAL SECTION
CH. 16+800.00 - 18+000.00
SHEET 15 OF 26



Designed by: A.M.I Drawn by: P.W.K

Checked by: N.J.N Approved by: N.J.N

Scale: H: 1:4000, V: 1:400 Date: FEB 2024

DRG No. M407/CK/TWKT/15

REV

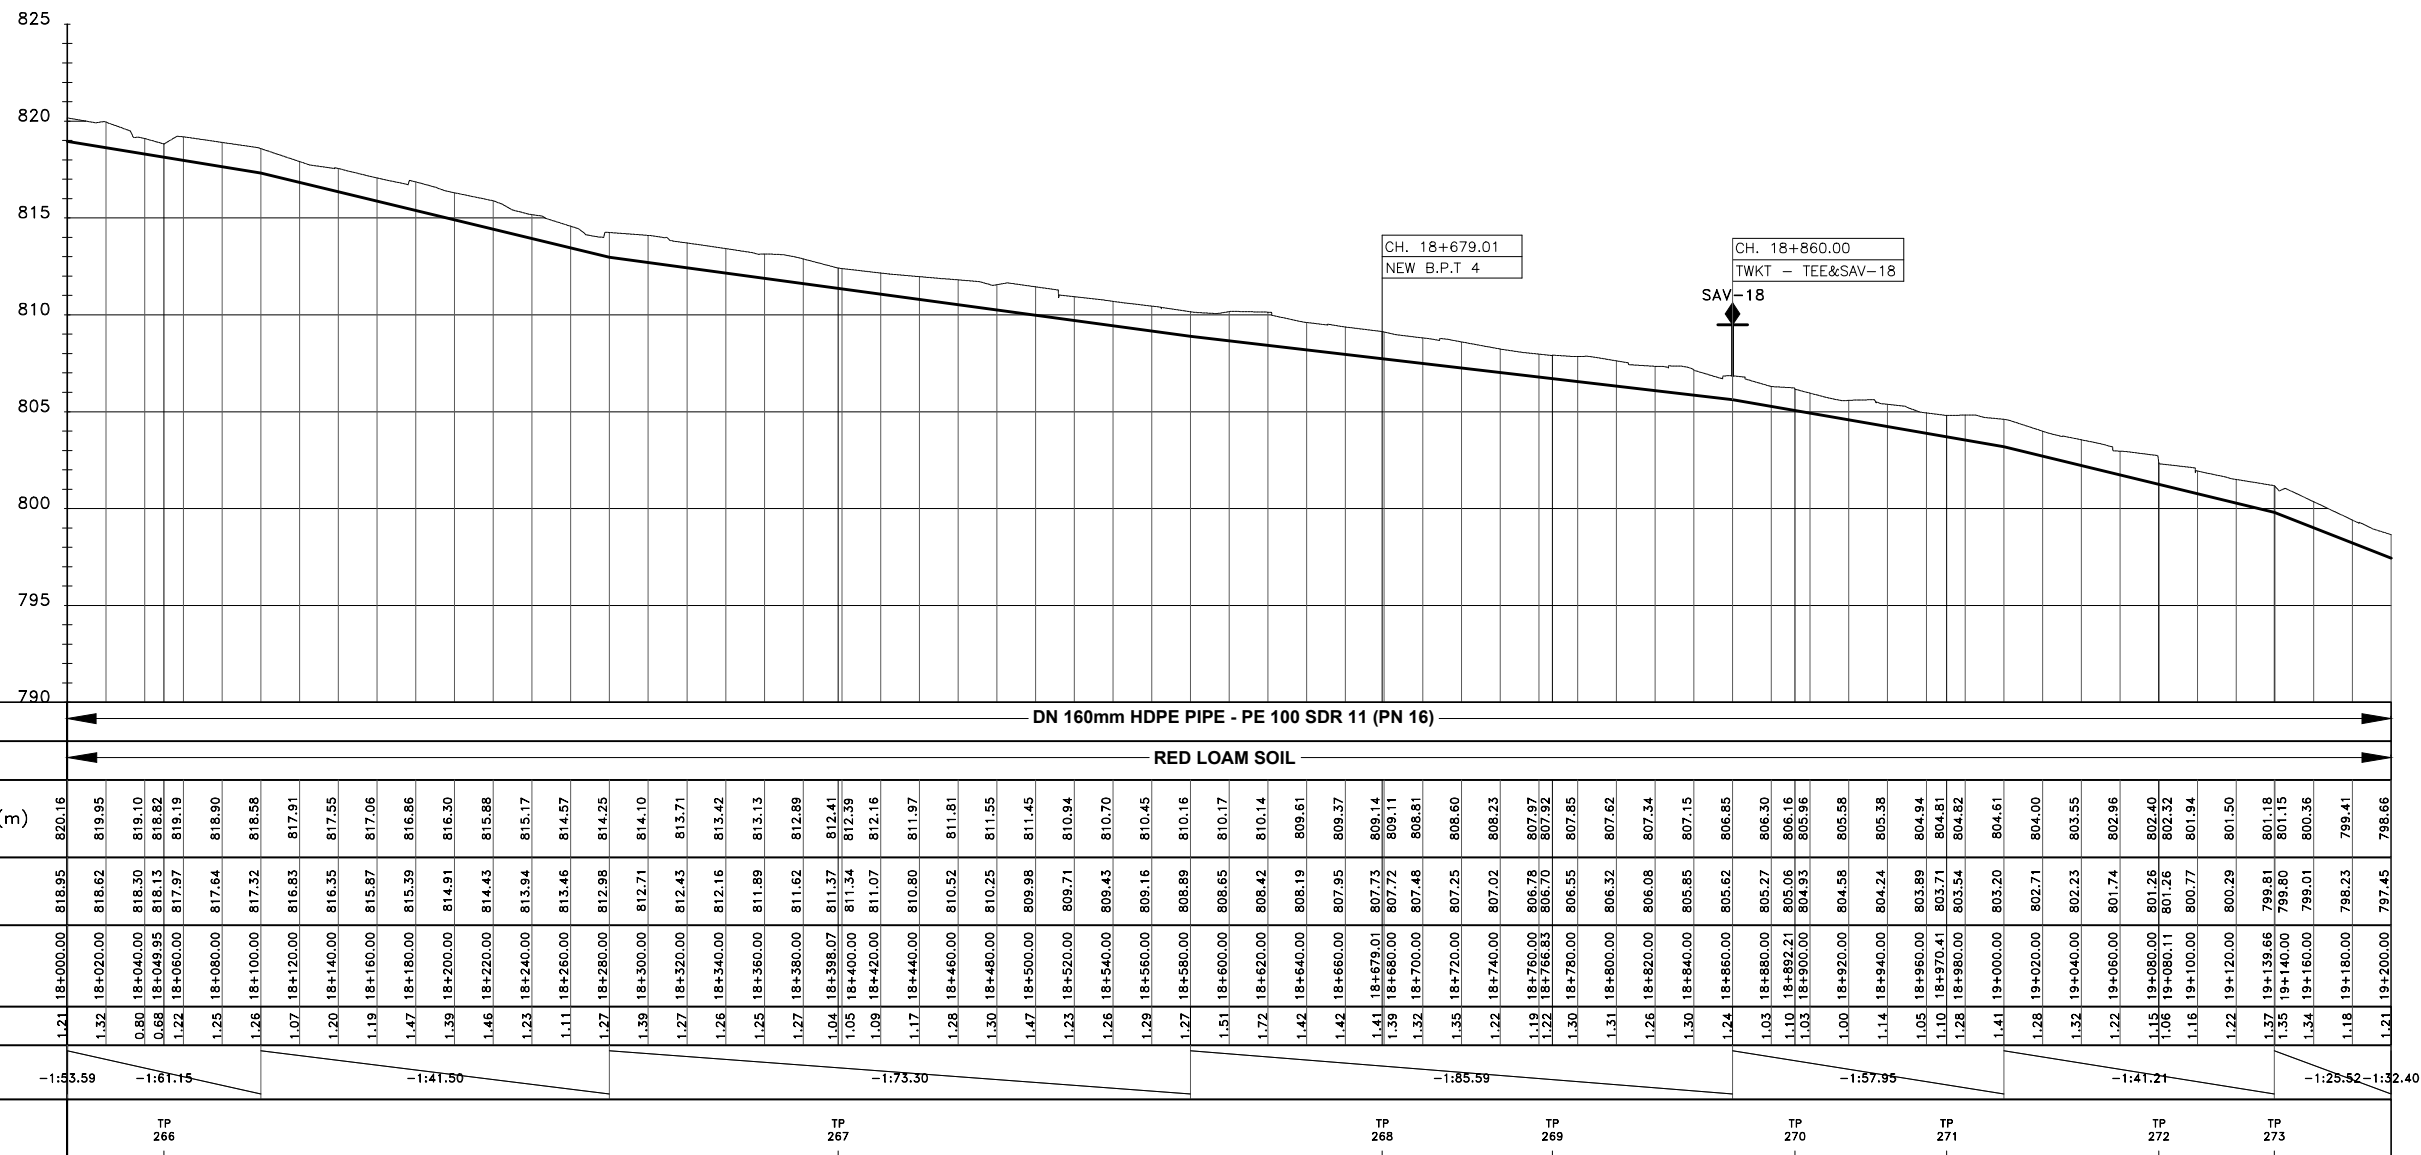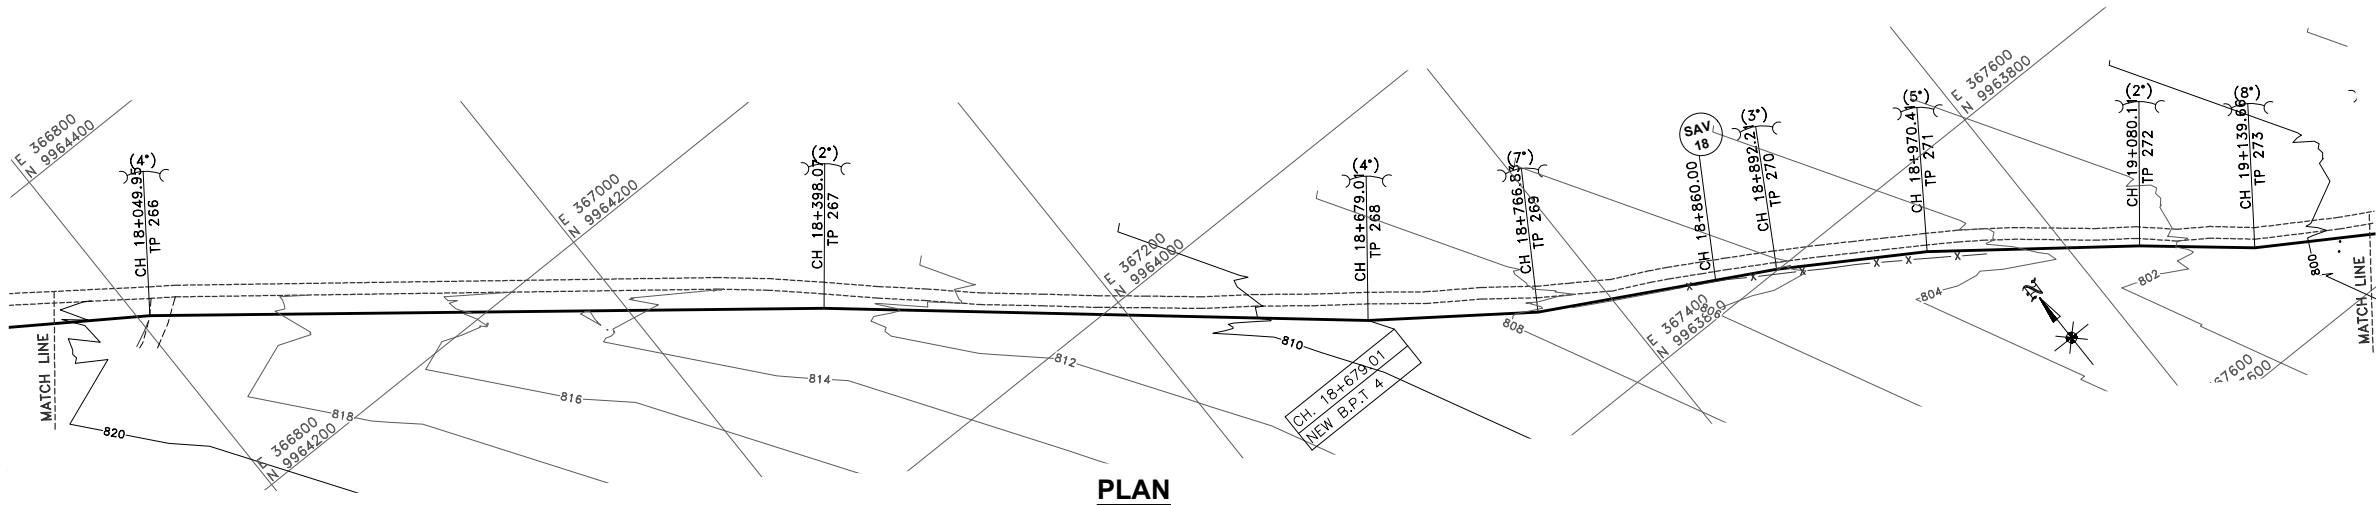

- NOTES:**
1. CONTOUR LEVELS ARE IN METERS AT TWO METER INTERVALS
 2. GRID VALUES ARE IN METERS AT 200 METER INTERVALS
 3. GEOLOGICAL CONDITIONS INDICATED ON DRAWING ARE FOR GENERAL GUIDANCE ONLY
 4. MINIMUM PIPELINE SLOPES TO BE 1:200
 5. DRAWING TO BE READ IN CONJUNCTION WITH STANDARD DRAWINGS

- LEGEND:**
- ROAD (TARMAC)
 - ROAD / TRACK (EARTH / MURRAM)
 - FENCE / HEDGE
 - CONTOURS
 - ELECTRIC POST
 - CULVERT
 - GATE
 - TEMPORARY STRUCTURES
 - BUILDINGS
 - PROPOSED TREATED WATER GRAVITY MAIN
 - TP10 TRAVERSE POINT & No.
 - TRIAL HOLE
 - HORIZONTAL BEND (H) OR VERTICAL BEND (V) WITH ANGLE INDICATED
 - RIVER/STREAM
 - V.J. VIKING JOHNSON
 - GV GATE VALVE
 - SV-01 SECTIONAL VALVE & No.
 - WO-01 WASHOUT VALVE & No.
 - SAV-01 AIR VALVE & No.
 - WM WATER METER
 - PROPOSED MASONRY CHAMBER
 - PROPOSED VALVE BOX
 - PIPELINE GRADIENT WITH SLOPE DIRECTION (SLOPE MIN. OR 1 IN n)

ISSUED FOR CONSTRUCTION

REVISIONS	SIGN	DATE	APPROVED
BY			
CHECKED			
BY			
CHECKED			
BY			
CHECKED			

CLIENT: **THE CHIEF EXECUTIVE OFFICER
TANA WATER WORKS
DEVELOPMENT AGENCY**
P.O BOX 1292 - 10100,
NYERI, KENYA

CONSULTING ENGINEERS:
MANGAT I.B PATEL(MIBP) LIMITED
P.O BOX 48674,00100-GPO,
NAIROBI, KENYA
E-MAIL: mibp.nairobi@mibp.co.ke
TEL: +254-20-2710500


PROJECT TITLE:
**KENYA TOWNS SUSTAINABLE WATER
SUPPLY AND SANITATION PROGRAM**

CONTRACT No.TWSB/ADB/003/2019-2020
**CONSTRUCTION OF CHUKA AND
CHOGORIA WATER SUPPLY AND
SANITATION PROJECT**

LOT 1: CHUKA WATER SUPPLY

DRAWING TITLE:
**TREATED WATER GRAVITY MAIN
KATHWANA LINE
PLAN & LONGITUDINAL SECTION
CH. 18+000.00 - 19+200.00
SHEET 16 OF 26**

Designed by: A.M.I	Drawn by: P.W.K
Checked by: N.J.N	Approved by: N.J.N
Scale: H: 1:4000, V: 1:400	Date: FEB 2024
DRG No. M407/CK/TWKT/16	REV

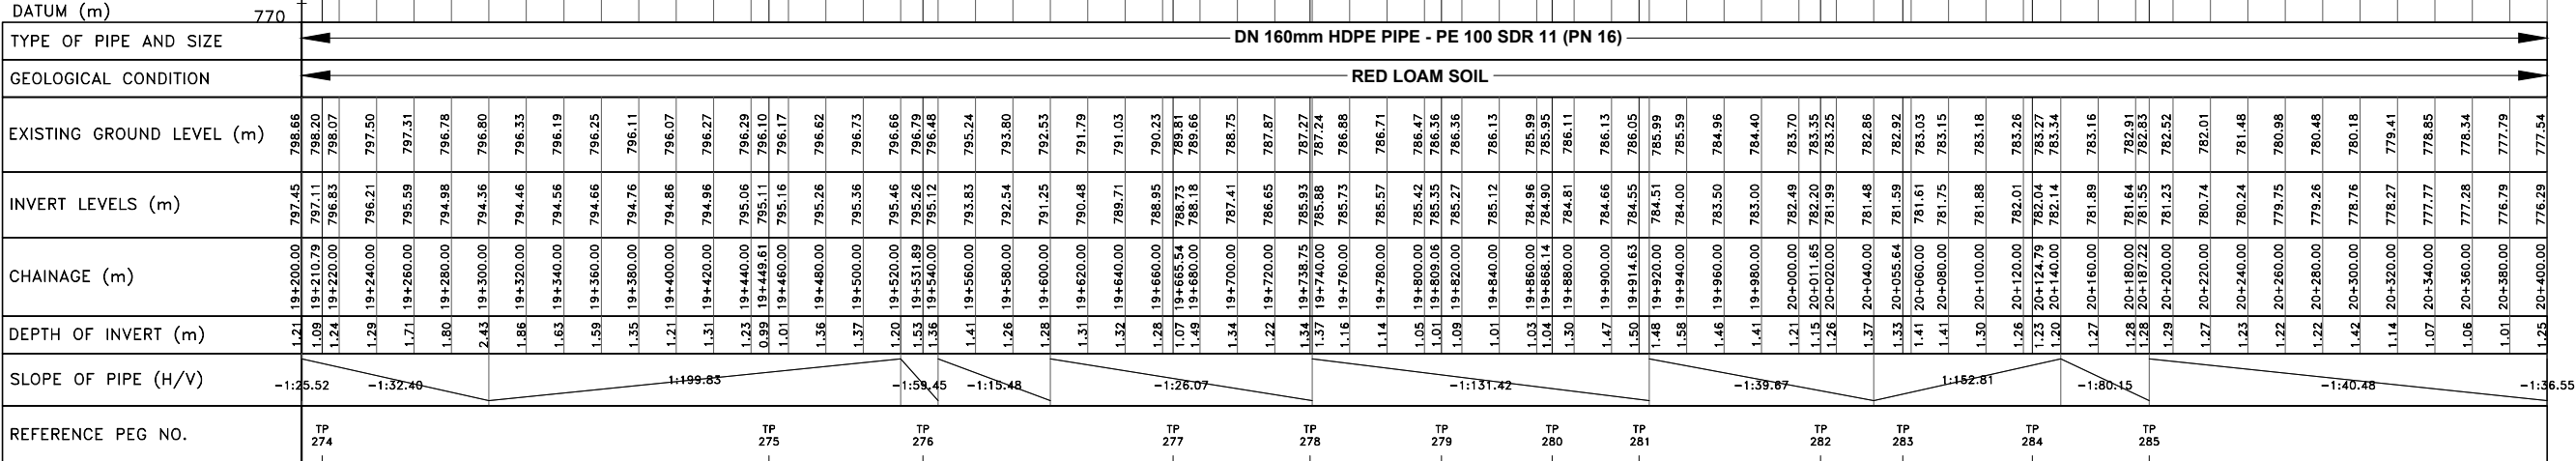

- | | |
|---|---|
|  | ROAD (TARMAC) |
|  | ROAD / TRACK (EARTH / MURRAM) |
|  | FENCE / HEDGE |
|  | CONTOURS |
|  | ELECTRIC POST |
|  | CULVERT |
|  | GATE |
|  | TEMPORARY STRUCTURES |
|  | BUILDINGS |
|  | PROPOSED TREATED WATER GRAVITY MAIN |
| TP10 | TRAVERSE POINT & No. |
|  | TRIAL HOLE |
|  | HORIZONTAL BEND (H) OR VERTICAL BEND (V) WITH ANGLE INDICATED |
|  | RIVER/STREAM |
| V.J. | VIKING JOHNSON |
| GV | GATE VALVE |
| SV-01 | SECTIONAL VALVE & No. |
| WO-01 | WASHOUT VALVE & No. |
| SAV-01 | AIR VALVE & No. |
| WM | WATER METER |
|  | PROPOSED MASONRY CHAMBER |
|  | PROPOSED VALVE BOX |
|  | PIPELINE GRADIENT WITH SLOPE DIRECTION (SLOPE MIN. OR 1 IN n) |

R E V I S I O N S			SIGN	DATE	APPROVED
		BY			
		CHECKED			
		BY			
		CHECKED			
		BY			
		CHECKED			
		BY			
		CHECKED			

CONSULTING ENGINEERS:

MANGAT I.B PATEL(MIBP) LIMITED

MIBP
CONSULTING ENGINEERS

P.O BOX 48674,00100-GPO,
NAIROBI, KENYA


E-MAIL: mibp.nairobi@mibp.co.ke
TEL: +254-20-2710500

CONTRACT No.TWSB/ADB/003/2019-2020


**CONSTRUCTION OF CHUKA AND
CHOGORIA WATER SUPPLY AND
SANITATION PROJECT**

DRAWING TITLE:
TREATED WATER GRAVITY MAIN
KATHWANA LINE
PLAN & LONGITUDINAL SECTION
CH. 19+200.00 - 20+400.00
SHEET 17 OF 26

Designed by: A.M.I	Drawn by: P.W.K
Checked by: N.J.N	Approved by: N.J.N
Scale: H- 1:4000, V- 1:400	Date: FEB 2024
DRG No. M407/CK/TWKT/17	

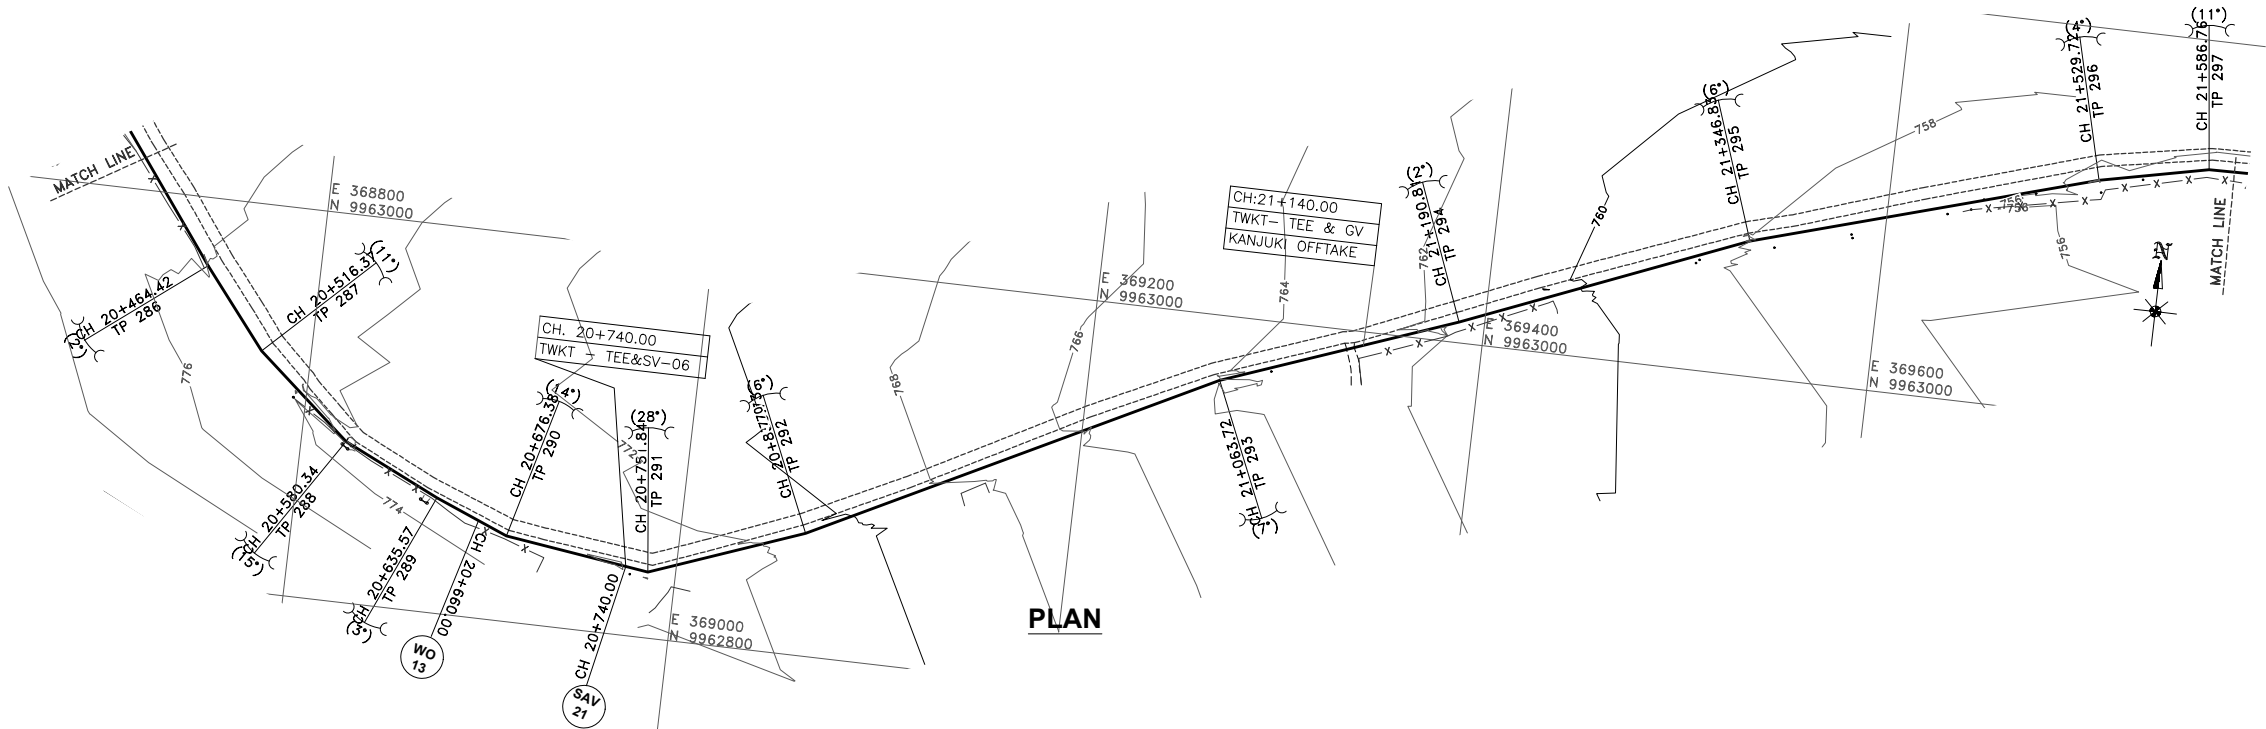

PLAN

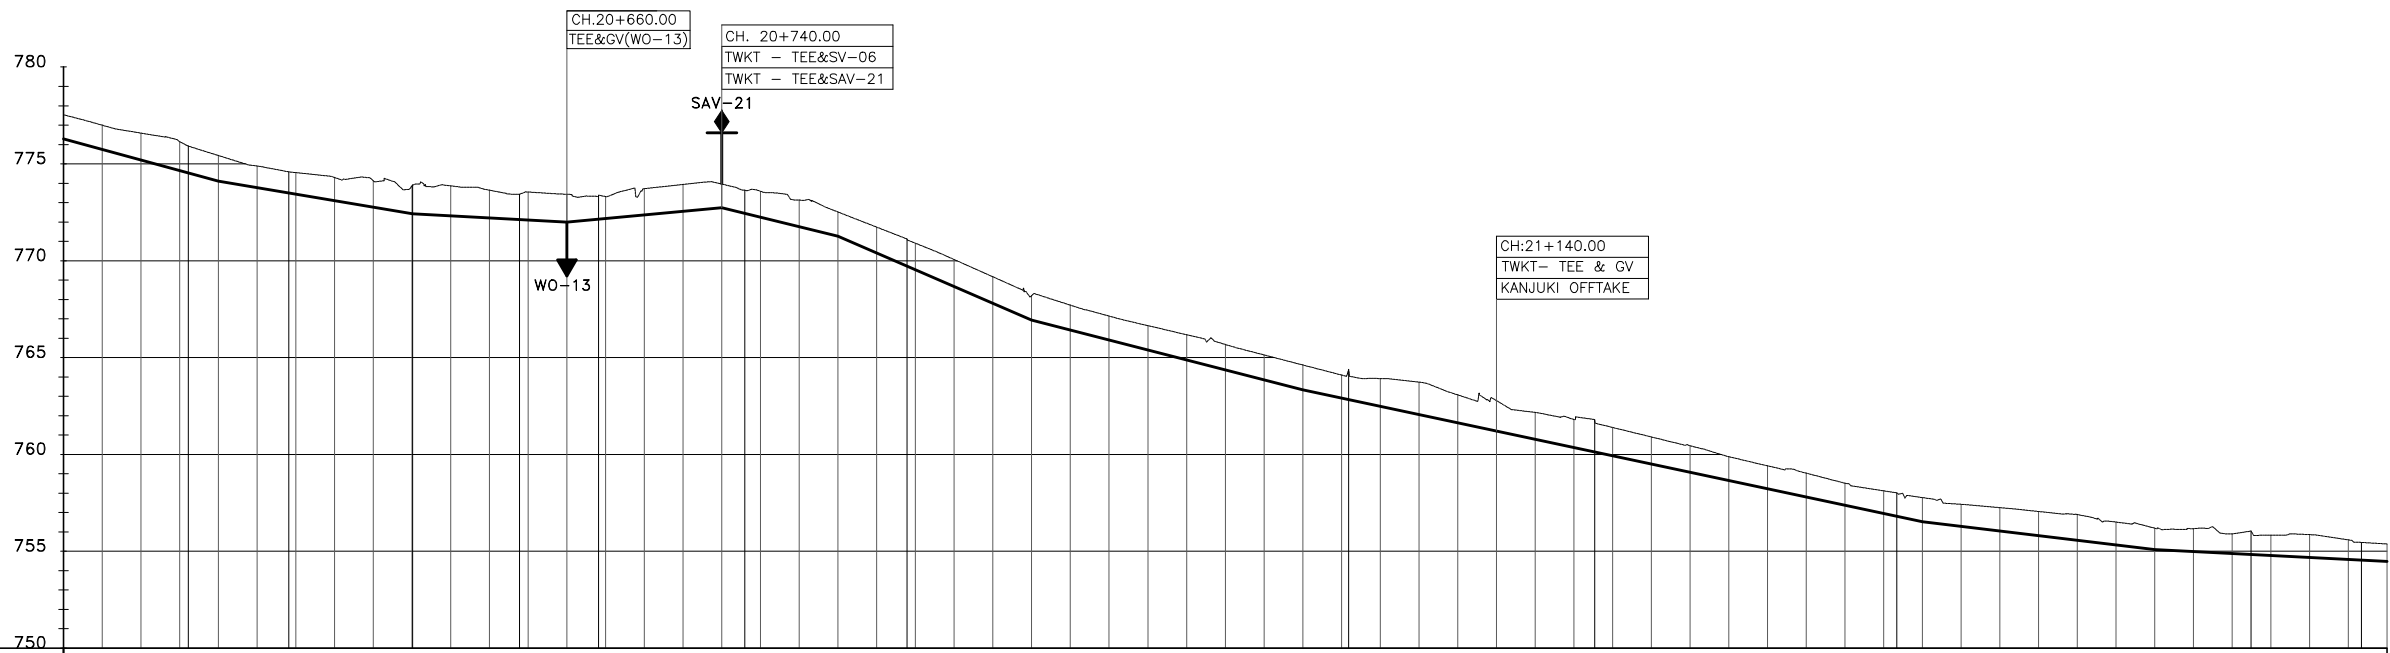

LONGITUDINAL SECTION

- NOTES:**
1. CONTOUR LEVELS ARE IN METERS AT TWO METER INTERVALS
 2. GRID VALUES ARE IN METERS AT 200 METER INTERVALS
 3. GEOLOGICAL CONDITIONS INDICATED ON DRAWING ARE FOR GENERAL GUIDANCE ONLY
 4. MINIMUM PIPELINE SLOPES TO BE 1:200
 5. DRAWING TO BE READ IN CONJUNCTION WITH STANDARD DRAWINGS

- LEGEND:**
- ROAD (TARMAC)
 - ROAD / TRACK (EARTH / MURRAM)
 - FENCE / HEDGE
 - CONTOURS
 - ELECTRIC POST
 - CULVERT
 - GATE
 - TEMPORARY STRUCTURES
 - BUILDINGS
 - PROPOSED TREATED WATER GRAVITY MAIN
 - TP10 TRAVERSE POINT & No.
 - TRIAL HOLE
 - HORIZONTAL BEND (H) OR VERTICAL BEND (V) WITH ANGLE INDICATED
 - RIVER/STREAM
 - V.J. VIKING JOHNSON
 - GV GATE VALVE
 - SV-01 SECTIONAL VALVE & No.
 - WO-01 WASHOUT VALVE & No.
 - SAV-01 AIR VALVE & No.
 - WM WATER METER
 - PROPOSED MASONRY CHAMBER
 - PROPOSED VALVE BOX
 - PIPELINE GRADIENT WITH SLOPE DIRECTION (SLOPE MIN. OR 1 IN n)

ISSUED FOR CONSTRUCTION

REVISIONS		SIGN	DATE	APPROVED
	BY			
	CHECKED			
	BY			
	CHECKED			
	BY			
	CHECKED			
	BY			
	CHECKED			

CLIENT: **THE CHIEF EXECUTIVE OFFICER
TANA WATER WORKS
DEVELOPMENT AGENCY**
P.O BOX 1292 - 10100,
NYERI, KENYA

CONSULTING ENGINEERS:
MANGAT I.B PATEL(MIBP) LIMITED
P.O BOX 48674,00100-GPO,
NAIROBI, KENYA
E-MAIL: mibp.nairobi@mibp.co.ke
TEL: +254-20-2710500

PROJECT TITLE:
**KENYA TOWNS SUSTAINABLE WATER
SUPPLY AND SANITATION PROGRAM**


CONTRACT No.TWSB/ADB/003/2019-2020
**CONSTRUCTION OF CHUKA AND
CHOGORIA WATER SUPPLY AND
SANITATION PROJECT**

LOT 1: CHUKA WATER SUPPLY


DRAWING TITLE:
**TREATED WATER GRAVITY MAIN
KATHWANA LINE
PLAN & LONGITUDINAL SECTION
CH. 20+400.00 - 21+600.00
SHEET 18 OF 26**

Designed by: A.M.I Drawn by: P.W.K
Checked by: N.J.N Approved by: N.J.N
Scale: H: 1:4000, V: 1:400 Date: FEB 2024

DRG No. **M407/CK/TWKT/18** REV

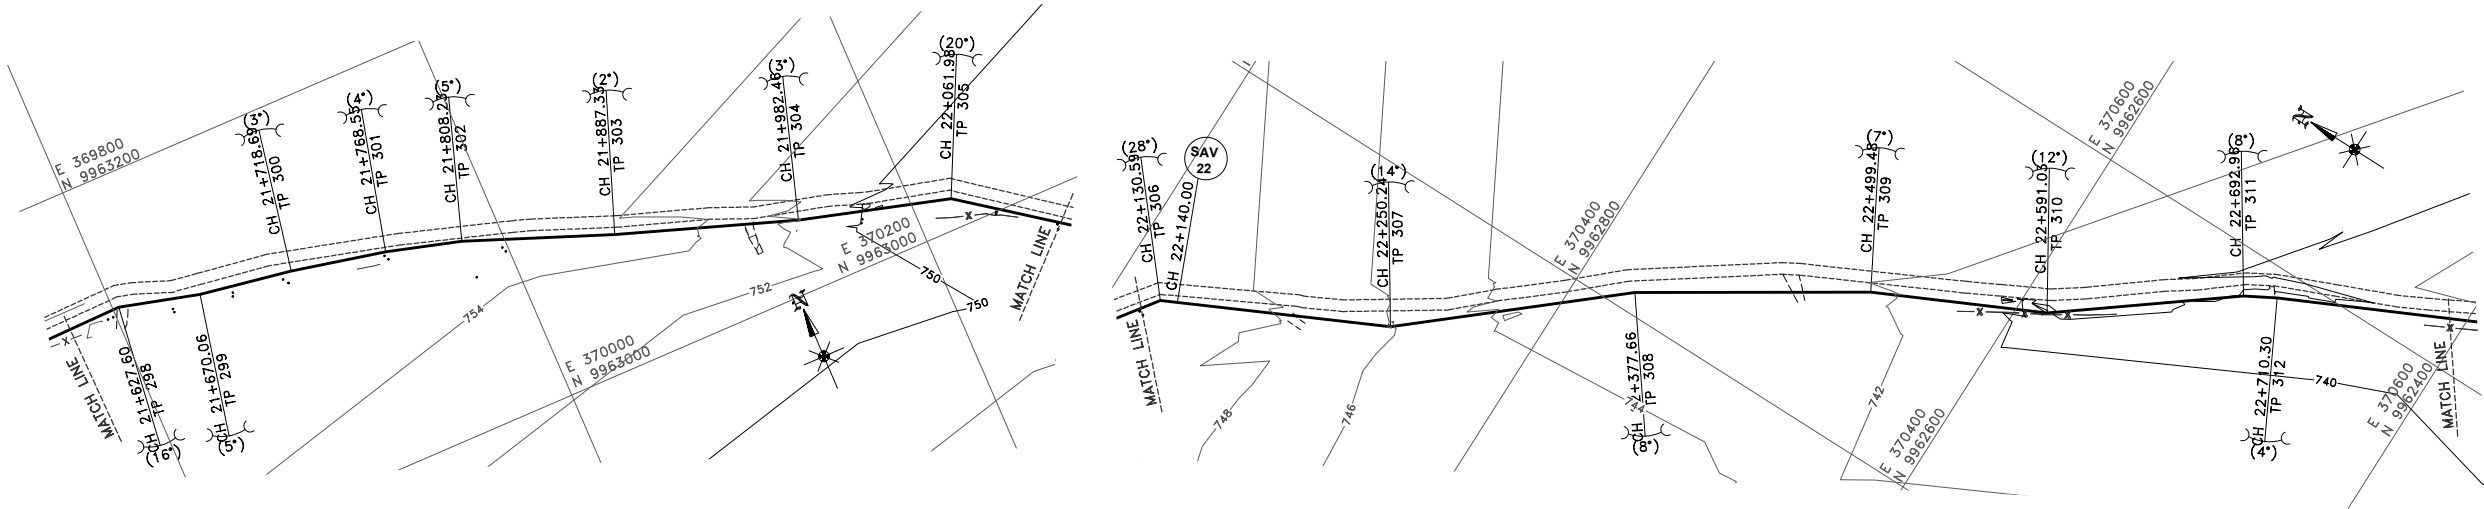

PLAN

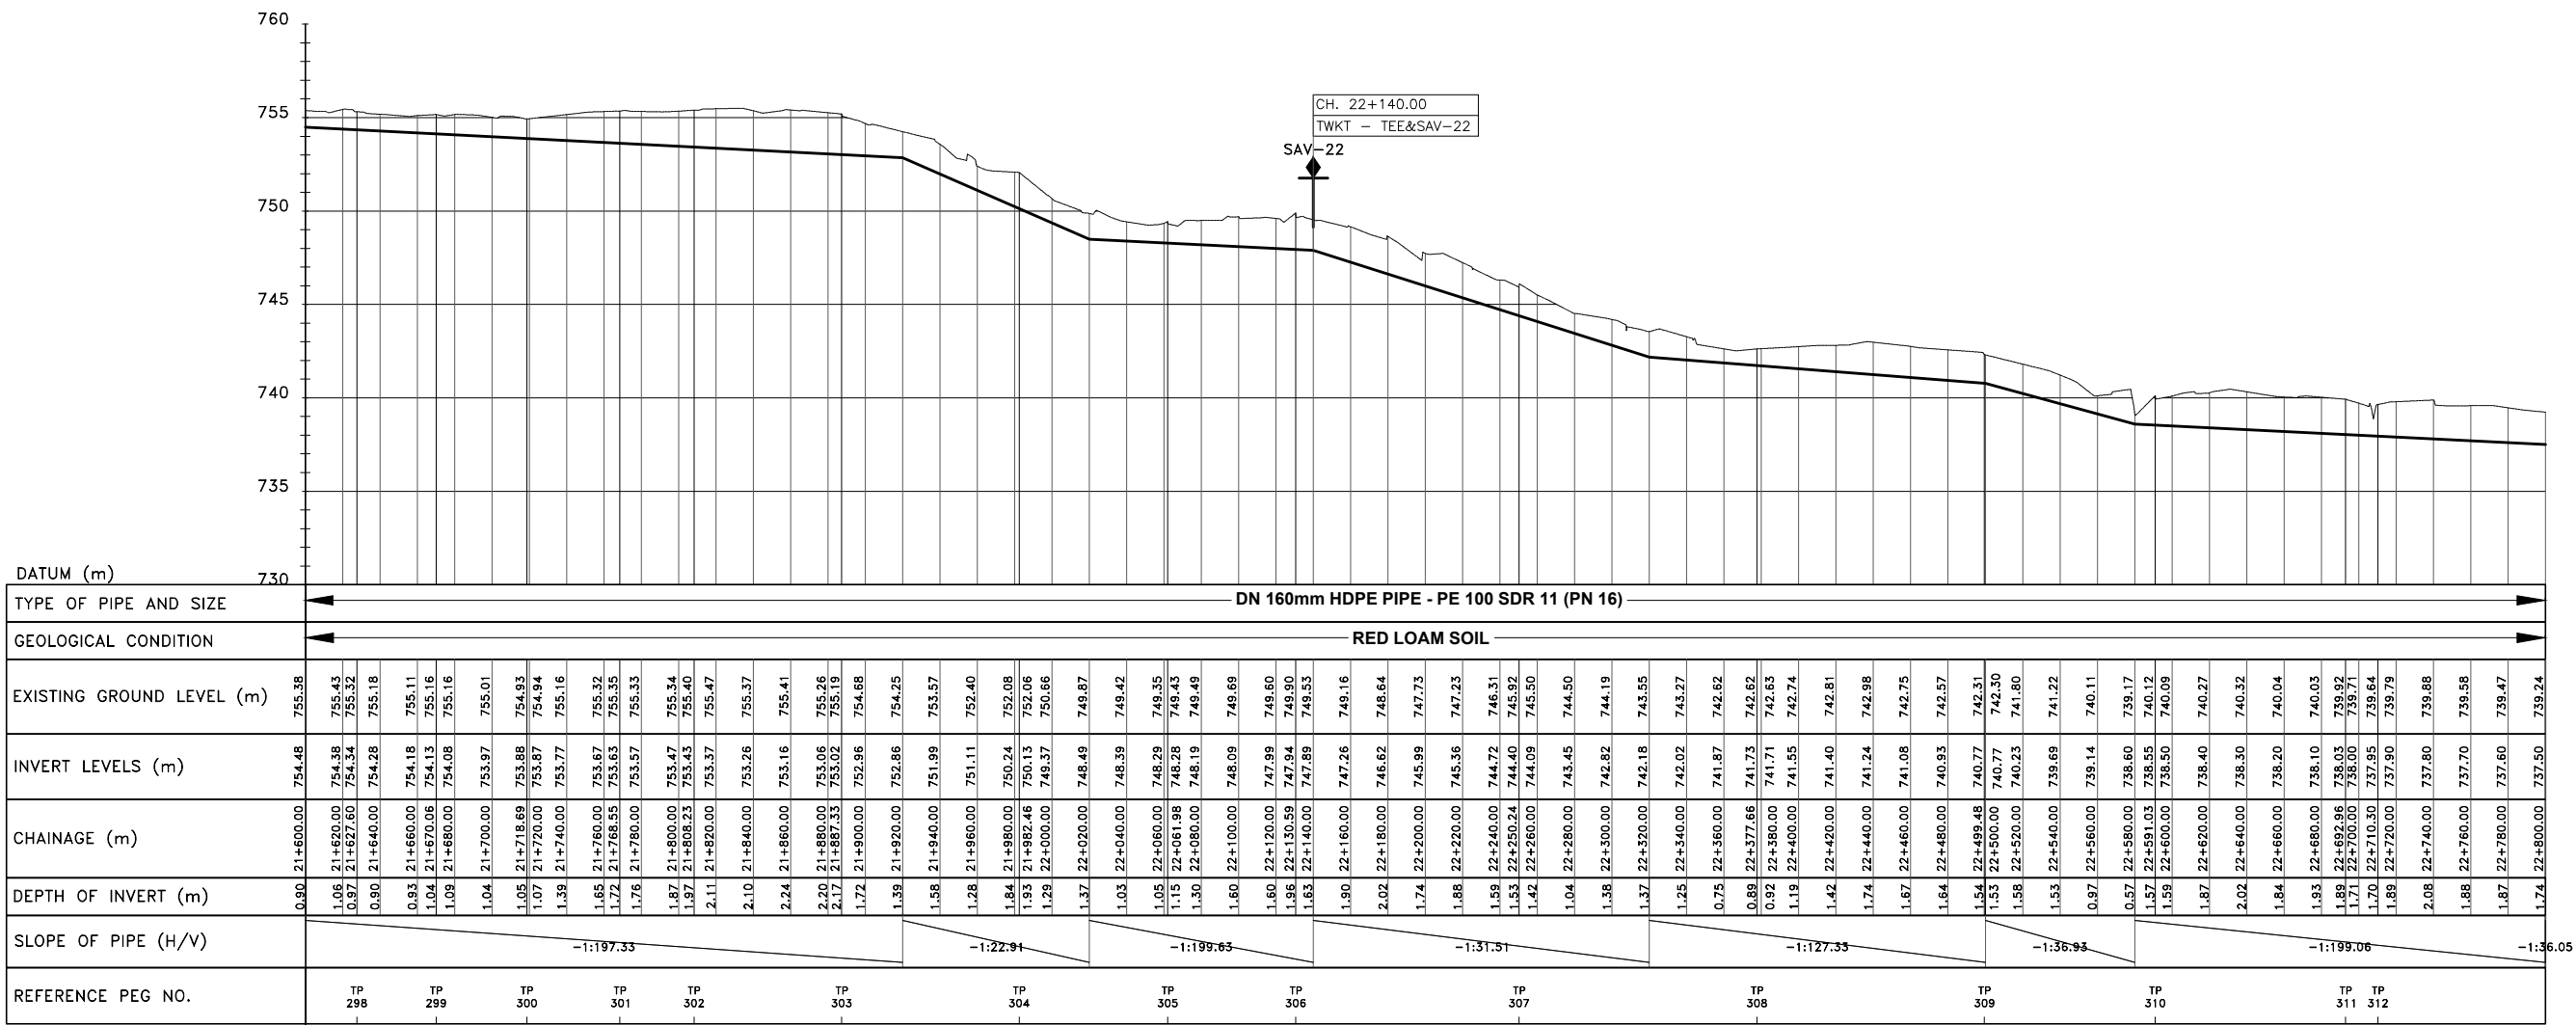

LONGITUDINAL SECTION

- NOTES:**
1. CONTOUR LEVELS ARE IN METERS AT TWO METER INTERVALS
 2. GRID VALUES ARE IN METERS AT 200 METER INTERVALS
 3. GEOLOGICAL CONDITIONS INDICATED ON DRAWING ARE FOR GENERAL GUIDANCE ONLY
 4. MINIMUM PIPELINE SLOPES TO BE 1:200
 5. DRAWING TO BE READ IN CONJUNCTION WITH STANDARD DRAWINGS

- LEGEND:**
- ROAD (TARMAC)
 - ROAD / TRACK (EARTH / MURRAM)
 - FENCE / HEDGE
 - CONTOURS
 - ELECTRIC POST
 - CULVERT
 - GATE
 - TEMPORARY STRUCTURES
 - BUILDINGS
 - PROPOSED TREATED WATER GRAVITY MAIN
 - TP10 TRAVERSE POINT & No.
 - TRIAL HOLE
 - HORIZONTAL BEND (H) OR VERTICAL BEND (V) WITH ANGLE INDICATED
 - RIVER/STREAM
 - V.J. VIKING JOHNSON
 - GV GATE VALVE
 - SV-01 SECTIONAL VALVE & No.
 - WO-01 WASHOUT VALVE & No.
 - SAV-01 AIR VALVE & No.
 - WM WATER METER
 - PROPOSED MASONRY CHAMBER
 - PROPOSED VALVE BOX
 - PIPELINE GRADIENT WITH SLOPE DIRECTION (SLOPE MIN. OR 1 IN n)

ISSUED FOR CONSTRUCTION

REVISIONS		SIGN	DATE	APPROVED
BY	CHECKED			
BY	CHECKED			
BY	CHECKED			
BY	CHECKED			

CLIENT: **THE CHIEF EXECUTIVE OFFICER
TANA WATER WORKS
DEVELOPMENT AGENCY**
P.O BOX 1292 - 10100,
NYERI, KENYA

CONSULTING ENGINEERS:
MANGAT I.B PATEL(MIBP) LIMITED
P.O BOX 48674,00100-GPO,
NAIROBI, KENYA
E-MAIL: mibp.nairobi@mibp.co.ke
TEL: +254-20-2710500

PROJECT TITLE:
**KENYA TOWNS SUSTAINABLE WATER
SUPPLY AND SANITATION PROGRAM**


CONTRACT No.TWSB/ADB/003/2019-2020
**CONSTRUCTION OF CHUKA AND
CHOGORIA WATER SUPPLY AND
SANITATION PROJECT**

LOT 1: CHUKA WATER SUPPLY


DRAWING TITLE:
**TREATED WATER GRAVITY MAIN
KATHWANA LINE
PLAN & LONGITUDINAL SECTION
CH. 21+600.00 - 22+800.00
SHEET 19 OF 26**

Designed by: A.M.I Drawn by: P.W.K
Checked by: N.J.N Approved by: N.J.N
Scale: H: 1:4000, V: 1:400 Date: FEB 2024

DRG No. **M407/CK/TWKT/19** REV

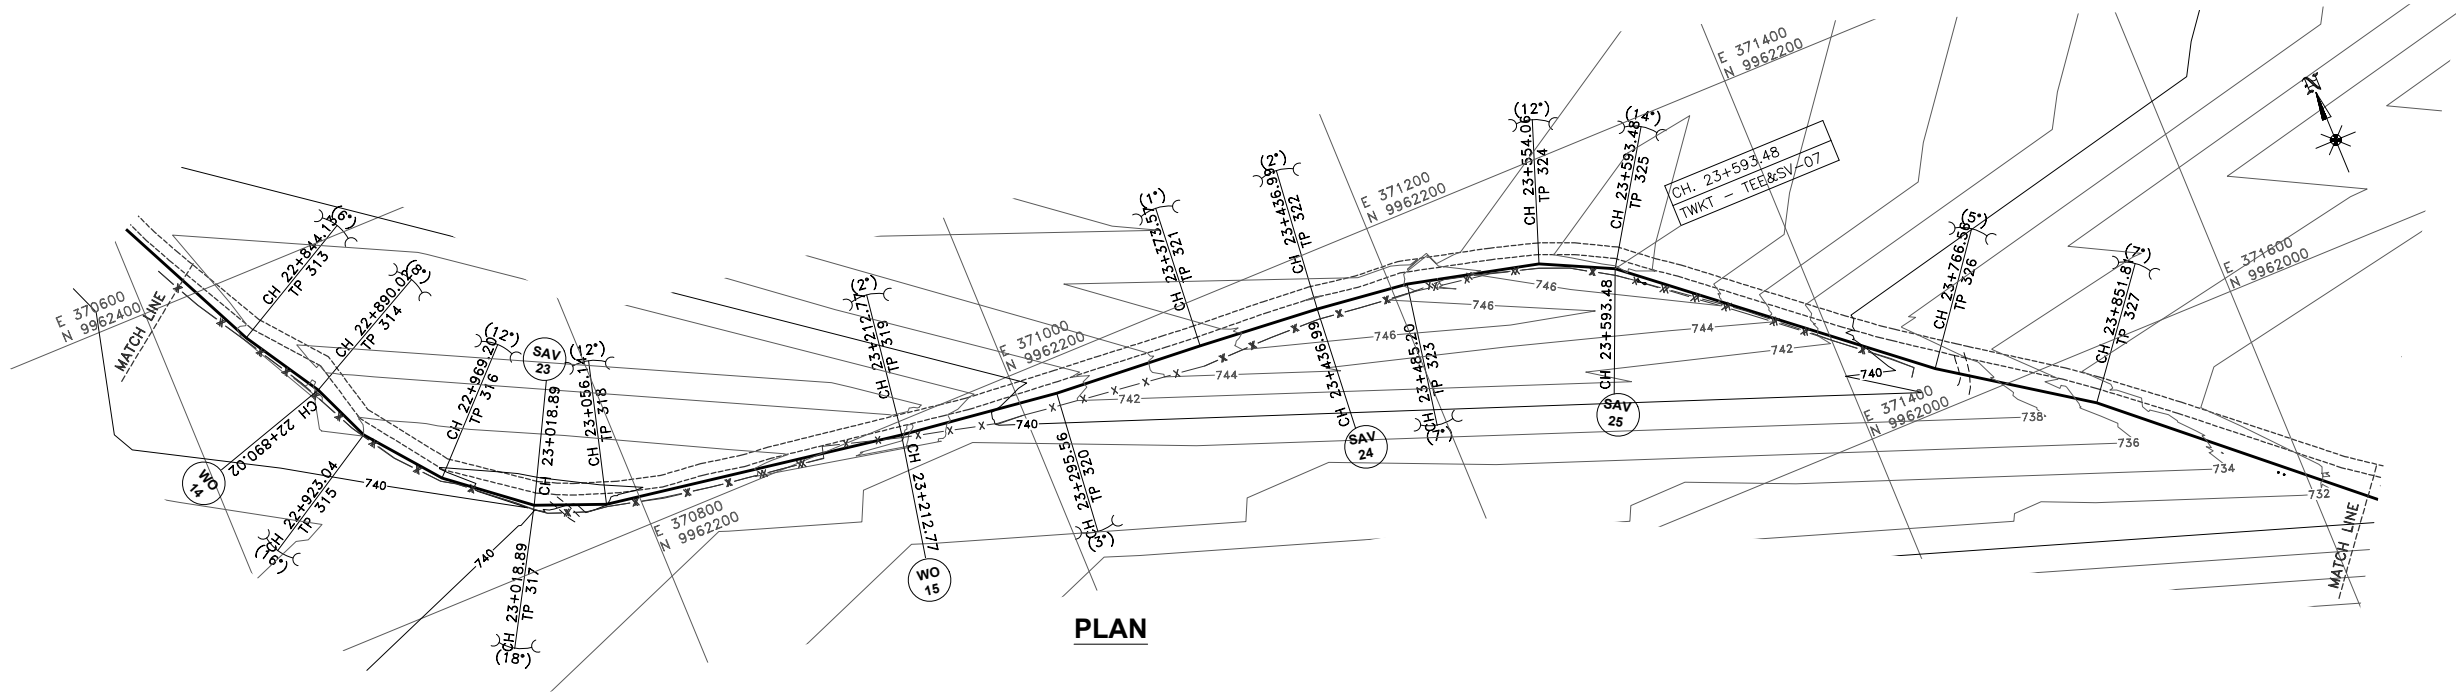

PLAN

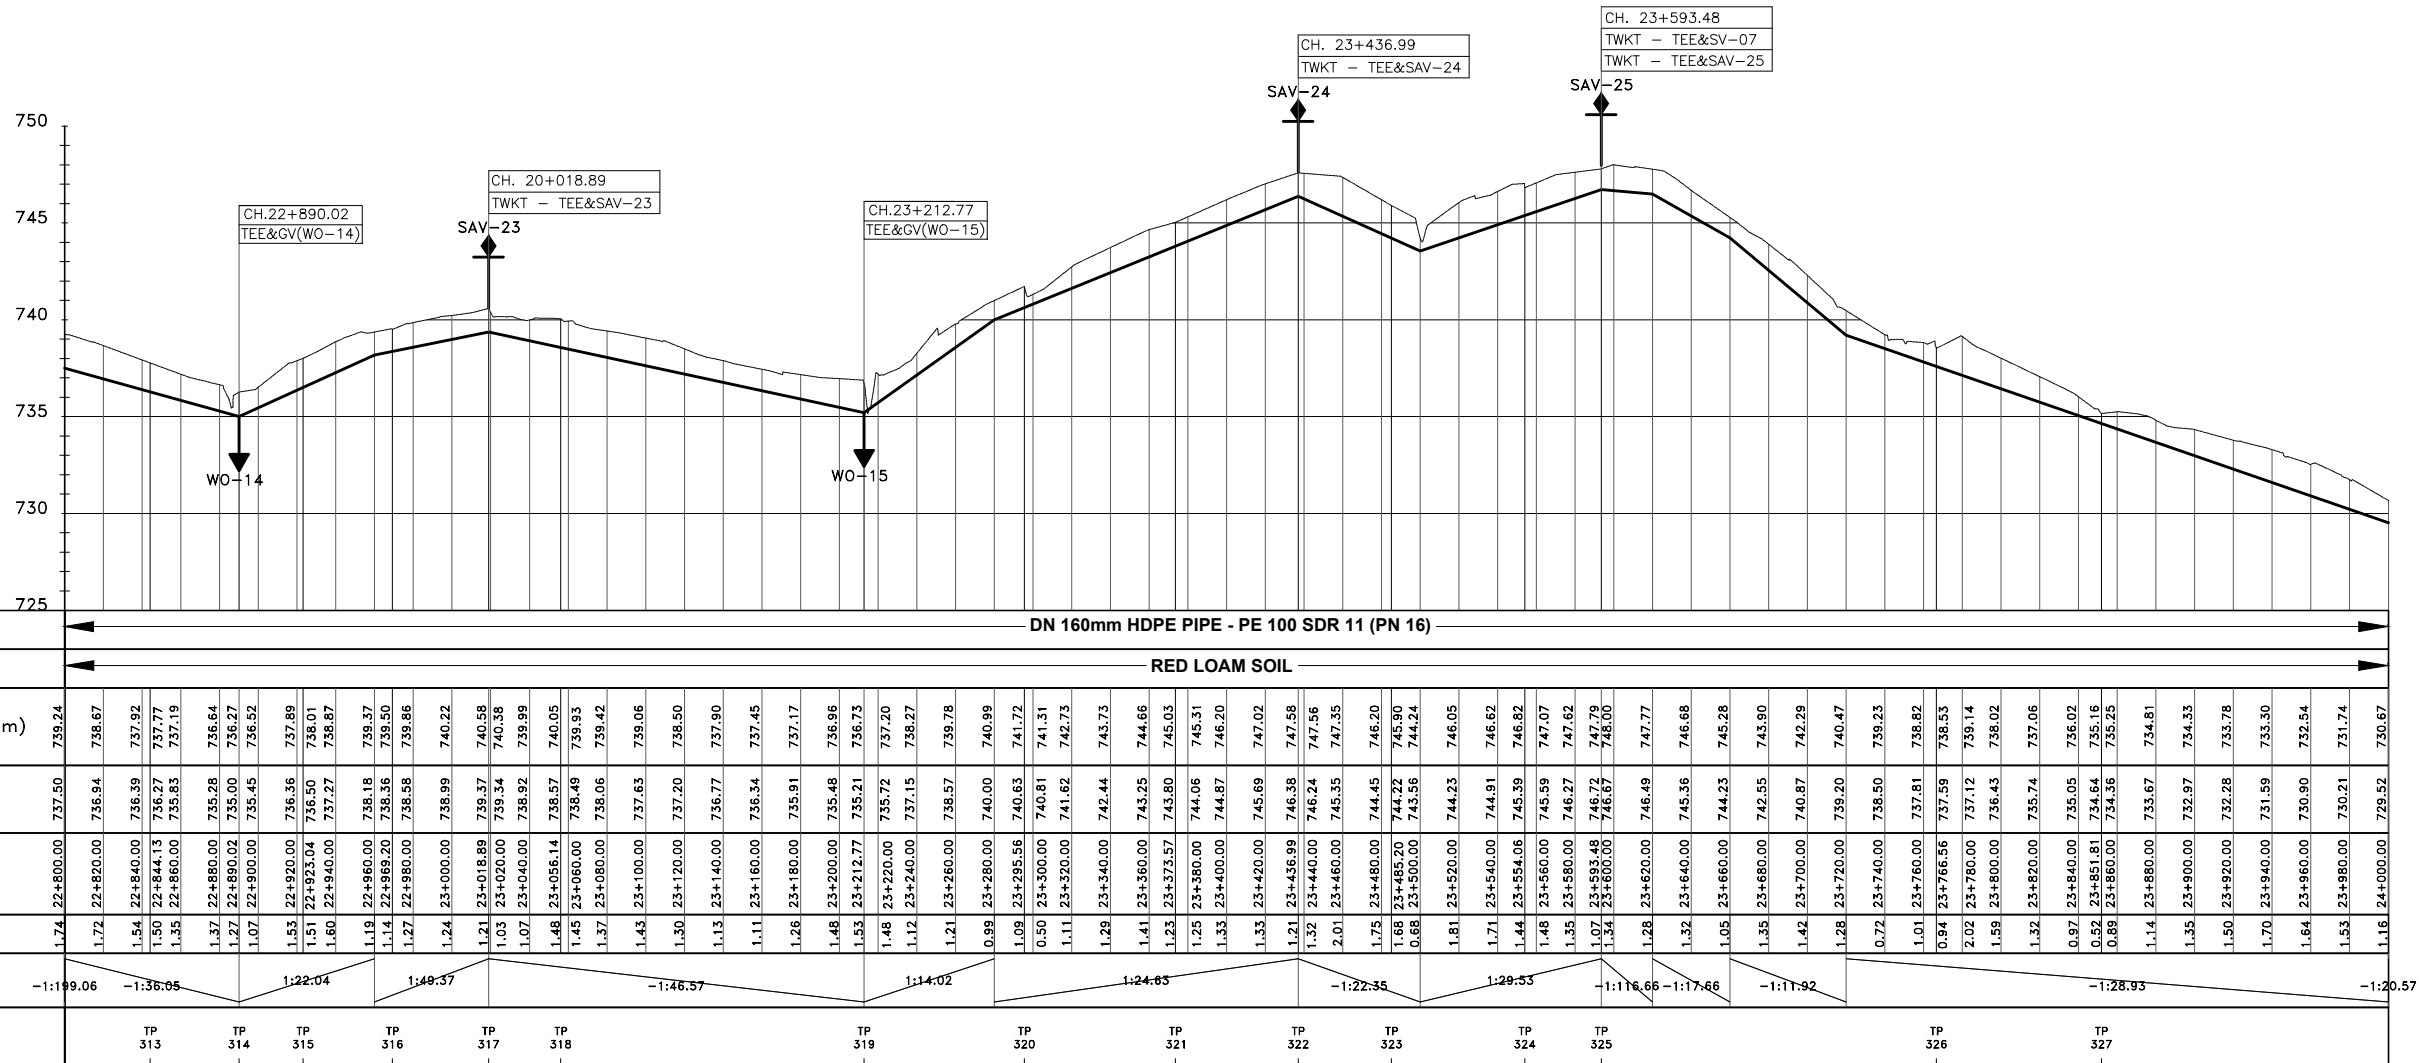

LONGITUDINAL SECTION

NOTES:

1. CONTOUR LEVELS ARE IN METERS AT TWO METER INTERVALS
2. GRID VALUES ARE IN METERS AT 200 METER INTERVALS
3. GEOLOGICAL CONDITIONS INDICATED ON DRAWING ARE FOR GENERAL GUIDANCE ONLY
4. MINIMUM PIPELINE SLOPES TO BE 1:200
5. DRAWING TO BE READ IN CONJUNCTION WITH STANDARD DRAWINGS

LEGEND:

- ROAD (TARMAC)
- ROAD / TRACK (EARTH / MURRAM)
- FENCE / HEDGE
- CONTOURS
- ELECTRIC POST
- CULVERT
- GATE
- TEMPORARY STRUCTURES
- BUILDINGS
- PROPOSED TREATED WATER GRAVITY MAIN
- TP10 TRAVERSE POINT & No.
- TRIAL HOLE
- HORIZONTAL BEND (H) OR VERTICAL BEND (V) WITH ANGLE INDICATED
- RIVER/STREAM
- V.J. VIKING JOHNSON
- GV GATE VALVE
- SV-01 SECTIONAL VALVE & No.
- WO-01 WASHOUT VALVE & No.
- SAV-01 AIR VALVE & No.
- WM WATER METER
- PROPOSED MASONRY CHAMBER
- PROPOSED VALVE BOX
- PIPELINE GRADIENT WITH SLOPE DIRECTION (SLOPE MIN. OR 1 IN n)

ISSUED FOR CONSTRUCTION

REVISIONS	SIGN	DATE	APPROVED
BY			
CHECKED			
BY			
CHECKED			
BY			
CHECKED			
BY			
CHECKED			

CLIENT: THE CHIEF EXECUTIVE OFFICER
TANA WATER WORKS
DEVELOPMENT AGENCY
P.O BOX 1292 - 10100,
NYERI, KENYA

CONSULTING ENGINEERS:
MANGAT I.B PATEL(MIBP) LIMITED
P.O BOX 48674,00100-GPO,
NAIROBI, KENYA
E-MAIL: mibp.nairobi@mibp.co.ke
TEL: +254-20-2710500


PROJECT TITLE:
KENYA TOWNS SUSTAINABLE WATER
SUPPLY AND SANITATION PROGRAM

CONTRACT No.TWSB/ADB/003/2019-2020
CONSTRUCTION OF CHUKA AND
CHOGORIA WATER SUPPLY AND
SANITATION PROJECT


LOT 1: CHUKA WATER SUPPLY

DRAWING TITLE:
TREATED WATER GRAVITY MAIN
KATHWANA LINE
PLAN & LONGITUDINAL SECTION
CH. 22+800.00 - 24+000.00
SHEET 20 OF 26

Designed by: A.M.I Drawn by: P.W.K
Checked by: N.J.N Approved by: N.J.N
Scale: H: 1:4000, V: 1:400 Date: FEB 2024
DRG No. M407/CK/TWKT/20

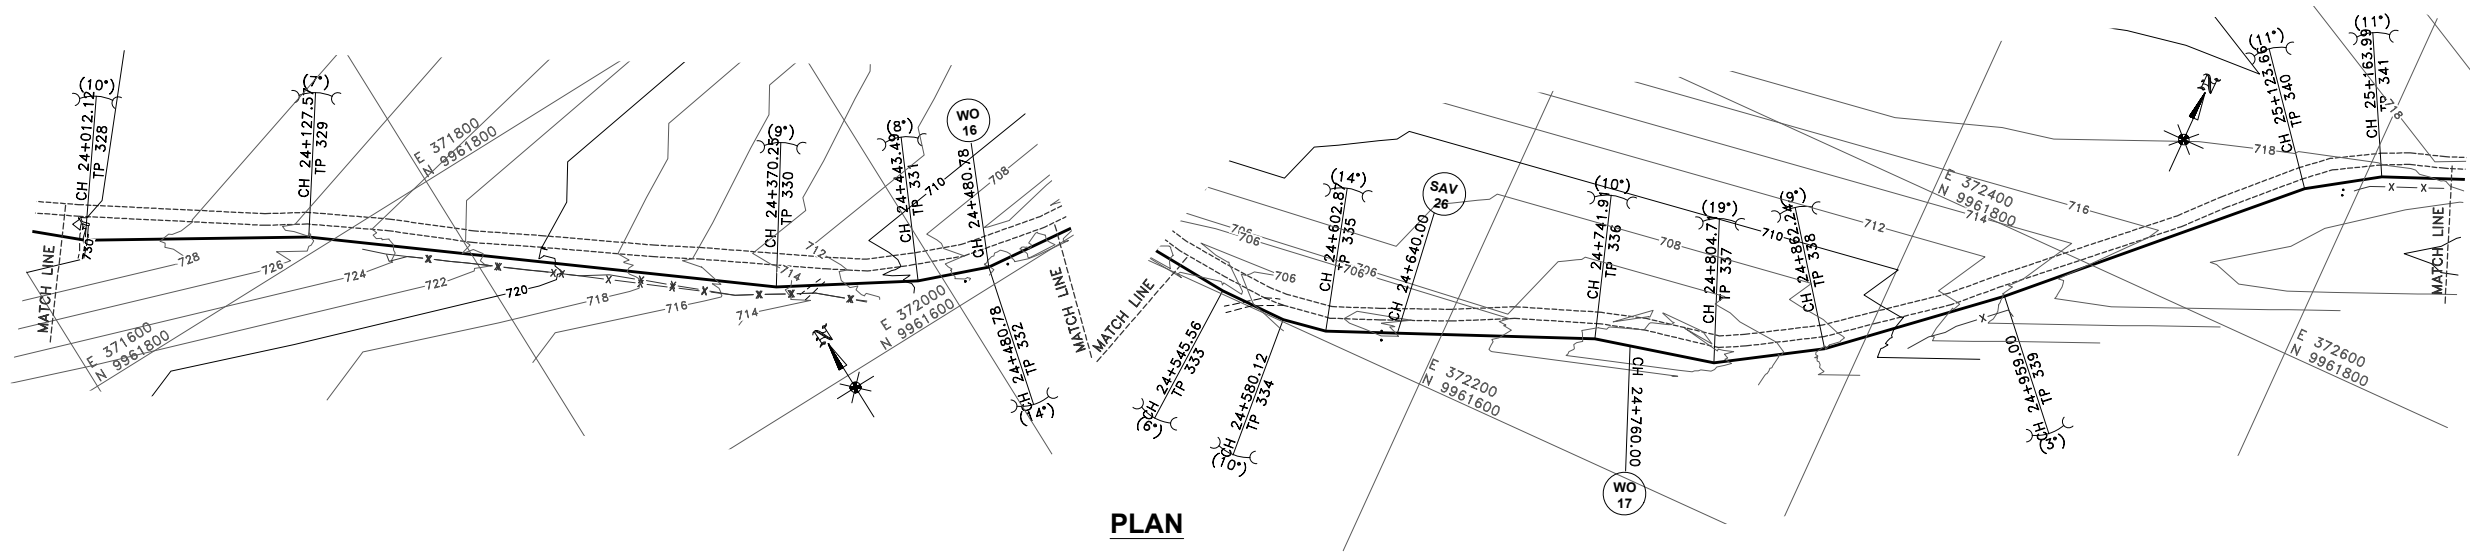

PLAN

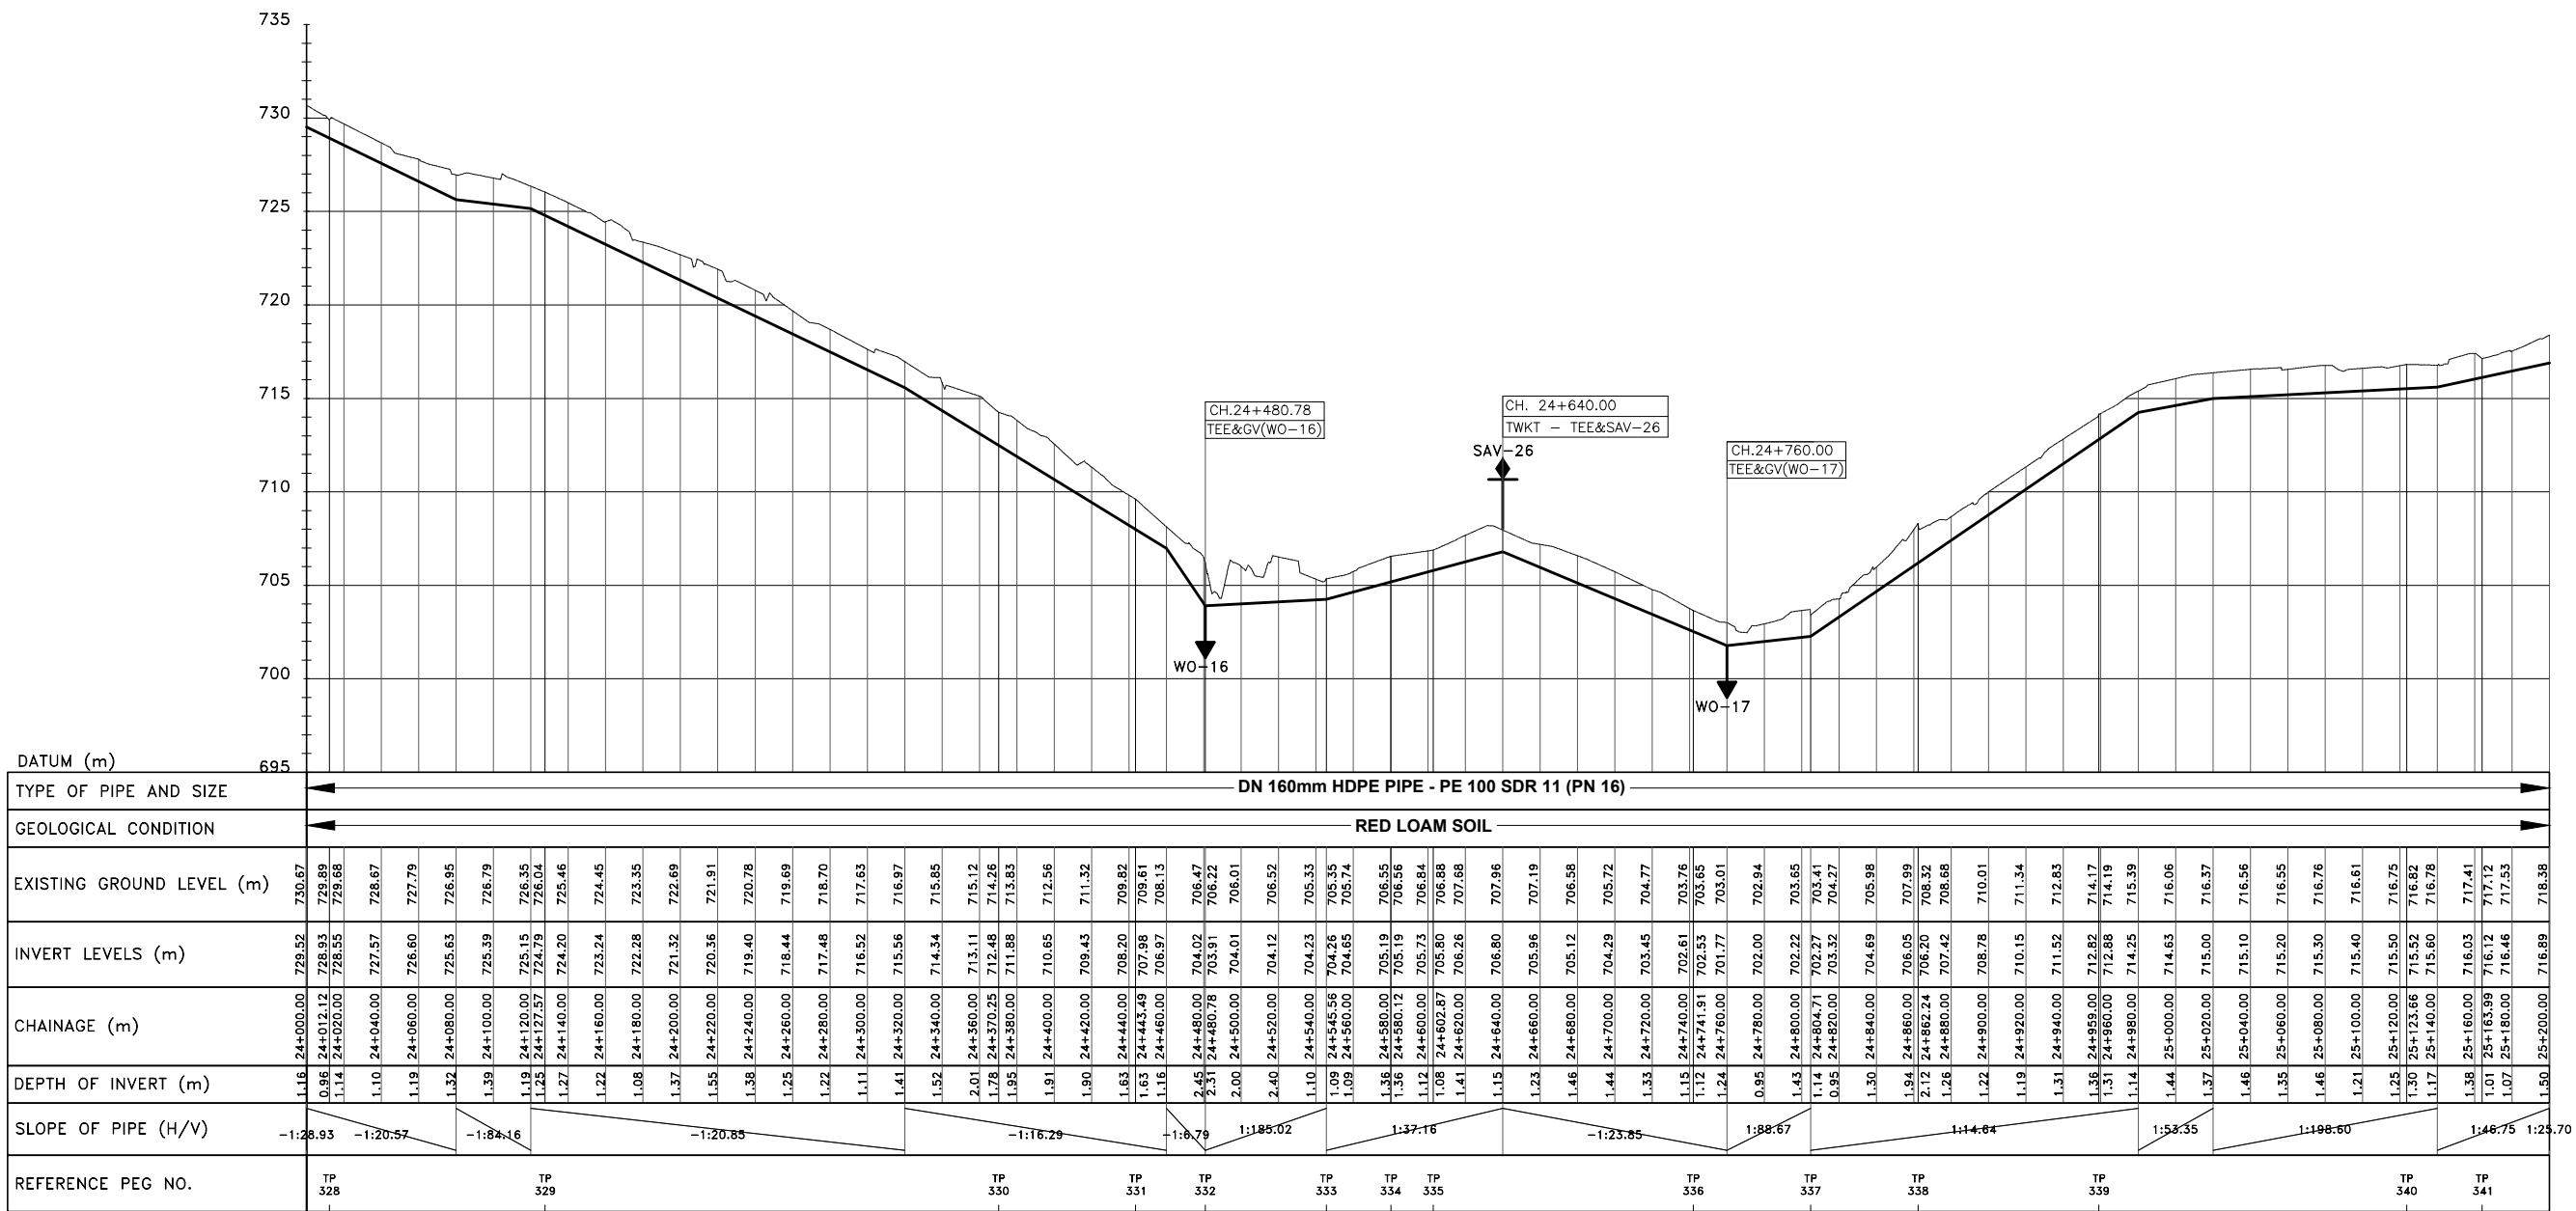

LONGITUDINAL SECTION

NOTES:

1. CONTOUR LEVELS ARE IN METERS AT TWO METER INTERVALS
2. GRID VALUES ARE IN METERS AT 200 METER INTERVALS
3. GEOLOGICAL CONDITIONS INDICATED ON DRAWING ARE FOR GENERAL GUIDANCE ONLY
4. MINIMUM PIPELINE SLOPES TO BE 1:200
5. DRAWING TO BE READ IN CONJUNCTION WITH STANDARD DRAWINGS

LEGEND:

- ROAD (TARMAC)
- ROAD / TRACK (EARTH / MURRAM)
- FENCE / HEDGE
- CONTOURS
- ELECTRIC POST
- CULVERT
- GATE
- TEMPORARY STRUCTURES
- BUILDINGS
- PROPOSED TREATED WATER GRAVITY MAIN
- TP10 TRAVERSE POINT & No.
- TRIAL HOLE
- HORIZONTAL BEND (H) OR VERTICAL BEND (V) WITH ANGLE INDICATED
- RIVER/STREAM
- V.J. VIKING JOHNSON
- GV GATE VALVE
- SV-01 SECTIONAL VALVE & No.
- WO-01 WASHOUT VALVE & No.
- SAV-01 AIR VALVE & No.
- WM WATER METER
- PROPOSED MASONRY CHAMBER
- PROPOSED VALVE BOX
- PIPELINE GRADIENT WITH SLOPE DIRECTION (SLOPE MIN. OR 1 IN n)

ISSUED FOR CONSTRUCTION

REVISIONS		SIGN	DATE	APPROVED
	BY			
	CHECKED			
	BY			
	CHECKED			
	BY			
	CHECKED			
	BY			
	CHECKED			

CLIENT: THE CHIEF EXECUTIVE OFFICER
TANA WATER WORKS
DEVELOPMENT AGENCY
P.O BOX 1292 - 10100,
NYERI, KENYA

CONSULTING ENGINEERS:
MANGAT I.B PATEL(MIBP) LIMITED
P.O BOX 48674,00100-GPO,
NAIROBI, KENYA
E-MAIL: mibp.nairobi@mibp.co.ke
TEL: +254-20-2710500


PROJECT TITLE:
KENYA TOWNS SUSTAINABLE WATER
SUPPLY AND SANITATION PROGRAM

CONTRACT No.TWSB/ADB/003/2019-2020
CONSTRUCTION OF CHUKA AND
CHOGORIA WATER SUPPLY AND
SANITATION PROJECT


LOT 1: CHUKA WATER SUPPLY

DRAWING TITLE:
TREATED WATER GRAVITY MAIN
KATHWANA LINE
PLAN & LONGITUDINAL SECTION
CH. 24+000.00 - 25+200.00
SHEET 21 OF 26

Designed by: A.M.I Drawn by: P.W.K
Checked by: N.J.N Approved by: N.J.N
Scale: H: 1:4000, V: 1:400 Date: FEB 2024
DRG No. M407/CK/TWKT/21

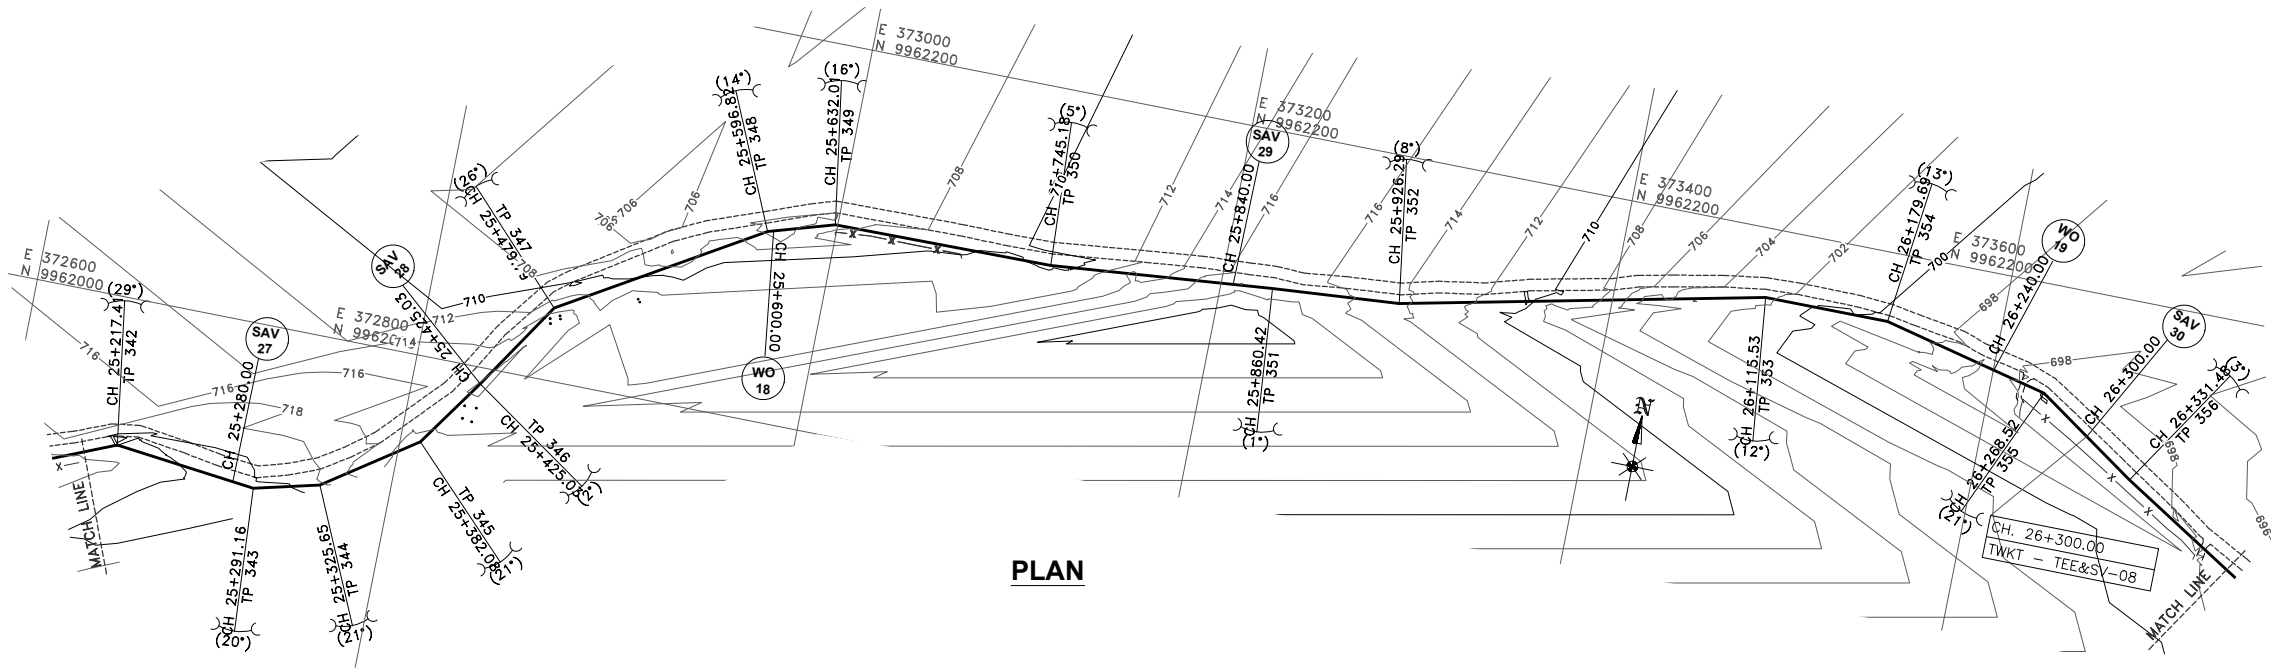

PLAN

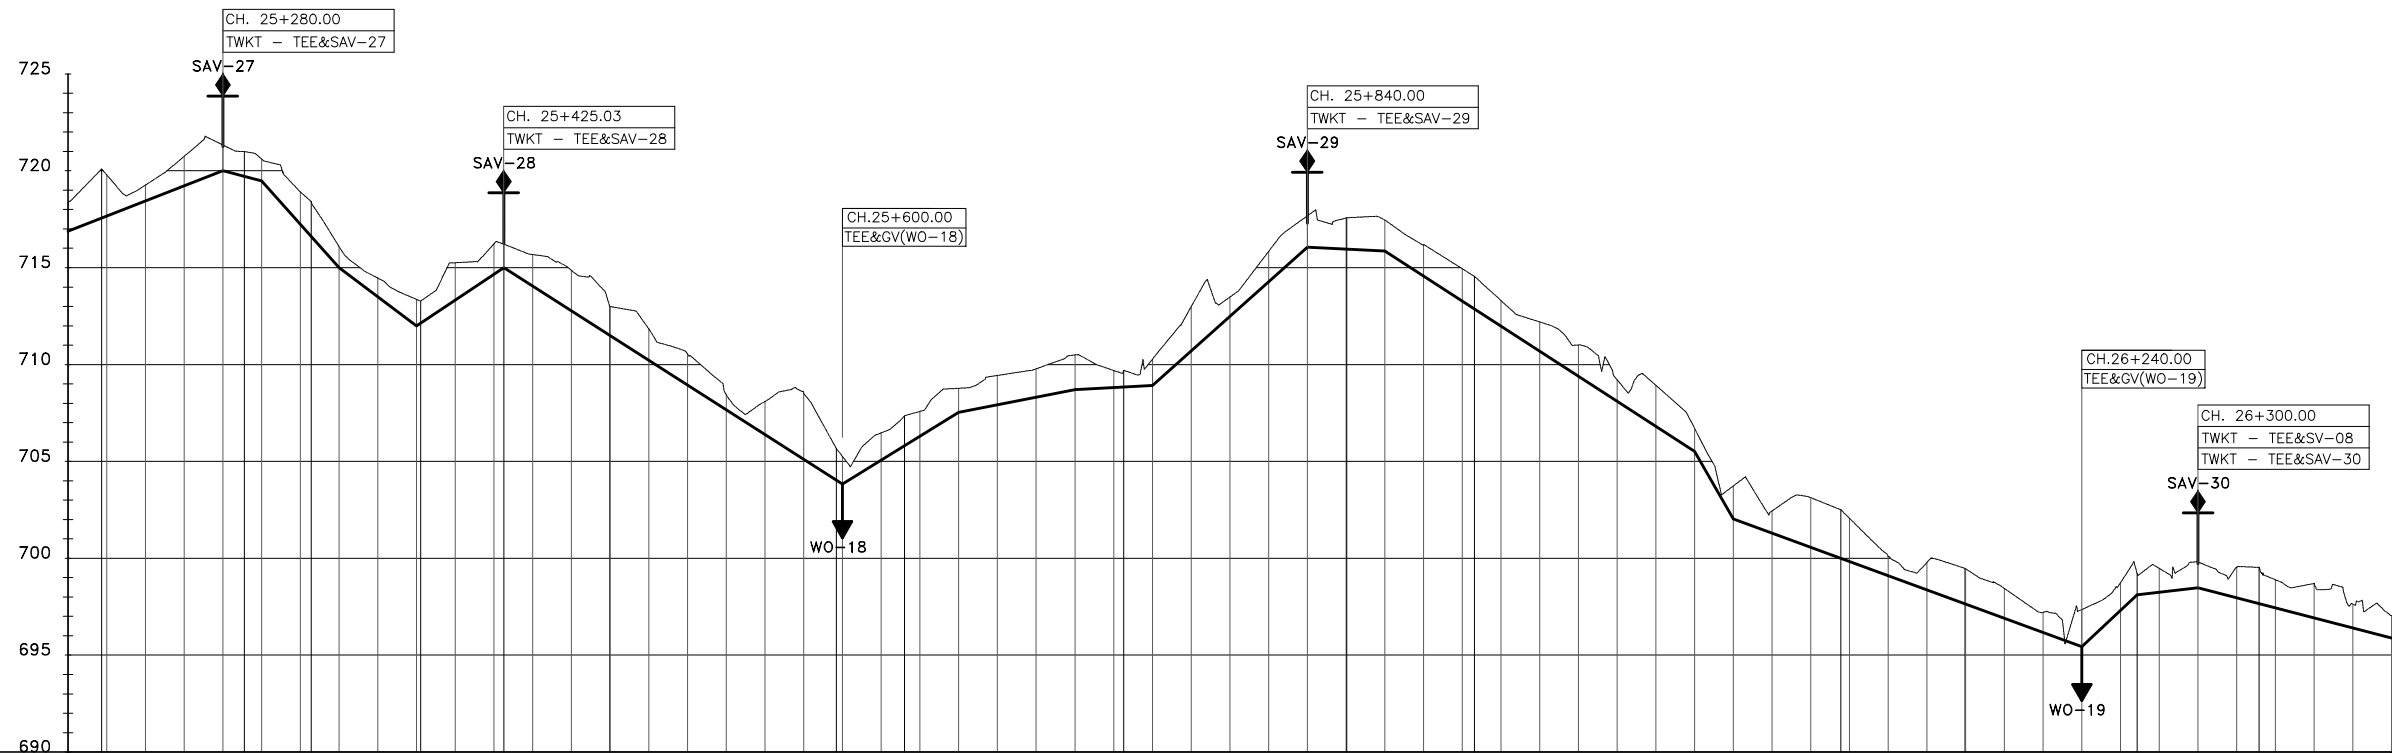

LONGITUDINAL SECTION

TYPE OF PIPE AND SIZE	DN 160mm HDPE PIPE - PE 100 SDR 11 (PN 16)	
GEOLOGICAL CONDITION	RED LOAM SOIL	
EXISTING GROUND LEVEL (m)	718.38	720.10	719.79	719.26	720.75	721.33	720.61	718.91	718.42	716.08	714.46	713.36	713.27	715.26	716.23	715.68	714.86	713.00	712.99	711.83	710.54	708.43	708.10	708.52	705.66	705.25	706.47	707.36	707.58	708.77	709.44	709.78	710.50	709.69	709.70	710.27	712.98	713.48	715.83	716.67	717.57	715.96	715.95	717.58	714.46	716.16	714.95	714.35	713.31	712.20	711.01	709.22	708.93	706.71	705.52	702.03	703.73	702.44	703.13	702.50	702.06	700.10	699.79	699.37	698.48	697.65	697.63	699.46	698.44	698.90	696.17	697.21	697.35	688.75	688.11	689.22	689.48	689.81	689.53	689.53	688.89	688.70	696.40	697.63	695.88	697.05
INVERT LEVELS (m)	716.89	717.57	717.67	718.44	719.22	720.00	720.61	717.24	718.61	715.00	714.66	711.99	712.15	713.33	714.66	715.00	712.77	711.51	711.49	710.22	708.94	707.67	706.39	705.11	703.84	703.04	705.07	706.31	707.54	708.77	709.99	711.01	709.22	708.93	706.81	705.52	702.03	703.73	702.44	703.13	702.50	702.06	700.10	699.79	699.37	698.48	697.65	697.63	699.46	698.44	698.90	696.17	697.21	697.35	688.75	688.11	689.22	689.48	689.81	689.53	689.53	688.89	688.70	696.40	697.63	695.88	697.05																			
CHAINAGE (m)	25+200.00	25+217.41	25+220.00	25+240.00	25+260.00	25+280.00	25+291.16	25+300.00	25+320.00	25+325.65	25+340.00	25+360.00	25+380.00	25+400.00	25+420.00	25+425.03	25+440.00	25+460.00	25+479.78	25+480.00	25+500.00	25+520.00	25+540.00	25+560.00	25+580.00	25+600.00	25+620.00	25+632.01	25+640.00	25+660.00	25+680.00	25+700.00	25+720.00	25+740.00	25+760.00	25+780.00	25+800.00	25+820.00	25+840.00	25+860.00	25+880.00	25+900.00	25+920.00	25+940.00	25+960.00	25+980.00	26+000.00	26+020.00	26+040.00	26+060.00	26+080.00	26+100.00	26+115.53	26+120.00	26+140.00	26+160.00	26+179.69	26+180.00	26+200.00	26+220.00	26+240.00	26+260.00	26+268.52	26+280.00	26+300.00	26+320.00	26+331.48	26+340.00	26+360.00	26+380.00	26+400.00															
DEPTH OF INVERT (m)	1.50	2.53	2.13	0.82	1.52	1.33	1.28	1.13	1.68	1.81	1.08	0.97	1.37	1.14	1.93	1.57	1.22	1.63	2.09	1.49	1.50	1.62	1.60	0.77	1.71	3.41	1.62	1.41	0.86	1.35	2.27	0.99	1.56	1.61	1.61	1.62	1.12	2.12	1.20	1.70	1.14	2.57	2.51	2.23	1.00	1.42	1.83	1.82	1.54	1.04	1.92	1.43	1.11	1.24	1.34	1.58	1.87	1.45	1.78	1.23	1.16																									
SLOPE OF PIPE (H/V)	1:48.75	1:28.70	1:38.13	1:8.94	1:13.29	1:14.97	1:15.67	1:16.21	1:51.52	1:184.81	1:11.21	1:194.09	1:15.48	1:9.74	1:27.30	1:10.67	1:88.46	1:38.58	1:151.37	
REFERENCE PEG NO.	TP 342	TP 343	TP 344	TP 345	TP 346	TP 347	TP 348	TP 349	TP 350	TP 351	TP 352	TP 353	TP 354	TP 355	TP 356	

- NOTES:**
1. CONTOUR LEVELS ARE IN METERS AT TWO METER INTERVALS
 2. GRID VALUES ARE IN METERS AT 200 METER INTERVALS
 3. GEOLOGICAL CONDITIONS INDICATED ON DRAWING ARE FOR GENERAL GUIDANCE ONLY
 4. MINIMUM PIPELINE SLOPES TO BE 1:200
 5. DRAWING TO BE READ IN CONJUNCTION WITH STANDARD DRAWINGS

- LEGEND:**
- ROAD (TARMAC)
 - ROAD / TRACK (EARTH / MURRAM)
 - FENCE / HEDGE
 - CONTOURS
 - ELECTRIC POST
 - CULVERT
 - GATE
 - TEMPORARY STRUCTURES
 - BUILDINGS
 - PROPOSED TREATED WATER GRAVITY MAIN
 - TP10 TRAVERSE POINT & No.
 - TRIAL HOLE
 - HORIZONTAL BEND (H) OR VERTICAL BEND (V) WITH ANGLE INDICATED
 - RIVER/STREAM
 - V.J. VIKING JOHNSON
 - GV GATE VALVE
 - SV-01 SECTIONAL VALVE & No.
 - WO-01 WASHOUT VALVE & No.
 - SAV-01 AIR VALVE & No.
 - WM WATER METER
 - PROPOSED MASONRY CHAMBER
 - PROPOSED VALVE BOX
 - PIPELINE GRADIENT WITH SLOPE DIRECTION (SLOPE MIN. OR 1 IN n)

ISSUED FOR CONSTRUCTION

REVISIONS	SIGN	DATE	APPROVED
BY	CHECKED		
BY	CHECKED		
BY	CHECKED		
BY	CHECKED		

CLIENT: **THE CHIEF EXECUTIVE OFFICER
TANA WATER WORKS
DEVELOPMENT AGENCY**
P.O BOX 1292 - 10100,
NYERI, KENYA

CONSULTING ENGINEERS:
MANGAT I.B PATEL(MIBP) LIMITED
P.O BOX 48674,00100-GPO,
NAIROBI, KENYA
E-MAIL: mibp.nairobi@mibp.co.ke
TEL: +254-20-2710500

PROJECT TITLE:
**KENYA TOWNS SUSTAINABLE WATER
SUPPLY AND SANITATION PROGRAM**

CONTRACT No.TWSB/ADB/003/2019-2020
**CONSTRUCTION OF CHUKA AND
CHOGORIA WATER SUPPLY AND
SANITATION PROJECT**

LOT 1: CHUKA WATER SUPPLY

DRAWING TITLE:
**TREATED WATER GRAVITY MAIN
KATHWANA LINE
PLAN & LONGITUDINAL SECTION
CH. 25+200.00 - 26+400.00
SHEET 22 OF 26**


Designed by: A.M.I Drawn by: P.W.K

Checked by: N.J.N Approved by: N.J.N

Scale: H: 1:4000, V: 1:400 Date: FEB 2024

DRG No. **M407/CK/TWKT/22**

REV

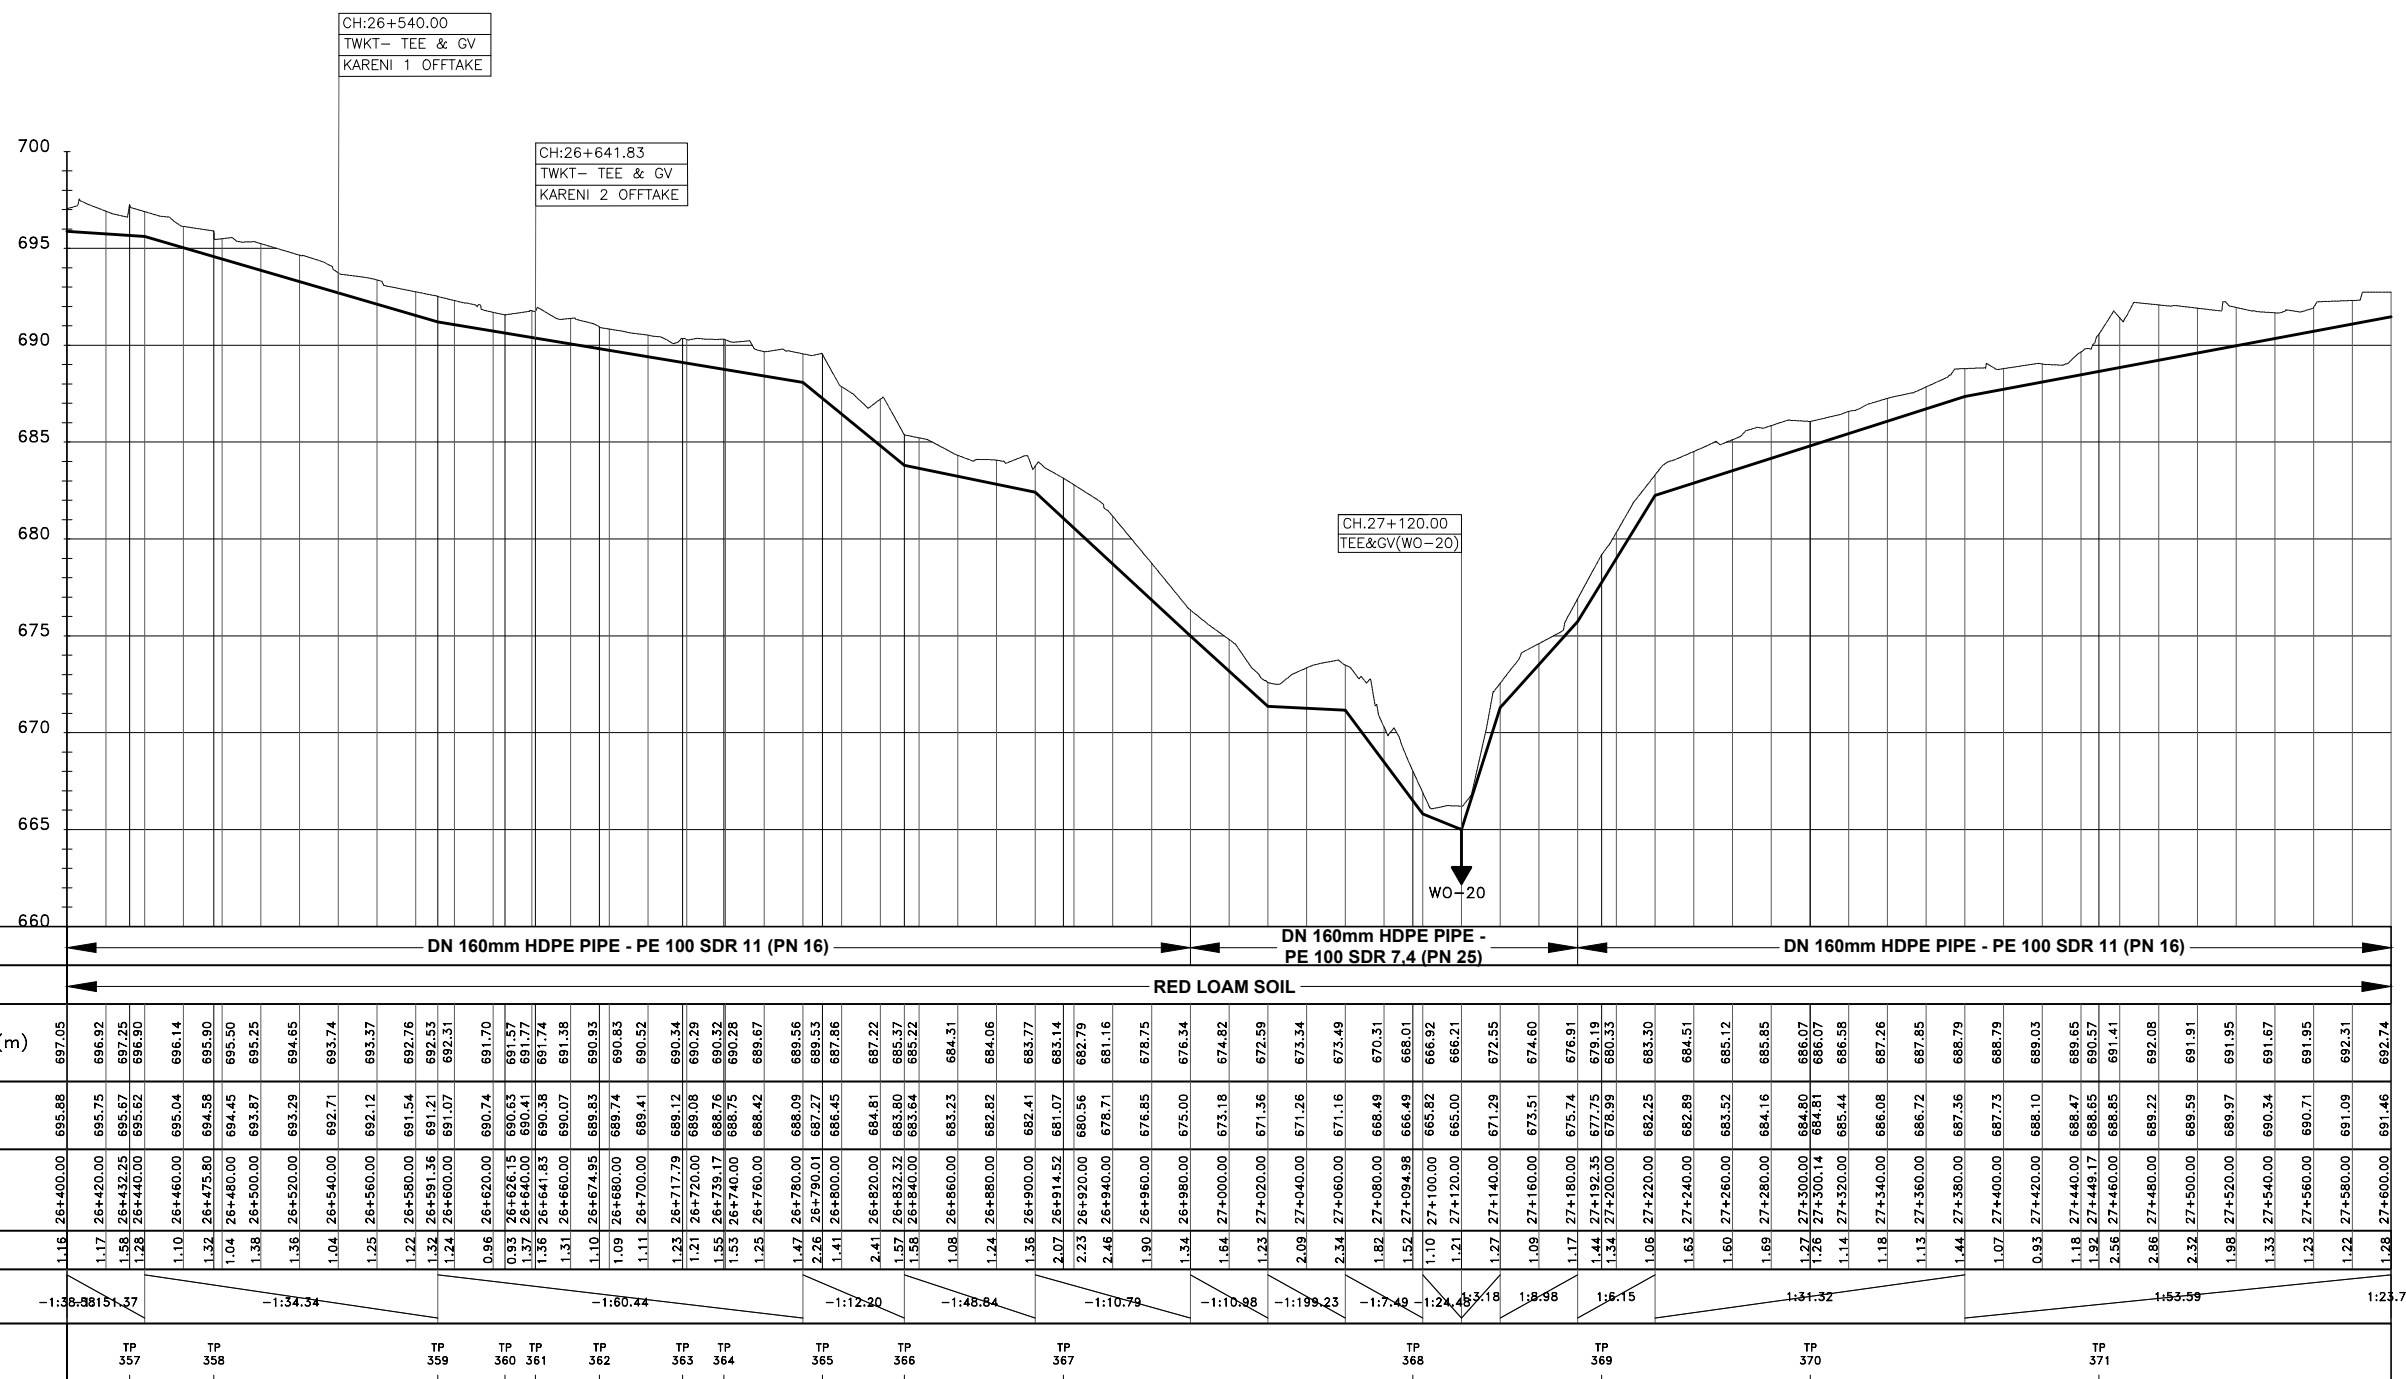

NOTES:

1. CONTOUR LEVELS ARE IN METERS AT TWO METER INTERVALS
2. GRID VALUES ARE IN METERS AT 200 METER INTERVALS
3. GEOLOGICAL CONDITIONS INDICATED ON DRAWING ARE FOR GENERAL GUIDANCE ONLY
4. MINIMUM PIPELINE SLOPES TO BE 1:200
5. DRAWING TO BE READ IN CONJUNCTION WITH STANDARD DRAWINGS

LEGEND:

- | | |
|---|---|
|  | ROAD (TARMAC) |
|  | ROAD / TRACK (EARTH / MURRAM) |
|  | FENCE / HEDGE |
|  | CONTOURS |
|  | ELECTRIC POST |
|  | CULVERT |
|  | GATE |
|  | TEMPORARY STRUCTURES |
|  | BUILDINGS |
|  | PROPOSED TREATED WATER GRAVITY MAIN |
| TP10 | TRAVERSE POINT & No. |
|  | TRIAL HOLE |
|  | HORIZONTAL BEND (H) OR VERTICAL BEND (V) WITH ANGLE INDICATED |
|  | RIVER/STREAM |
| V.J. | VIKING JOHNSON |
| GV | GATE VALVE |
| SV-01 | SECTIONAL VALVE & No. |
| WO-01 | WASHOUT VALVE & No. |
| SAV-01 | AIR VALVE & No. |
| WM | WATER METER |
|  | PROPOSED MASONRY CHAMBER |
|  | PROPOSED VALVE BOX |
|  | PIPELINE GRADIENT WITH SLOPE DIRECTION (SLOPE MIN. OR 1 IN n) |

ISSUED FOR CONSTRUCTION

R E V I S I O N S		SIGN	DATE	APPROVED
	BY			
	CHECKED			
	BY			
	CHECKED			
	BY			
	CHECKED			
	BY			
	CHECKED			

CLIENT: **THE CHIEF EXECUTIVE OFFICER**
TANA WATER WORKS
DEVELOPMENT AGENCY
P.O BOX 1292 - 10100,
NYERI, KENYA

CONSULTING ENGINEERS

MIBP
CONSULTING ENGINEERS

MANGAT I.B PATEL(MIBP) LIMITED
P.O BOX 48674,00100-GPO,
NAIROBI, KENYA
E-MAIL: mibp.nairobi@mibp.co.ke
TEL: +254-20-2710500

PROJECT TITLE:
**KENYA TOWNS SUSTAINABLE WATER
SUPPLY AND SANITATION PROGRAM**


CONTRACT No.TWSB/ADB/003/2019-2020
CONSTRUCTION OF CHUKA AND
CHOGORIA WATER SUPPLY AND
SANITATION PROJECT

LOT 1: CHUKA WATER SUPPLY

DRAWING TITLE:
TREATED WATER GRAVITY MAIN
KATHWANA LINE
PLAN & LONGITUDINAL SECTION
CH. 26+400.00 - 27+600.00
SHEET 23 OF 26

Designed by: A.M.I	Drawn by: P.W.K
Checked by: N.J.N	Approved by: N.J.N
Scale: H- 1:4000 V- 1:400	Date: FEB 2024

DRG No.	M407/CK/TWKT/23	RE
---------	-----------------	----

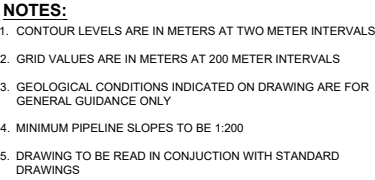

- | | |
|---|---|
|  | ROAD (TARMAC) |
|  | ROAD / TRACK (EARTH / MURRAM) |
|  | FENCE / HEDGE |
|  | CONTOURS |
|  | ELECTRIC POST |
|  | CULVERT |
|  | GATE |
|  | TEMPORARY STRUCTURES |
|  | BUILDINGS |
|  | PROPOSED TREATED WATER GRAVITY MAIN |
| TP10 | TRAVERSE POINT & No. |
|  | TRIAL HOLE |
|  | HORIZONTAL BEND (H) OR VERTICAL BEND (V) WITH ANGLE INDICATED |
|  | RIVER/STREAM |
| V.J. | VIKING JOHNSON |
| GV | GATE VALVE |
| SV-01 | SECTIONAL VALVE & No. |
| WO-01 | WASHOUT VALVE & No. |
| SAV-01 | AIR VALVE & No. |
| WM | WATER METER |
|  | PROPOSED MASONRY CHAMBER |
|  | PROPOSED VALVE BOX |
|  | PIPELINE GRADIENT WITH SLOPE DIRECTION (SLOPE MIN. OR 1 IN n) |

R E V I S I O N S		SIGN	DATE	APPROVE
	BY			
	CHECKED			
	BY			
	CHECKED			
	BY			
	CHECKED			
	BY			
	CHECKED			

**CLIENT: THE CHIEF EXECUTIVE OFFICER
TANA WATER WORKS
DEVELOPMENT AGENCY**
P.O BOX 1292 - 10100,
NYERI, KENYA

CONSULTING ENGINEERS:

MIBP
CONSULTING ENGINEERS

MANGAT I.B PATEL(MIBP) LIMITED
P.O BOX 48674,00100-GPO,
NAIROBI, KENYA
E-MAIL: mibp.nairobi@mibp.co.ke
TEL: +254-20-2710500

PROJECT TITLE:
**KENYA TOWNS SUSTAINABLE WATER
SUPPLY AND SANITATION PROGRAM**

CONTRACT No.TWSB/ADB/003/2019-2020

**CONSTRUCTION OF CHUKA AND
CHOGORIA WATER SUPPLY AND
SANITATION PROJECT**

LOT 1: CHUKA WATER SUPPLY

DRAWING TITLE:
**TREATED WATER GRAVITY MAIN
KATHWANA LINE
PLAN & LONGITUDINAL SECTION
CH. 27+600.00 - 28+800.00
SHEET 24 OF 26**


Designed by: A.M.I	Drawn by: P.W.K
--------------------	-----------------

Checked by: N.J.N	Approved by: N.J.N
-------------------	--------------------


Scale: H- 1:4000, V- 1:400	Date: FEB 2024
----------------------------	----------------

DRG No.	M407/CK/TWKT/24	RE
---------	-----------------	----

RE

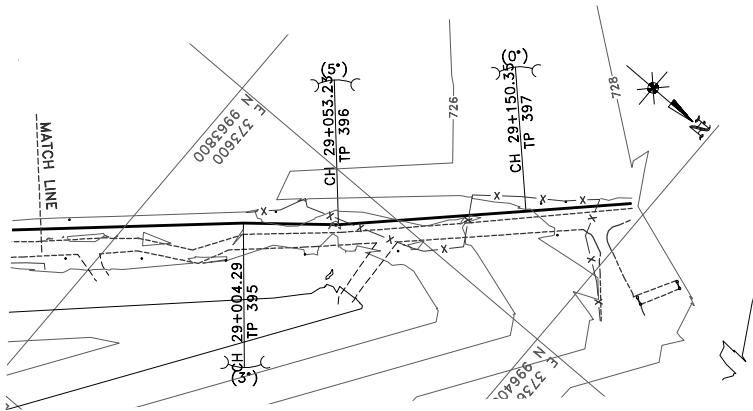

PLAN

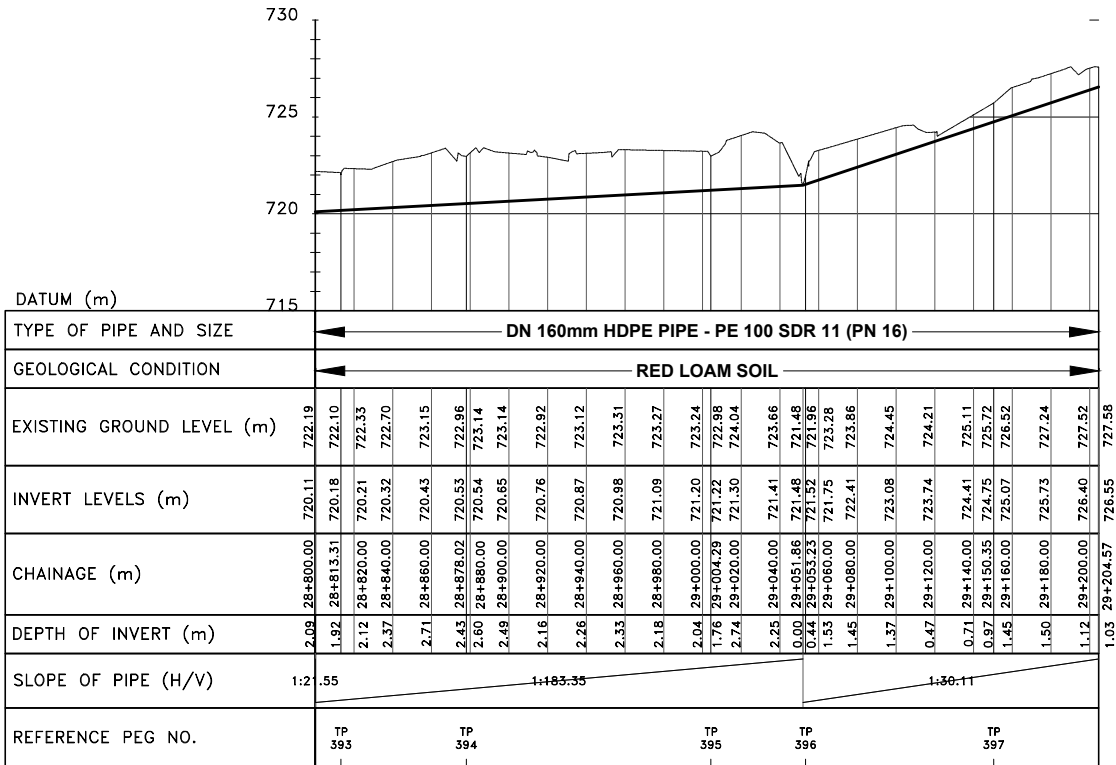

LONGITUDINAL SECTION

- NOTES:**
1. CONTOUR LEVELS ARE IN METERS AT TWO METER INTERVALS
 2. GRID VALUES ARE IN METERS AT 200 METER INTERVALS
 3. GEOLOGICAL CONDITIONS INDICATED ON DRAWING ARE FOR GENERAL GUIDANCE ONLY
 4. MINIMUM PIPELINE SLOPES TO BE 1:200
 5. DRAWING TO BE READ IN CONJUNCTION WITH STANDARD DRAWINGS

LEGEND:

- ROAD (TARMAC)
- ROAD / TRACK (EARTH / MURRAM)
- FENCE / HEDGE
- CONTOURS
- ELECTRIC POST
- CULVERT
- GATE
- TEMPORARY STRUCTURES
- BUILDINGS
- PROPOSED TREATED WATER GRAVITY MAIN
- TP10 TRAVERSE POINT & No.
- TRIAL HOLE
- HORIZONTAL BEND (H) OR VERTICAL BEND (V) WITH ANGLE INDICATED
- RIVER/STREAM
- V.J. VIKING JOHNSON
- GV GATE VALVE
- SV-01 SECTIONAL VALVE & No.
- WO-01 WASHOUT VALVE & No.
- SAV-01 AIR VALVE & No.
- WM WATER METER
- PROPOSED MASONRY CHAMBER
- PROPOSED VALVE BOX
- PIPELINE GRADIENT WITH SLOPE DIRECTION (SLOPE MIN. OR 1 IN n)

ISSUED FOR CONSTRUCTION

REVISIONS		SIGN	DATE	APPROVED
	BY			
	CHECKED			
	BY			
	CHECKED			
	BY			
	CHECKED			
	BY			
	CHECKED			

CLIENT: THE CHIEF EXECUTIVE OFFICER
TANA WATER WORKS
DEVELOPMENT AGENCY
P.O BOX 1292 - 10100,
NYERI, KENYA

CONSULTING ENGINEERS:
MANGAT I.B PATEL(MIBP) LIMITED
P.O BOX 48674,00100-GPO,
NAIROBI, KENYA
E-MAIL: mibp.nairobi@mibp.co.ke
TEL: +254-20-2710500

PROJECT TITLE:
KENYA TOWNS SUSTAINABLE WATER
SUPPLY AND SANITATION PROGRAM

CONTRACT No.TWSB/ADB/003/2019-2020
CONSTRUCTION OF CHUKA AND
CHOGORIA WATER SUPPLY AND
SANITATION PROJECT

LOT 1: CHUKA WATER SUPPLY

DRAWING TITLE:
TREATED WATER GRAVITY MAIN
KATHWANA LINE
PLAN & LONGITUDINAL SECTION
CH. 26+400.00 - 27+600.00
SHEET 25 OF 26


Designed by: A.M.I	Drawn by: P.W.K
Checked by: N.J.N	Approved by: N.J.N
Scale: H- 1:4000, V- 1:400	Date: FEB 2024

DRG No. M407/CK/TWKT/25

REV

DETAIL

CH. 1+060.00, 2+300.00, 4+440.00 & 5+800.00
LINE TWKT - SAV - 01, 02, 04 & 05

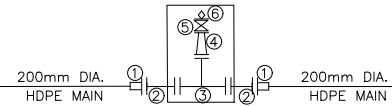


DESCRIPTION

4 Nos. REQUIRED TO PN16

- 2 Nos. 200mm DIA. FLANGED ADAPTER(STUB END) COMPLETE WITH METAL BACK UP RING
- 2 Nos. 200mm DIA. ALL FLANGED PIPE 1.2m LONG WITH PUDDLE FLANGE 400mm FROM FLANGED END
- 1 No. 200x100mm DIA. ALL FLANGED TEE
- 1 No. 100x50mm DIA. ALL FLANGED CONCENTRIC TAPER
- 1 No. 50mm DIA. ALL FLANGED GATE VALVE (ISOLATING VALVE)
- 1 No. 50mm DIA. SINGLE ORIFICE AIR VALVE

CH. 8+620.00, 9+600.00, 11+500.00, 12+571.98, 13+360.05, 13+760.00, 14+700.00, 15+720.00, 18+860.00, 19+520.00, 20+140.00, 22+140.00, 20+018.89, 23+436.99, 24+640.00, 25+280.00, 25+425.03, 25+840.00, 27+700.00 & 28+800.00

LINE TWKT - SAV - 07, 08, 10, 11, 12, 14, 15, 16, 18, 19, 20, 22, 23, 24, 26, 27, 28, 29, 31 & 32

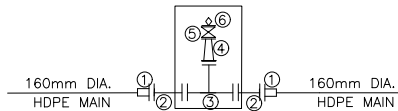


DESCRIPTION

20 Nos. REQUIRED TO PN16

- 2 Nos. 160mm DIA. FLANGED ADAPTER(STUB END) COMPLETE WITH METAL BACK UP RING
- 2 Nos. 150mm DIA. ALL FLANGED PIPE 1.2m LONG WITH PUDDLE FLANGE 400mm FROM FLANGED END
- 1 No. 150x100mm DIA. ALL FLANGED TEE
- 1 No. 100x50mm DIA. ALL FLANGED CONCENTRIC TAPER
- 1 No. 50mm DIA. ALL FLANGED GATE VALVE (ISOLATING VALVE)
- 1 No. 50mm DIA. SINGLE ORIFICE AIR VALVE

DETAIL

CH. 3+700.00
LINE TWKT - SV - 01
LINE TWKT - SAV - 03

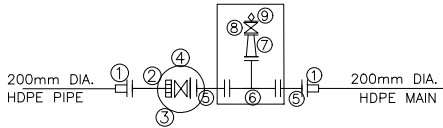


DESCRIPTION

1 No. REQUIRED TO PN16

- 2 Nos. 200mm DIA. FLANGED ADAPTER(STUB END) COMPLETE WITH METAL BACK UP RING
- 1 No. 200mm DIA. FLANGED SPIGOT PIPE 1.2m LONG
- 1 No. 200mm DIA. FLANGE ADAPTOR
- 1 No. 200mm DIA. ALL FLANGED GATE VALVE
- 2 Nos. 200mm DIA. ALL FLANGED PIPE 1.2m LONG WITH PUDDLE FLANGE 400mm FROM FLANGED END
- 1 No. 150x100mm DIA. ALL FLANGED TEE
- 1 No. 100x50mm DIA. ALL FLANGED CONCENTRIC TAPER
- 1 No. 50mm DIA. ALL FLANGED GATE VALVE (ISOLATING VALVE)
- 1 No. 50mm DIA. SINGLE ORIFICE AIR VALVE

DETAIL

CH. 7+120.00, 10+540.00, 13+600.00, 17+440.00, 20+740.00, 23+593.48, 26+300.00
LINE TWKT - SV - 02, 03, 04, 05, 06, 07, 08
LINE TWKT - SAV - 06, 09, 13, 17, 21, 25, 30

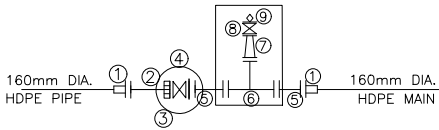


DESCRIPTION

7 Nos. REQUIRED TO PN16

- 2 Nos. 160mm DIA. FLANGED ADAPTER(STUB END) COMPLETE WITH METAL BACK UP RING
- 1 No. 150mm DIA. FLANGED SPIGOT PIPE 1.2m LONG
- 1 No. 150mm DIA. FLANGE ADAPTOR
- 1 No. 150mm DIA. ALL FLANGED GATE VALVE
- 2 Nos. 150mm DIA. ALL FLANGED PIPE 1.2m LONG WITH PUDDLE FLANGE 400mm FROM FLANGED END
- 1 No. 150x100mm DIA. ALL FLANGED TEE
- 1 No. 100x50mm DIA. ALL FLANGED CONCENTRIC TAPER
- 1 No. 50mm DIA. ALL FLANGED GATE VALVE (ISOLATING VALVE)
- 1 No. 50mm DIA. SINGLE ORIFICE AIR VALVE

DETAIL

CH. 2+180.00, 3+622.83
LINE TWKT - WO - 01, 02

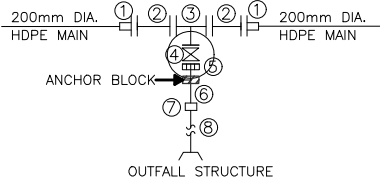


DESCRIPTION

2 Nos. REQUIRED TO PN16

- 2 Nos. 200mm DIA. FLANGED ADAPTER(STUB END) COMPLETE WITH METAL BACK UP RING
- 2 Nos. 200mm DIA. ALL FLANGED PIPE 1.2m LONG
- 1 No. 200x80mm DIA. ALL FLANGED LEVEL INVERT TEE
- 1 No. 80mm DIA. ALL FLANGED GATE VALVE
- 1 No. 80mm DIA. FLANGE ADAPTOR
- 1 No. 80mm DIA. PLAIN ENDED PIPE 1.2m LONG
- 1 No. 80mm DIA. STEPPED COUPLING
- 1 No. 90mm DIA. PN 16 HDPE PIPE WITH BUTT FUSION WELDED JONTING, LENGTH TO BE DETERMINED ON SITE, TO AN OUTFALL STRUCTURE

CH. 6+813.25, 7+300.60, 8+400.00, 11+220.00, 13+200.00, 13+443.83, 13+708.13, 15+680.00, 19+300.00, 20+040.00, 20+660.00, 22+890.02, 23+212.77, 24+480.78, 24+760.00, 25+600.00, 26+240.00

TWKT - WO - 03, 04, 05, 06, 07, 08, 09, 10, 11, 12, 13, 14, 15, 16, 17, 18, 19

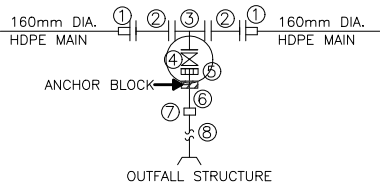


DESCRIPTION

17 Nos. REQUIRED TO PN16

- 2 Nos. 160mm DIA. FLANGED ADAPTER(STUB END) COMPLETE WITH METAL BACK UP RING
- 2 Nos. 150mm DIA. ALL FLANGED PIPE 1.2m LONG
- 1 No. 150x80mm DIA. ALL FLANGED LEVEL INVERT TEE
- 1 No. 80mm DIA. ALL FLANGED GATE VALVE
- 1 No. 80mm DIA. FLANGE ADAPTOR
- 1 No. 80mm DIA. PLAIN ENDED PIPE 1.2m LONG
- 1 No. 80mm DIA. STEPPED COUPLING
- 1 No. 90mm DIA. PN 16 HDPE PIPE WITH BUTT FUSION WELDED JONTING, LENGTH TO BE DETERMINED ON SITE, TO AN OUTFALL STRUCTURE

DETAIL

CH. 27+120.00
TWKT - WO - 20

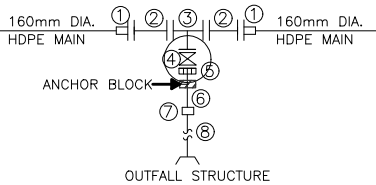


DESCRIPTION

1 No. REQUIRED TO PN25

- 2 Nos. 160mm DIA. FLANGED ADAPTER(STUB END) COMPLETE WITH METAL BACK UP RING
- 2 Nos. 150mm DIA. ALL FLANGED PIPE 1.2m LONG
- 1 No. 150x80mm DIA. ALL FLANGED LEVEL INVERT TEE
- 1 No. 80mm DIA. ALL FLANGED GATE VALVE
- 1 No. 80mm DIA. FLANGE ADAPTOR
- 1 No. 80mm DIA. PLAIN ENDED PIPE 1.2m LONG
- 1 No. 80mm DIA. STEPPED COUPLING
- 1 No. 90mm DIA. PN 16 HDPE PIPE WITH BUTT FUSION WELDED JONTING, LENGTH TO BE DETERMINED ON SITE, TO AN OUTFALL STRUCTURE

CH. 2+380.00, 6+300.00, 6+360.00

LINE TWKT - TEE, GV & BF

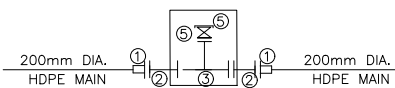


DESCRIPTION

3 Nos. REQUIRED TO PN16

- 2 Nos. 200mm DIA. FLANGED ADAPTER(STUB END) COMPLETE WITH METAL BACK UP RING
- 2 Nos. 200mm DIA. ALL FLANGED PIPE 1.2m LONG WITH PUDDLE FLANGE 400mm FROM FLANGED END
- 1 No. 200x200mm DIA. ALL FLANGED TEE
- 1 No. 200mm DIA. ALL FLANGED GATE VALVE
- 1 No. 200mm DIA. ALL FLANGED BLANK FLANGE

CH. 7+760.00, 15+060.00, 17+760.00, 19+440.00, 21+140.00, 26+540.00, 26+641.83, 28+360.00

LINE TWKT - TEE, GV & BF

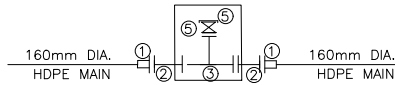

DESCRIPTION

8 Nos. REQUIRED TO PN16

- 2 Nos. 160mm DIA. FLANGED ADAPTER(STUB END) COMPLETE WITH METAL BACK UP RING
- 2 Nos. 150mm DIA. ALL FLANGED PIPE 1.2m LONG WITH PUDDLE FLANGE 400mm FROM FLANGED END
- 1 No. 150x150mm DIA. ALL FLANGED TEE
- 1 No. 150mm DIA. ALL FLANGED GATE VALVE
- 1 No. 150mm DIA. ALL FLANGED BLANK FLANGE

NOTES:

- CONTOUR LEVELS ARE IN METERS AT TWO METER INTERVALS
- GRID VALUES ARE IN METERS AT 200 METER INTERVALS
- GEOLOGICAL CONDITIONS INDICATED ON DRAWING ARE FOR GENERAL GUIDANCE ONLY
- MINIMUM PIPELINE SLOPES TO BE 1:200
- DRAWING TO BE READ IN CONJUNCTION WITH STANDARD DRAWINGS

LEGEND:

- ROAD (TARMAC)
- ROAD / TRACK (EARTH / MURRAM)
- FENCE / HEDGE
- CONTOURS
- ELECTRIC POST
- CULVERT
- GATE
- TEMPORARY STRUCTURES
- BUILDINGS
- PROPOSED TREATED WATER GRAVITY MAIN
- TP10 TRAVERSE POINT & No.
- TRIAL HOLE
- HORIZONTAL BEND (H) OR VERTICAL BEND (V) WITH ANGLE INDICATED
- RIVER/STREAM
- V.J. VIKING JOHNSON
- GV GATE VALVE
- SV-01 SECTIONAL VALVE & No.
- WO-01 WASHOUT VALVE & No.
- SAV-01 AIR VALVE & No.
- WM WATER METER
- PROPOSED MASONRY CHAMBER
- PROPOSED VALVE BOX
- PIPELINE GRADIENT WITH SLOPE DIRECTION (SLOPE MIN. OR 1 IN n)

ISSUED FOR CONSTRUCTION

REVISIONS		SIGN	DATE	APPROVED
	BY			
	CHECKED			
	BY			
	CHECKED			
	BY			
	CHECKED			
	BY			
	CHECKED			

CLIENT: THE CHIEF EXECUTIVE OFFICER
TANA WATER WORKS
DEVELOPMENT AGENCY
P.O BOX 1292 - 10100,
NYERI, KENYA

CONSULTING ENGINEERS:
MANGAT I.B PATEL(MIBP) LIMITED
P.O BOX 48674,00100-GPO,
NAIROBI, KENYA
E-MAIL: mibp.nairobi@mibp.co.ke
TEL: +254-20-2710500

PROJECT TITLE:
KENYA TOWNS SUSTAINABLE WATER
SUPPLY AND SANITATION PROGRAM

CONTRACT No.TWSB/ADB/003/2019-2020
CONSTRUCTION OF CHUKA AND
CHOGORIA WATER SUPPLY AND
SANITATION PROJECT


LOT 1: CHUKA WATER SUPPLY


DRAWING TITLE:
TREATED WATER GRAVITY MAIN
KATHWANA LINE
PLAN & LONGITUDINAL SECTION
PIPE FITTINGS
SHEET 26 OF 26

Designed by: A.M.I	Drawn by: P.W.K
Checked by: N.J.N	Approved by: N.J.N
Scale: H- 1:4000, V- 1:400	Date: FEB 2024

DRG No. M407/CK/TWKT/25

REV

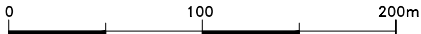

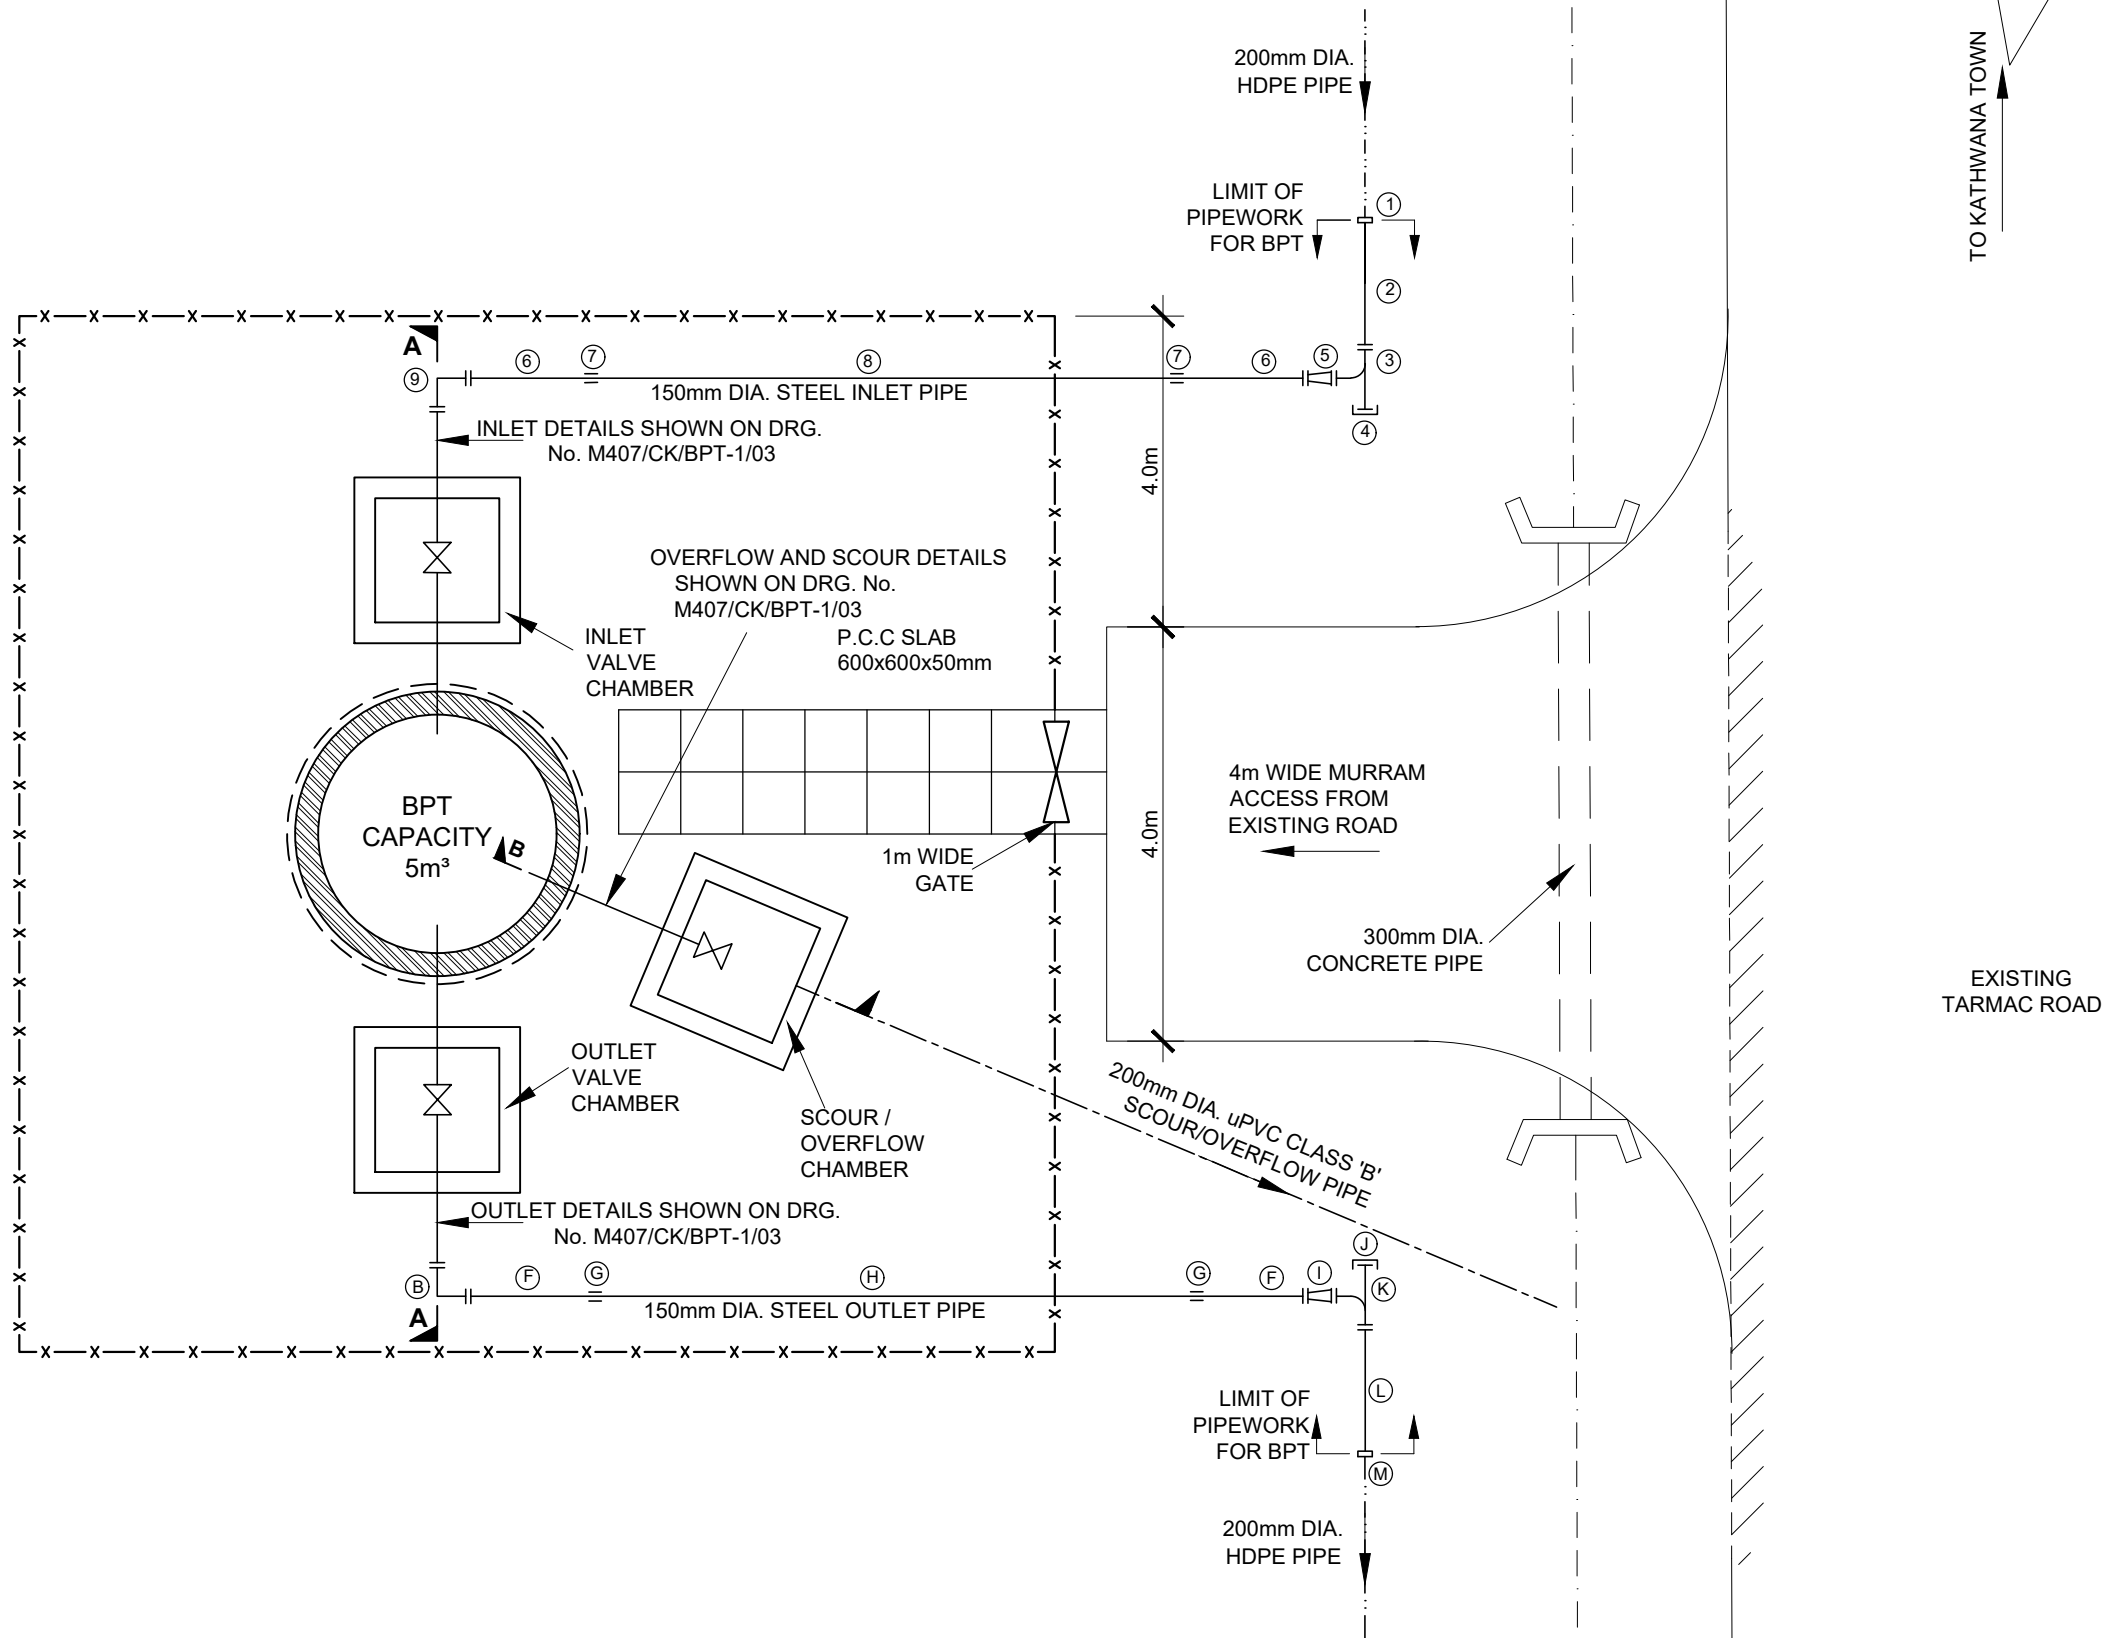

**BREAK PRESSURE TANK No. 1 (BPT) 5m³ CAPACITY
ON KATHWANA TANK PIPELINE
SITE LAYOUT PLAN**

NOTES

- DIMENSIONS IN METERS UNLESS OTHERWISE SPECIFIED
- ALL PIPE DIAMETERS INDICATED ARE NOMINAL SIZES.
- THIS DRAWING TO BE READ IN CONJUNCTION WITH DRG. NO. M407/CK/BPT-1/02&03
- FOR BREAK PRESSURE TANK DETAILS SEE DRG NO. M407/CK/BPT-1/02
- FOR DETAILS OF INLET, OUTLET & SCOUR/OVERFLOW PIPEWORK, SEE DRG. NO. M407/CK/BPT-1/02&03

LEGEND

- x—x—x— CHAINLINK FENCE
- — — — — GRAVITY MAIN
- — — — — SCOUR / OVERFLOW PIPE
- — — — — EARTH DRAIN
- x—x—x— GATE VALVE
- CHAMBER
- — — — — CULVERT WITH HEAD WALLS

ISSUED FOR CONSTRUCTION

REVISIONS		SIGN	DATE	APPROVED
	BY			
	CHECKED			
	BY			
	CHECKED			
	BY			
	CHECKED			
	BY			
	CHECKED			

CLIENT: **THE CHIEF EXECUTIVE OFFICER
TANA WATER WORKS
DEVELOPMENT AGENCY**
P.O BOX 1292 - 10100,
NYERI, KENYA

CONSULTING ENGINEERS:
MANGAT I.B PATEL(MIBP) LIMITED
P.O BOX 48674,00100-GPO,
NAIROBI, KENYA
E-MAIL: mibp.nairobi@mibp.co.ke
TEL: +254-2-2710500

PROJECT TITLE:
**KENYA TOWNS SUSTAINABLE WATER
SUPPLY AND SANITATION PROGRAM**

**TENDER No.TWSB/ADB/003/2019-2020
CONSTRUCTION OF CHUKA AND
CHOGORIA WATER SUPPLY AND
SANITATION PROJECT**



LOT 1: CHUKA WATER SUPPLY

DRAWING TITLE:
**BREAK PRESSURE TANK
ON KATHWANA PIPELINE
(CAPACITY 5m³)
PLAN, SECTION & R.C. DETAILS**

Designed by: P.W.K	Drawn by: P.W.K
Checked by: N.J.N	Approved by: N.J.N
Scale: 1:75	Date: FEB 2025

DRG No. M407/CK/BPT-1/01

REV

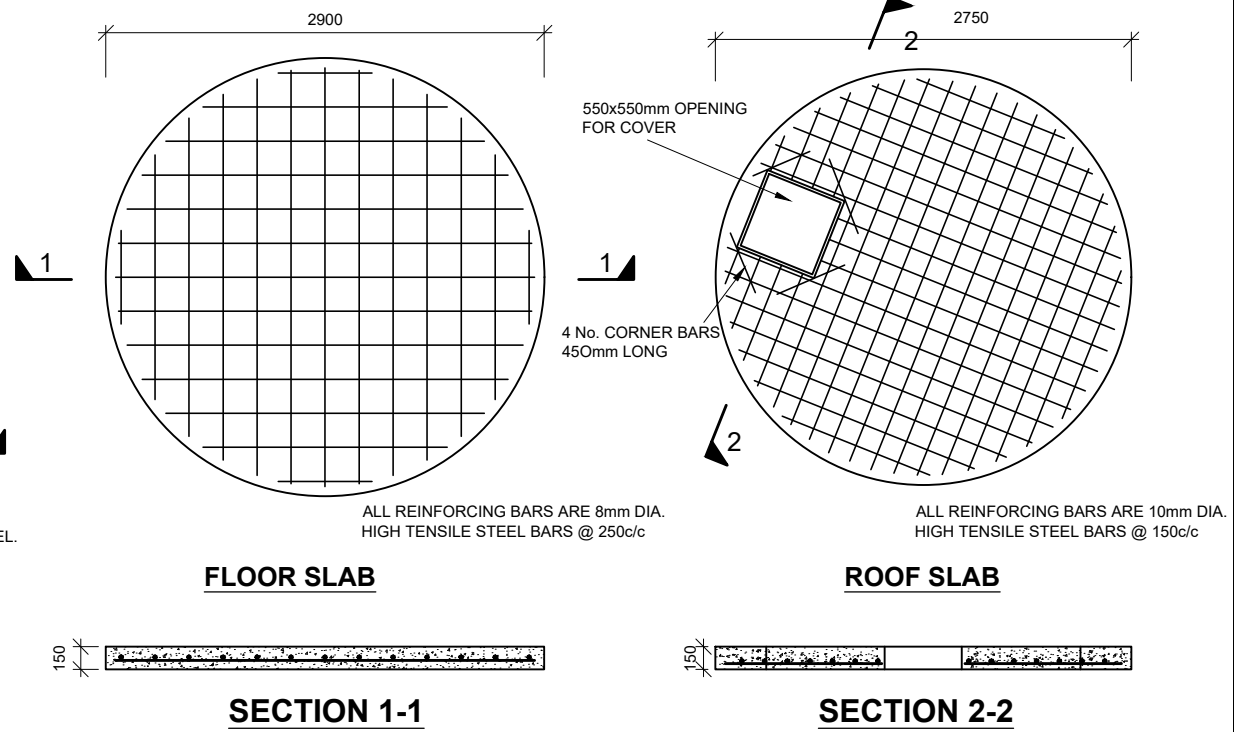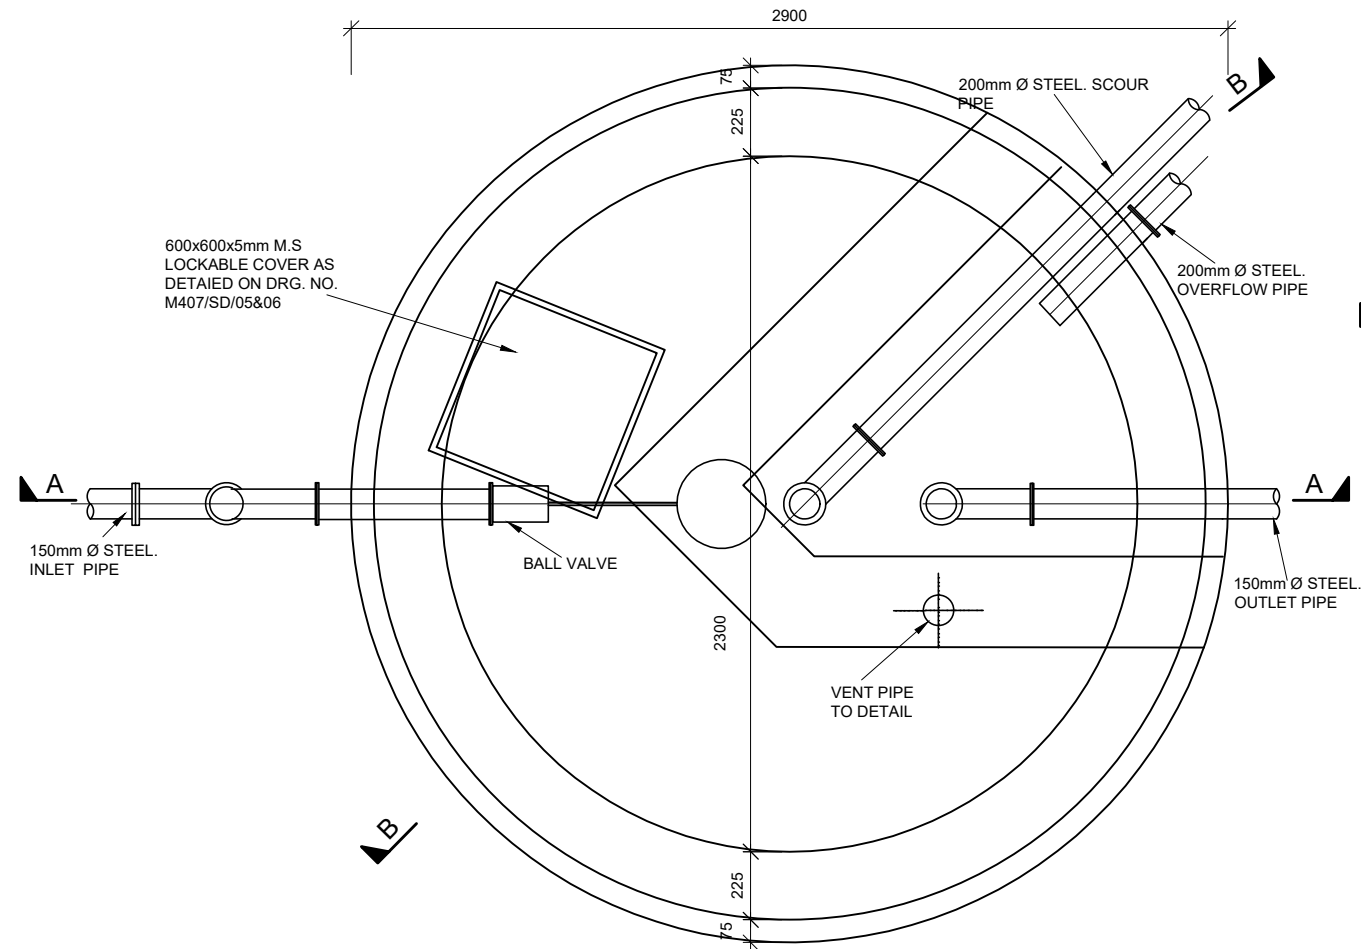

NOTES

- FOR DETAILS OF SITE LAYOUT OF THE BREAK PRESSURE TANKS, REFER TO DRG. Nos. M407/CG/BPT-2/01
- FOR DETAILS OF ALL PIPE CONNECTIONS AND FITTINGS, REFER DRG. No.M407/CG/BPT-2/03
- ALL DIMENSIONS IN mm UNLESS SPECIFIED.

ABBREVIATIONS

- T.W.L - TOP WATER LEVEL
- G.L - GROUND LEVEL
- R.C - REINFORCED CONCRETE
- FE. - FERROUS

ISSUED FOR CONSTRUCTION

REVISIONS		SIGN	DATE	APPROVED
	BY			
	CHECKED			
	BY			
	CHECKED			
	BY			
	CHECKED			
	BY			
	CHECKED			

CLIENT: **THE CHIEF EXECUTIVE OFFICER
TANA WATER WORKS
DEVELOPMENT AGENCY**
P.O BOX 1292 - 10100,
NYERI, KENYA

CONSULTING ENGINEERS:
MANGAT I.B PATEL(MIBP) LIMITED
P.O BOX 48674,00100-GPO,
NAIROBI, KENYA
E-MAIL: mibp.nairobi@mibp.co.ke
TEL: +254-2-2710500

PROJECT TITLE:
**KENYA TOWNS SUSTAINABLE WATER
SUPPLY AND SANITATION PROGRAM**



CONTRACT No.TWSB/ADB/003/2019-2020
**CONSTRUCTION OF CHUKA AND
CHOGORIA WATER SUPPLY AND
SANITATION PROJECT**


LOT 1: CHUKA WATER SUPPLY

DRAWING TITLE:
**BREAK PRESSURE TANK
ON KATHWANA LINE
(CAPACITY 5m³)
PLAN, SECTION & R.C. DETAILS**

Designed by: P.W.K	Drawn by: P.W.K
Checked by: N.J.N	Approved by: N.J.N
Scale: 1:25	Date: FEB 2025


DRG No. M407/CK/BPT-1/02

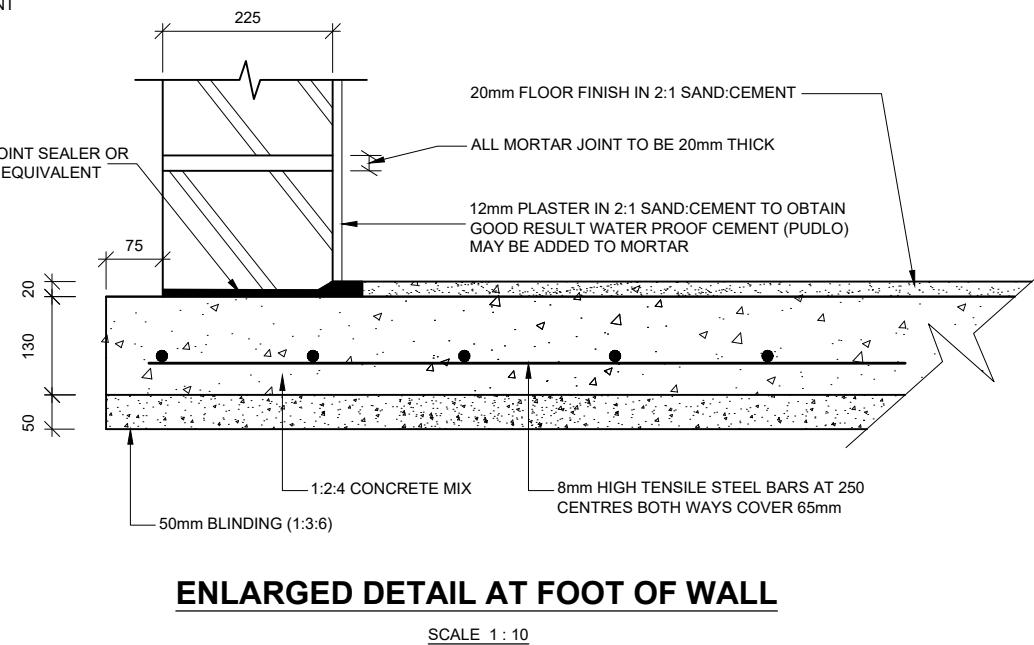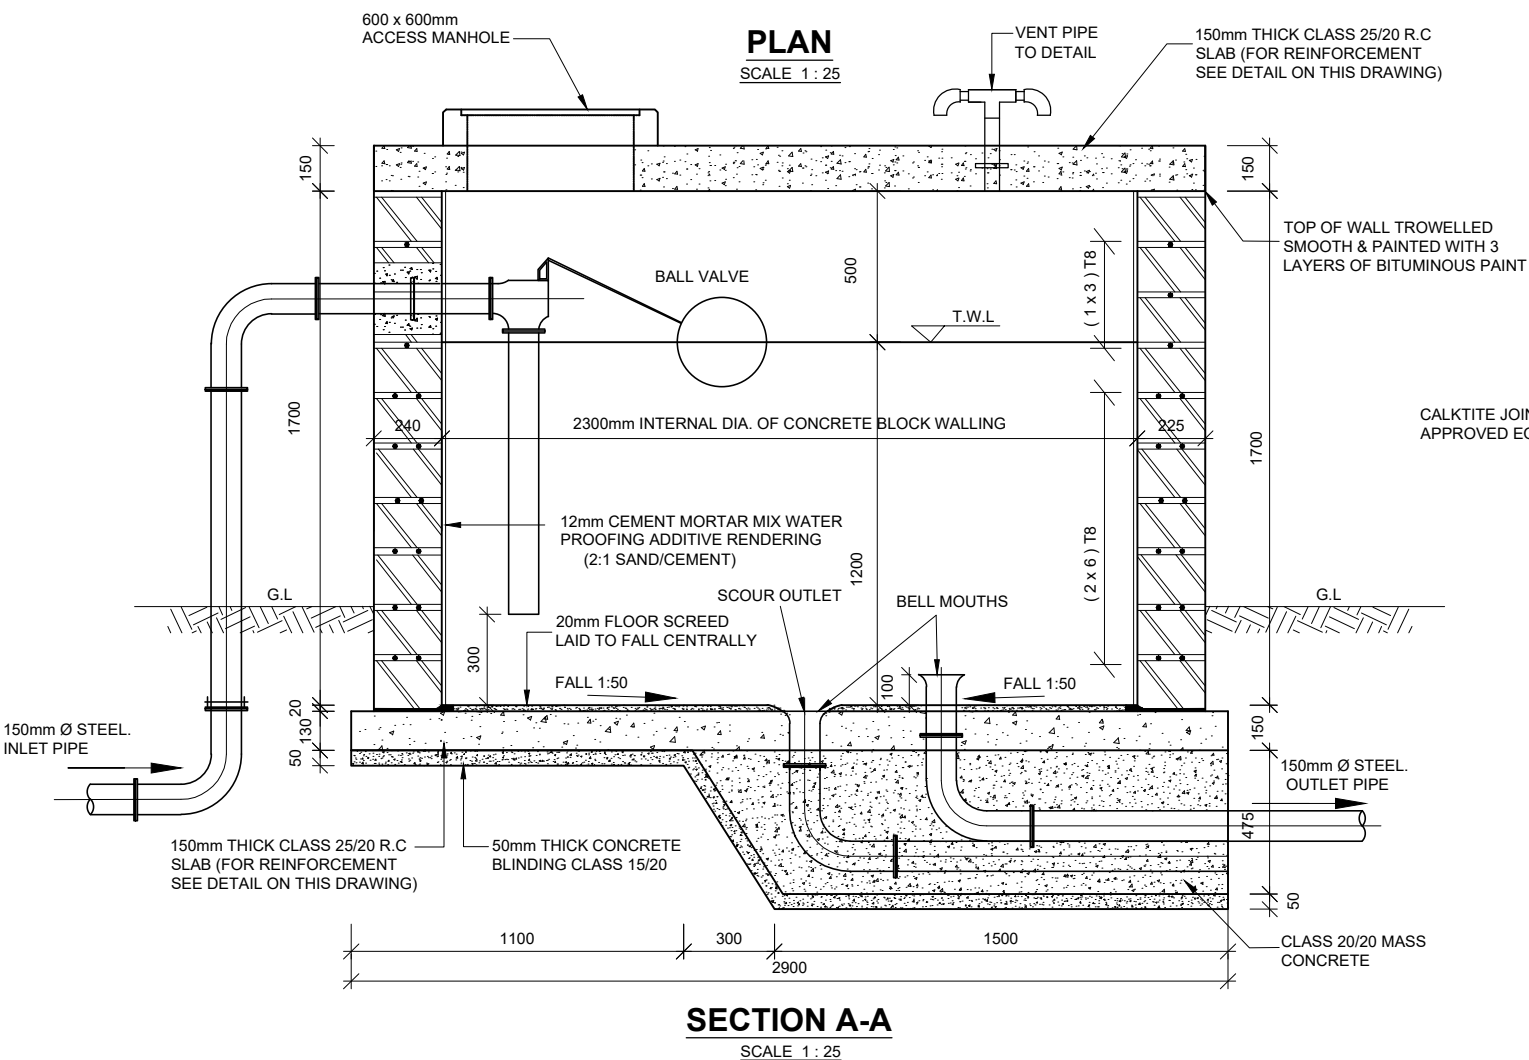

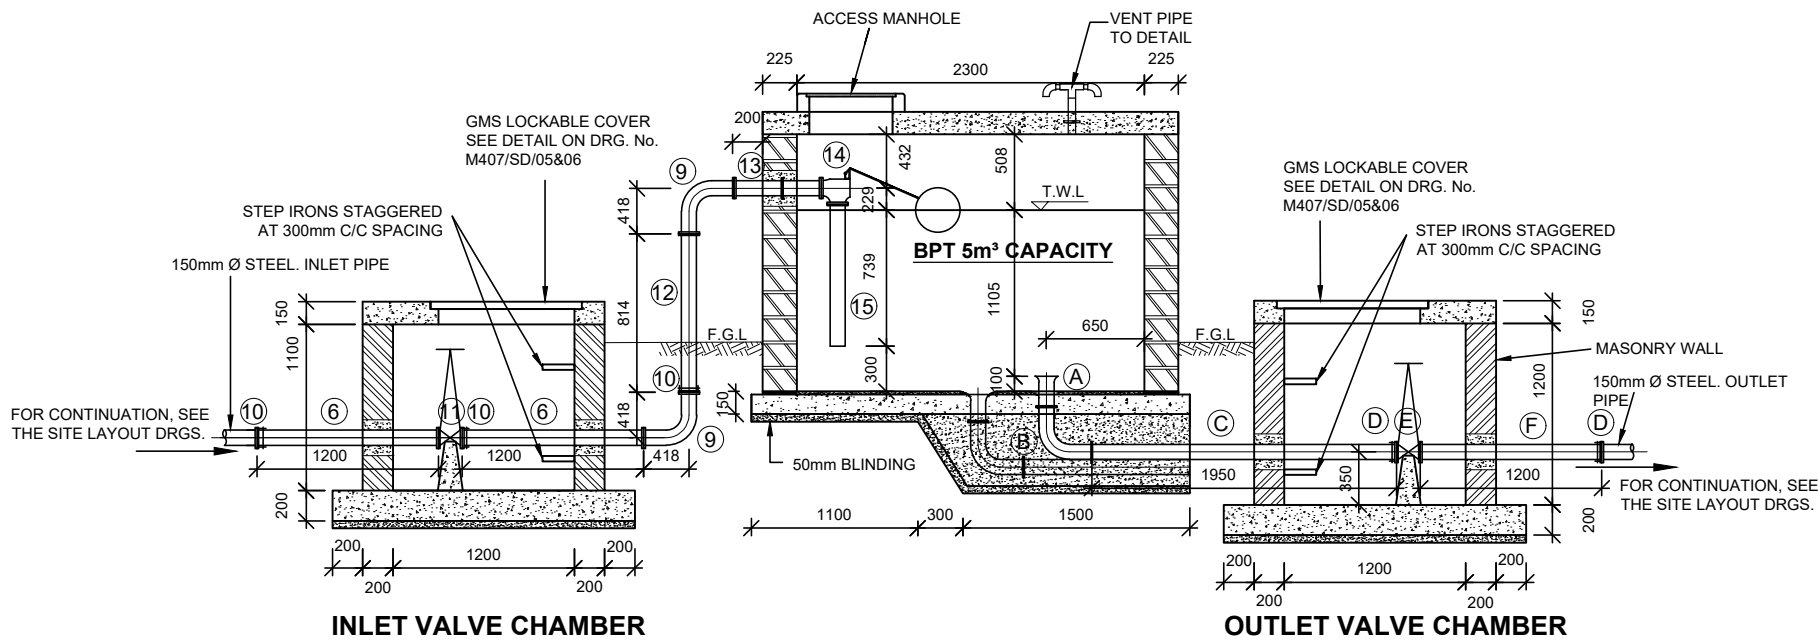


SECTION A-A
INLET & OUTLET PIPEWORK DETAILS

SCALE 1 : 50

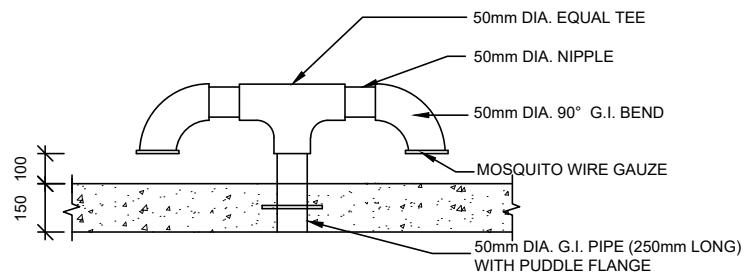

VENT PIPE DETAIL
N.T.S

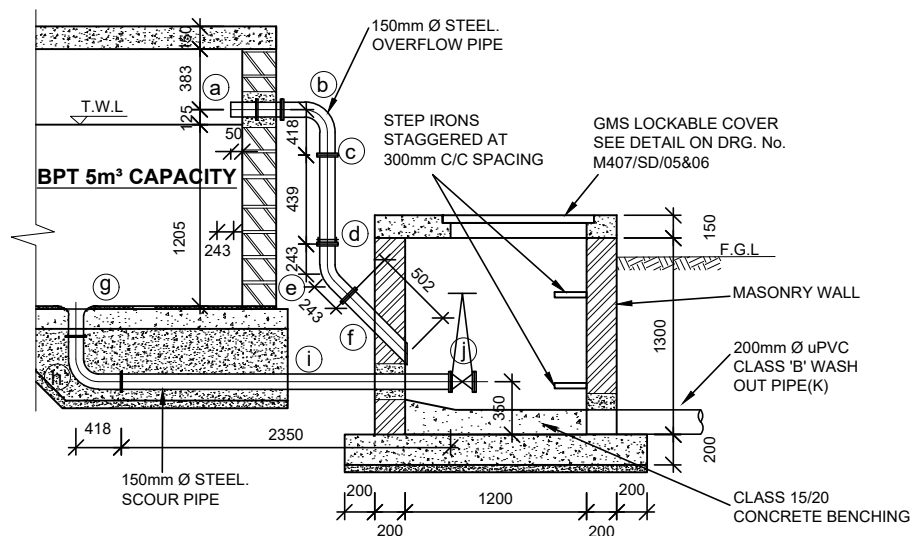

OVERFLOW & WASHOUT CHAMBER
SECTION B-B
OVERFLOW & WASHOUT PIPEWORK DETAILS

SCALE 1 : 50

BPT No. 1

OVERFLOW AND SCOUR PIPEWORK DETAILS
APPROVED LINED STEEL PIPES AND FITTINGS

OVERFLOW PIPE WORK

- ① 150mm DIA. FLANGED SPIGOT PIPE 425mm LONG WITH A PUDDLE FLANGE AT 162.5mm FROM THE SPIGOT END.....1 Nr.
- ② 150mm DIA. ALL FLANGED 90° BEND1 Nr.
- ③ 150mm DIA. FLANGED SPIGOT PIPE 439mm LONG (CUT TO SUIT ON SITE).....1 Nr.
- ④ 150mm DIA. FLANGE ADAPTOR1 Nr.
- ⑤ 150mm DIA. ALL FLANGED 45° BEND1 Nr.
- ⑥ 150mm DIA. FLANGED SPIGOT PIPE 502mm LONG WITH A SPIGOT END BEVELLED (CUT TO SUIT ON SITE).....1 Nr.

WASHOUT/SCOUR PIPE WORK

- ⑦ 150mm DIA. FLANGED BELLMOUTH1 Nr.
- ⑧ 150mm DIA. ALL FLANGED 90° BEND1 Nr.
- ⑨ 150mm DIA. DOUBLE FLANGED PIPE 2350mm LONG1 Nr.
- ⑩ 150mm DIA. ALL FLANGED GATE VALVE TO EURO 20 SERIES, TYPE 23 OR APPROVED EQUIVALENT.....1 Nr.
- ⑪ 200mm DIA. uPVC CLASS 'B' PIPE 10000mm LONG.1 Nr.

BPT No. 1

INLET PIPEWORK DETAILS
APPROVED LINED STEEL PIPES AND FITTINGS

- ① 200mm DIA. STEPPED COUPLING.....1 Nr.
- ② 200mm DIA. FLANGED SPIGOT PIPE 1250mm LONG1 Nr.
- ③ 200 x 200mm DIA. ALL FLANGED RADIAL TEE1 Nr.
- ④ 200mm DIA. BLANK FLANGE1 Nr.
- ⑤ 200 x 150mm DIA. ALL FLANGED CONCENTRIC TAPER.....1 Nr.
- ⑥ 150mm DIA. FLANGED SPIGOT PIPE 1200mm LONG4 Nr.
- ⑦ 150mm DIA. COUPLING2 Nr.
- ⑧ 150mm DIA. PLAIN ENDED PIPE 8m LONG(CUT TO SUIT ON SITE)...1 Nr.
- ⑨ 150mm DIA. ALL FLANGED 90° BEND3 Nr.
- ⑩ 150mm DIA. FLANGE ADAPTOR3 Nr.
- ⑪ 150mm DIA. ALL FLANGED GATE VALVE1 Nr.
- ⑫ 150mm DIA. FLANGED SPIGOT PIPE 814mm LONG (CUT TO SUIT ON SITE).....1 Nr.
- ⑬ 150mm DIA. DOUBLE FLANGED PIPE 575mm LONG WITH A PUDDLE FLANGE AT 262mm FROM ONE END.....1 Nr.
- ⑭ 150mm DIA. ALL FLANGED FLOAT VALVE TO SERIES 1042 BIWATER CATALOGUE OR APPROVED EQUIVALENT.....1 Nr.
- ⑮ 150mm DIA. FLANGED SPIGOT FERROUS PIPE 739mm LONG.....1 Nr.

BPT No. 1

OUTLET PIPEWORK DETAILS
APPROVED LINED STEEL PIPES AND FITTINGS

- Ⓐ 150mm DIA. FLANGED BELLMOUTH1 Nr.
- Ⓑ 150mm DIA. ALL FLANGED 90° BEND2 Nr.
- Ⓒ 150mm DIA. FLANGED SPIGOT PIPE 1950mm LONG (CUT TO SUIT ON SITE).....1 Nr.
- Ⓓ 150mm DIA. FLANGE ADAPTOR2 Nr.
- Ⓔ 150mm DIA. ALL FLANGED GATE VALVE1 Nr.
- Ⓕ 150mm DIA. FLANGED SPIGOT PIPE 1200mm LONG3 Nr.
- Ⓖ 150mm DIA. COUPLING2 Nr.
- Ⓗ 150mm DIA. PLAIN ENDED PIPE 8m LONG(CUT TO SUIT ON SITE)...1 Nr.
- Ⓘ 200 x 150mm DIA. ALL FLANGED CONCENTRIC TAPER.....1 Nr.
- Ⓢ 200mm DIA. BLANK FLANGE1 Nr.
- Ⓚ 200 x 200mm DIA. ALL FLANGED RADIAL TEE1 Nr.
- Ⓛ 200mm DIA. FLANGED SPIGOT PIPE 1250mm LONG1 Nr.
- Ⓜ 200mm DIA. STEPPED COUPLING1 Nr.

NOTES

1. ALL PIPE, FITTINGS AND VALVE DIAMETER ARE NOMINAL DIAMETERS & OF CLASS NP 16
2. OTHER PIPES AND FITTINGS ARE SHOWN ON THE SITE LAYOUT PLANS ON DRG. NO. M407/CG/BPT-2/01
3. ALL DIMENSIONS ARE IN MM UNLESS OTHERWISE STATED
4. PIPE AND FITTINGS ARE MADE BY ASP (K) LTD.
5. VALVES ARE MADE BY ANHUI REDSTAR

ABBREVIATIONS

1. T.W.L - TOP WATER LEVEL
2. F.G.L - FINISHED GROUND LEVEL
3. G.I - GALVANISED IRON
4. R.C - REINFORCED CONCRETE
5. M.S - MILD STEEL
6. BPT - BREAK PRESSURE TANK
7. FE. - FERROUS

ISSUED FOR CONSTRUCTION

R E V I S I O N S		SIGN	DATE	APPROVED
	BY			
	CHECKED			
	BY			
	CHECKED			
	BY			
	CHECKED			

CLIENT: **THE CHIEF EXECUTIVE OFFICER**
TANA WATER WORKS
DEVELOPMENT AGENCY
P.O BOX 1292 - 10100,
NYERI, KENYA

CONSULTING ENGINEERS:
MANGAT I.B PATEL(MIBP) LIMITED
P.O BOX 48674,00100-GPO,
NAIROBI, KENYA
E-MAIL: mibp.nairobi@mibp.co.ke
TEL: +254-2-2710500

PROJECT TITLE:
KENYA TOWNS SUSTAINABLE WATER
SUPPLY AND SANITATION PROGRAM


CONTRACT No.TWSB/ADB/003/2019-2020
CONSTRUCTION OF CHUKA AND
CHOGORIA WATER SUPPLY AND
SANITATION PROJECT

LOT 1: CHUKA WATER SUPPLY

DRAWING TITLE:
BREAK PRESSURE TANK
ON KATHWANA LINE
(CAPACITY 5m³)
PIPEWORK DETAILS

Designed by: P.W.K	Drawn by: P.W.K
Checked by: N.J.N	Approved by: N.J.N
Scale: 1:50	Date: FEB 2025
DRG No. M407/CK/BPT-1/03	

REV

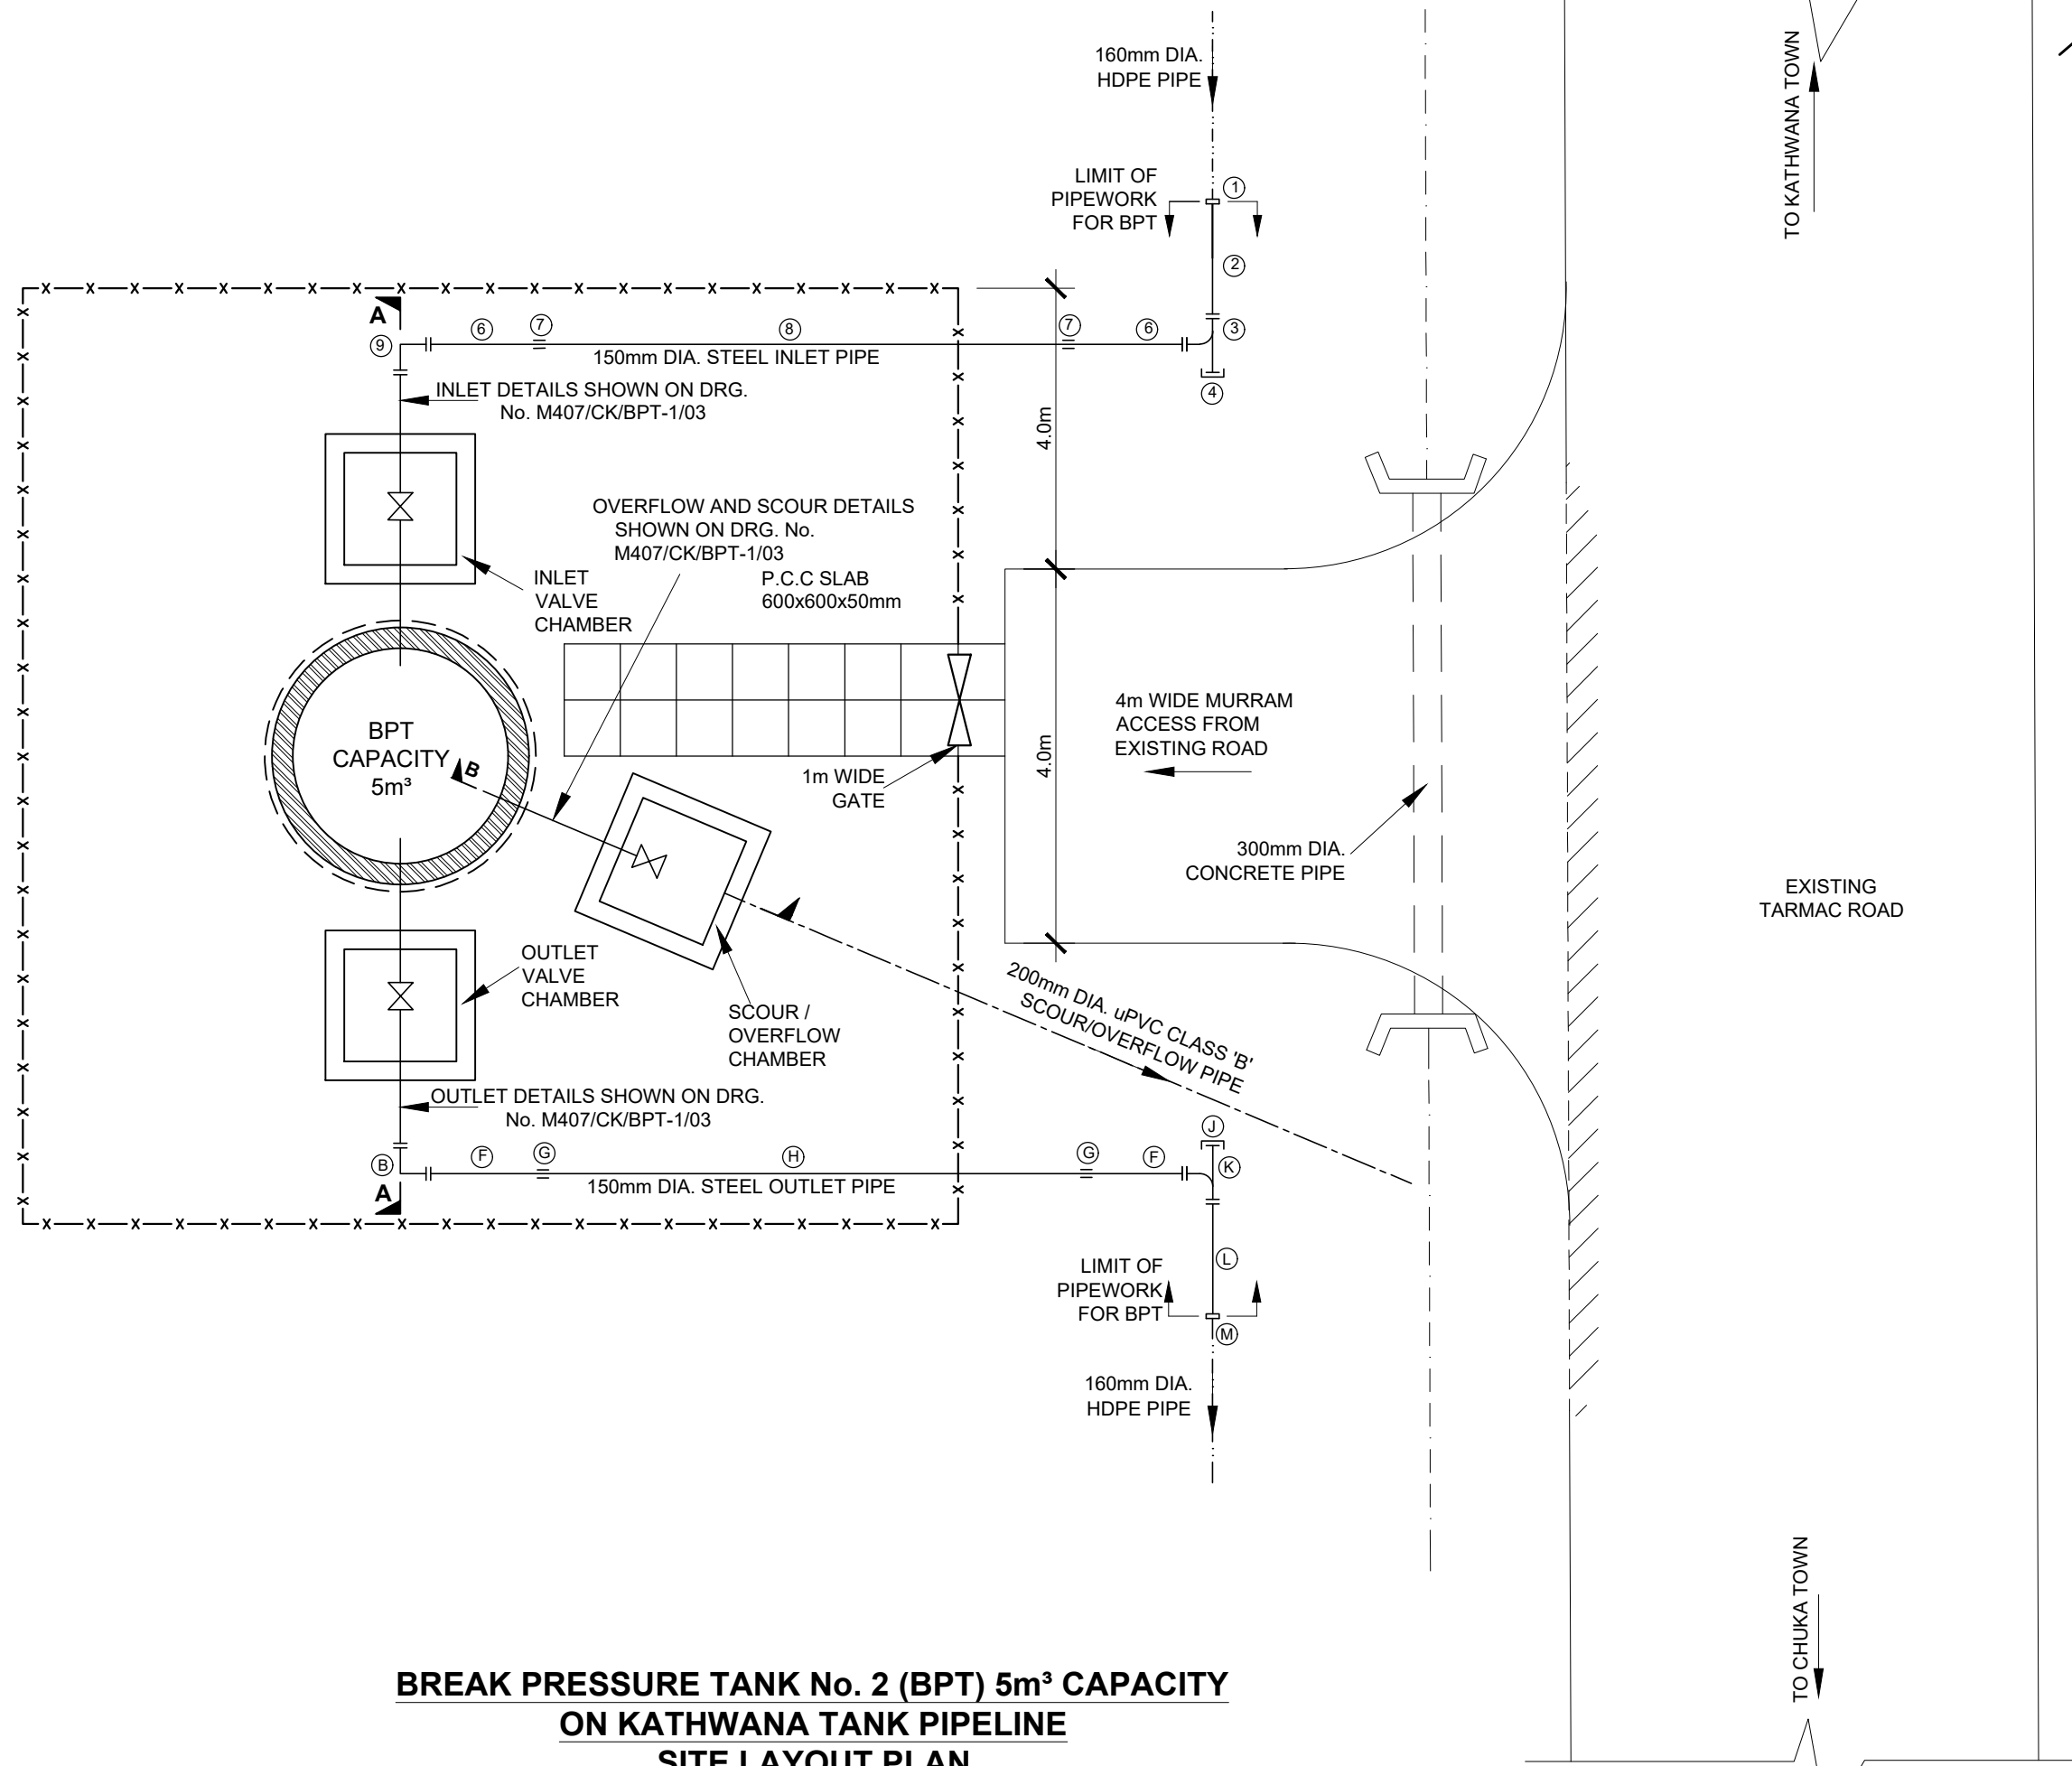

**BREAK PRESSURE TANK No. 2 (BPT) 5m³ CAPACITY
ON KATHWANA TANK PIPELINE
SITE LAYOUT PLAN**

NOTES

- DIMENSIONS IN METERS UNLESS OTHERWISE SPECIFIED
- ALL PIPE DIAMETERS INDICATED ARE NOMINAL SIZES.
- THIS DRAWING TO BE READ IN CONJUNCTION WITH DRG. NO. M407/CK/BPT-2/02&03
- FOR BREAK PRESSURE TANK DETAILS SEE DRG NO. M407/CK/BPT-2/02
- FOR DETAILS OF INLET, OUTLET & SCOUR/OVERFLOW PIPEWORK, SEE DRG. NO. M407/CK/BPT-2/02&03

LEGEND

- CHAINLINK FENCE
- GRAVITY MAIN
- SCOUR / OVERFLOW PIPE
- EARTH DRAIN
- GATE VALVE
- CHAMBER
- CULVERT WITH HEAD WALLS

ISSUED FOR CONSTRUCTION

REVISIONS		SIGN	DATE	APPROVED
	BY			
	CHECKED			
	BY			
	CHECKED			
	BY			
	CHECKED			
	BY			
	CHECKED			

CLIENT:

**THE CHIEF EXECUTIVE OFFICER
TANA WATER WORKS
DEVELOPMENT AGENCY**

P.O BOX 1292 - 10100,
NYERI, KENYA

CONSULTING ENGINEERS:

MANGAT I.B PATEL(MIBP) LIMITED

P.O BOX 48674,00100-GPO,
NAIROBI, KENYA
E-MAIL: mibp.nairobi@mibp.co.ke
TEL: +254-2-2710500

PROJECT TITLE:

**KENYA TOWNS SUSTAINABLE WATER
SUPPLY AND SANITATION PROGRAM**

TENDER No.TWSB/ADB/003/2019-2020

**CONSTRUCTION OF CHUKA AND
CHOGORIA WATER SUPPLY AND
SANITATION PROJECT**

LOT 1: CHUKA WATER SUPPLY



DRAWING TITLE:

**BREAK PRESSURE TANK
ON KATHWANA PIPELINE
(CAPACITY 5m³)
PLAN, SECTION & R.C. DETAILS**

Designed by: P.W.K	Drawn by: P.W.K
Checked by: N.J.N	Approved by: N.J.N
Scale: 1:75	Date: FEB 2025

DRG No. M407/CK/BPT-2/01

REV

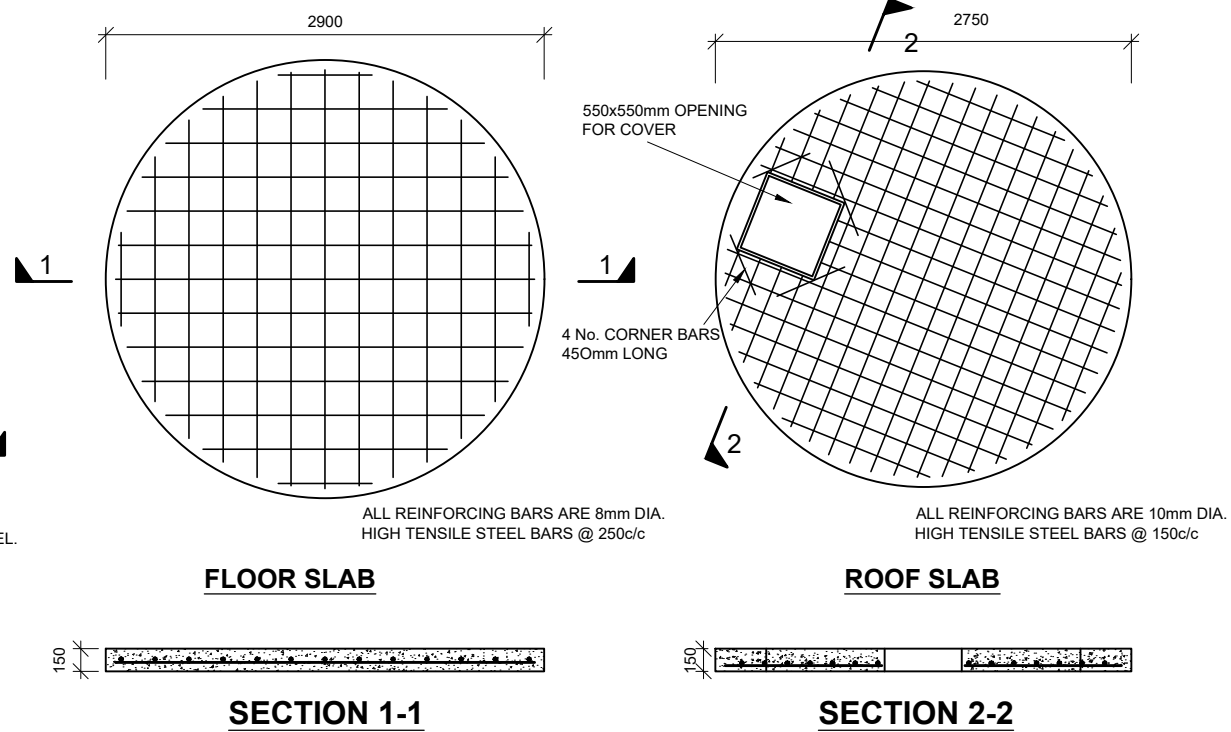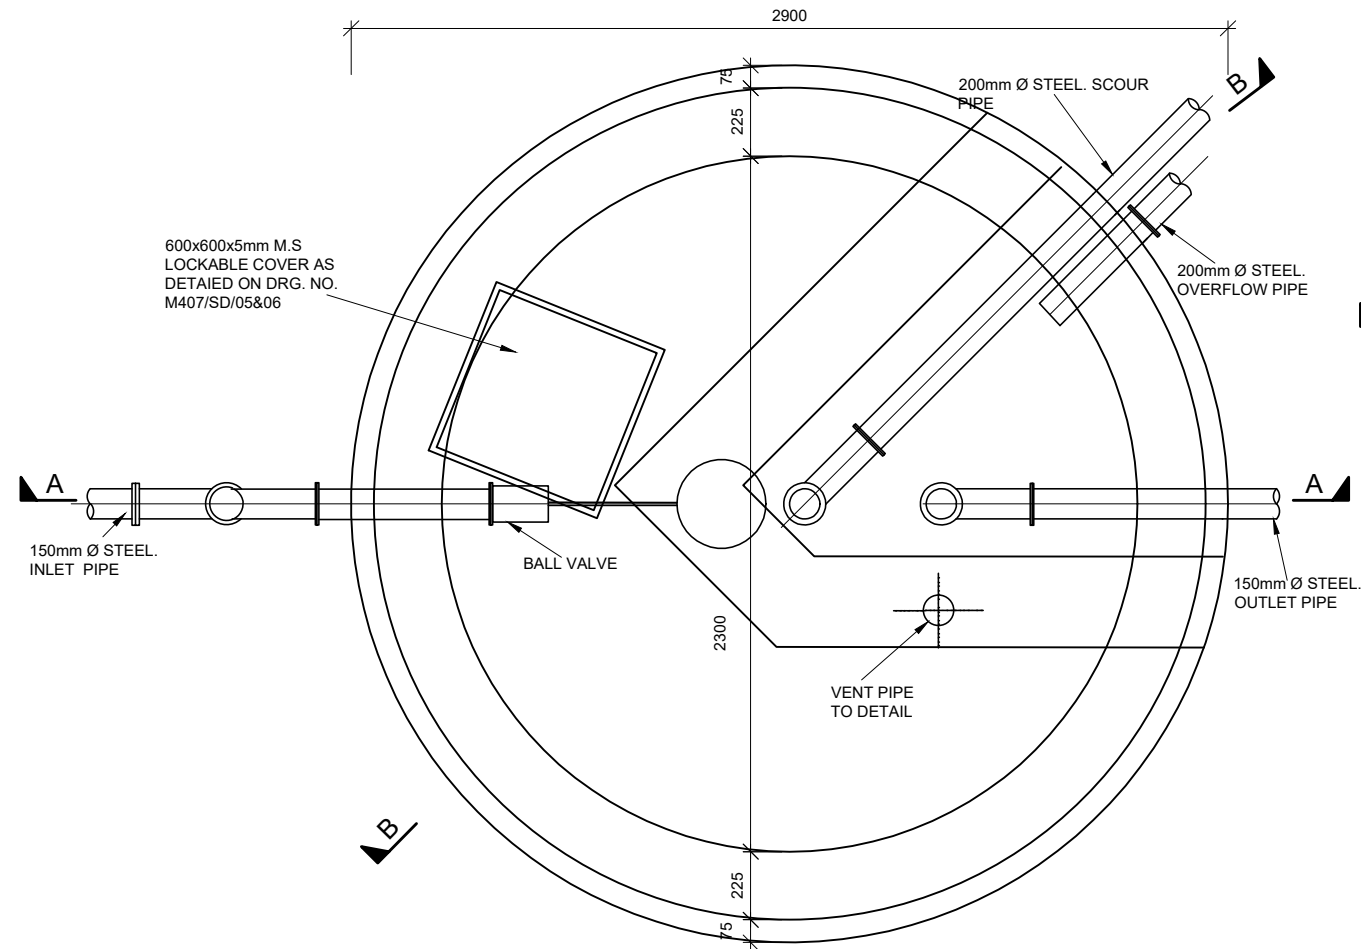

- NOTES**
1. FOR DETAILS OF SITE LAYOUT OF THE BREAK PRESSURE TANKS, REFER TO DRG. Nos. M407/CK/BPT-2/01
 2. FOR DETAILS OF ALL PIPE CONNECTIONS AND FITTINGS, REFER DRG. No.M407/CK/BPT-2/03
 3. ALL DIMENSIONS IN mm UNLESS SPECIFIED.

- ABBREVIATIONS**
1. T.W.L - TOP WATER LEVEL
 2. G.L - GROUND LEVEL
 3. R.C - REINFORCED CONCRETE
 4. FE. - FERROUS

ISSUED FOR CONSTRUCTION

REVISIONS		SIGN	DATE	APPROVED
	BY			
	CHECKED			
	BY			
	CHECKED			
	BY			
	CHECKED			
	BY			
	CHECKED			

CLIENT: **THE CHIEF EXECUTIVE OFFICER
TANA WATER WORKS
DEVELOPMENT AGENCY**
P.O BOX 1292 - 10100,
NYERI, KENYA

CONSULTING ENGINEERS:
MANGAT I.B PATEL(MIBP) LIMITED
P.O BOX 48674,00100-GPO,
NAIROBI, KENYA
E-MAIL: mibp.nairobi@mibp.co.ke
TEL: +254-2-2710500

PROJECT TITLE:
**KENYA TOWNS SUSTAINABLE WATER
SUPPLY AND SANITATION PROGRAM**



CONTRACT No.TWSB/ADB/003/2019-2020
**CONSTRUCTION OF CHUKA AND
CHOGORIA WATER SUPPLY AND
SANITATION PROJECT**


LOT 1: CHUKA WATER SUPPLY

DRAWING TITLE:
**BREAK PRESSURE TANK
ON KATHWANA LINE
(CAPACITY 5m³)
PLAN, SECTION & R.C. DETAILS**

Designed by: P.W.K	Drawn by: P.W.K
Checked by: N.J.N	Approved by: N.J.N
Scale: 1:25	Date: FEB 2025
DRG No. M407/CK/BPT-2/02	


REV

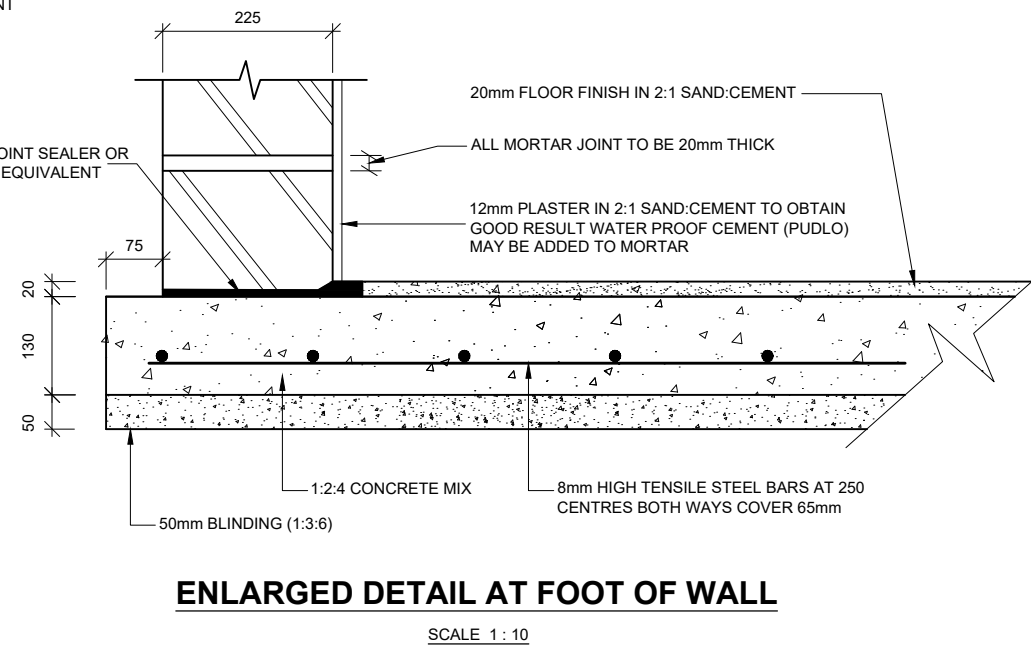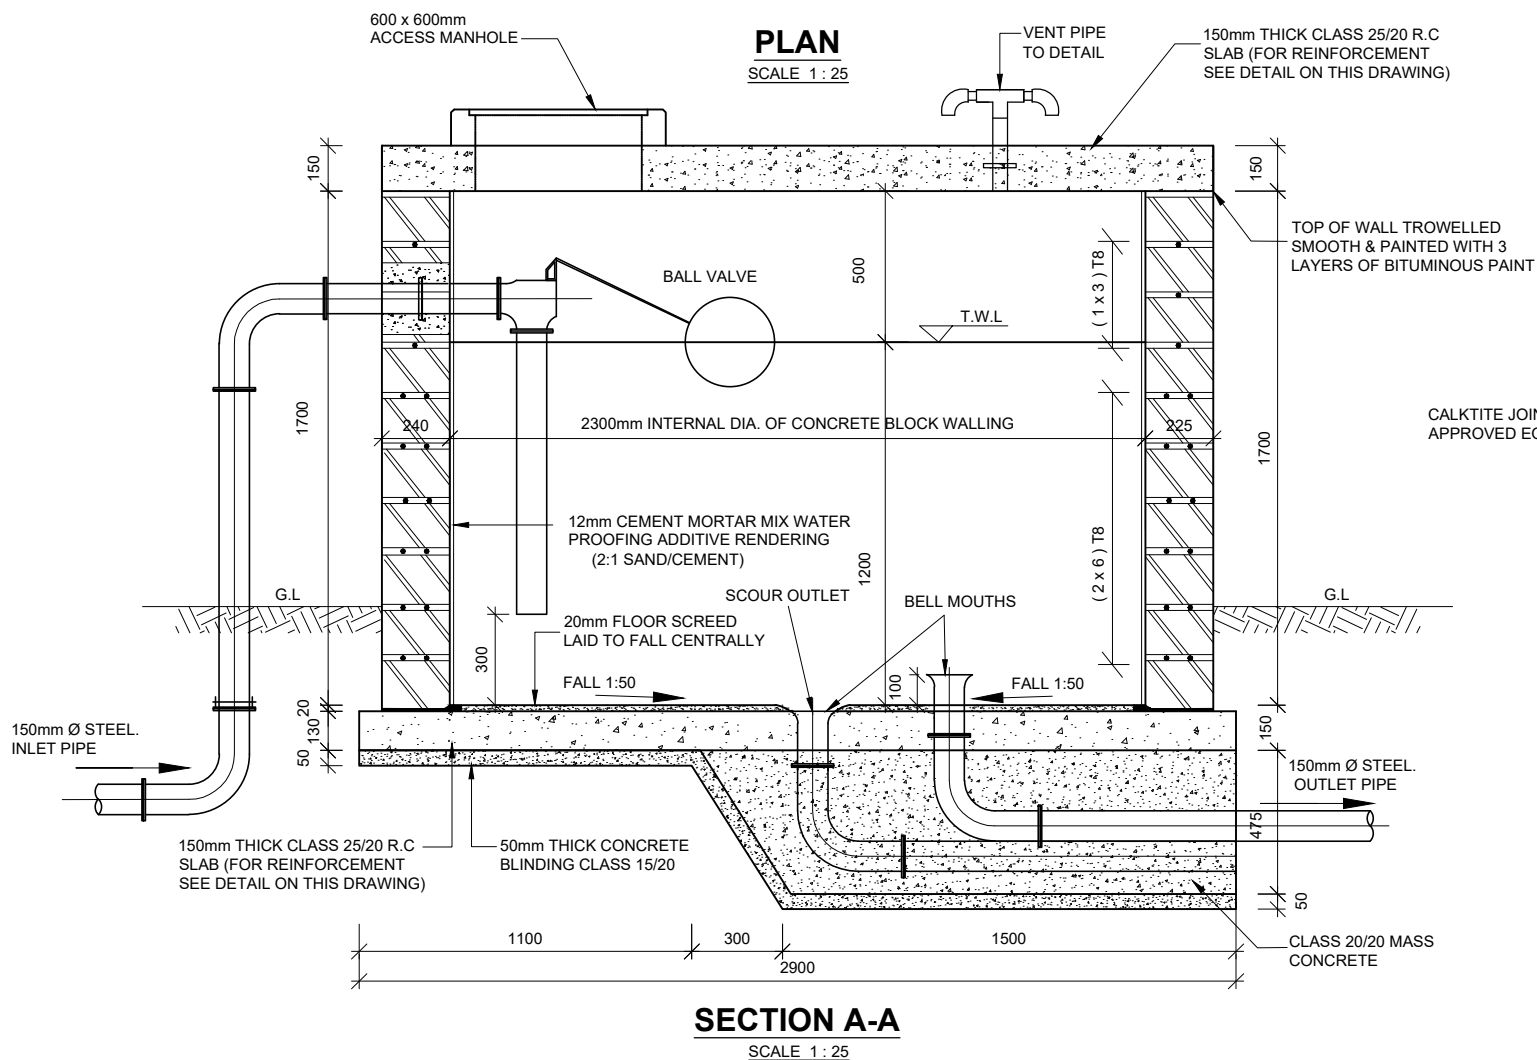

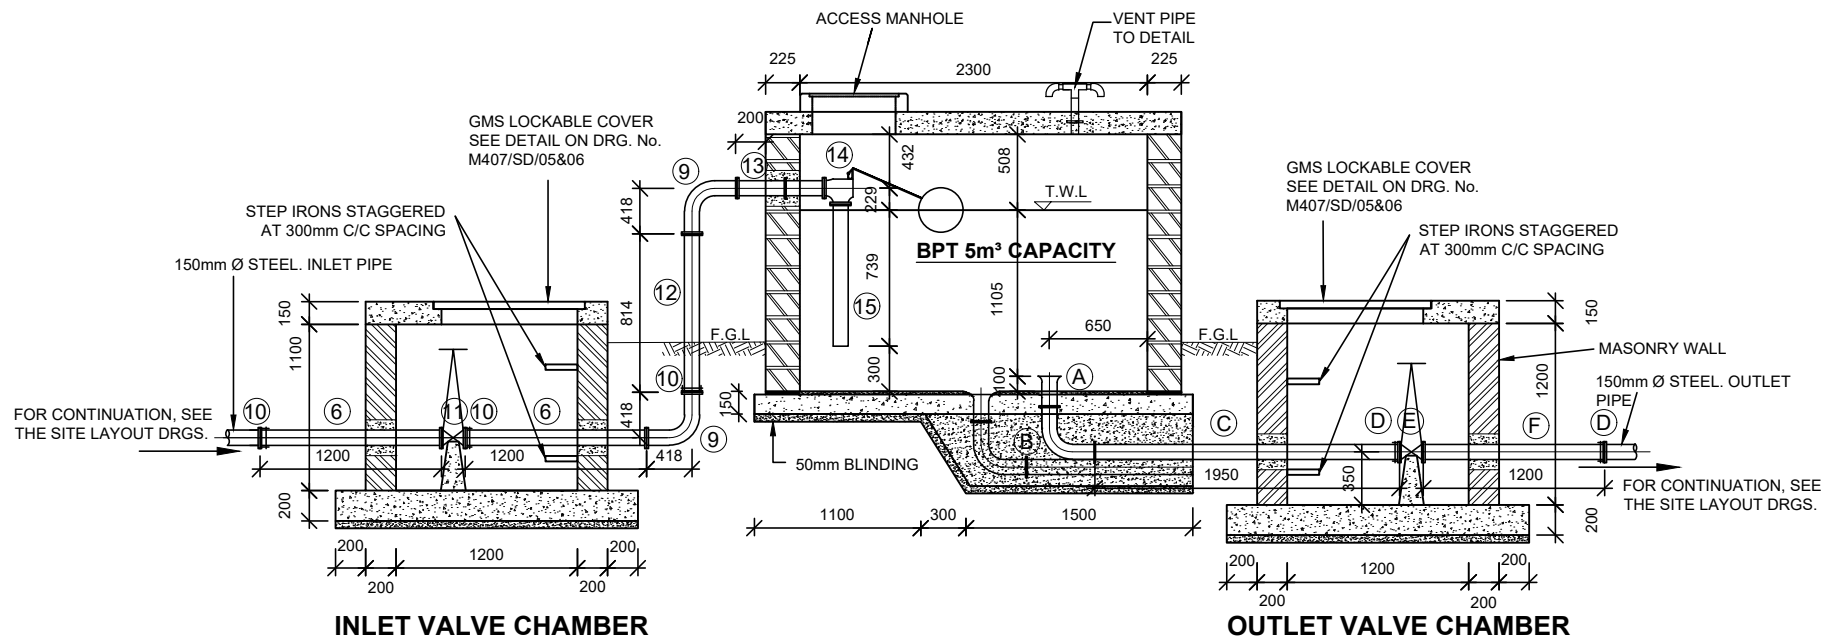


SECTION A-A
INLET & OUTLET PIPEWORK DETAILS

SCALE 1 : 50

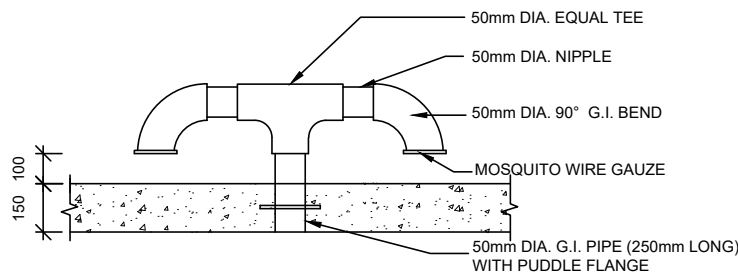

VENT PIPE DETAIL
N.T.S.

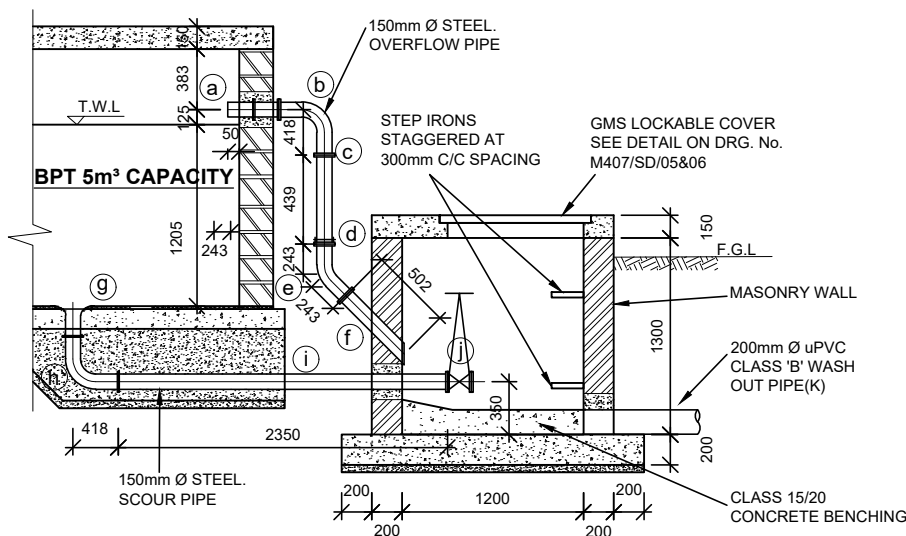

OVERFLOW & WASHOUT CHAMBER
SECTION B-B
OVERFLOW & WASHOUT PIPEWORK DETAILS

SCALE 1 : 50

BPT No. 1
OVERFLOW AND SCOUR PIPEWORK DETAILS
APPROVED LINED STEEL PIPES AND FITTINGS

OVERFLOW PIPE WORK

- ① 150mm DIA. FLANGED SPIGOT PIPE 425mm LONG WITH A PUDDLE FLANGE AT 162.5mm FROM THE SPIGOT END.....1 Nr.
② 150mm DIA. ALL FLANGED 90° BEND1 Nr.
③ 150mm DIA. FLANGED SPIGOT PIPE 439mm LONG (CUT TO SUIT ON SITE).....1 Nr.
④ 150mm DIA. FLANGE ADAPTOR1 Nr.
⑤ 150mm DIA. ALL FLANGED 45° BEND1 Nr.
⑥ 150mm DIA. FLANGED SPIGOT PIPE 502mm LONG WITH A SPIGOT END BEVELLED (CUT TO SUIT ON SITE).....1 Nr.

WASHOUT/SCOUR PIPE WORK

- ⑦ 150mm DIA. FLANGED BELLMOUTH1 Nr.
⑧ 150mm DIA. ALL FLANGED 90° BEND1 Nr.
⑨ 150mm DIA. DOUBLE FLANGED PIPE 2350mm LONG1 Nr.
⑩ 150mm DIA. ALL FLANGED GATE VALVE TO EURO 20 SERIES, TYPE 23 OR APPROVED EQUIVALENT.....1 Nr.
⑪ 200mm DIA. uPVC CLASS 'B' PIPE 10000mm LONG.1 Nr.

BPT No. 1
INLET PIPEWORK DETAILS
APPROVED LINED STEEL PIPES AND FITTINGS

- ① 160mm DIA. STEPPED COUPLING.....1 Nr.
② 150mm DIA. FLANGED SPIGOT PIPE 1250mm LONG1 Nr.
③ 150 x 150mm DIA. ALL FLANGED RADIAL TEE1 Nr.
④ 150mm DIA. BLANK FLANGE1 Nr.
⑤ 150mm DIA. FLANGED SPIGOT PIPE 1200mm LONG4 Nr.
⑥ 150mm DIA. COUPLING2 Nr.
⑦ 150mm DIA. PLAIN ENDED PIPE 8m LONG(CUT TO SUIT ON SITE)...1 Nr.
⑧ 150mm DIA. ALL FLANGED 90° BEND3 Nr.
⑨ 150mm DIA. FLANGE ADAPTOR3 Nr.
⑩ 150mm DIA. ALL FLANGED GATE VALVE1 Nr.
⑪ 150mm DIA. FLANGED SPIGOT PIPE 814mm LONG (CUT TO SUIT ON SITE).....1 Nr.
⑫ 150mm DIA. DOUBLE FLANGED PIPE 575mm LONG WITH A PUDDLE FLANGE AT 262mm FROM ONE END.....1 Nr.
⑬ 150mm DIA. ALL FLANGED FLOAT VALVE TO SERIES 1042 BIWATER CATALOGUE OR APPROVED EQUIVALENT.....1 Nr.
⑭ 150mm DIA. FLANGED SPIGOT FERROUS PIPE 739mm LONG.....1 Nr.

BPT No. 1
OUTLET PIPEWORK DETAILS
APPROVED LINED STEEL PIPES AND FITTINGS

- ① 150mm DIA. FLANGED BELLMOUTH1 Nr.
② 150mm DIA. ALL FLANGED 90° BEND2 Nr.
③ 150mm DIA. FLANGED SPIGOT PIPE 1950mm LONG (CUT TO SUIT ON SITE).....1 Nr.
④ 150mm DIA. FLANGE ADAPTOR2 Nr.
⑤ 150mm DIA. ALL FLANGED GATE VALVE1 Nr.
⑥ 150mm DIA. FLANGED SPIGOT PIPE 1200mm LONG3 Nr.
⑦ 150mm DIA. COUPLING2 Nr.
⑧ 150mm DIA. PLAIN ENDED PIPE 8m LONG(CUT TO SUIT ON SITE)...1 Nr.
⑨ 150mm DIA. BLANK FLANGE1 Nr.
⑩ 150 x 150mm DIA. ALL FLANGED RADIAL TEE1 Nr.
⑪ 150mm DIA. FLANGED SPIGOT PIPE 1250mm LONG1 Nr.
⑫ 150mm DIA. STEPPED COUPLING1 Nr.

NOTES

1. ALL PIPE, FITTINGS AND VALVE DIAMETER ARE NOMINAL DIAMETERS & OF CLASS NP 16
2. OTHER PIPES AND FITTINGS ARE SHOWN ON THE SITE LAYOUT PLANS ON DRG. NO. M407/CK/BPT-2/01
3. ALL DIMENSIONS ARE IN MM UNLESS OTHERWISE STATED
4. PIPE AND FITTINGS ARE MADE BY ASP (K) LTD.
5. VALVES ARE MADE BY ANHUI REDSTAR

ABBREVIATIONS

1. T.W.L - TOP WATER LEVEL
2. F.G.L - FINISHED GROUND LEVEL
3. G.I - GALVANISED IRON
4. R.C - REINFORCED CONCRETE
5. M.S - MILD STEEL
6. BPT - BREAK PRESSURE TANK
7. FE. - FERROUS

ISSUED FOR CONSTRUCTION

R E V I S I O N S		SIGN	DATE	APPROVED
	BY			
	CHECKED			
	BY			
	CHECKED			
	BY			
	CHECKED			

CLIENT: **THE CHIEF EXECUTIVE OFFICER**
TANA WATER WORKS
DEVELOPMENT AGENCY
P.O BOX 1292 - 10100,
NYERI, KENYA

CONSULTING ENGINEERS:
MANGAT I.B PATEL(MIBP) LIMITED
P.O BOX 48674,00100-GPO,
NAIROBI, KENYA
E-MAIL: mibp.nairobi@mibp.co.ke
TEL: +254-2-2710500


PROJECT TITLE:
KENYA TOWNS SUSTAINABLE WATER
SUPPLY AND SANITATION PROGRAM

CONTRACT No.TWSB/ADB/003/2019-2020
CONSTRUCTION OF CHUKA AND
CHOGORIA WATER SUPPLY AND
SANITATION PROJECT

LOT 1: CHUKA WATER SUPPLY

DRAWING TITLE:
BREAK PRESSURE TANK
ON KATHWANA LINE
(CAPACITY 5m³)
PIPEWORK DETAILS

Designed by: P.W.K	Drawn by: P.W.K
Checked by: N.J.N	Approved by: N.J.N
Scale: 1:50	Date: FEB 2025
DRG No.M407/CK/BPT-2/03	

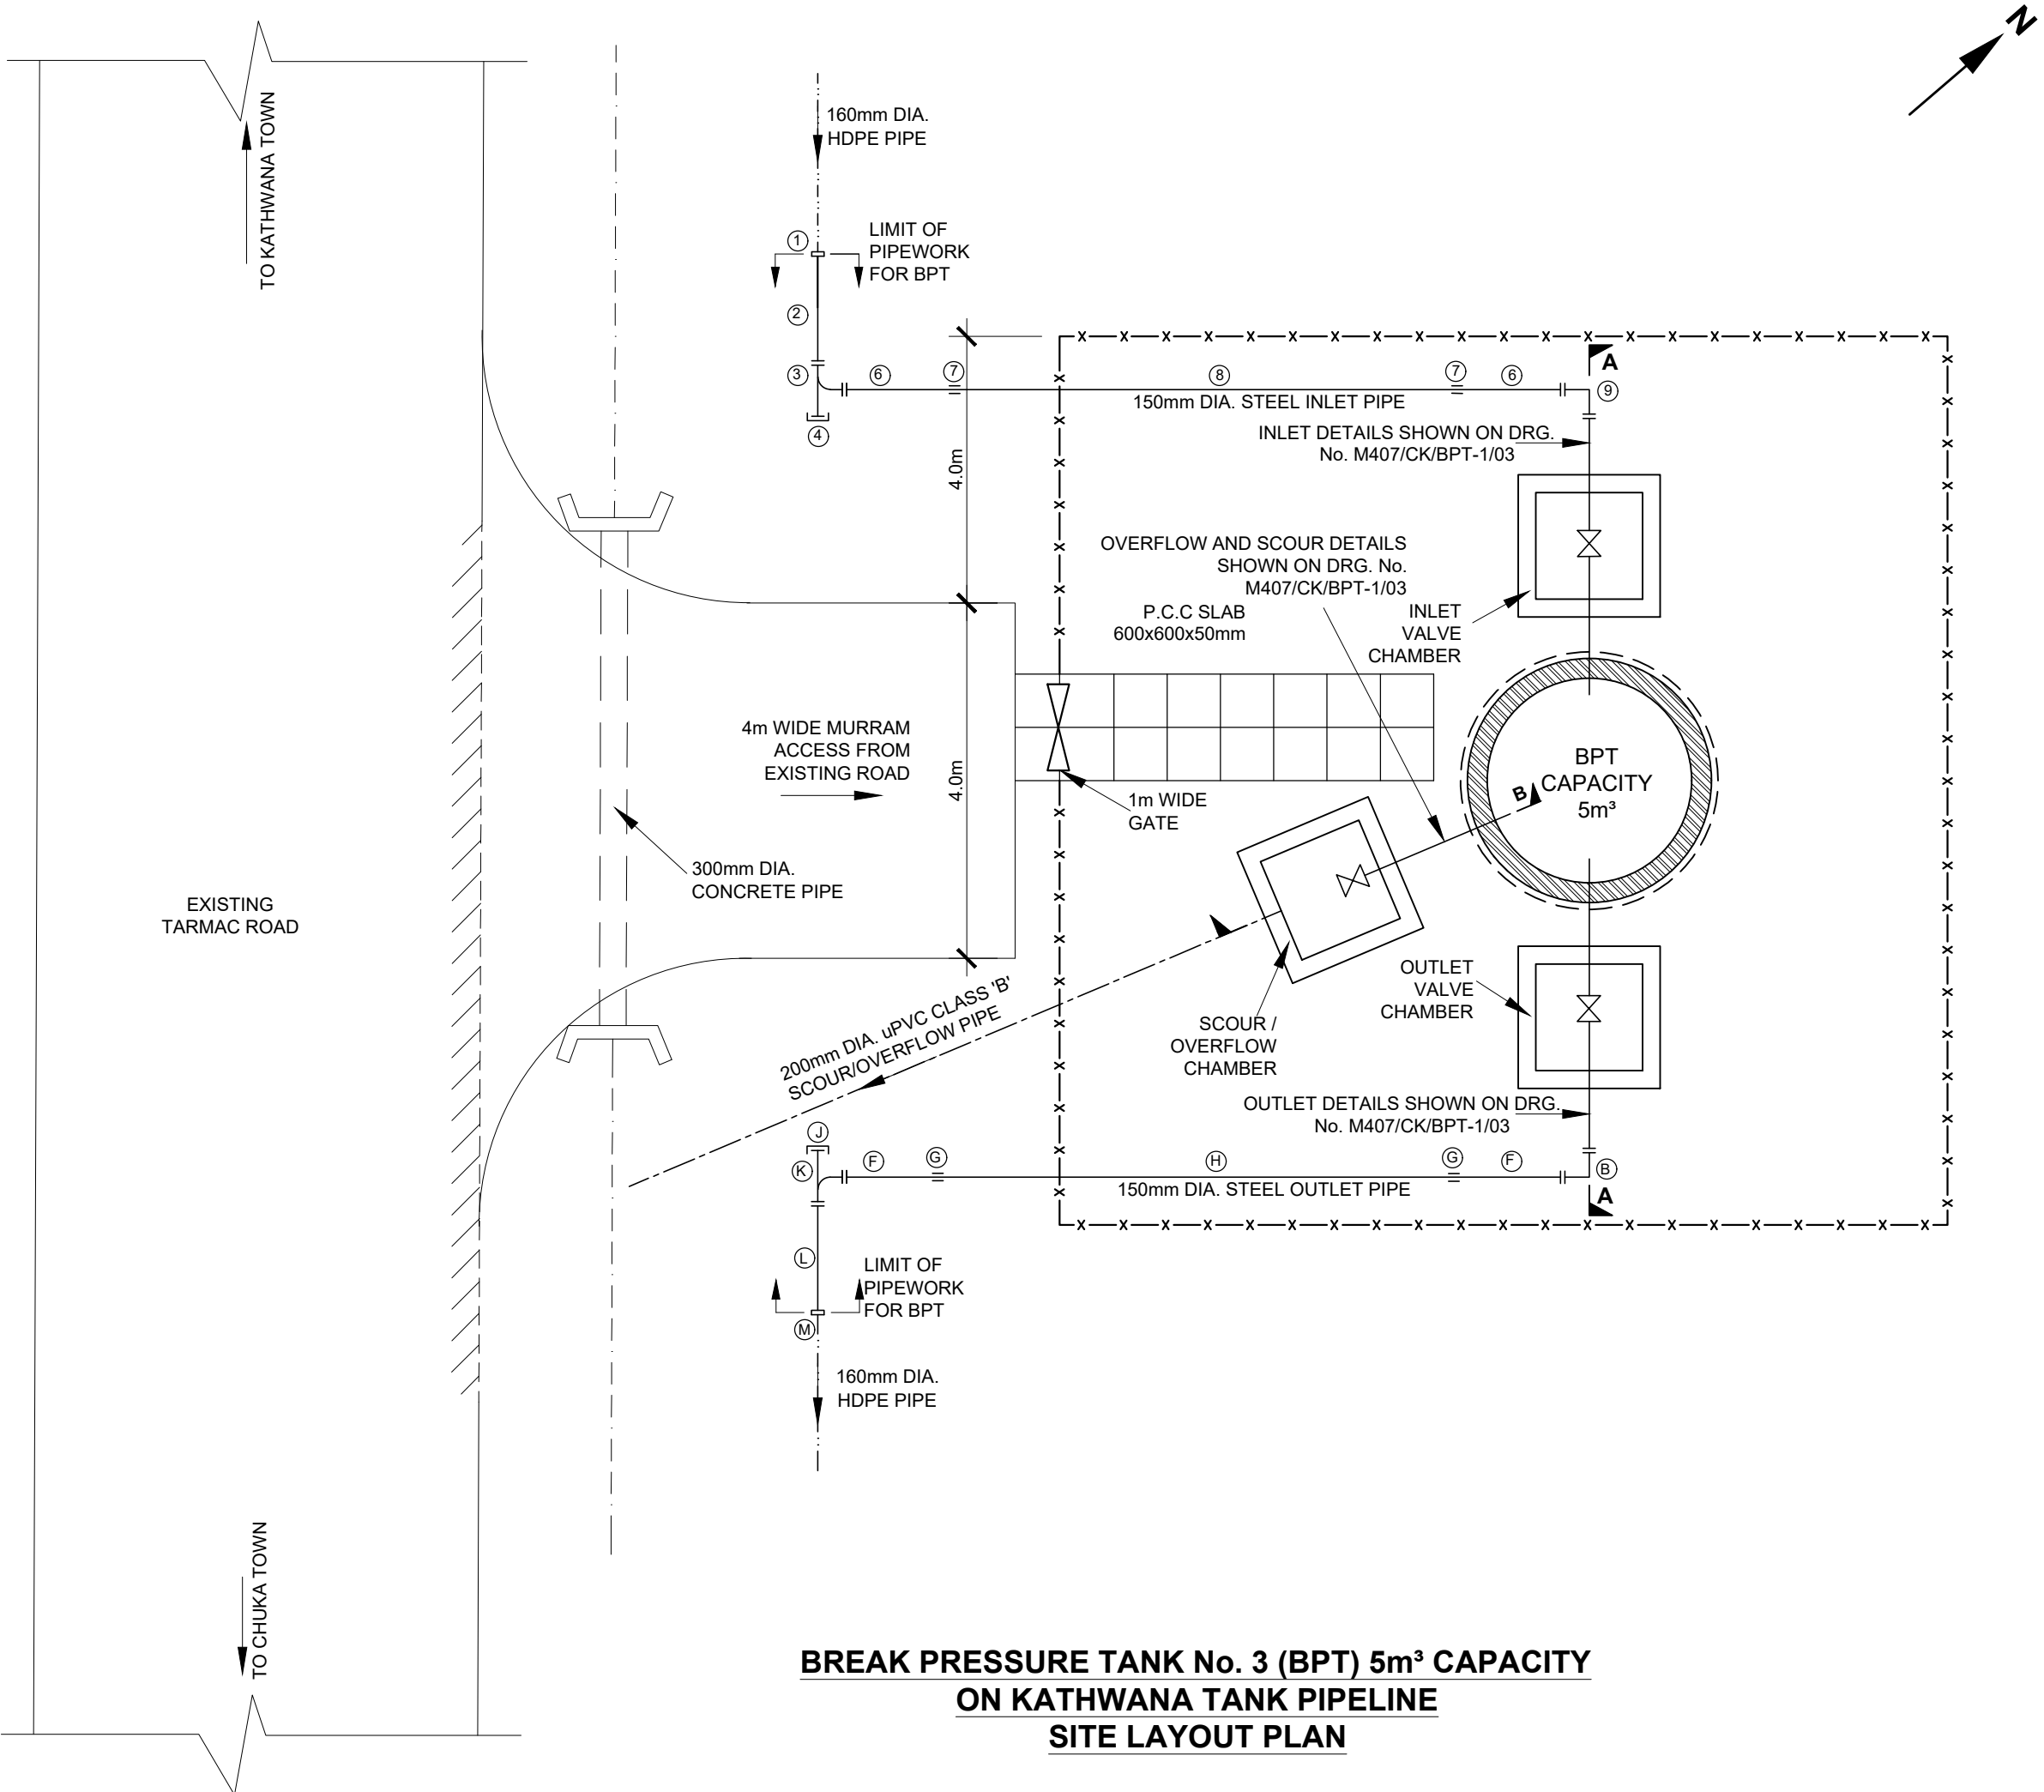

**BREAK PRESSURE TANK No. 3 (BPT) 5m³ CAPACITY
ON KATHWANA TANK PIPELINE
SITE LAYOUT PLAN**

- NOTES**
- 1. DIMENSIONS IN METERS UNLESS OTHERWISE SPECIFIED
 - 2. ALL PIPE DIAMETERS INDICATED ARE NOMINAL SIZES.
 - 3. THIS DRAWING TO BE READ IN CONJUNCTION WITH DRG. NO. M407/CK/BPT-3/02&03
 - 4. FOR BREAK PRESSURE TANK DETAILS SEE DRG NO. M407/CK/BPT-3/02
 - 5. FOR DETAILS OF INLET, OUTLET & SCOUR/OVERFLOW PIPEWORK, SEE DRG. NO. M407/CK/BPT-3/02&03

LEGEND

- x—x—x— CHAINLINK FENCE
- - -> GRAVITY MAIN
- - -> SCOUR / OVERFLOW PIPE
- - -> EARTH DRAIN
- ⋈ GATE VALVE
- CHAMBER
- ≡≡≡ CULVERT WITH HEAD WALLS

ISSUED FOR CONSTRUCTION				
REVISIONS		SIGN	DATE	APPROVED
	BY			
	CHECKED			
	BY			
	CHECKED			
	BY			
	CHECKED			

CLIENT: **THE CHIEF EXECUTIVE OFFICER
TANA WATER WORKS
DEVELOPMENT AGENCY**
P.O BOX 1292 - 10100,
NYERI, KENYA

CONSULTING ENGINEERS:
MANGAT I.B PATEL(MIBP) LIMITED
P.O BOX 48674,00100-GPO,
NAIROBI, KENYA
E-MAIL: mibp.nairobi@mibp.co.ke
TEL: +254-2-2710500



PROJECT TITLE:
**KENYA TOWNS SUSTAINABLE WATER
SUPPLY AND SANITATION PROGRAM**

**TENDER No.TWSB/ADB/003/2019-2020
CONSTRUCTION OF CHUKA AND
CHOGORIA WATER SUPPLY AND
SANITATION PROJECT**

LOT 1: CHUKA WATER SUPPLY



DRAWING TITLE:
**BREAK PRESSURE TANK
ON KATHWANA PIPELINE
(CAPACITY 5m³)
PLAN, SECTION & R.C. DETAILS**

Designed by:	P.W.K	Drawn by:	P.W.K
Checked by:	N.J.N	Approved by:	N.J.N
Scale:	1:75	Date:	FEB 2025
DRG No. M407/CK/BPT-3/01			REV

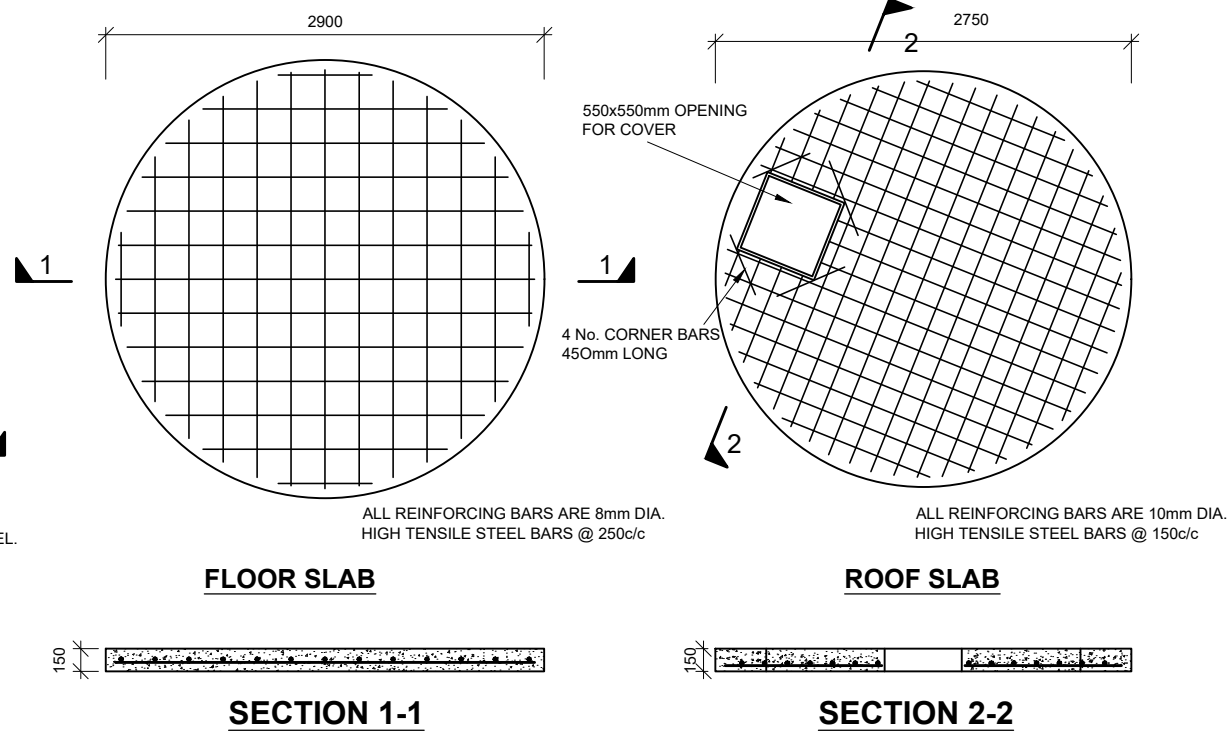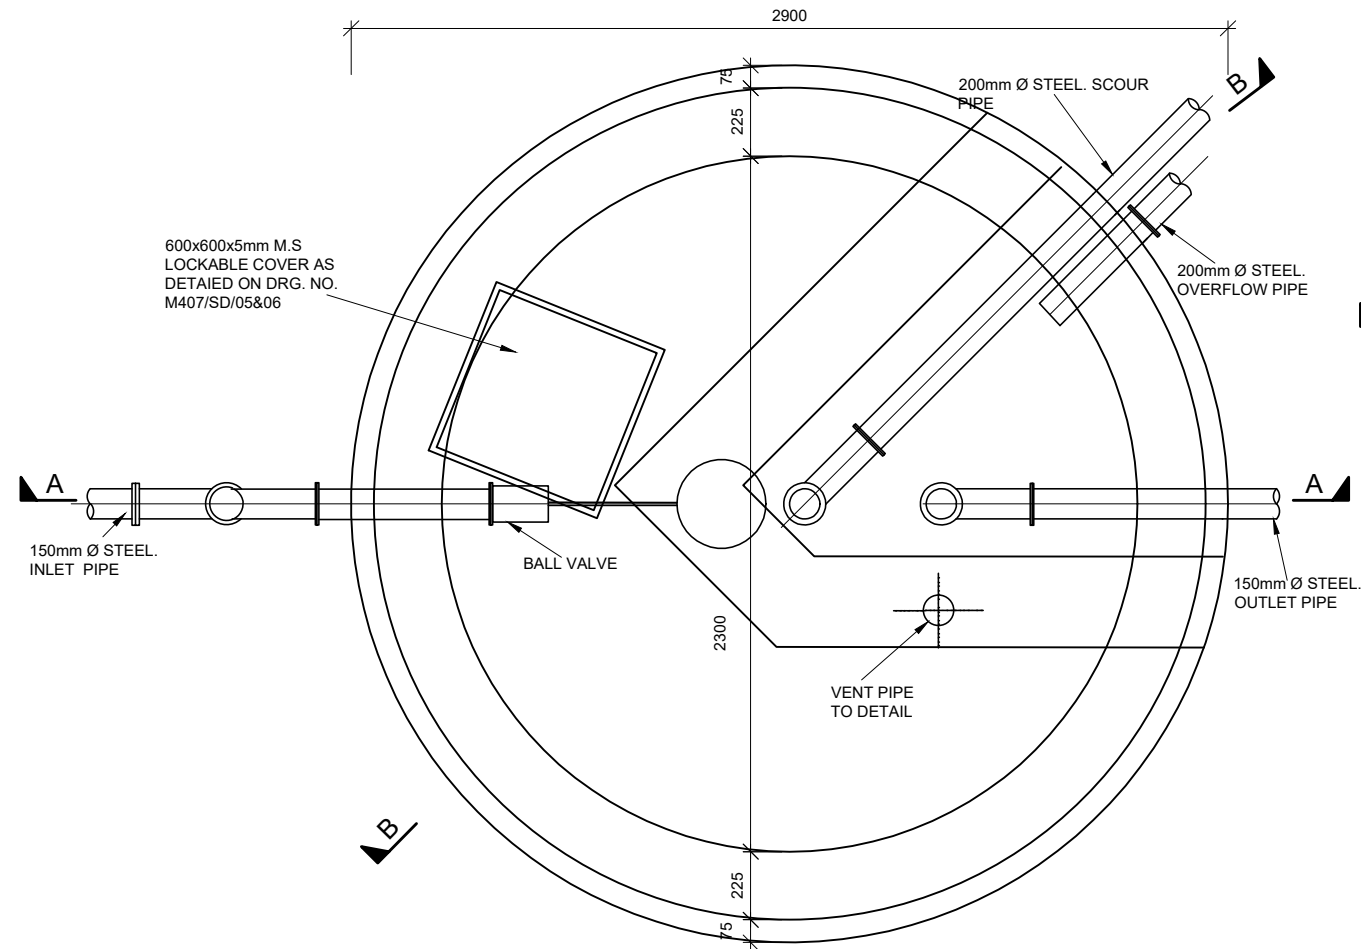

REINFORCEMENT DETAILS

SCALE 1 : 50

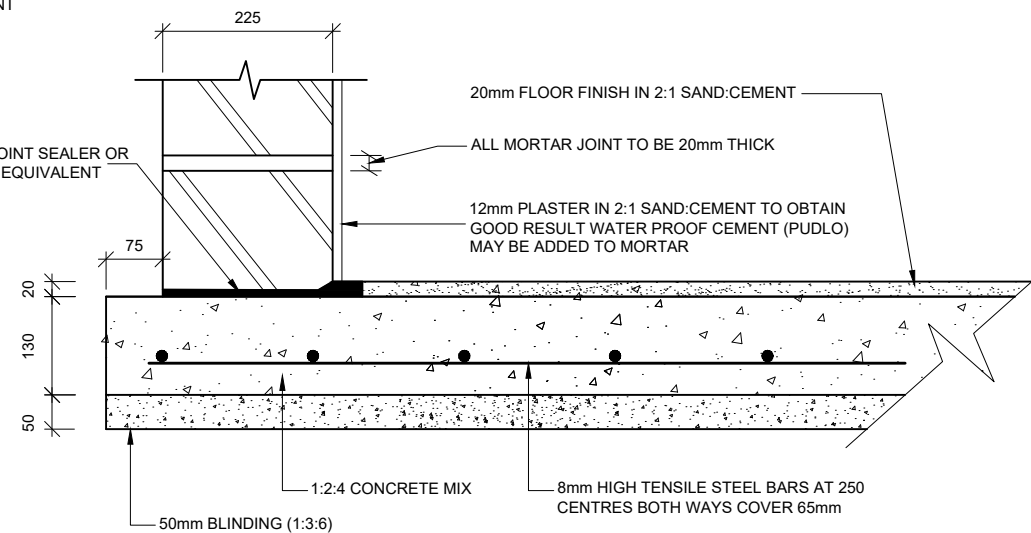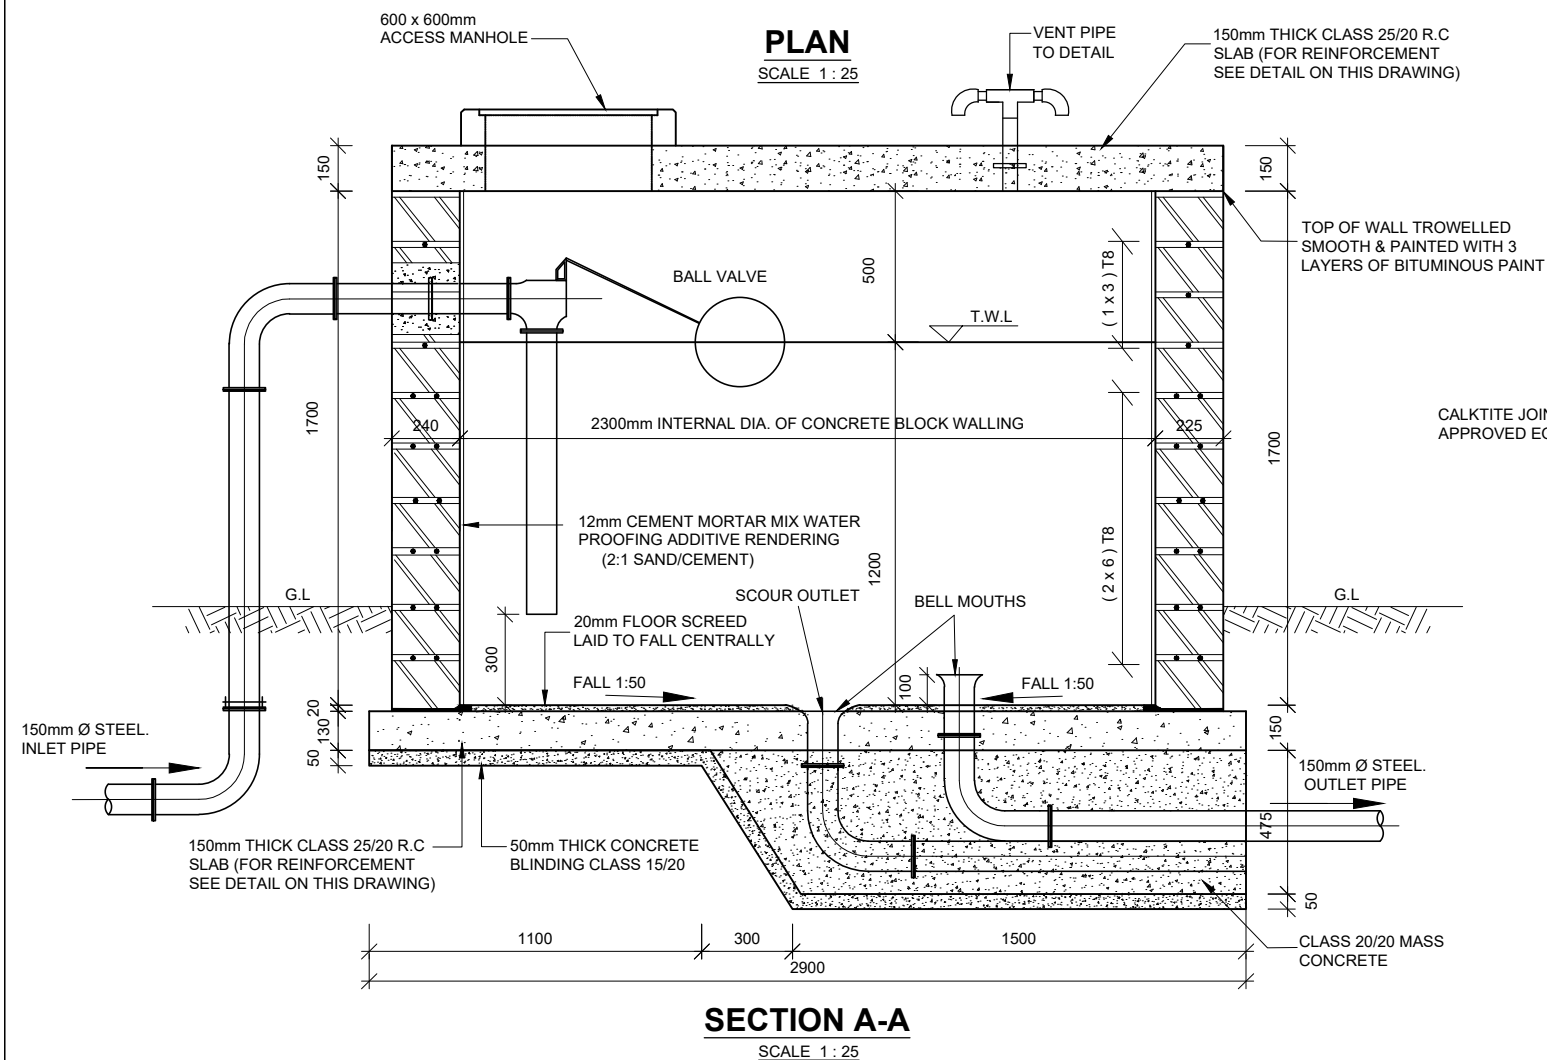

ENLARGED DETAIL AT FOOT OF WALL

SCALE 1 : 10

NOTES

- FOR DETAILS OF SITE LAYOUT OF THE BREAK PRESSURE TANKS, REFER TO DRG. Nos. M407/CK/BPT-3/01
- FOR DETAILS OF ALL PIPE CONNECTIONS AND FITTINGS, REFER DRG. No.M407/CK/BPT-3/03
- ALL DIMENSIONS IN mm UNLESS SPECIFIED.

ABBREVIATIONS

- | | |
|----------|-----------------------|
| 1. T.W.L | - TOP WATER LEVEL |
| 2. G.L | - GROUND LEVEL |
| 3. R.C | - REINFORCED CONCRETE |
| 4. FE. | - FERROUS |

ISSUED FOR CONSTRUCTION

REVISIONS		SIGN	DATE	APPROVED
	BY			
	CHECKED			
	BY			
	CHECKED			
	BY			
	CHECKED			
	BY			
	CHECKED			

CLIENT: **THE CHIEF EXECUTIVE OFFICER
TANA WATER WORKS
DEVELOPMENT AGENCY**
P.O BOX 1292 - 10100,
NYERI, KENYA

CONSULTING ENGINEERS:
MANGAT I.B PATEL(MIBP) LIMITED
P.O BOX 48674,00100-GPO,
NAIROBI, KENYA
E-MAIL: mibp.nairobi@mibp.co.ke
TEL: +254-2-2710500

PROJECT TITLE:
**KENYA TOWNS SUSTAINABLE WATER
SUPPLY AND SANITATION PROGRAM**


CONTRACT No.TWSB/ADB/003/2019-2020
**CONSTRUCTION OF CHUKA AND
CHOGORIA WATER SUPPLY AND
SANITATION PROJECT**

LOT 1: CHUKA WATER SUPPLY

DRAWING TITLE:
**BREAK PRESSURE TANK
ON KATHWANA LINE
(CAPACITY 5m³)
PLAN, SECTION & R.C. DETAILS**


Designed by: P.W.K	Drawn by: P.W.K
Checked by: N.J.N	Approved by: N.J.N
Scale: 1:25	Date: FEB 2025
DRG No. M407/CK/BPT-3/02	

REV

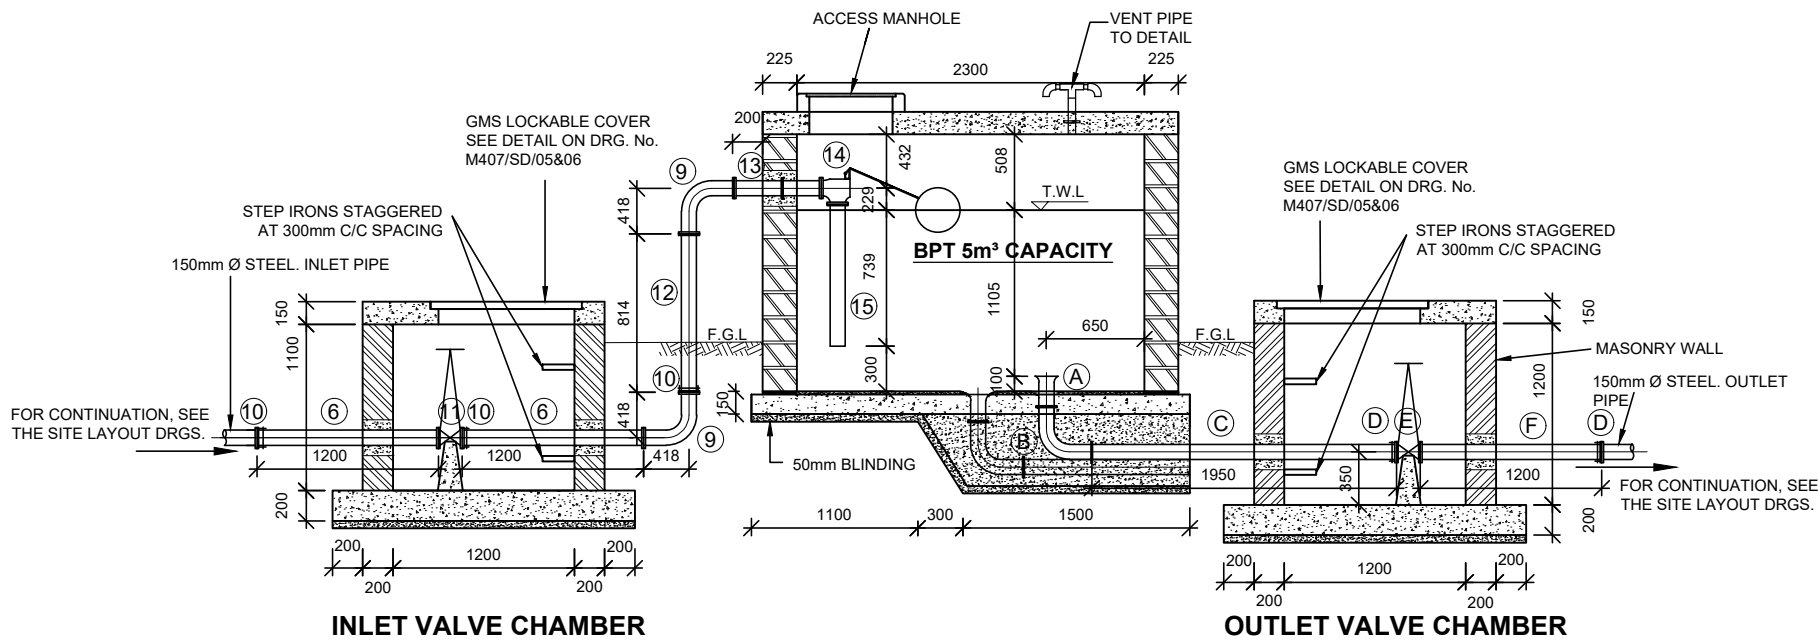


SECTION A-A INLET & OUTLET PIPEWORK DETAILS

SCALE 1 : 50

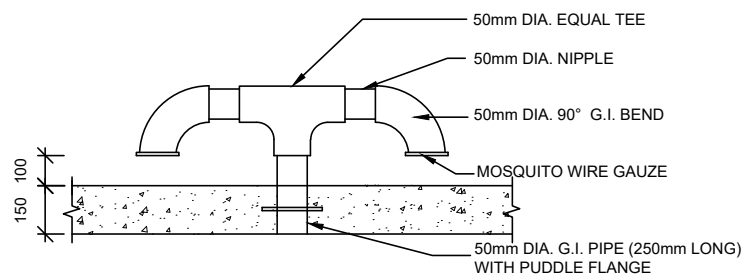

VENT PIPE DETAIL

N.T.S

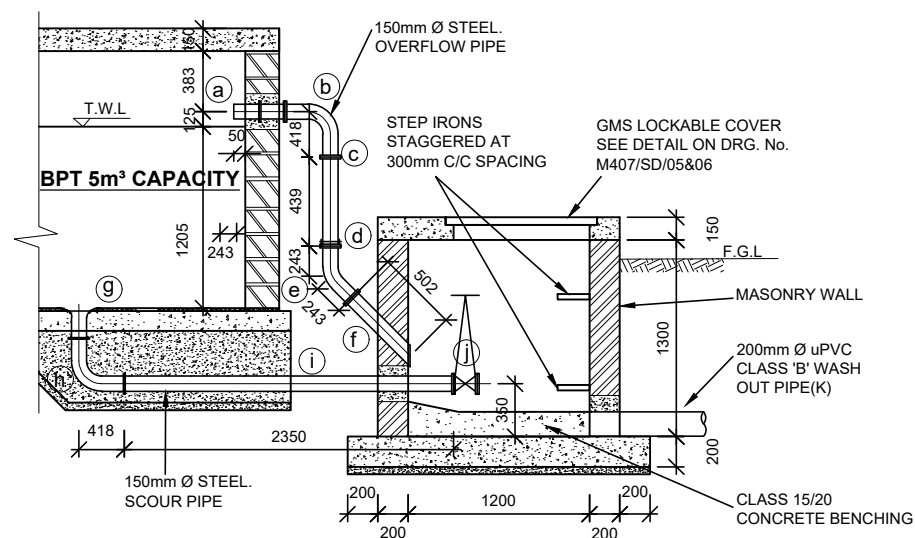

OVERFLOW & WASHOUT CHAMBER

SECTION B-B

OVERFLOW & WASHOUT PIPEWORK DETAILS

SCALE 1 : 50

BPT No. 1

OVERFLOW AND SCOUR PIPEWORK DETAILS APPROVED LINED STEEL PIPES AND FITTINGS

OVERFLOW PIPE WORK

- a 150mm DIA. FLANGED SPIGOT PIPE 425mm LONG WITH A PUDDLE FLANGE AT 162.5mm FROM THE SPIGOT END.....1 Nr.
- b 150mm DIA. ALL FLANGED 90° BEND1 Nr.
- c 150mm DIA. FLANGED SPIGOT PIPE 439mm LONG (CUT TO SUIT ON SITE).....1 Nr.
- d 150mm DIA. FLANGE ADAPTOR1 Nr.
- e 150mm DIA. ALL FLANGED 45° BEND1 Nr.
- f 150mm DIA. FLANGED SPIGOT PIPE 502mm LONG WITH A SPIGOT END BEVELLED (CUT TO SUIT ON SITE).....1 Nr.

WASHOUT/SCOUR PIPE WORK

- g 150mm DIA. FLANGED BELLMOUTH1 Nr.
- h 150mm DIA. ALL FLANGED 90° BEND1 Nr.
- i 150mm DIA. DOUBLE FLANGED PIPE 2350mm LONG1 Nr.
- j 150mm DIA. ALL FLANGED GATE VALVE TO EURO 20 SERIES,TYPE 23 OR APPROVED EQUIVALENT.....1 Nr.
- k 200mm DIA. uPVC CLASS 'B' PIPE 10000mm LONG.1 Nr.

BPT No. 1

INLET PIPEWORK DETAILS APPROVED LINED STEEL PIPES AND FITTINGS

- ① 160mm DIA. STEPPED COUPLING.....1 Nr.
- ② 150mm DIA. FLANGED SPIGOT PIPE 1250mm LONG1 Nr.
- ③ 150 x 150mm DIA. ALL FLANGED RADIAL TEE1 Nr.
- ④ 150mm DIA. BLANK FLANGE1 Nr.
- ⑥ 150mm DIA. FLANGED SPIGOT PIPE 1200mm LONG4 Nr.
- ⑦ 150mm DIA. COUPLING2 Nr.
- ⑧ 150mm DIA. PLAIN ENDED PIPE 8m LONG(CUT TO SUIT ON SITE)...1 Nr.
- ⑨ 150mm DIA. ALL FLANGED 90° BEND3 Nr.
- ⑩ 150mm DIA. FLANGE ADAPTOR3 Nr.
- ⑪ 150mm DIA. ALL FLANGED GATE VALVE1 Nr.
- ⑫ 150mm DIA. FLANGED SPIGOT PIPE 814mm LONG (CUT TO SUIT ON SITE).....1 Nr.
- ⑬ 150mm DIA. DOUBLE FLANGED PIPE 575mm LONG WITH A PUDDLE FLANGE AT 262mm FROM ONE END.....1 Nr.
- ⑭ 150mm DIA. ALL FLANGED FLOAT VALVE TO SERIES 1042 BIWATER CATALOGUE OR APPROVED EQUIVALENT.....1 Nr.
- ⑮ 150mm DIA. FLANGED SPIGOT FERROUS PIPE 739mm LONG.....1 Nr.

BPT No. 1

OUTLET PIPEWORK DETAILS APPROVED LINED STEEL PIPES AND FITTINGS

- A 150mm DIA. FLANGED BELLMOUTH1 Nr.
- B 150mm DIA. ALL FLANGED 90° BEND2 Nr.
- C 150mm DIA. FLANGED SPIGOT PIPE 1950mm LONG (CUT TO SUIT ON SITE).....1 Nr.
- D 150mm DIA. FLANGE ADAPTOR2 Nr.
- E 150mm DIA. ALL FLANGED GATE VALVE1 Nr.
- F 150mm DIA. FLANGED SPIGOT PIPE 1200mm LONG3 Nr.
- G 150mm DIA. COUPLING2 Nr.
- H 150mm DIA. PLAIN ENDED PIPE 8m LONG(CUT TO SUIT ON SITE)...1 Nr.
- J 150mm DIA. BLANK FLANGE1 Nr.
- K 150 x 150mm DIA. ALL FLANGED RADIAL TEE1 Nr.
- L 150mm DIA. FLANGED SPIGOT PIPE 1250mm LONG1 Nr.
- M 150mm DIA. STEPPED COUPLING1 Nr.

NOTES

- ALL PIPE, FITTINGS AND VALVE DIAMETER ARE NOMINAL DIAMETERS & OF CLASS NP 16
- OTHER PIPES AND FITTINGS ARE SHOWN ON THE SITE LAYOUT PLANS ON DRG. NO. M407/CK/BPT-3/01
- ALL DIMENSIONS ARE IN MM UNLESS OTHERWISE STATED
- PIPE AND FITTINGS ARE MADE BY ASP (K) LTD.
- VALVES ARE MADE BY ANHUI REDSTAR

ABBREVIATIONS

- T.W.L - TOP WATER LEVEL
- F.G.L - FINISHED GROUND LEVEL
- G.I - GALVANISED IRON
- R.C - REINFORCED CONCRETE
- M.S - MILD STEEL
- BPT - BREAK PRESSURE TANK
- FE. - FERROUS

ISSUED FOR CONSTRUCTION

R E V I S I O N S		SIGN	DATE	APPROVED
	BY			
	CHECKED			
	BY			
	CHECKED			
	BY			
	CHECKED			

CLIENT: **THE CHIEF EXECUTIVE OFFICER
TANA WATER WORKS
DEVELOPMENT AGENCY**
P.O BOX 1292 - 10100,
NYERI, KENYA

CONSULTING ENGINEERS:
MANGAT I.B PATEL(MIBP) LIMITED
P.O BOX 48674,00100-GPO,
NAIROBI, KENYA
E-MAIL: mibp.nairobi@mibp.co.ke
TEL: +254-2-2710500

PROJECT TITLE:
**KENYA TOWNS SUSTAINABLE WATER
SUPPLY AND SANITATION PROGRAM**


CONTRACT No.TWSB/ADB/003/2019-2020
**CONSTRUCTION OF CHUKA AND
CHOGORIA WATER SUPPLY AND
SANITATION PROJECT**

LOT 1: CHUKA WATER SUPPLY

DRAWING TITLE:
**BREAK PRESSURE TANK
ON KATHWANA LINE
(CAPACITY 5m³)
PIPEWORK DETAILS**

Designed by: P.W.K	Drawn by: P.W.K
Checked by: N.J.N	Approved by: N.J.N
Scale: 1:50	Date: FEB 2025
DRG No.M407/CK/BPT-3/03	

REV

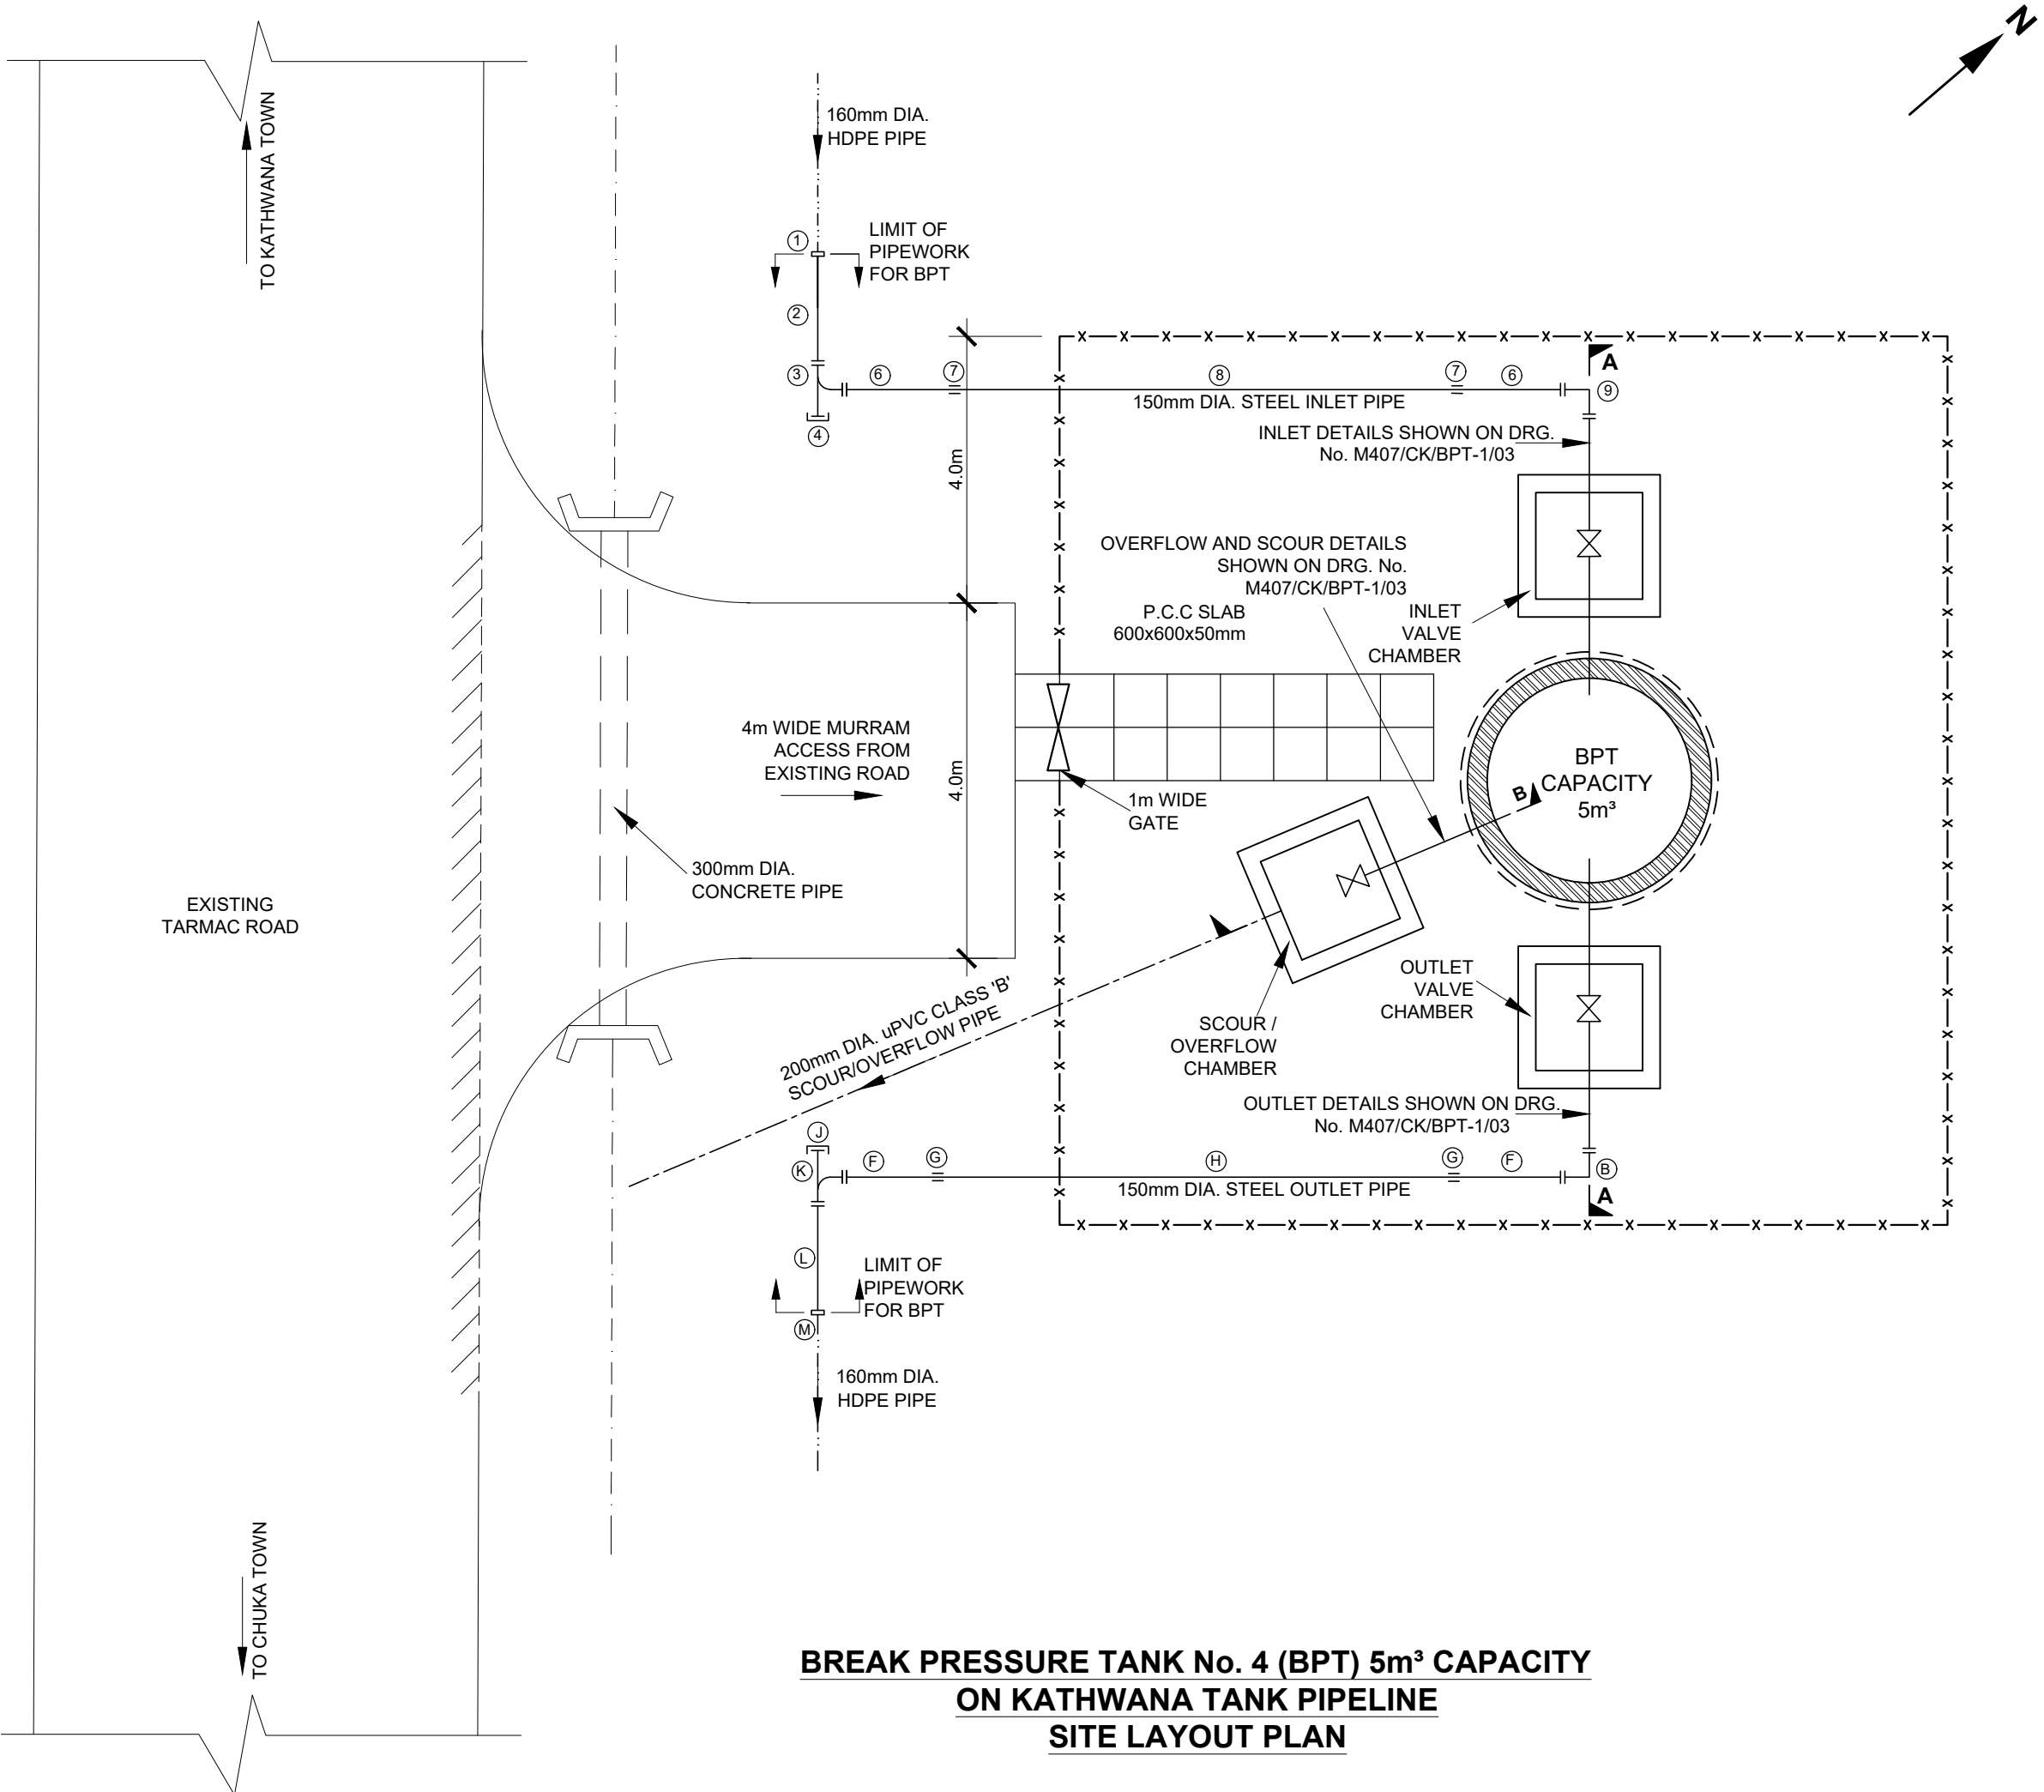

**BREAK PRESSURE TANK No. 4 (BPT) 5m³ CAPACITY
ON KATHWANA TANK PIPELINE
SITE LAYOUT PLAN**

- NOTES**
1. DIMENSIONS IN METERS UNLESS OTHERWISE SPECIFIED
 2. ALL PIPE DIAMETERS INDICATED ARE NOMINAL SIZES.
 3. THIS DRAWING TO BE READ IN CONJUNCTION WITH DRG. NO. M407/CK/BPT-4/02&03
 4. FOR BREAK PRESSURE TANK DETAILS SEE DRG NO. M407/CK/BPT-4/02
 5. FOR DETAILS OF INLET, OUTLET & SCOUR/OVERFLOW PIPEWORK, SEE DRG. NO. M407/CK/BPT-4/02&03

- LEGEND**
- x—x—x— CHAINLINK FENCE
 - - -> GRAVITY MAIN
 - - -> SCOUR / OVERFLOW PIPE
 - - -> EARTH DRAIN
 - ⋈ GATE VALVE
 - CHAMBER
 - ≡≡≡ CULVERT WITH HEAD WALLS

ISSUED FOR CONSTRUCTION

REVISIONS		SIGN	DATE	APPROVED
	BY			
	CHECKED			
	BY			
	CHECKED			
	BY			
	CHECKED			

CLIENT: **THE CHIEF EXECUTIVE OFFICER
TANA WATER WORKS
DEVELOPMENT AGENCY**
P.O BOX 1292 - 10100,
NYERI, KENYA

CONSULTING ENGINEERS:
MANGAT I.B PATEL(MIBP) LIMITED
P.O BOX 48674,00100-GPO,
NAIROBI, KENYA
E-MAIL: mibp.nairobi@mibp.co.ke
TEL: +254-2-2710500



PROJECT TITLE:
**KENYA TOWNS SUSTAINABLE WATER
SUPPLY AND SANITATION PROGRAM**

**TENDER No.TWSB/ADB/003/2019-2020
CONSTRUCTION OF CHUKA AND
CHOGORIA WATER SUPPLY AND
SANITATION PROJECT**

LOT 1: CHUKA WATER SUPPLY

DRAWING TITLE:
**BREAK PRESSURE TANK
ON KATHWANA PIPELINE
(CAPACITY 5m³)
PLAN, SECTION & R.C. DETAILS**

Designed by: P.W.K	Drawn by: P.W.K
Checked by: N.J.N	Approved by: N.J.N
Scale: 1:75	Date: FEB 2025
DRG No. M407/CK/BPT-4/01	

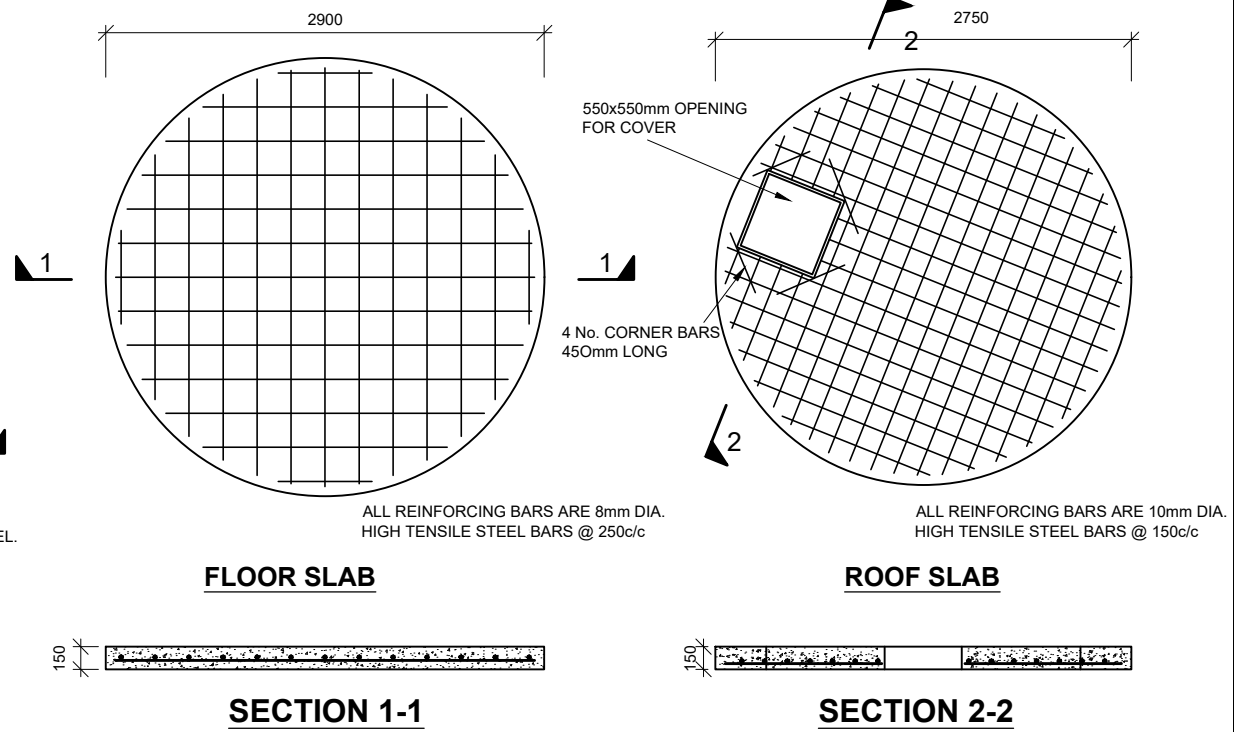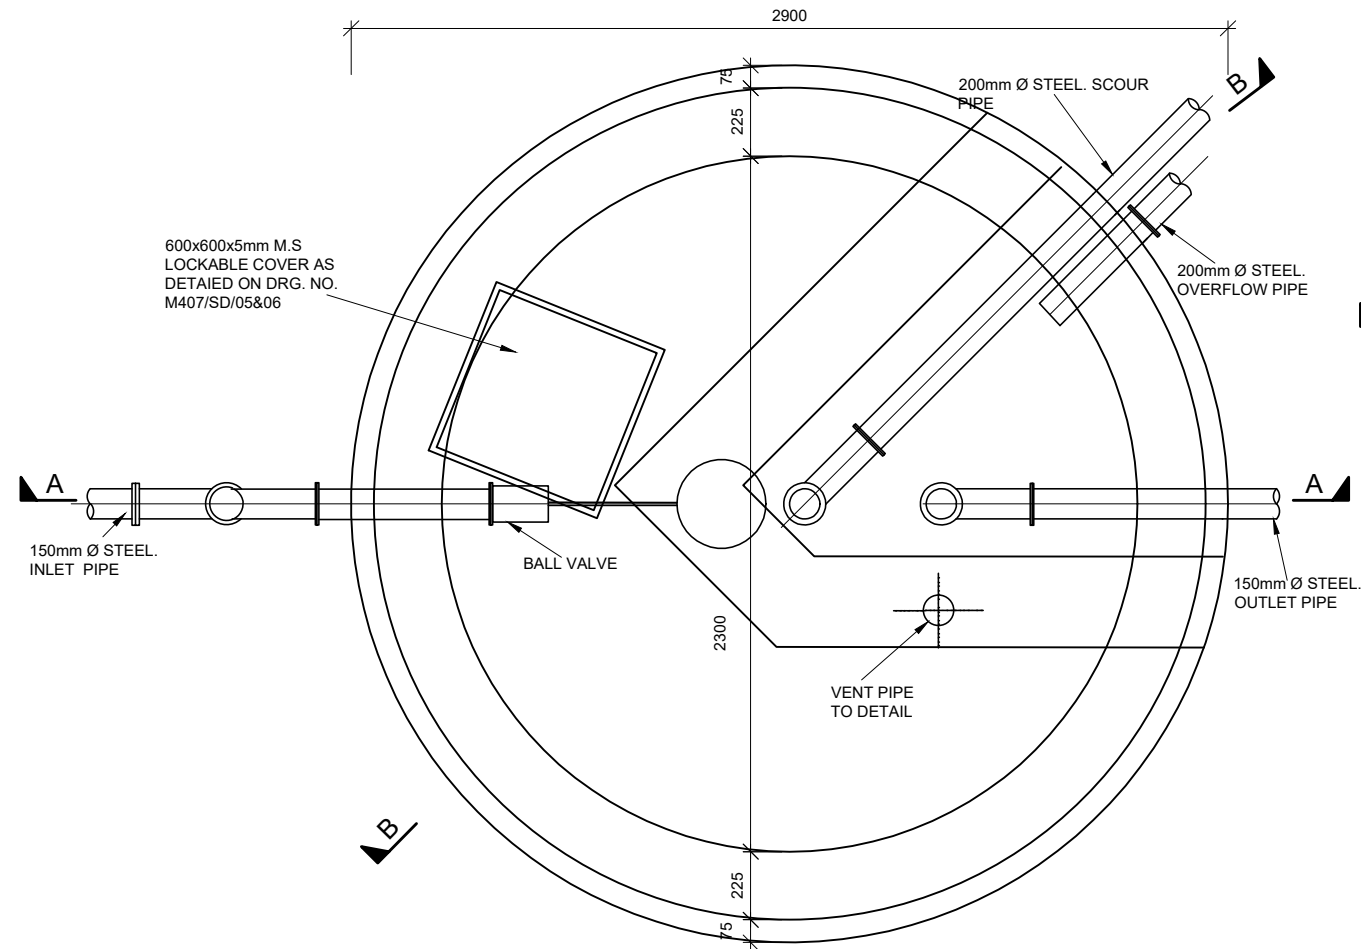

NOTES

- FOR DETAILS OF SITE LAYOUT OF THE BREAK PRESSURE TANKS, REFER TO DRG. Nos. M407/CK/BPT-4/01
- FOR DETAILS OF ALL PIPE CONNECTIONS AND FITTINGS, REFER DRG. No.M407/CK/BPT-4/03
- ALL DIMENSIONS IN mm UNLESS SPECIFIED.

ABBREVIATIONS

- T.W.L - TOP WATER LEVEL
- G.L - GROUND LEVEL
- R.C - REINFORCED CONCRETE
- FE. - FERROUS

ISSUED FOR CONSTRUCTION

REVISIONS		SIGN	DATE	APPROVED
	BY			
	CHECKED			
	BY			
	CHECKED			
	BY			
	CHECKED			
	BY			
	CHECKED			

CLIENT: **THE CHIEF EXECUTIVE OFFICER
TANA WATER WORKS
DEVELOPMENT AGENCY**
P.O BOX 1292 - 10100,
NYERI, KENYA

CONSULTING ENGINEERS:
MANGAT I.B PATEL(MIBP) LIMITED
P.O BOX 48674,00100-GPO,
NAIROBI, KENYA
E-MAIL: mibp.nairobi@mibp.co.ke
TEL: +254-2-2710500

PROJECT TITLE:
**KENYA TOWNS SUSTAINABLE WATER
SUPPLY AND SANITATION PROGRAM**

CONTRACT No.TWSB/ADB/003/2019-2020
**CONSTRUCTION OF CHUKA AND
CHOGORIA WATER SUPPLY AND
SANITATION PROJECT**



LOT 1: CHUKA WATER SUPPLY


DRAWING TITLE:
**BREAK PRESSURE TANK
ON KATHWANA LINE
(CAPACITY 5m³)
PLAN, SECTION & R.C. DETAILS**

Designed by: P.W.K	Drawn by: P.W.K
Checked by: N.J.N	Approved by: N.J.N
Scale: 1:25	Date: FEB 2025

DRG No. M407/CK/BPT-4/02


REV

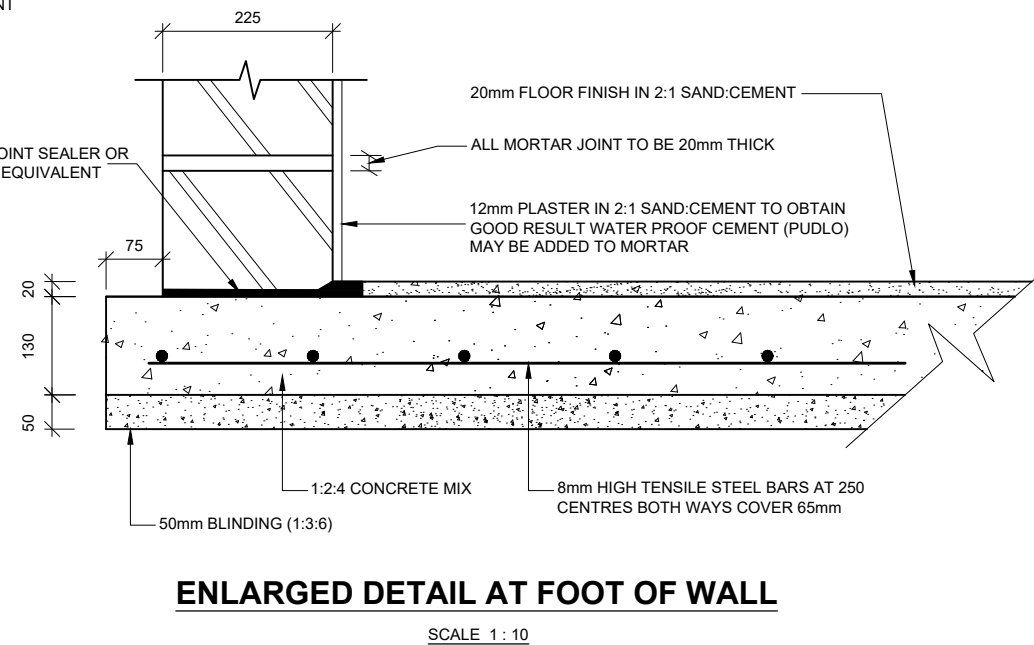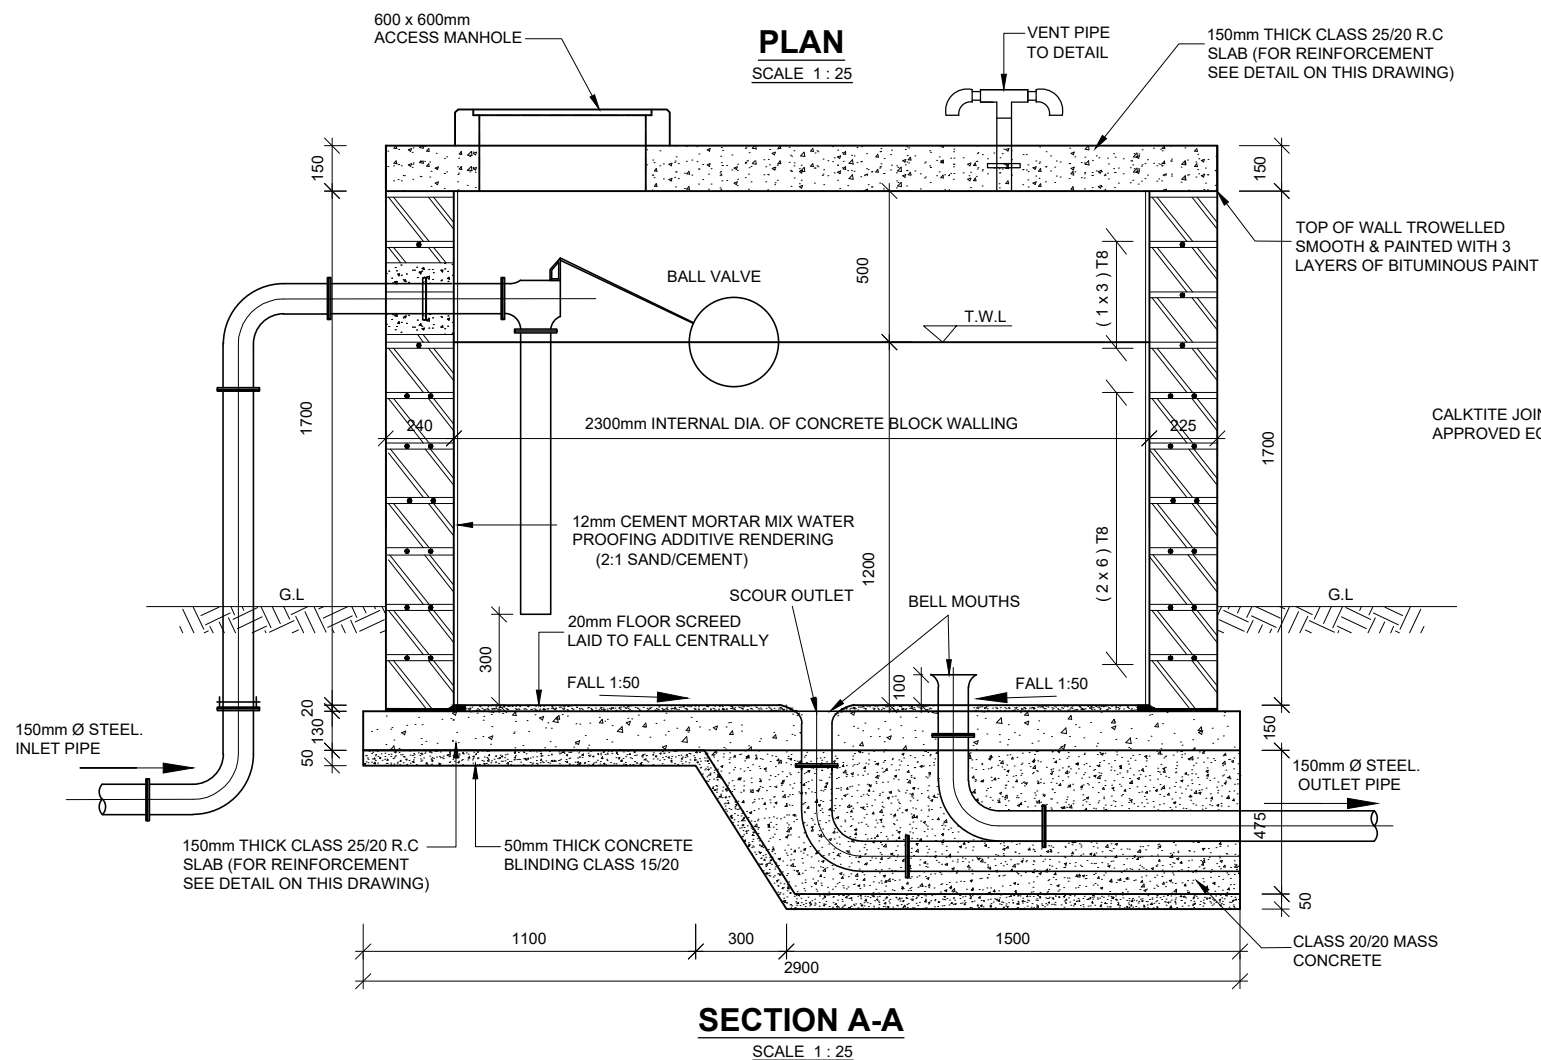

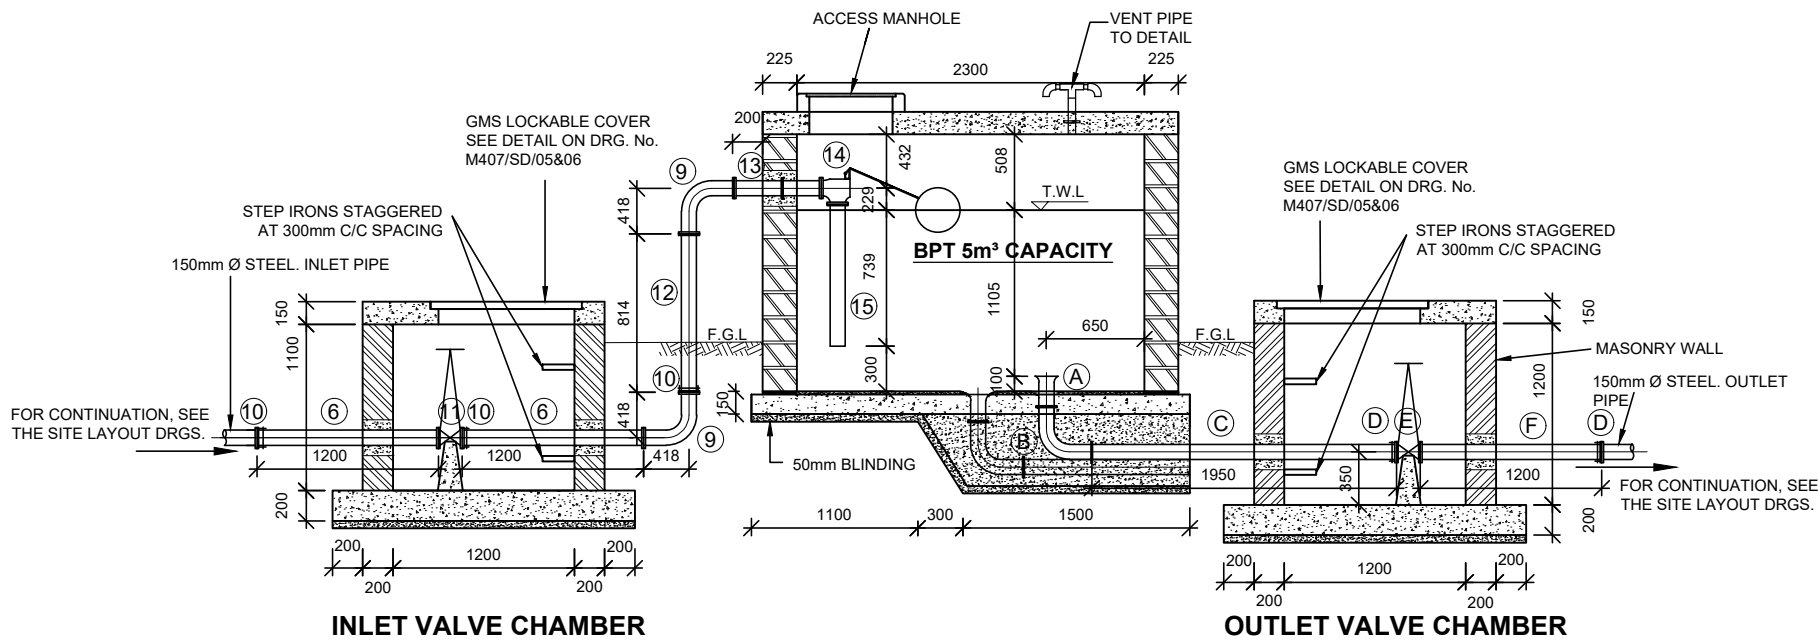


SECTION A-A
INLET & OUTLET PIPEWORK DETAILS

SCALE 1 : 50

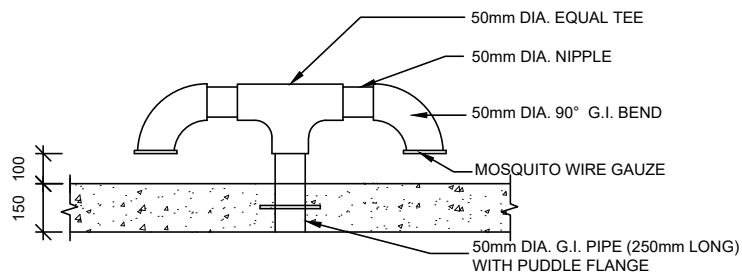

VENT PIPE DETAIL
N.T.S

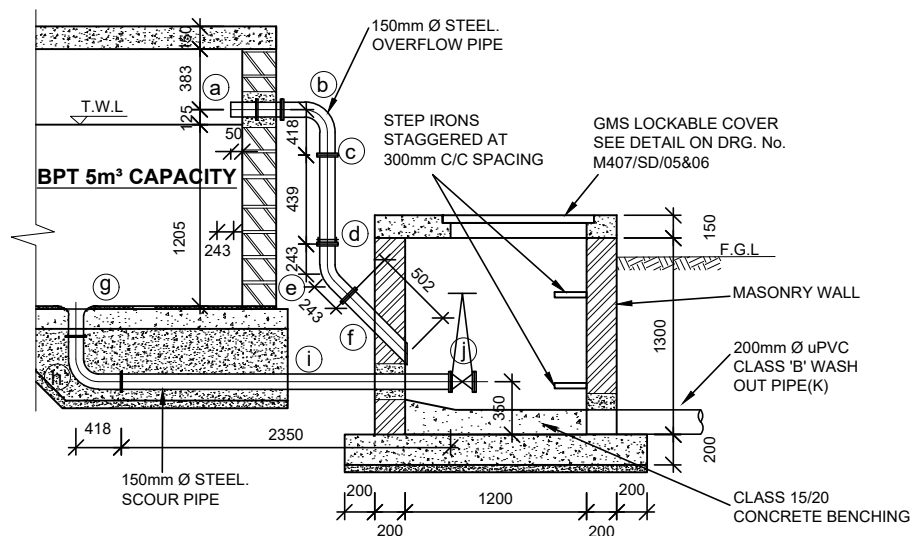

OVERFLOW & WASHOUT CHAMBER
SECTION B-B
OVERFLOW & WASHOUT PIPEWORK DETAILS

SCALE 1 : 50

BPT No. 4

OVERFLOW AND SCOUR PIPEWORK DETAILS
APPROVED LINED STEEL PIPES AND FITTINGS

OVERFLOW PIPE WORK

- ① 150mm DIA. FLANGED SPIGOT PIPE 425mm LONG WITH A PUDDLE FLANGE AT 162.5mm FROM THE SPIGOT END.....1 Nr.
- ② 150mm DIA. ALL FLANGED 90° BEND1 Nr.
- ③ 150mm DIA. FLANGED SPIGOT PIPE 439mm LONG (CUT TO SUIT ON SITE).....1 Nr.
- ④ 150mm DIA. FLANGE ADAPTOR1 Nr.
- ⑤ 150mm DIA. ALL FLANGED 45° BEND1 Nr.
- ⑥ 150mm DIA. FLANGED SPIGOT PIPE 502mm LONG WITH A SPIGOT END BEVELLED (CUT TO SUIT ON SITE).....1 Nr.

WASHOUT/SCOUR PIPE WORK

- ⑦ 150mm DIA. FLANGED BELLMOUTH1 Nr.
- ⑧ 150mm DIA. ALL FLANGED 90° BEND1 Nr.
- ⑨ 150mm DIA. DOUBLE FLANGED PIPE 2350mm LONG1 Nr.
- ⑩ 150mm DIA. ALL FLANGED GATE VALVE TO EURO 20 SERIES,TYPE 23 OR APPROVED EQUIVALENT.....1 Nr.
- ⑪ 200mm DIA. uPVC CLASS 'B' PIPE 10000mm LONG.1 Nr.

BPT No. 4

INLET PIPEWORK DETAILS
APPROVED LINED STEEL PIPES AND FITTINGS

- ① 160mm DIA. STEPPED COUPLING.....1 Nr.
- ② 150mm DIA. FLANGED SPIGOT PIPE 1250mm LONG1 Nr.
- ③ 150 x 150mm DIA. ALL FLANGED RADIAL TEE1 Nr.
- ④ 150mm DIA. BLANK FLANGE1 Nr.
- ⑤ 150mm DIA. FLANGED SPIGOT PIPE 1200mm LONG4 Nr.
- ⑥ 150mm DIA. COUPLING2 Nr.
- ⑦ 150mm DIA. PLAIN ENDED PIPE 8m LONG(CUT TO SUIT ON SITE)...1 Nr.
- ⑧ 150mm DIA. ALL FLANGED 90° BEND3 Nr.
- ⑨ 150mm DIA. FLANGE ADAPTOR3 Nr.
- ⑩ 150mm DIA. ALL FLANGED GATE VALVE1 Nr.
- ⑪ 150mm DIA. FLANGED SPIGOT PIPE 814mm LONG (CUT TO SUIT ON SITE).....1 Nr.
- ⑫ 150mm DIA. DOUBLE FLANGED PIPE 575mm LONG WITH A PUDDLE FLANGE AT 262mm FROM ONE END.....1 Nr.
- ⑬ 150mm DIA. ALL FLANGED FLOAT VALVE TO SERIES 1042 BIWATER CATALOGUE OR APPROVED EQUIVALENT.....1 Nr.
- ⑭ 150mm DIA. FLANGED SPIGOT FERROUS PIPE 739mm LONG.....1 Nr.

BPT No. 4

OUTLET PIPEWORK DETAILS
APPROVED LINED STEEL PIPES AND FITTINGS

- Ⓐ 150mm DIA. FLANGED BELLMOUTH1 Nr.
- Ⓑ 150mm DIA. ALL FLANGED 90° BEND2 Nr.
- Ⓒ 150mm DIA. FLANGED SPIGOT PIPE 1950mm LONG (CUT TO SUIT ON SITE).....1 Nr.
- Ⓓ 150mm DIA. FLANGE ADAPTOR2 Nr.
- Ⓔ 150mm DIA. ALL FLANGED GATE VALVE1 Nr.
- Ⓕ 150mm DIA. FLANGED SPIGOT PIPE 1200mm LONG3 Nr.
- Ⓖ 150mm DIA. COUPLING2 Nr.
- Ⓗ 150mm DIA. PLAIN ENDED PIPE 8m LONG(CUT TO SUIT ON SITE)...1 Nr.
- Ⓙ 150mm DIA. BLANK FLANGE1 Nr.
- Ⓚ 150 x 150mm DIA. ALL FLANGED RADIAL TEE1 Nr.
- Ⓛ 150mm DIA. FLANGED SPIGOT PIPE 1250mm LONG1 Nr.
- Ⓜ 150mm DIA. STEPPED COUPLING1 Nr.

NOTES

1. ALL PIPE, FITTINGS AND VALVE DIAMETER ARE NOMINAL DIAMETERS & OF CLASS NP 16
2. OTHER PIPES AND FITTINGS ARE SHOWN ON THE SITE LAYOUT PLANS ON DRG. NO. M407/CK/BPT-4/01
3. ALL DIMENSIONS ARE IN MM UNLESS OTHERWISE STATED
4. PIPE AND FITTINGS ARE MADE BY ASP (K) LTD.
5. VALVES ARE MADE BY ANHUI REDSTAR

ABBREVIATIONS

1. T.W.L - TOP WATER LEVEL
2. F.G.L - FINISHED GROUND LEVEL
3. G.I - GALVANISED IRON
4. R.C - REINFORCED CONCRETE
5. M.S - MILD STEEL
6. BPT - BREAK PRESSURE TANK
7. FE. - FERROUS

ISSUED FOR CONSTRUCTION

R E V I S I O N S		SIGN	DATE	APPROVED
	BY			
	CHECKED			
	BY			
	CHECKED			
	BY			
	CHECKED			

CLIENT: **THE CHIEF EXECUTIVE OFFICER
TANA WATER WORKS
DEVELOPMENT AGENCY**
P.O BOX 1292 - 10100,
NYERI, KENYA

CONSULTING ENGINEERS:
MANGAT I.B PATEL(MIBP) LIMITED
P.O BOX 48674,00100-GPO,
NAIROBI, KENYA
E-MAIL: mibp.nairobi@mibp.co.ke
TEL: +254-2-2710500

PROJECT TITLE:
**KENYA TOWNS SUSTAINABLE WATER
SUPPLY AND SANITATION PROGRAM**

CONTRACT No.TWSB/ADB/003/2019-2020
**CONSTRUCTION OF CHUKA AND
CHOGORIA WATER SUPPLY AND
SANITATION PROJECT**


LOT 1: CHUKA WATER SUPPLY

DRAWING TITLE:
**BREAK PRESSURE TANK
ON KATHWANA LINE
(CAPACITY 5m³)
PIPEWORK DETAILS**

Designed by: P.W.K	Drawn by: P.W.K
Checked by: N.J.N	Approved by: N.J.N
Scale: 1:50	Date: FEB 2025
DRG No.M407/CK/BPT-4/03	

REV

TYPICAL AIR VALVE CHAMBER

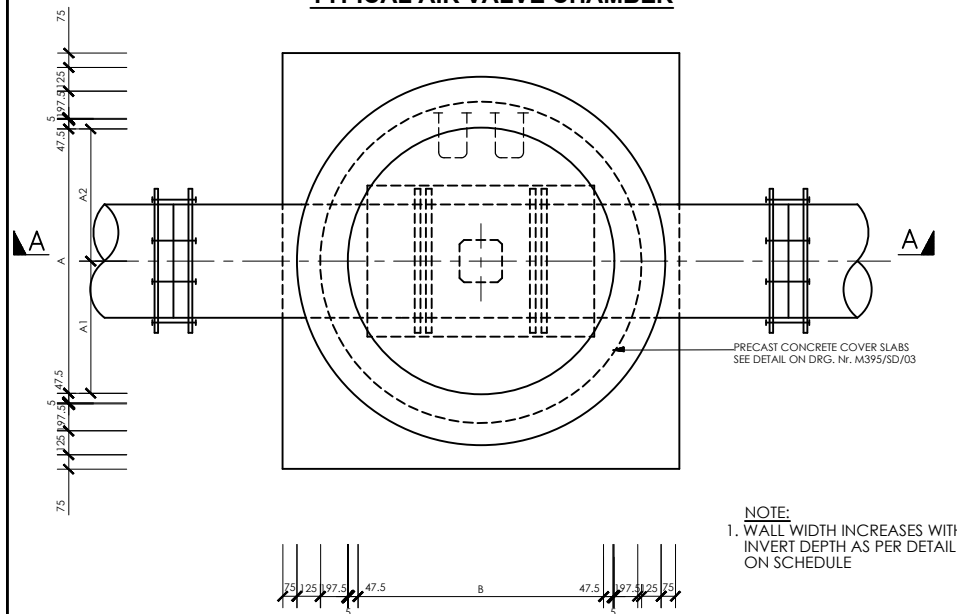


PLAN OF CHAMBER

SCALE 1:40

NOTE:
1. WALL WIDTH INCREASES WITH
INVERT DEPTH AS PER DETAIL
ON SCHEDULE

TYPICAL VALVE CHAMBER DETAILS AT JUNCTIONS / WASHOUT VALVE (DEPTH > 1.0m)

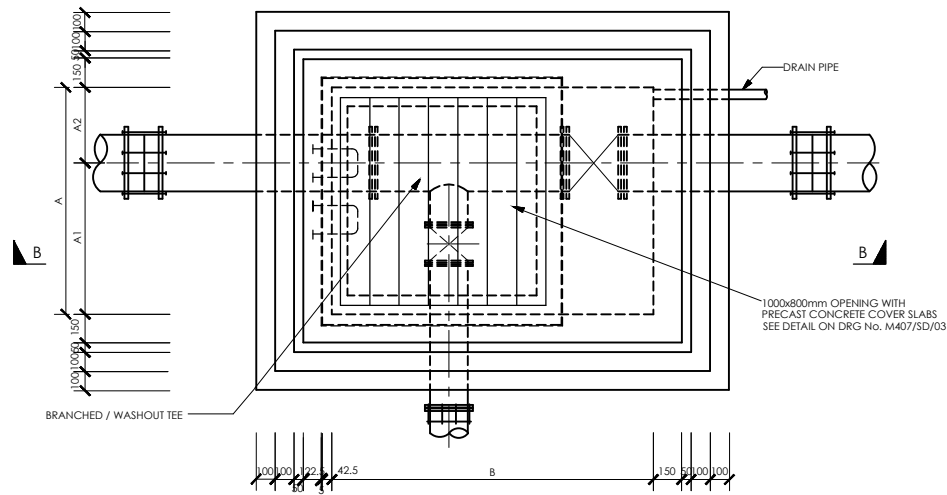


PLAN OF CHAMBER

SCALE 1:40

NOTE:
1. WALL WIDTH INCREASES WITH
INVERT DEPTH AS PER DETAIL
ON SCHEDULE

TYPICAL VALVE BOX DETAIL FOR WASHOUT / VALVE (DEPTH ≤ 1.0m)

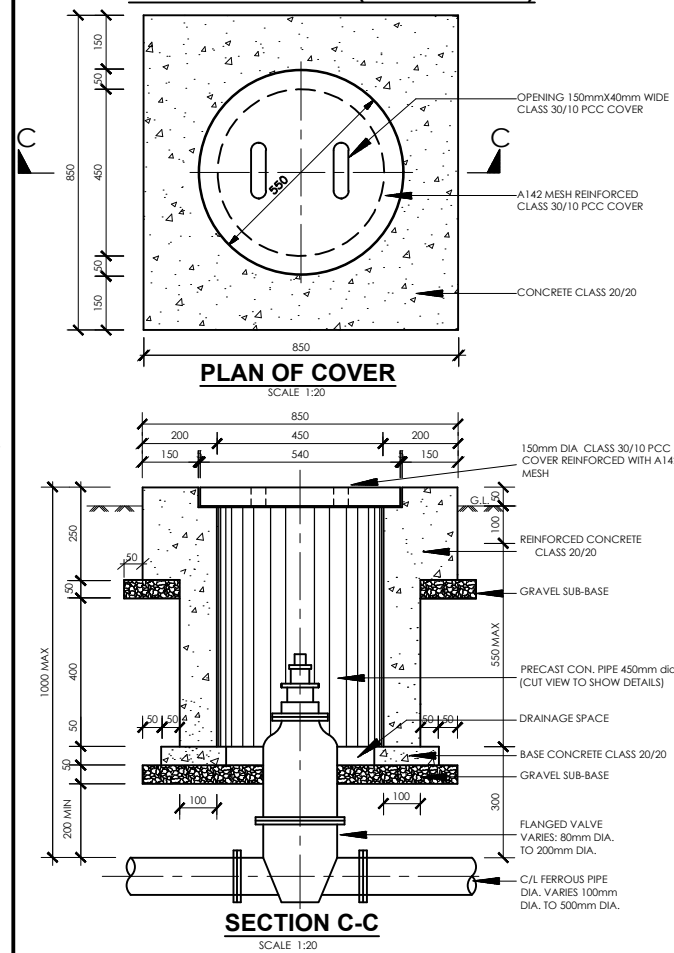


PLAN OF COVER

SCALE 1:20

SECTION C-C

SCALE 1:20

TYPICAL VALVE BOX DETAIL FOR FIRE HYDRANT

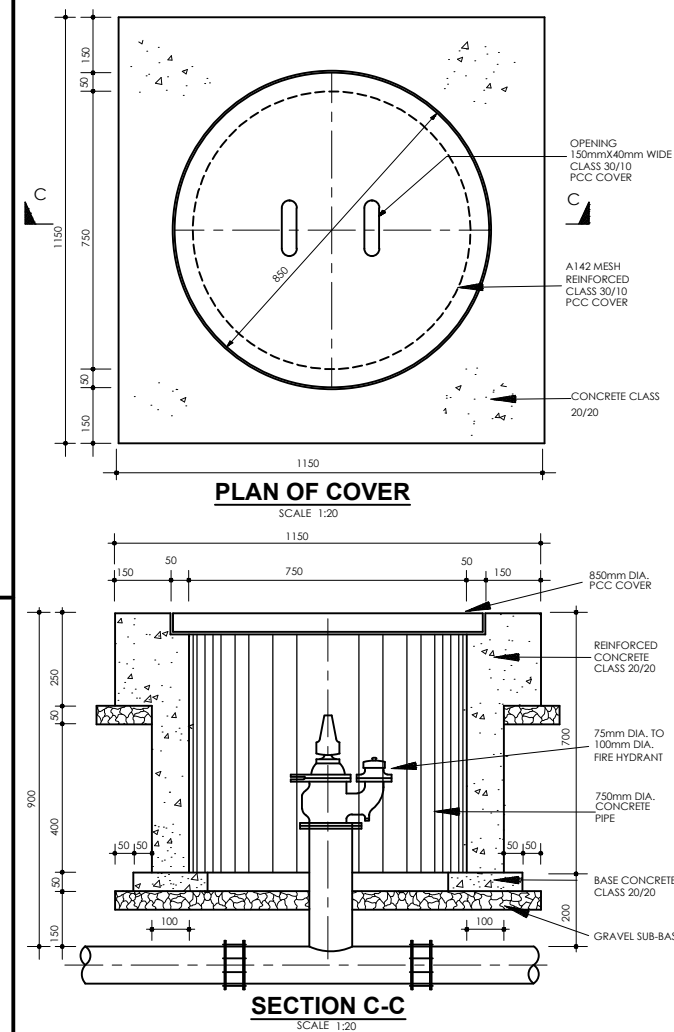

PLAN OF COVER

SCALE 1:20

SECTION C-C

SCALE 1:20

NOTES

1. DIMENSIONS ARE SHOWN IN MILLIMETRES
UNLESS OTHERWISE STATED

ABBREVIATIONS

P.C.C. - PRECAST CONCRETE
mm - MILLIMETRES
O.D. - OUTSIDE DIAMETER
M.S. - MILD STEEL
DIA. - DIAMETER
NO. - NUMBER
R.C. - REINFORCED CONCRETE
c/c - CENTRE TO CENTRE

ISSUED FOR CONSTRUCTION

REVISIONS		SIGN	DATE	APPROVED
BY	CHECKED			
BY	CHECKED			
BY	CHECKED			
BY	CHECKED			

CLIENT: THE CHIEF EXECUTIVE OFFICER
TANA WATER WORKS
DEVELOPMENT AGENCY
P.O BOX 1292 - 10100,
NYERI, KENYA

CONSULTING ENGINEERS:

MANGAT I.B PATEL(MIBP) LIMITED
P.O BOX 48674,00100-GPO,
NAIROBI, KENYA
E-MAIL: mibp.nairobi@mibp.co.ke
TEL: +254-2-2710500

PROJECT TITLE:
KENYA TOWNS SUSTAINABLE WATER
SUPPLY AND SANITATION PROGRAM

TENDER No.TWSB/ADB/003/2019-2020
CONSTRUCTION OF CHUKA AND
CHOGORIA WATER SUPPLY AND
SANITATION PROJECT

LOT 1: CHUKA WATER SUPPLY

DRAWING TITLE:
STANDARD DRAWINGS

DETAILS OF VALVE CHAMBERS

Designed by: K.M.K Drawn by: P.W.K

Checked by: N.J.N Approved by: R.S.R

Scale: AS SHOWN Date: FEB 2025

DRG No. M407/SD/01 REV


CONSTRUCTION DETAILS FOR VALVE CHAMBERS

MAINS DIAMETER (mm)	PLAN SIZE OF CHAMBER (INTERNAL DIMENSIONS) A(mm) x B(mm)
150	1200 x 1200
200	1200 x 1200
250	1200 x 1200
300	1200 x 1200
350	1200 x 1200
450	1200 x 1200

CHAMBER SIZE SCHEDULE FOR VARIOUS PIPE SIZES



INVERT DEPTHS (mm)	HEIGHT OF WALL (mm)	WALL WIDTH (mm)
0 - 800	800	150 - MASONRY WALL
800 - 1200	400	200 - MASONRY WALL
1200 - 2400	1200	300 - MASONRY WALL
2400 - 3000	600	350 - MASONRY WALL
DEPTH MORE THAN 3000	-	300mm REINFORCED CONCRETE (CLASS 25/20) WALL

CHAMBER DEPTHS & WALL THICKNESS SCHDULE


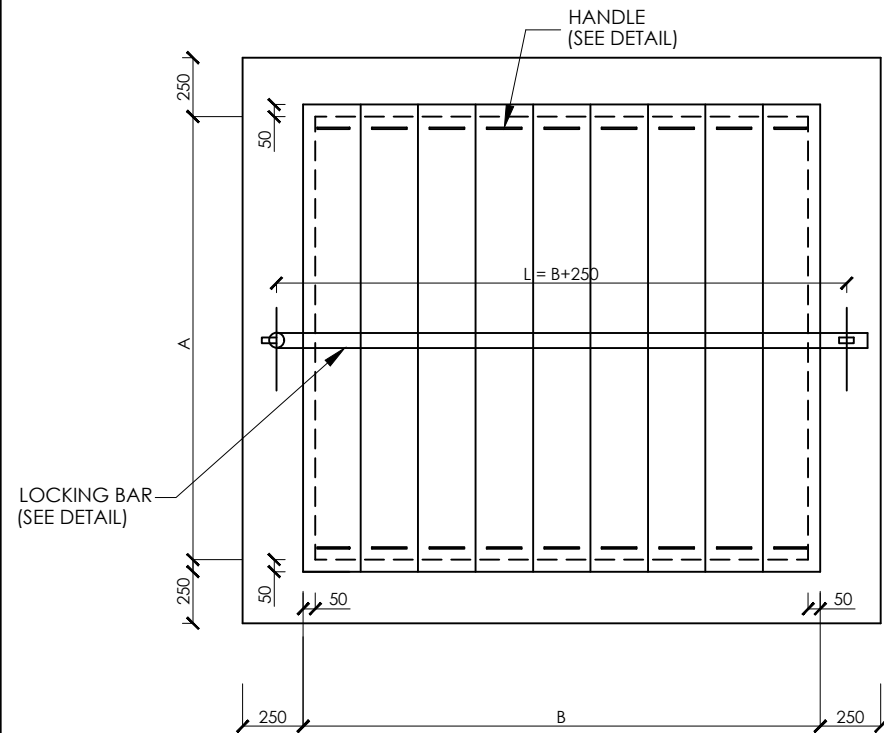


COVER FOR AIR VALVE CHAMBERS


SCALE A1 - 1:10
A3 - 1:20

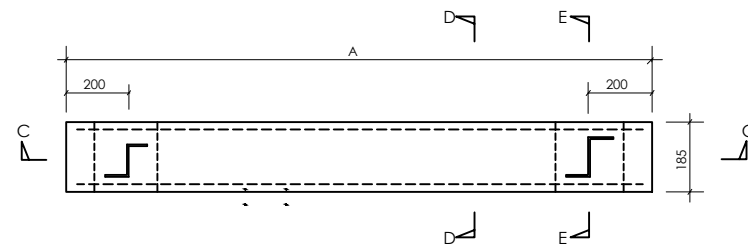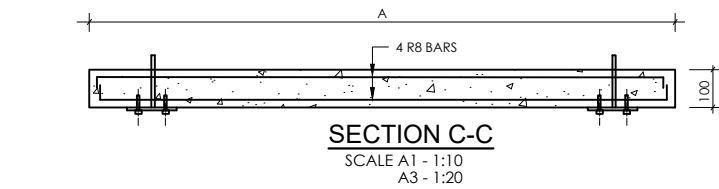




PLAN

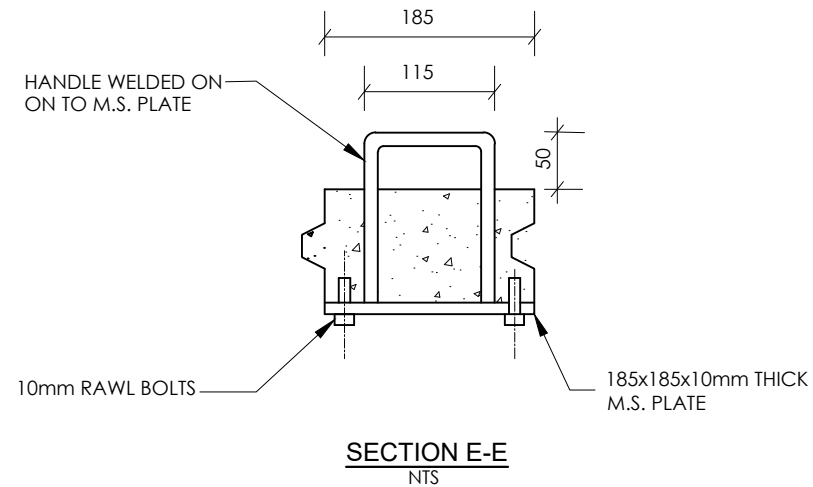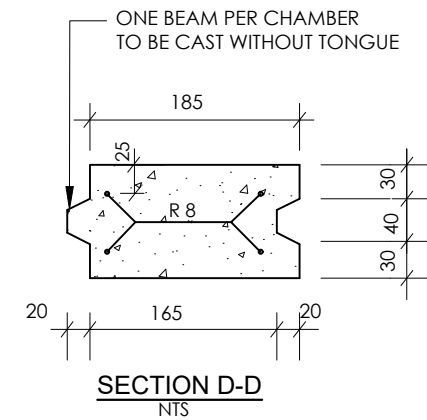

DETAIL OF PRECAST CONCRETE COVER SLAB

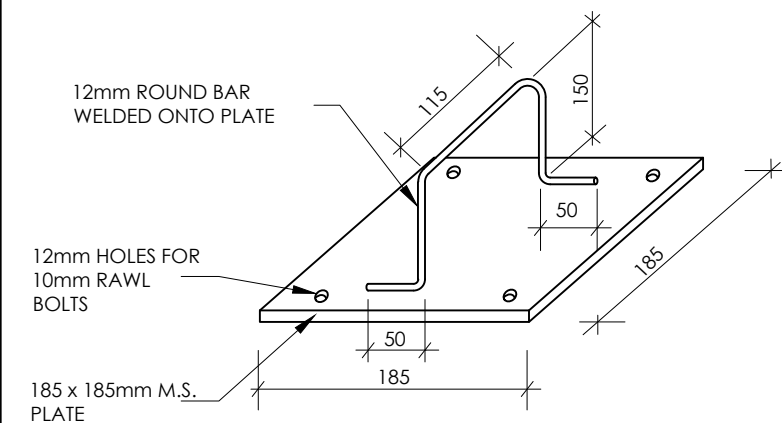


DETAIL OF HANDLE
NTS

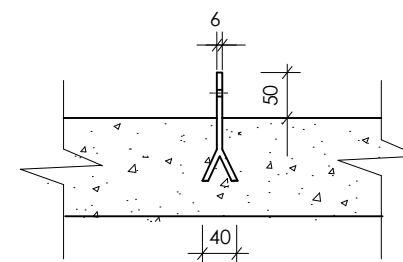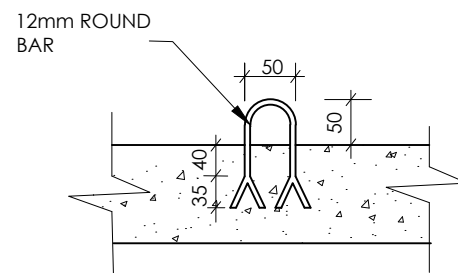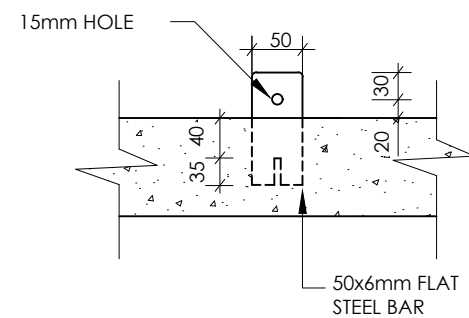

SECTIONS

COVER SIZE SCHDULE

CHAMBER INTERNAL DIMENSIONS (mm)	SIZE OF COVER A (mm) x B(mm)
1200 X 1200	1300 X 1300
1200 X 1200	1300 X 1300
1400 X 1200	1500 X 1500
1500 X 1200	1600 X 1300
1500 X 1200	1600 X 1300
1800 X 1200	1900 X 1300
1800 X 1200	1900 X 1300
1400 X 1400	1500 X 1500
1400 X 1200	1500 X 1300

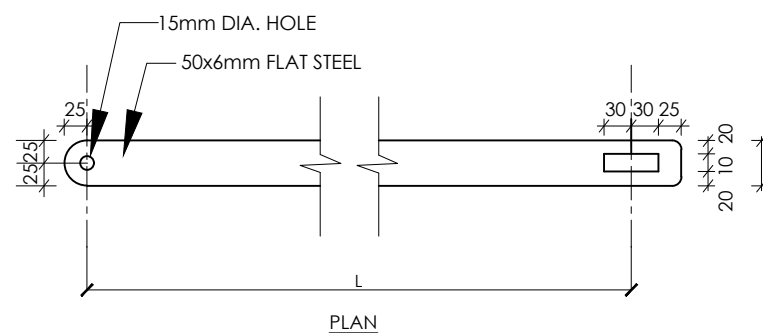

DETAILS OF LOCKING BAR
NTS

NOTES

1. ALL DIMENSIONS ARE IN mm. UNLESS OTHERWISE STATED.

ABBREVIATIONS

M.S. = MILD STEEL.

mm - MILIMETER

Dia. - DIAMETER

NTS - NOT TO SCALE

Nr. - NUMBER

REVISIONS		SIGN	DATE	APPROVED
BY	CHECKED			
BY	CHECKED			
BY	CHECKED			
BY	CHECKED			

CLIENT: **THE CHIEF EXECUTIVE OFFICER
TANA WATER WORKS
DEVELOPMENT AGENCY**
P.O BOX 1292 - 10100,
NYERI, KENYA

CONSULTING ENGINEERS: **MANGAT I.B PATEL(MIBP) LIMITED**
P.O BOX 48674,00100-GPO,
NAIROBI, KENYA
E-MAIL: mibp.nairobi@mibp.co.ke
TEL: +254-2-2710500

PROJECT TITLE:
**KENYA TOWNS SUSTAINABLE WATER
SUPPLY AND SANITATION PROGRAM**

**TENDER No.TWSB/ADB/003/2019-2020
CONSTRUCTION OF CHUKA AND
CHOGORIA WATER SUPPLY AND
SANITATION PROJECT**

LOT 1: CHUKA WATER SUPPLY


DRAWING TITLE:
**STANDARD DRAWINGS
DETAILS OF PRECAST
CONCRETE COVERS FOR VALVE
CHAMBERS**

Designed by: K.M.K Drawn by: P.W.K


Checked by: N.J.N Approved by: R.S.R

Scale: AS SHOWN Date: FEB 2025

DRG No. **M407/SD/02** REV

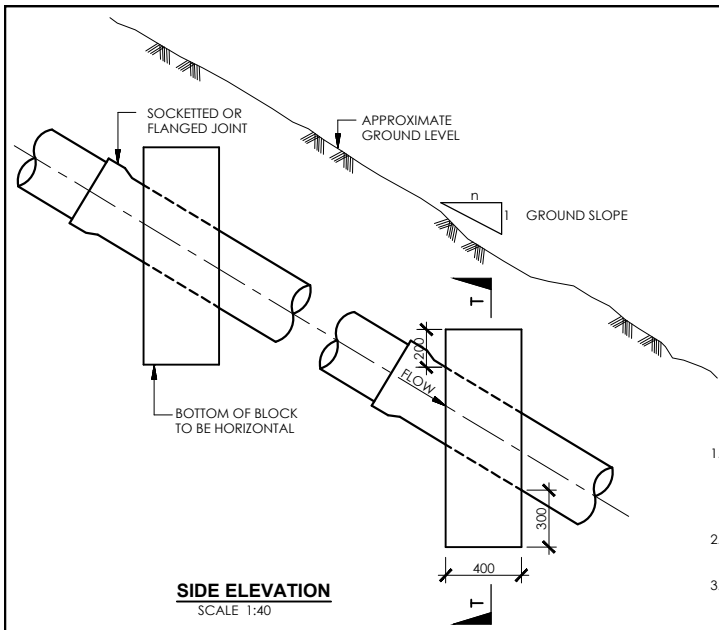


RANGE OF GROUND SLOPE (1:n)	MAXIMUM DISTANCE BETWEEN ANCHOR BLOCKS (m)
1:8 - 1:6	36
1:6 - 1:5	24
1:5 - 1:4	18
1:4 - 1:2	12
>1:2	EVERY PIPE LENGTH TO BE ANCHORED (BASED ON PIPE LENGTH OF 6m)

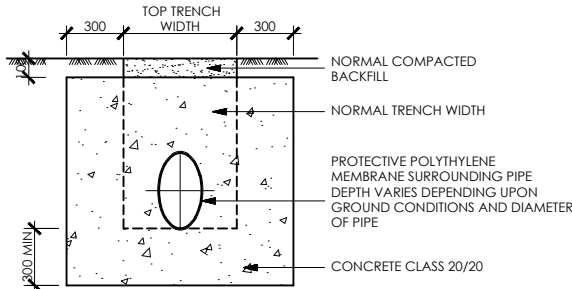


NOTES

1. SAME ARRANGEMENT CAN BE USED AS SUPPORTS FOR PIPES LAID IN VERY SOFT GROUND BUT BLOCKS TO BE CAST ON SOUND ROCK OR HARD STRATUM
2. SOCKETTED JOINT TO BE LAID WITH SOCKET FACING UPSTREAM OF GRADE
3. ANCHOR BLOCK TO BE CONSTRUCTED ON LOWER SIDE OF JOINT


ANCHOR BLOCK FOR STEEP GRADIENTS (SLOPES>1:6)

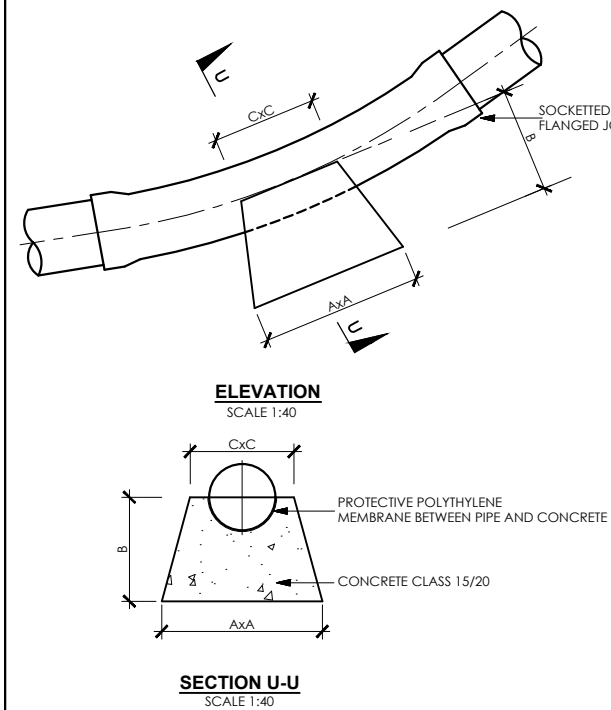


THRUST BLOCKS ON VERTICAL BENDS (DOWN-THRUST)

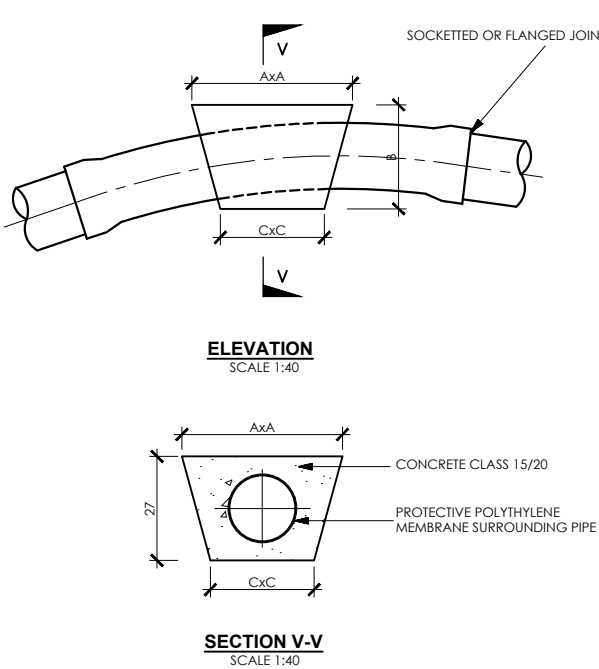



THRUST BLOCKS ON VERTICAL BENDS (UP-THRUST)

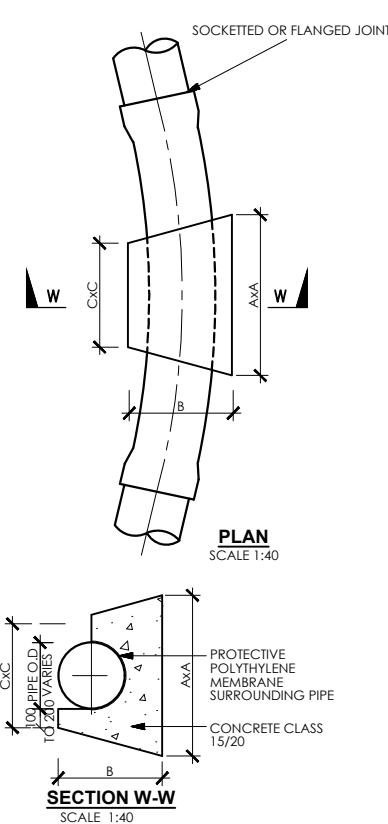


THRUST BLOCK ON HORIZONTAL BENDS AND TEES

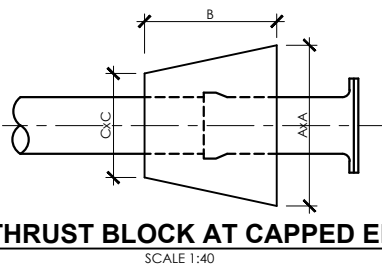

THRUST BLOCK AT REDUCER

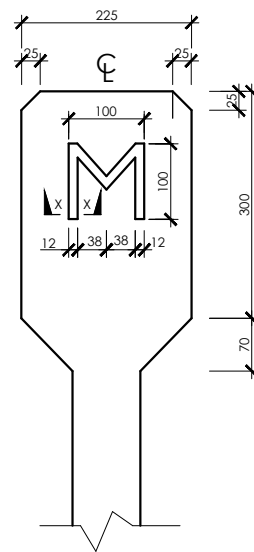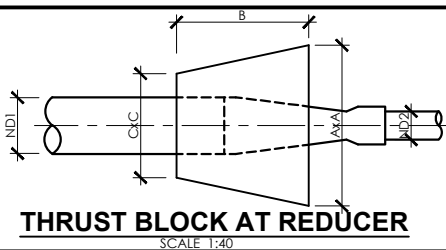


BULK METER POST

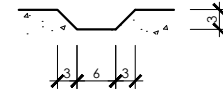


SECTION X-X

NOTE:-


ALL DETAILS TO BE SAME AS GATE VALVE BUT THE SIGN TO BE CHANGED AS INDICATED

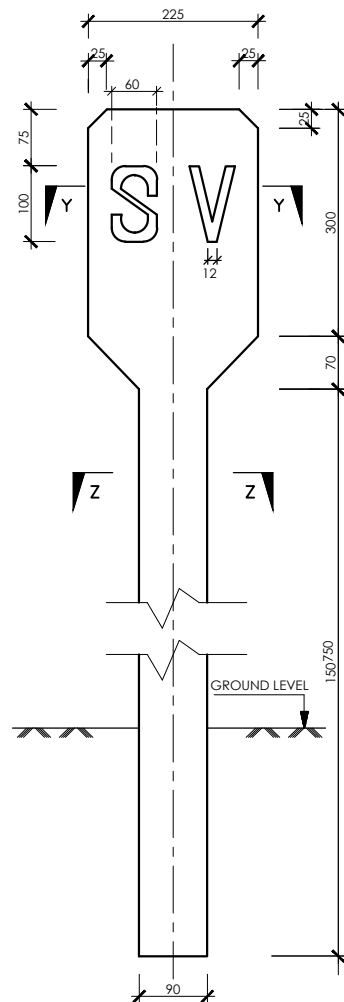

GATE VALVE INDICATOR POST

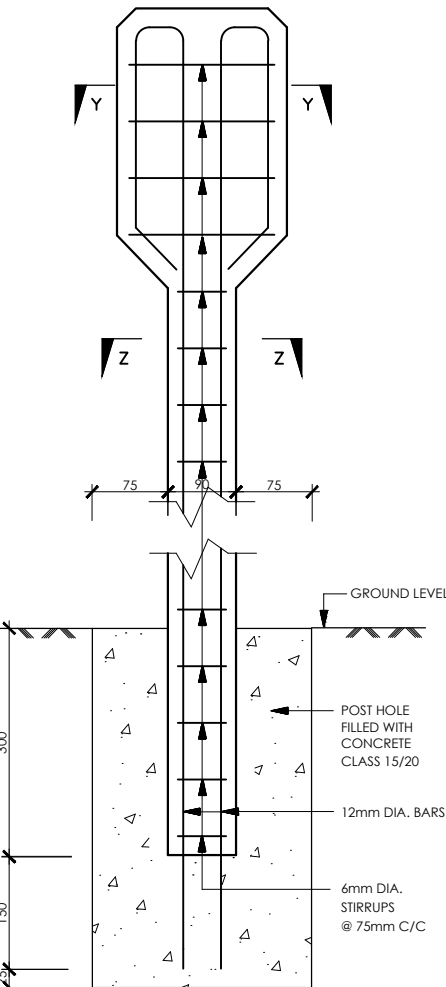

INDICATOR POST REINFORCEMENT DETAILS

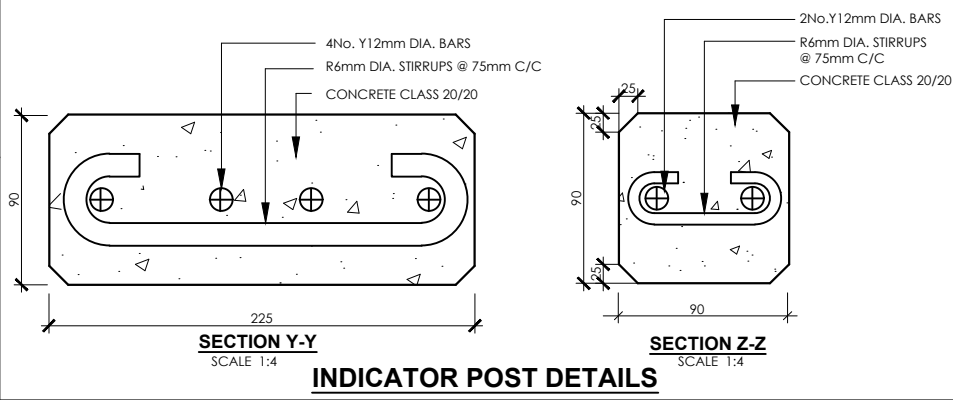

INDICATOR POST DETAILS

NOTES

1. ALL DIMENSIONS ARE IN mm UNLESS OTHERWISE STATED
2. DETAILS FOR ALL INDICATOR POSTS AS FOR SECTION VALVE BUT LETTERING AS FOLLOWS:

FOR	USE
SECTION VALVE	SV
AIR VALVE	AV
WASHOUT	WO
WATER MAIN	WM
BULK METER	M
'Y'- JUNCTION	Y
3. ALL INDICATOR POSTS PAINTED WITH 2 COATS BLUE OIL BASED PAINT AND WHITE LETTERING

ABBREVIATIONS

mm - MILLIMETRES
OD - OUTSIDE DIAMETER
ND - NOMINAL DIAMETR
Dia - DIAMETER
c/c - CENTRE TO CENTRE
No. - NUMBER
uPVC - UNPLASTICISED POLYVINYL CHLORIDE
m - METRE
C - CENTRE LINE
SV - SECTION VALVE
AV - AIR VALVE
WO - WASH OUT
WM - WATER MAIN
M - BULK METER
m³ - CUBIC METER

ISSUED FOR CONSTRUCTION

REVISIONS	SIGN	DATE	APPROVED
BY CHECKED			
BY CHECKED			
BY CHECKED			
BY CHECKED			

CLIENT: **THE CHIEF EXECUTIVE OFFICER
TANA WATER WORKS
DEVELOPMENT AGENCY**
P.O BOX 1292 - 10100,
NYERI, KENYA


CONSULTING ENGINEERS:
MANGAT I.B PATEL(MIBP) LIMITED
P.O BOX 48674,00100-GPO,
NAIROBI, KENYA
E-MAIL: mibp.nairobi@mibp.co.ke
TEL: +254-2-2710500

PROJECT TITLE:
**KENYA TOWNS SUSTAINABLE WATER
SUPPLY AND SANITATION PROGRAM**

**TENDER No.TWSB/ADB/003/2019-2020
CONSTRUCTION OF CHUKA AND
CHOGORIA WATER SUPPLY AND
SANITATION PROJECT**

LOT 1: CHUKA WATER SUPPLY

DRAWING TITLE: STANDARD DRAWINGS THRUST BLOCKS, ANCHOR BLOCKS AND INDICATOR POST DETAILS	
Designed by: K.M.K	Drawn by: P.W.K
Checked by: N.J.N	Approved by: R.S.R
Scale: As Shown	Date: FEB 2025
DRG No. M407/SD/03	

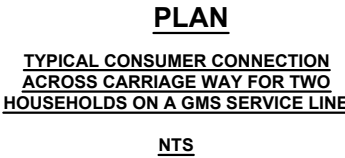

Designed by: K.M.K	Drawn by: P.W.K
Checked by: N.J.N	Approved by: R.S.R
Scale: AS SHOWN	Date: FEB 2025
DRG No. M407/SD/04	
	REV