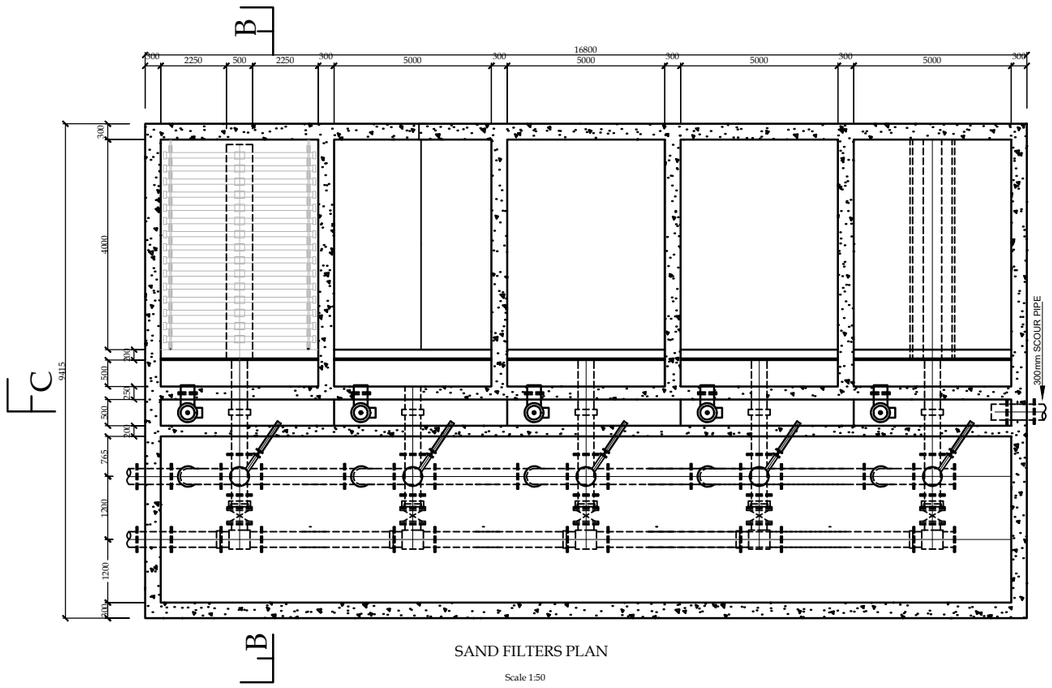

SAND FILTERS PLAN

Scale 1:50

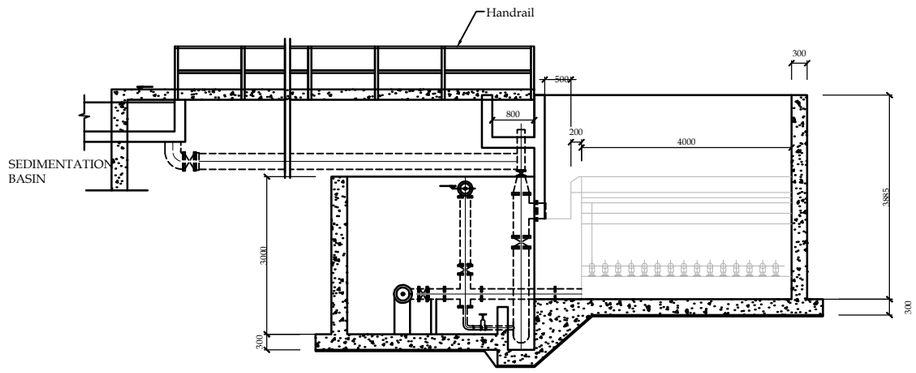

SECTION B- B

Scale 1:50

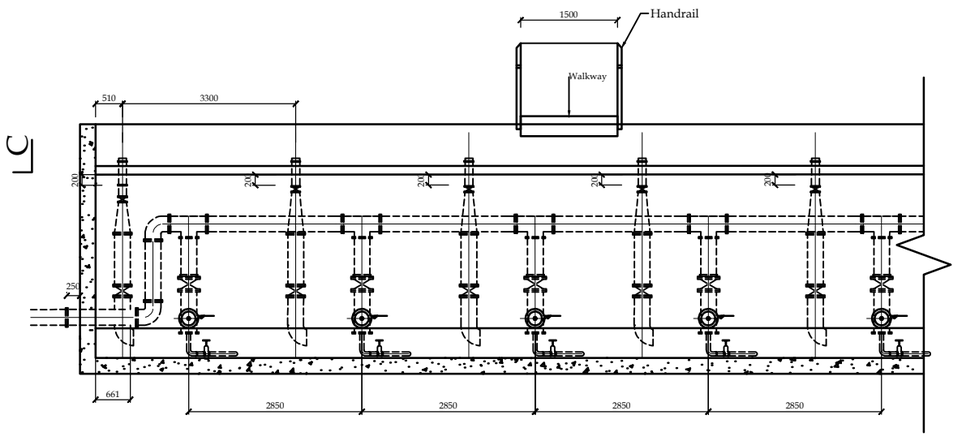

SECTION C - C

Scale 1:50

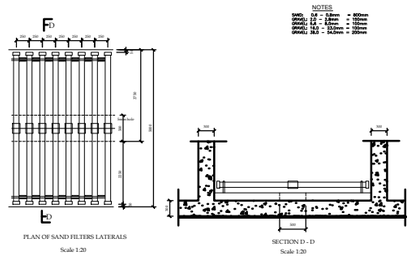

PLAN OF SAND FILTERS LATERALS

Scale 1:20

SECTION D - D

Scale 1:20

NOTES

REV	REVISIONS		SIGN	DATE	APPROVED
		BY			
		CHECKED			
		BY			
		CHECKED			
C1		BY			
		CHECKED			
C0		BY			
		CHECKED			

Client

TANA WATER WORKS DEVELOPMENT AGENCY
P.O BOX 1292–10100
NYERI

Project

NGARIAMA NJUKIINI WATER PROJECT

Civil/Structural Engineers

TANA WATER WORKS DEVELOPMENT AGENCY
P.O BOX 1292–10100
NYERI

Drawing Title

NGARIAMA NJUKIINI WATER PROJECT
T/WORKS – FILTERS (SHEET1 of1)
PLAN AND SECTIONS

Designed by DWN	Drawn by EWN
Checked by JMM	Approved by
Scale AS SHOWN (A1)	Date AUG, 2022
Job No.	ACAD File:
C STATUS	DRAWING No. TWWDA/NNWP/FILTERS-001 C1 REV