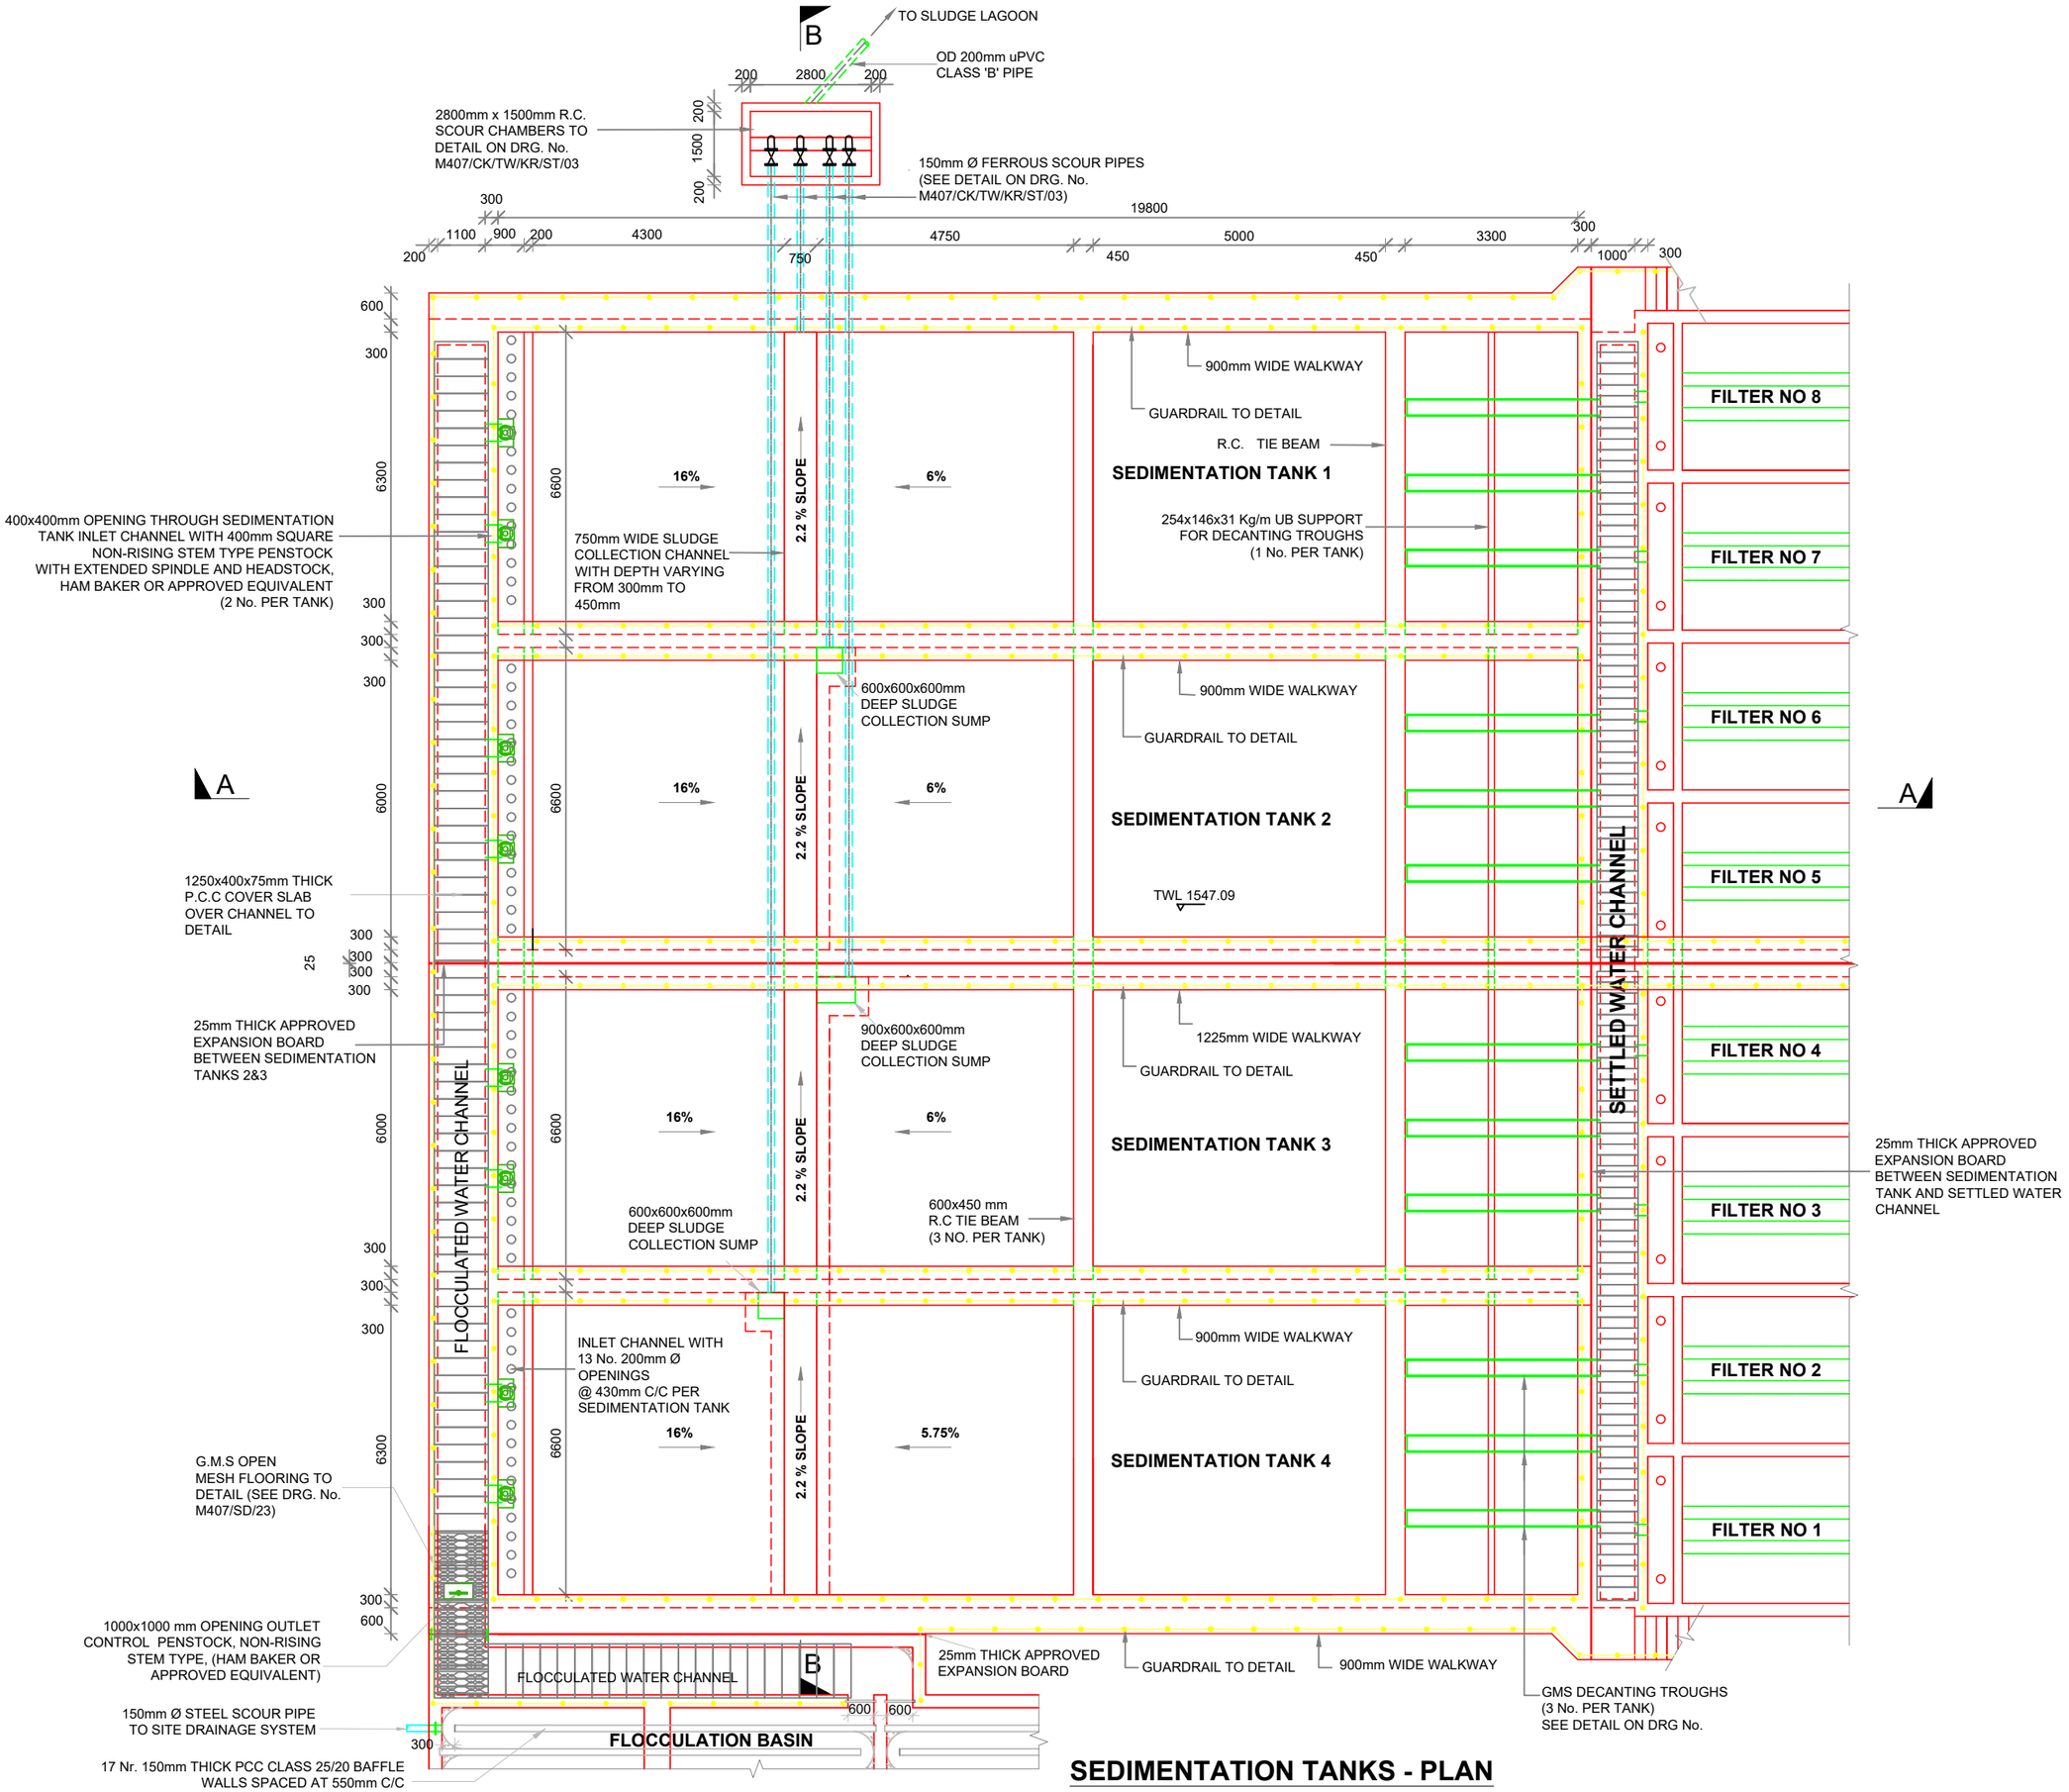

SEDIMENTATION TANKS - PLAN

NOTES:

1. DIMENSIONS IN mm UNLESS OTHERWISE SPECIFIED
2. ALL EXPOSED CONCRETE EDGES TO HAVE A 25mm x 25mm CHAMFER
3. ABBREVIATIONS

   P.C.C - PRECAST CONCRETE
   E.G.L - EXISTING GROUND LEVEL
   F.G.L - FINISHED GROUND LEVEL
   G.M.S - GALVANIZED MILD STEEL
   T.W.L - TOP WATER LEVEL

4. FOR DETAILS OF GUARD RAILS ,G.M.S LADDER, SEE DRG. No. M407/SD/17
5. FOR DETAILS OF G.M.S OPEN MESH FLOORING, SEE DRG. No. M407/SD/23

CLIENT: **THE CHIEF EXECUTIVE OFFICER TANA WATER WORKS DEVELOPMENT AGENCY**
P.O BOX 1292 - 10100, NYERI, KENYA

ENGINEER: **CHIEF MANAGER TECHNICAL SERVICES TANA WATER WORKS DEVELOPMENT AGENCY**
P.O BOX 1292 - 10100, NYERI, KENYA

PROJECT TITLE:
TETU AGUTHI WATER SUPPLY

DRAWING TITLE:
TETU WATER TREATMENT WORKS SEDIMENTATION TANK PLAN

Designed by:	K.N.G.	Drawn by:	A.M.M
Checked by:	J.M.M	Approved by:	D.N.M
1:100		Date:	OCT 2023
DRG No.	TAWP/SED/01		