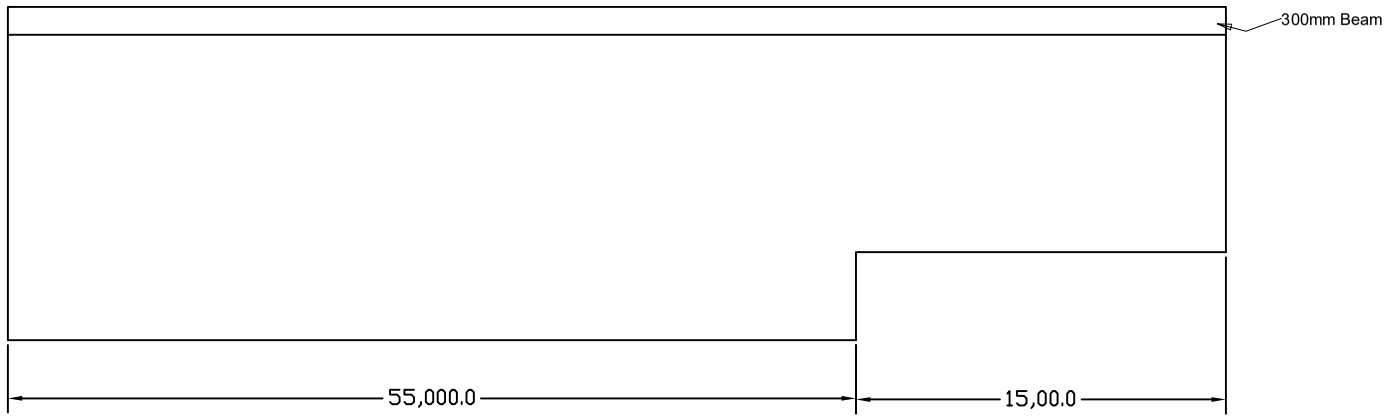

RETAINING WALL ELEVATION

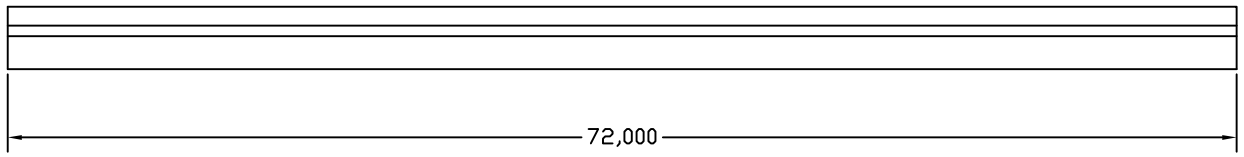

RETAINING WALL PLAN LAYOUT

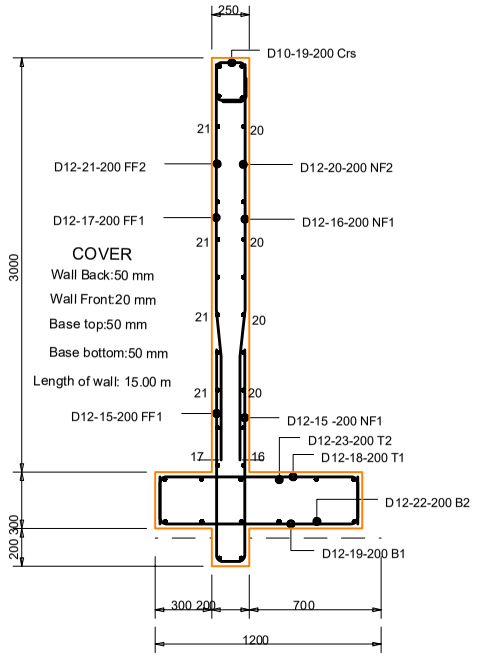

REINFORCEMENT DETAIL-RETAINING WALL

(Scale 1:25)

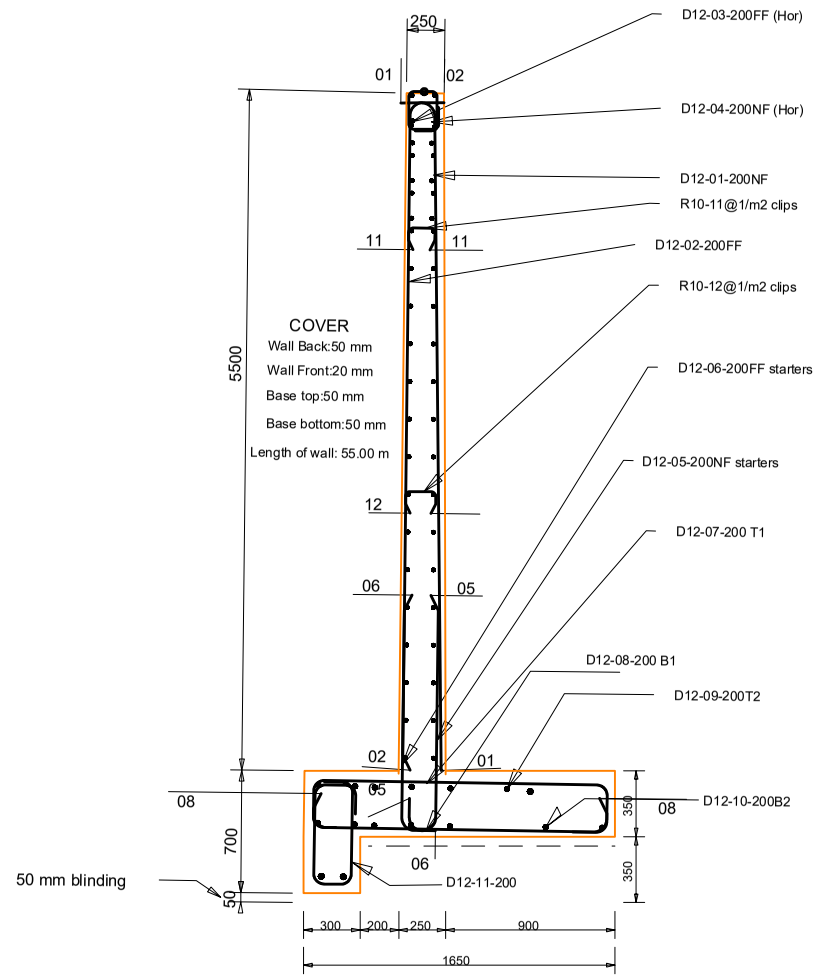

REINFORCEMENT DETAIL-RETAINING WALL

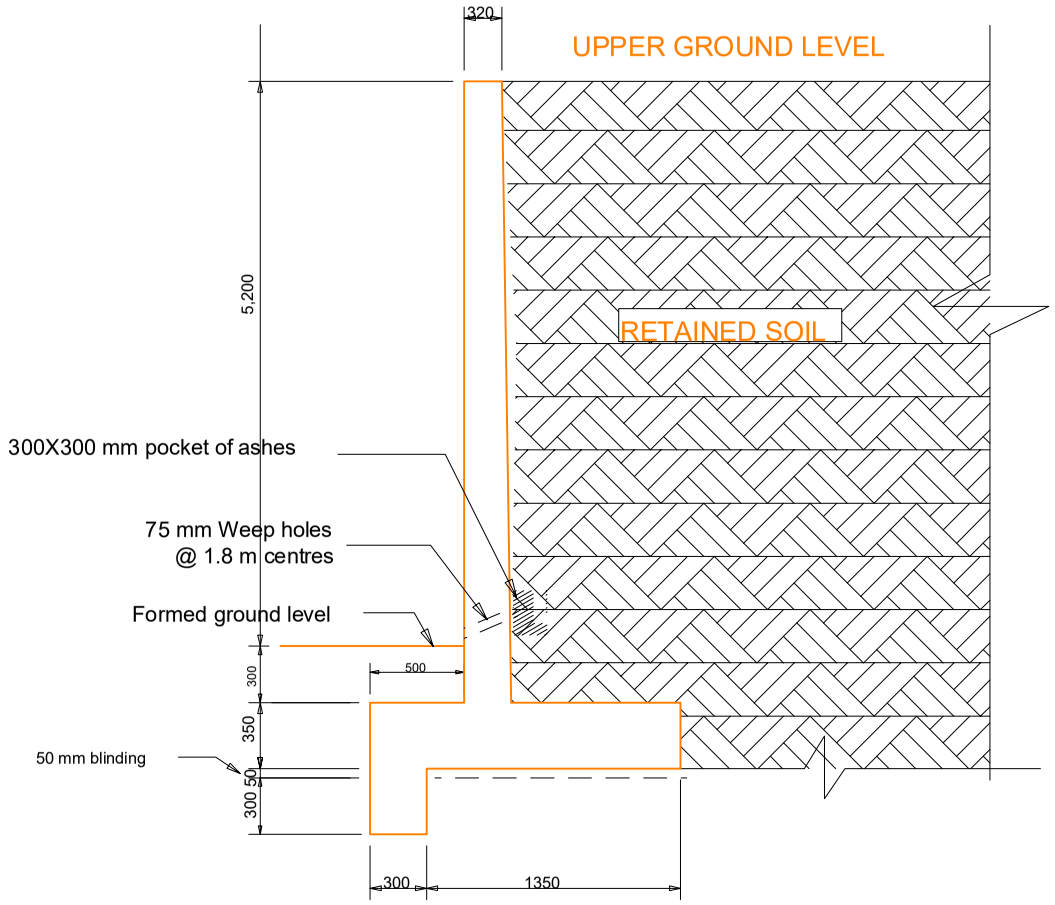

SECTION LAYOUT THROUGH RETAINING WALL

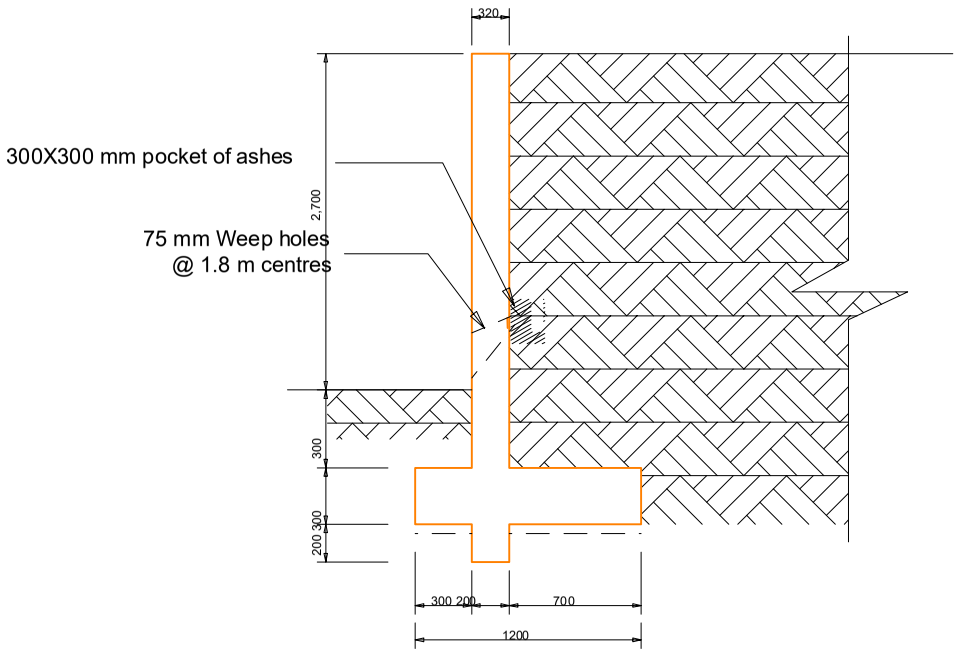

SECTION LAYOUT THROUGH RETAINING WALL

(Scale 1:25)

NOTES:
1. Structural concrete to be Class 20/25, 1:1.5:3 Mix.
2. Blinding concrete to be Class 10/15, 1:3:6 Mix.
3. Reinforcement: D - Deformed Bar H.T. bars to BS 4461
4. Concrete cover to reinforcement: slabs - 15mm, beams - 25mm
columns - 40mm, bases - 50mm

CLIENT:
TANA WATER WORKS DEVELOPMENT AGENCY
P.O BOX 1292 - 10100 NYERI

CONTRACTOR:

REVISIONS

No.	DATE	DETAILS

DRAWING TYPE:
TWWDA STANDARD DRAWING -RETAINING WALL DETAILS

	NAME	DATE	SIGNATURE
DESIGNED:			
DRAWN BY:			
CHECKED BY:			
APPROVED BY:			

SCALE 1:25

DRAWING No 01