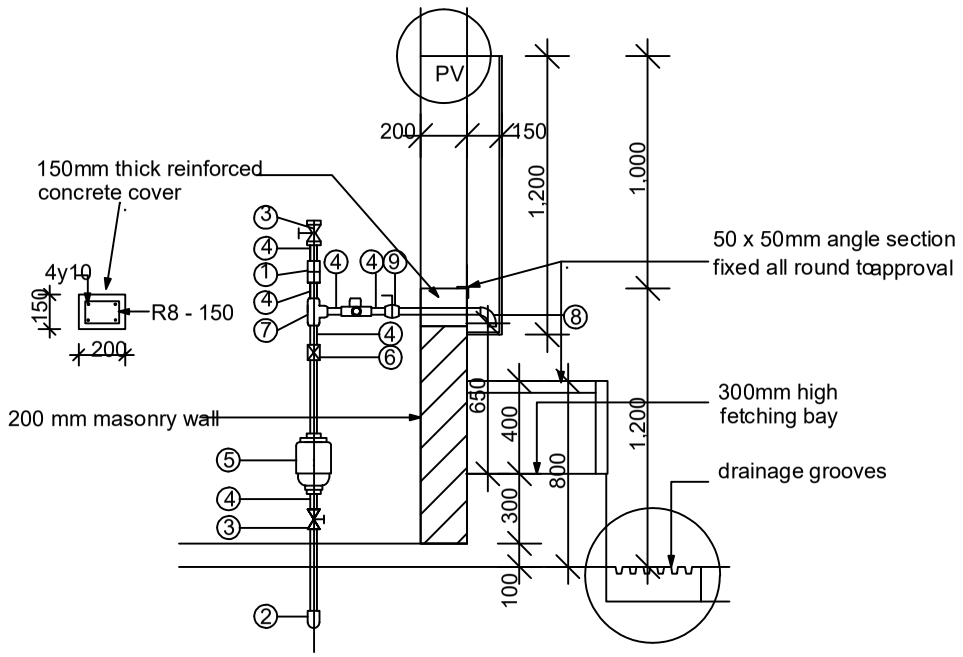

DETAIL C

ITEM NO.	DESCRIPTION (ALL25MM DIA)	UNIT	QTY
1	Galvanised Iron Union	No.	3
2	Galvanised Iron Elbows	No.	3
3	Galvanised Iron Gate Valve (Regler)	No.	2
4	Galvanised Iron Nipples	No.	11
5	Water Meter	No.	1
6	Non Return Valve	No.	1
7	Galvanised Iron Equal Tee	No.	5
8	Galvanised Iron Bend	No.	4
9	Ball Cock Water Taps	No.	3
10	Galvanised Iron Long Thread Nipples	No.	2
17	Galvanised Iron Black Nuts	No.	4
12	Galvanised Iron Class B Pipe (per metres)	No.	4
13	Boss white (400g)	No.	3
14	Temp Thread	LM..	2

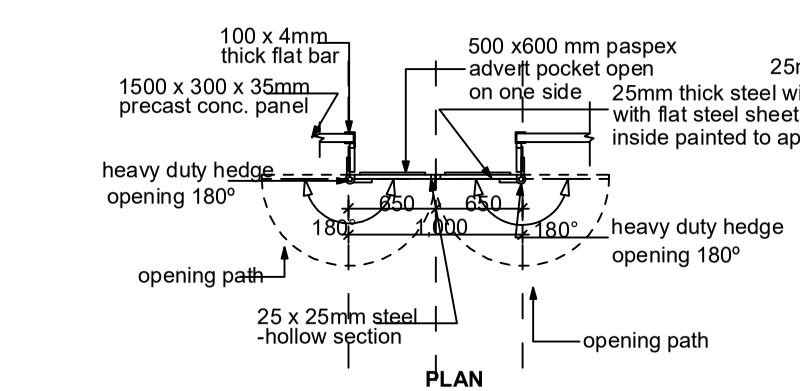

PLAN

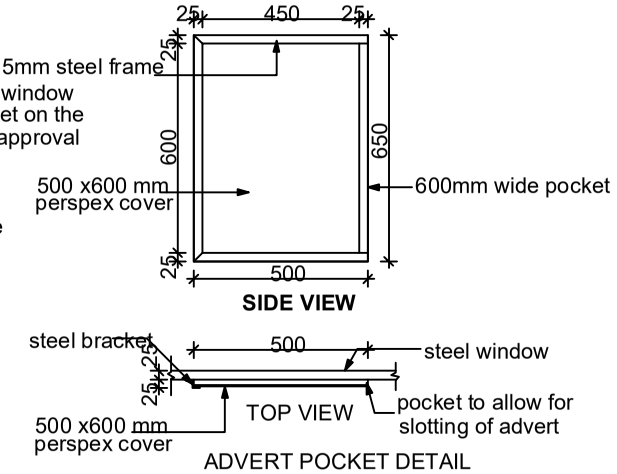

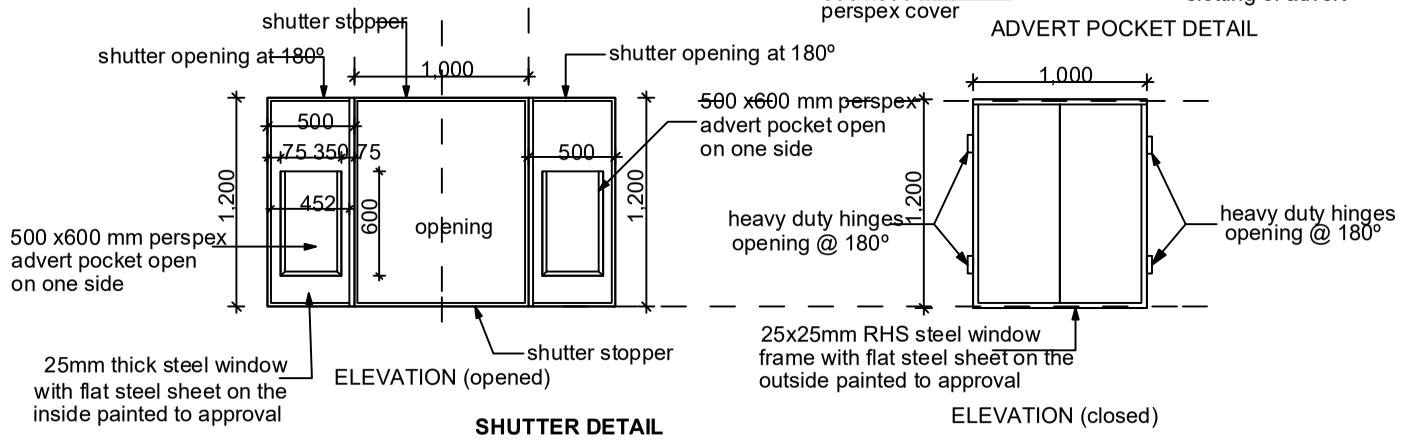

SHUTTER DETAIL

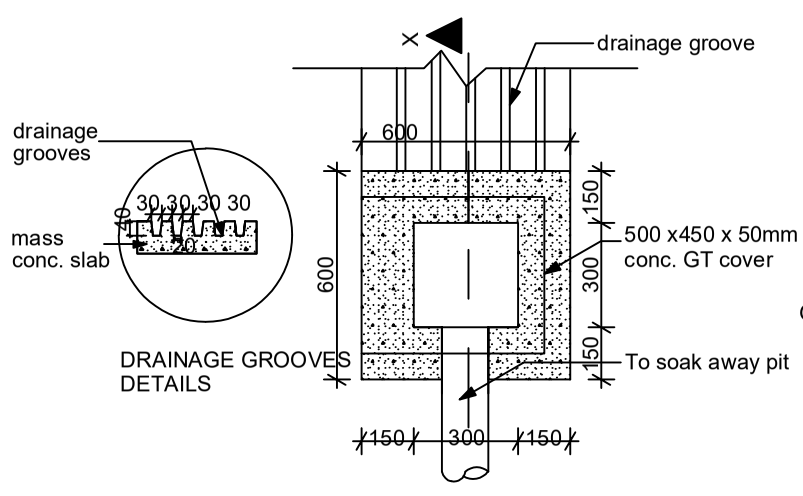

PLAN

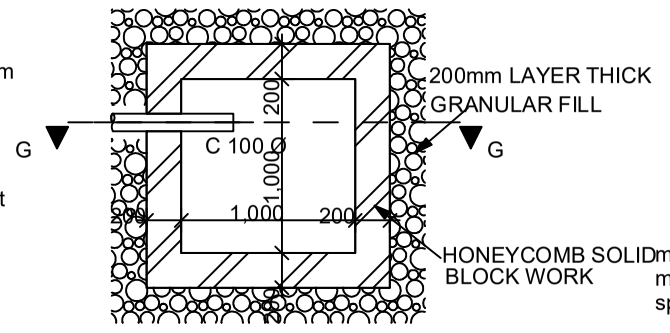

SOAK PIT PLAN

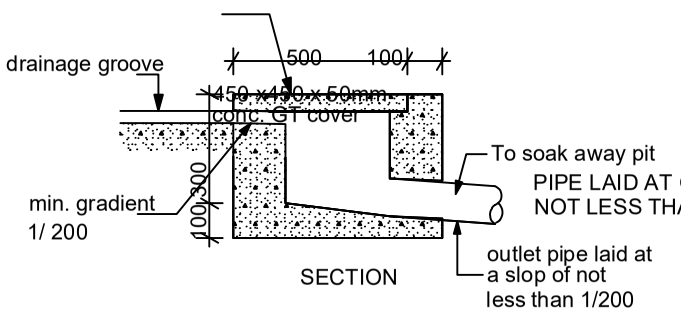

GT DETAIL

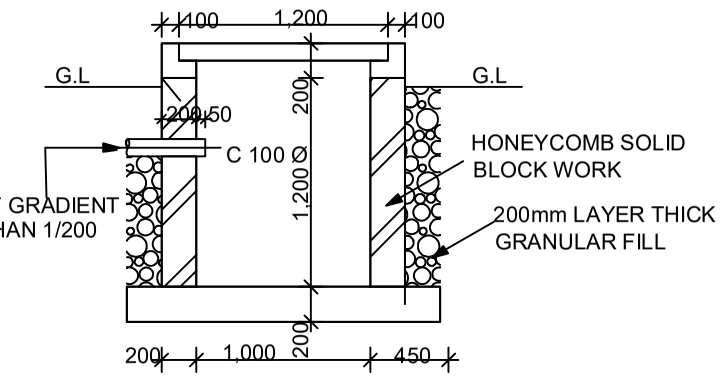

LONGITUDINAL SECTION THROUGH SECTION G-G

SOAK AWAY DETAIL

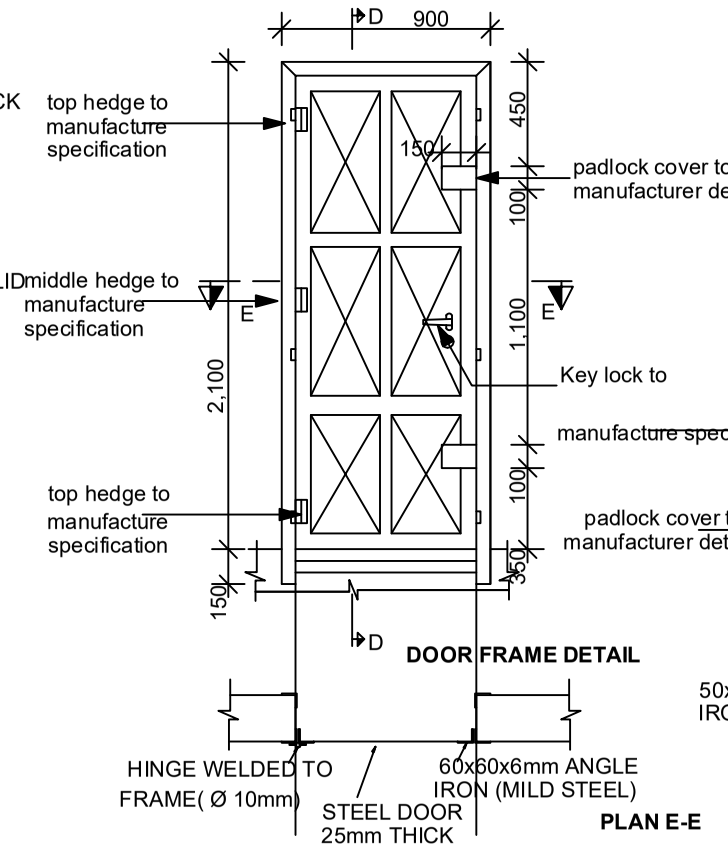

DOOR FRAME DETAIL

PLAN E-E

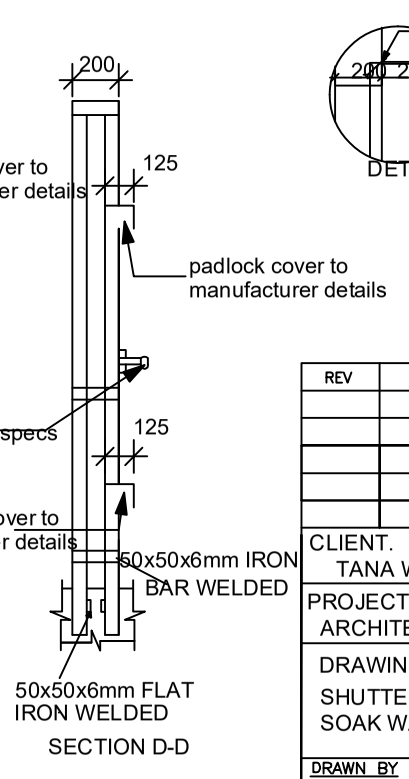

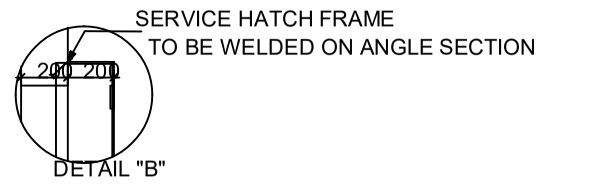

REV	DATE	DESCRIPTION	SIGN

CLIENT.
TANA WATER WORKS DEVELOPMENT AGENCY

PROJECT.
ARCHITECTURAL WORKING DRAWING - WATER KIOSK

DRAWING TITLE.
SHUTTER, STEEL DOOR FRAME, SOAK WAY & SECTIONAL DETAILS

DRG. No.

DRAWN BY
TANA WATER WORKS DEVELOPMENT AGENCY
P.O BOX 1292–10100
NYERI
KENYA

DRAWN BY
CHECKED BY:
SCALE AS SHOWN
DATE FEBRUARY 2022

REV